For Planning Application only

NotForConstruction




N

Existing Location Plan

0 10 30 50m

Scale 1:1250

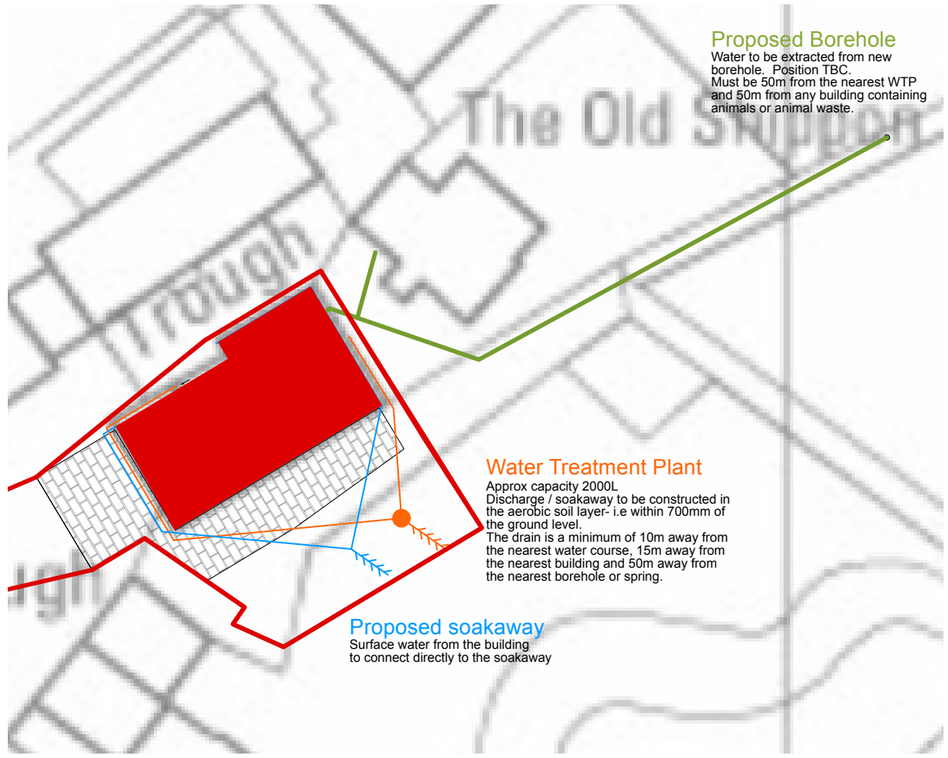

N

Existing Location Plan

0 5 15 25m

Scale 1:500

Revision

Project

Rennovation of former Cottages

Address

Smallshaw Farm
Smallshaw Road
Rochdale, OL12 6BH

Client

Mr & Mrs Buttle

Drawing

Proposed Location Plan

storah architecture

Chartered Architects
RIBA Chartered Practice

www.storah.com *mail@storah.com* *01706 813214*

Scale	*Sheet Size*	*Date*	*Drawn*
AS NOTED	ISO A3	23/10/2026	MB

Drawing Number *Revision*

26-029 - 300

© Storah Architecture Ltd.