
Location Plan

Site Address: **Smallshaw Farm, Smallshaw Road, Rochdale, OL12 6BH**

PlanningPortal

Date Produced: **26-Oct-2026**

Scale: **1:1250 @A4**

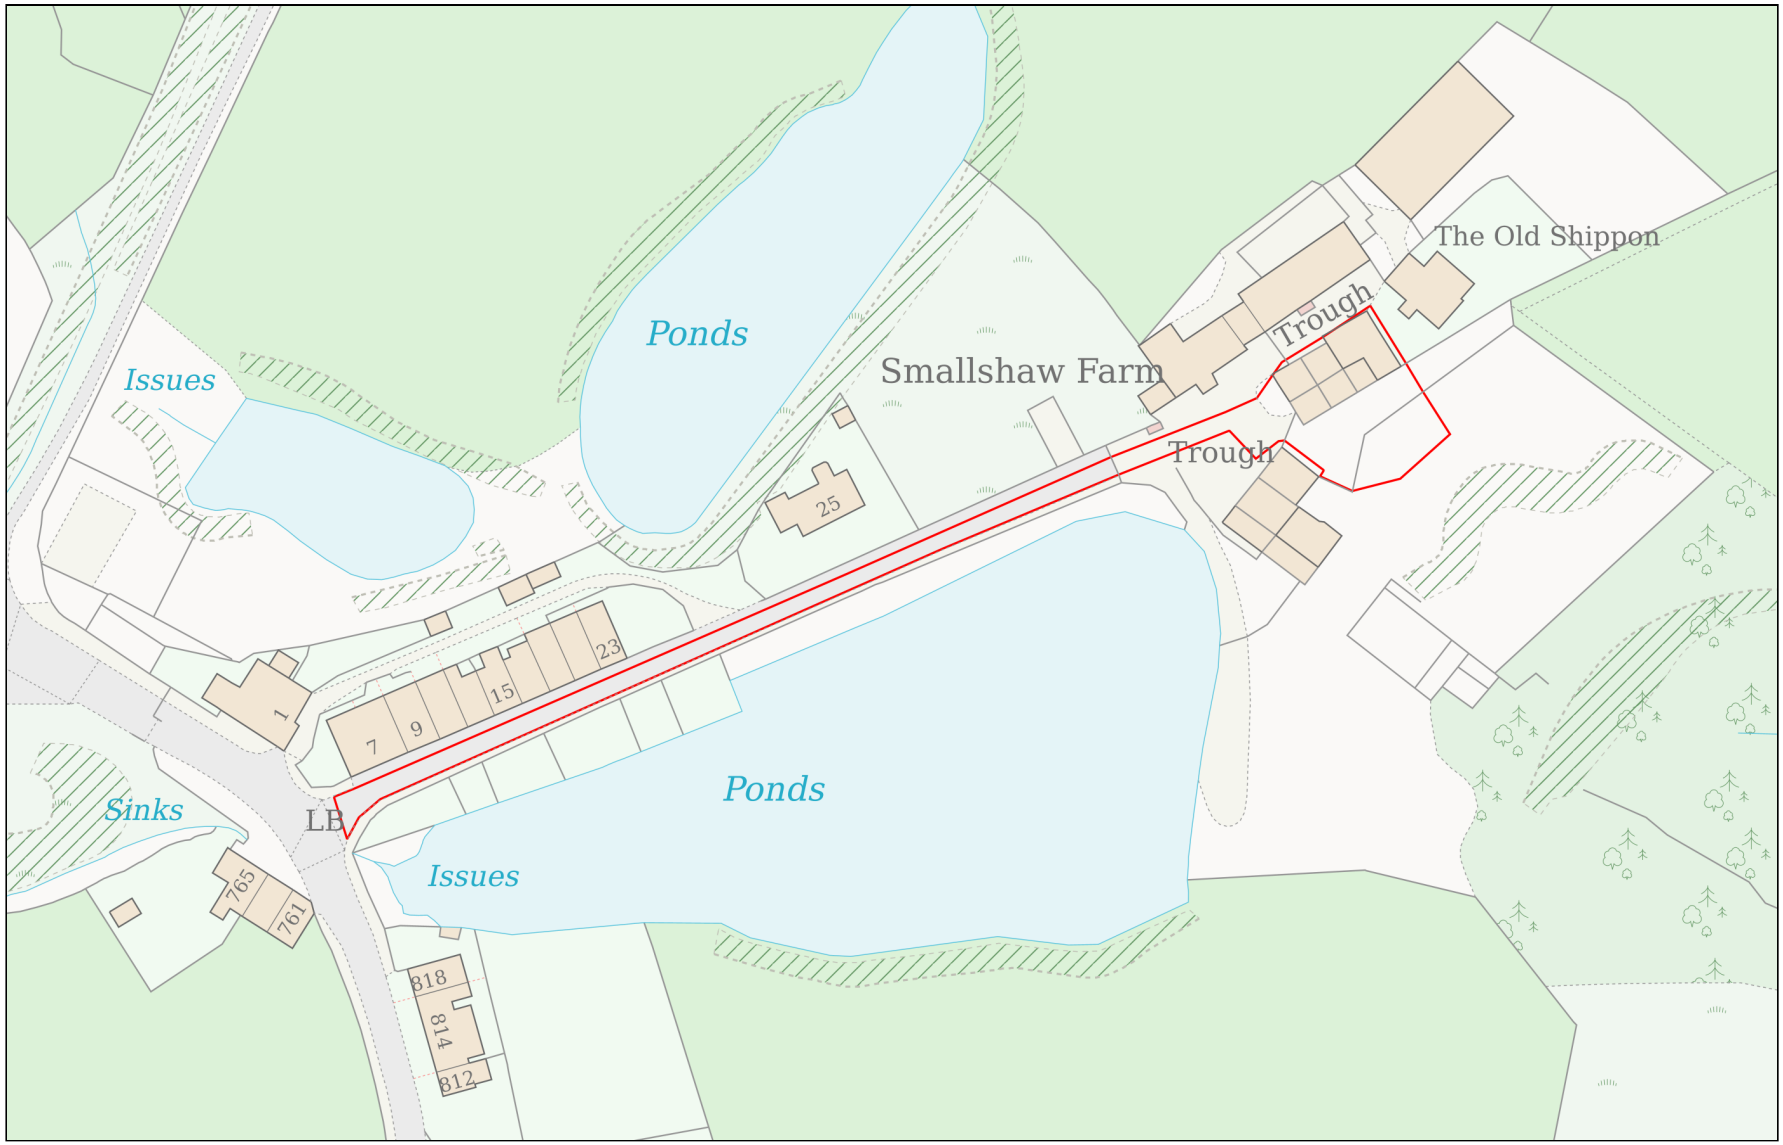

0 50

Metres

Planning Portal Reference: **PP-15321221v1**

Powered By TerraQuest

© Crown copyright and database rights 2026 OS 100042766