Materials Key

(A) Vertically laid composite cladding panel
Colour: White (RAL 9003)
Finish: Colorcoat Prisma

(B) Horizontal feature frame supported on cladding spacer grid
Colour: Anthracite (RAL 7016)
Finish: Colorcoat Prisma

(C) Horizontally laid profiled wall cladding system
Colour: Hamlet (RAL 9002)
Finish: Colorcoat Prisma

(D) Horizontally laid profiled wall cladding system
Colour: Goosewing Grey (RAL 7038)
Finish: Colorcoat Prisma

(E) Horizontally laid profiled wall cladding system
Colour: Pure Grey (RAL 000 55 00)
Finish: Colorcoat Prisma

(F) Vertically laid profiled wall cladding system
Colour: Slate Grey (RAL 7012)
Finish: Colorcoat Prisma

(G) Vertically laid profiled wall cladding system
Colour: Anthracite (RAL 7016)
Finish: Colorcoat Prisma

(H) Parapet capping + horizontal profiled cladding flashings
Colour: to match adjacent cladding
Finish: Colorcoat Prisma

(J) Vertical profiled cladding flashings
Colour: to match adjacent cladding
Finish: Colorcoat Prisma

(K) Thermally broken, polyester powder coated aluminium window/door system - mullion drained.
Frame colour: Anthracite (RAL 7016)
Spandrel colour: Anthracite (RAL 7016)
Glass colour: Clear


(L) Pre-cast insulated concrete Prowall with inset overhead sectional doors and dock shelters.
Door colour: Anthracite (RAL 7016)
Shelter Colour: Black

(M) Overhead sectional doors with level access, to be an electrical operation and manual override.
Finish: Polyester powder coated.
Colour: Anthracite (RAL 7016)


(N) Horizontally laid profiled wall cladding system
Colour: Slate Grey (RAL 7012)
Finish: Colorcoat Prisma

(O) Proprietary louvred panel system, colour-matched to adjacent cladding incorporating fixed blade weather louvres, built-in turn backs and integrated bird or insect mesh screen.
Colour: Goosewing Grey (RAL 7038) to match adjacent cladding


Indurent Logo Branding
Powder coated stainless steel, through-fixed to pattress behind cladding. Refer to 'Signage Code' for further detail and guidance on placement.
Colour: Pantone 021 C (Orange)
Pantone 5463 CP (Forest Green)

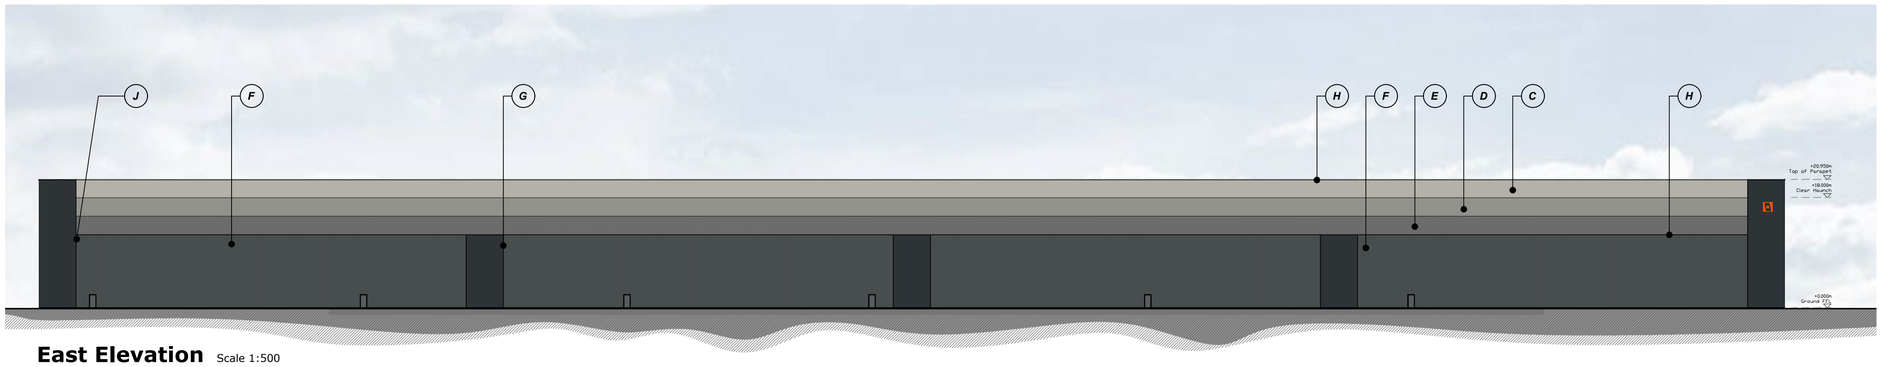


East Elevation Scale 1:500

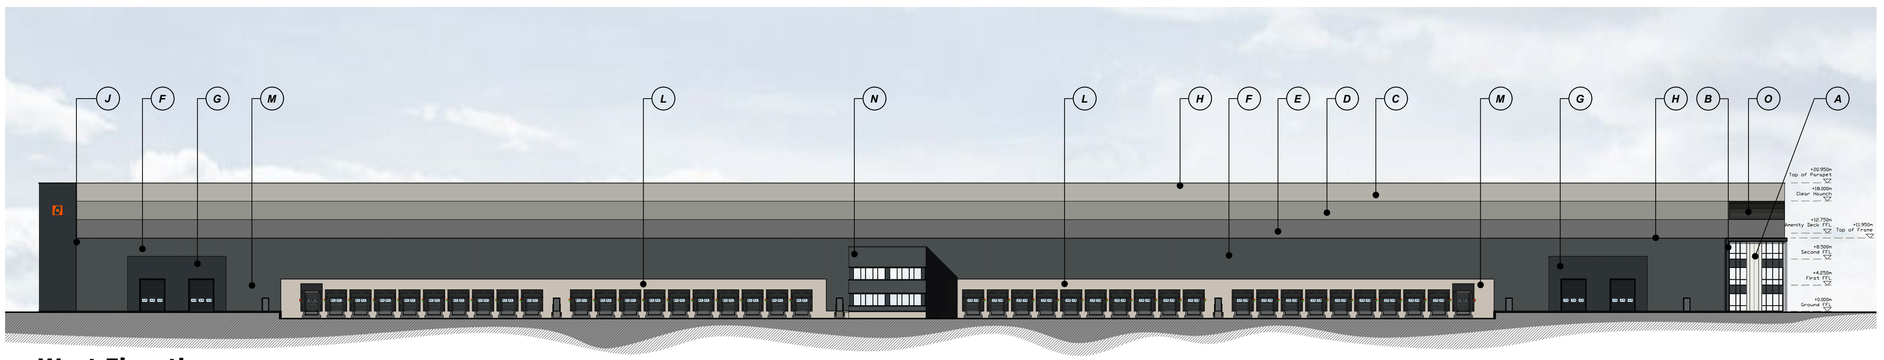


West Elevation Scale 1:500

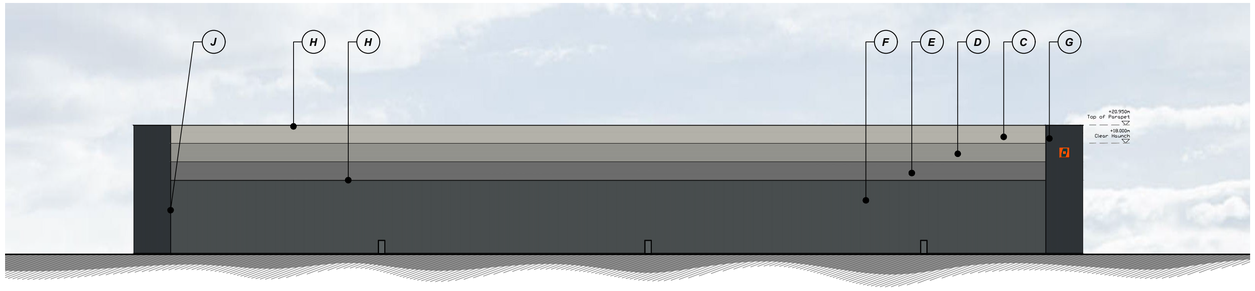

North Elevation Scale 1:500

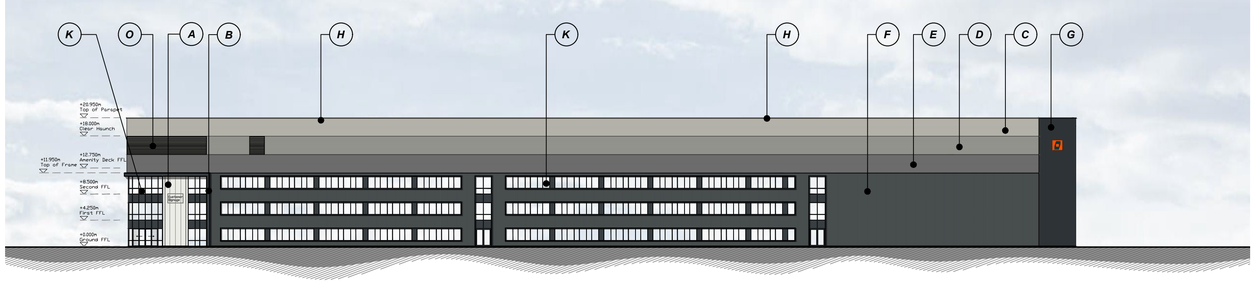

South Elevation Scale 1:500

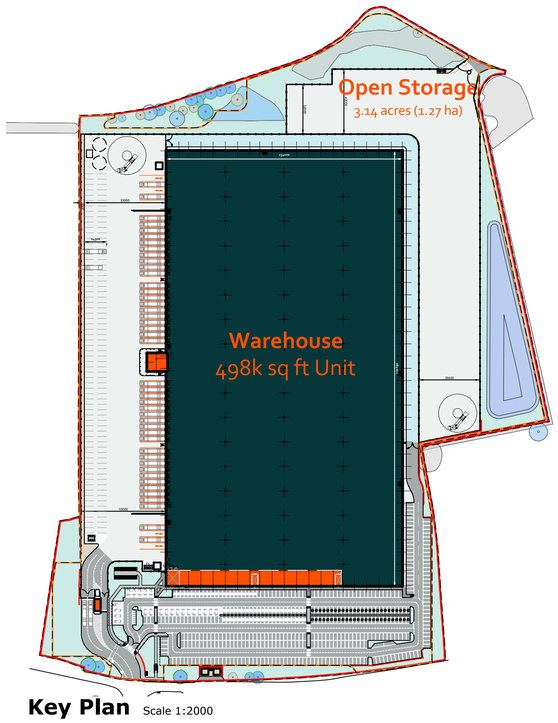

Key Plan Scale 1:2000

UMC ARCHITECTS®

WWW.UMCARCHITECTS.COM
INFO@UMCARCHITECTS.COM
+44 (0)1636 554 854

General Notes

- This document is to be used for the stated purpose only and should not be used for any other.
- Dimensions are all in millimetres, unless stated otherwise.
- It is the recipients responsibility to print this document to the correct size & scale.
- All relevant drawings and specifications should be read in conjunction with this document.
- Scaling of this document is not recommended.

North

Document Scale(s)

10m SCALE 1:500

10m SCALE 1:2000

Project Name

Plot H4, Indurent Heywood Business Park

Employer	Project Address
Indurent	**Plot H4 , Heywood Distribution Park, Pilsworth Rd, Heywood**
RIBA Workstage	Suitability
3 - Spatial Coordination	**S3 - Review & Comment**

Drawn	Checked	Created	Size
TJ	**TDA**	**27.06.2025**	**A1**

UMC Project Reference	Scale	LOD	LOI
25007	**As Indicated**	**1**	**1**

Document Title

Elevations

Document Reference

25007 - UMC - 0100 - ZZ - DR - A - 1301

Revision Note

NMA Issue - Key plan amended in-line with updated site layout.

Issue Date	Status	Current Revision
15.09.26	**Planning**	

PLANNING
This drawing is to be used for the stated purpose only and should not be used for any other

P06