
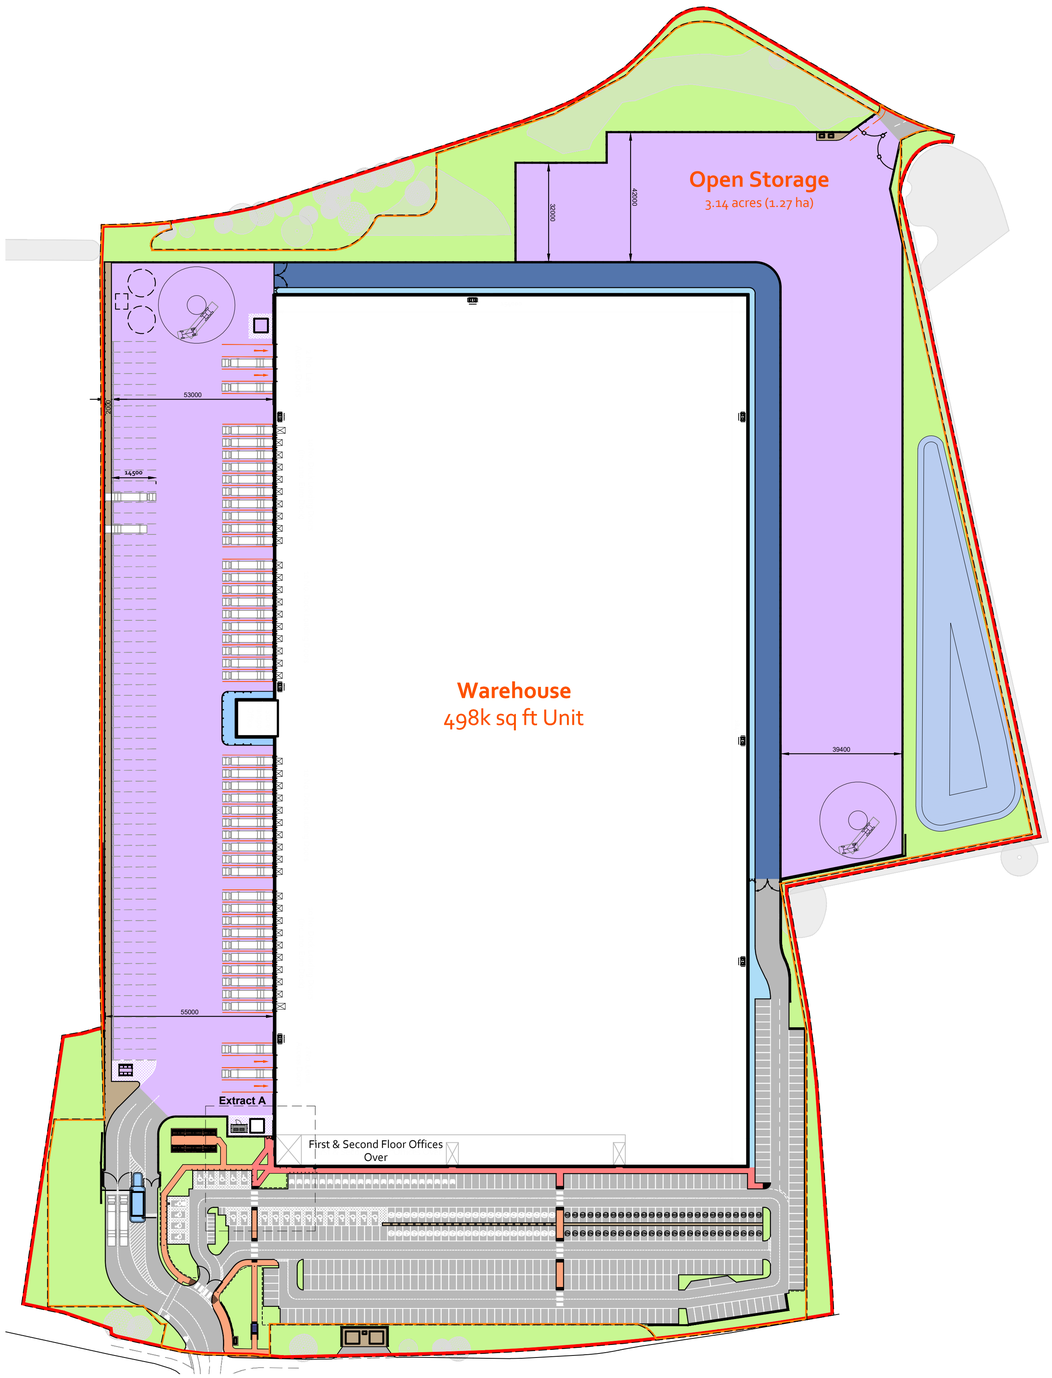


Site Layout
Scale 1:1000

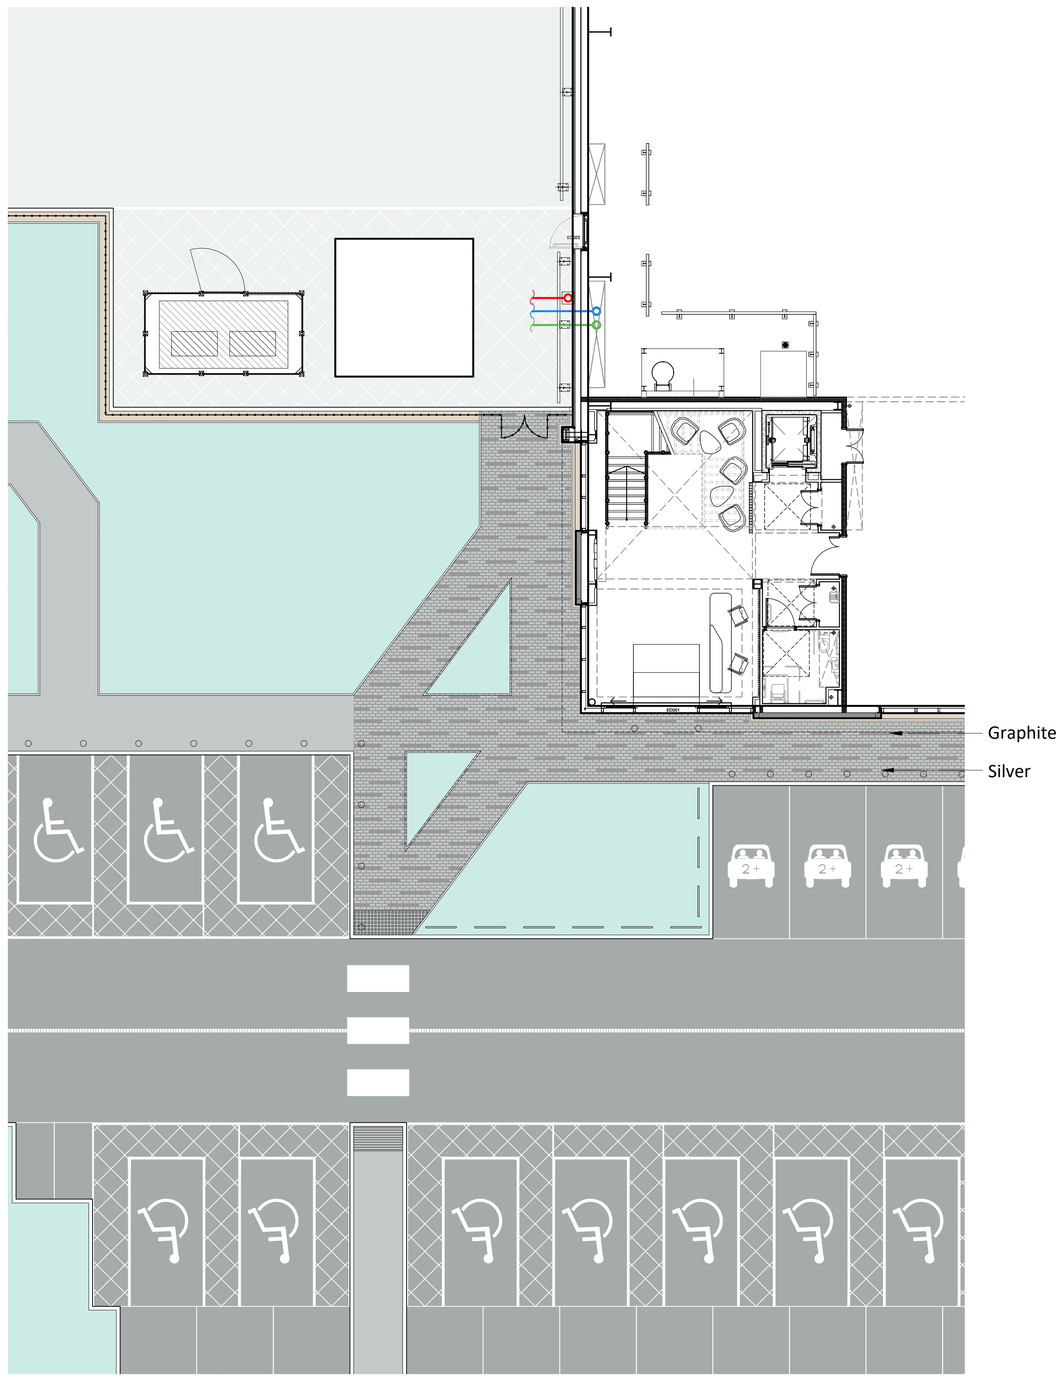

Extract A - Block Paving Detail
Scale 1:100

UMC ARCHITECTS®

WWW.UMCARCHITECTS.COM
INFO@UMCARCHITECTS.COM
+44 (0)1636 554 854

General Notes

- This document is to be used for the stated purpose only and should not be used for any other.
- Dimensions are all in millimetres, unless stated otherwise.
- It is the recipients responsibility to print this document to the correct size & scale.
- All relevant drawings and specifications should be read in conjunction with this document.
- Scaling of this document is not recommended.

North

Document Scale(s)

10m SCALE 1:1000

1m SCALE 1:100

External Surfacing Key.

- Service Yard: Concrete - to engineer's details
- Open Storage Area: Aggregate Subbase - to engineer's details
- Roads / Car Park: Bituminous macadam - to engineer's details
- Footpaths (General): Bituminous macadam - to engineer's details
- Footpaths (Feature Block Paving): Tobermore Fusion 200 x 100 x 60mm / Silver & Graphite
- Footpaths (Ancillary): Concrete - to engineer's details
- Soft Landscaping: To Landscape Architect's details
- Gravel Margin (Trailer Parking): 2000mm minimum clearance between yard edge and fence post
- Grasscrete (Fire track): Suitable for fire fighting appliance - to engineer's details
- Entrance Stairs: Tobermore Stone Cladding
- Gravel Margin (100mm): 100mm overall from finished face of cladding
- Trailer parking bay lining (Optional extra): Indicates indicative trailer parking zones. To be reviewed with Indurent on each project. Colour: yellow

Project Name

Plot H4, Indurent Heywood Business Park

Employer	Project Address
Indurent	**Plot H4 , Heywood Distribution Park, Pilsworth Rd, Heywood**

RIBA Workstage	Suitability
3 - Spatial Coordination	**S3 - Review & Comment**

Drawn	Checked	Created	Size
TJ	**TDA**	**07.03.2025**	**A1**

UMC Project Reference	Scale	LOD	LOI
25007	**As Indicated**	**1**	**1**

Document Title

External Finishes

Document Reference

25007 - UMC - 0100 - ZZ - DR - A - 0705

Revision Note

NMA Issue - Updated to suit amended site layout.

Issue Date	Status	Current Revision
25.09.26	**Planning**	

PLANNING
This drawing is to be used for the stated purpose only and should not be used for any other

P06