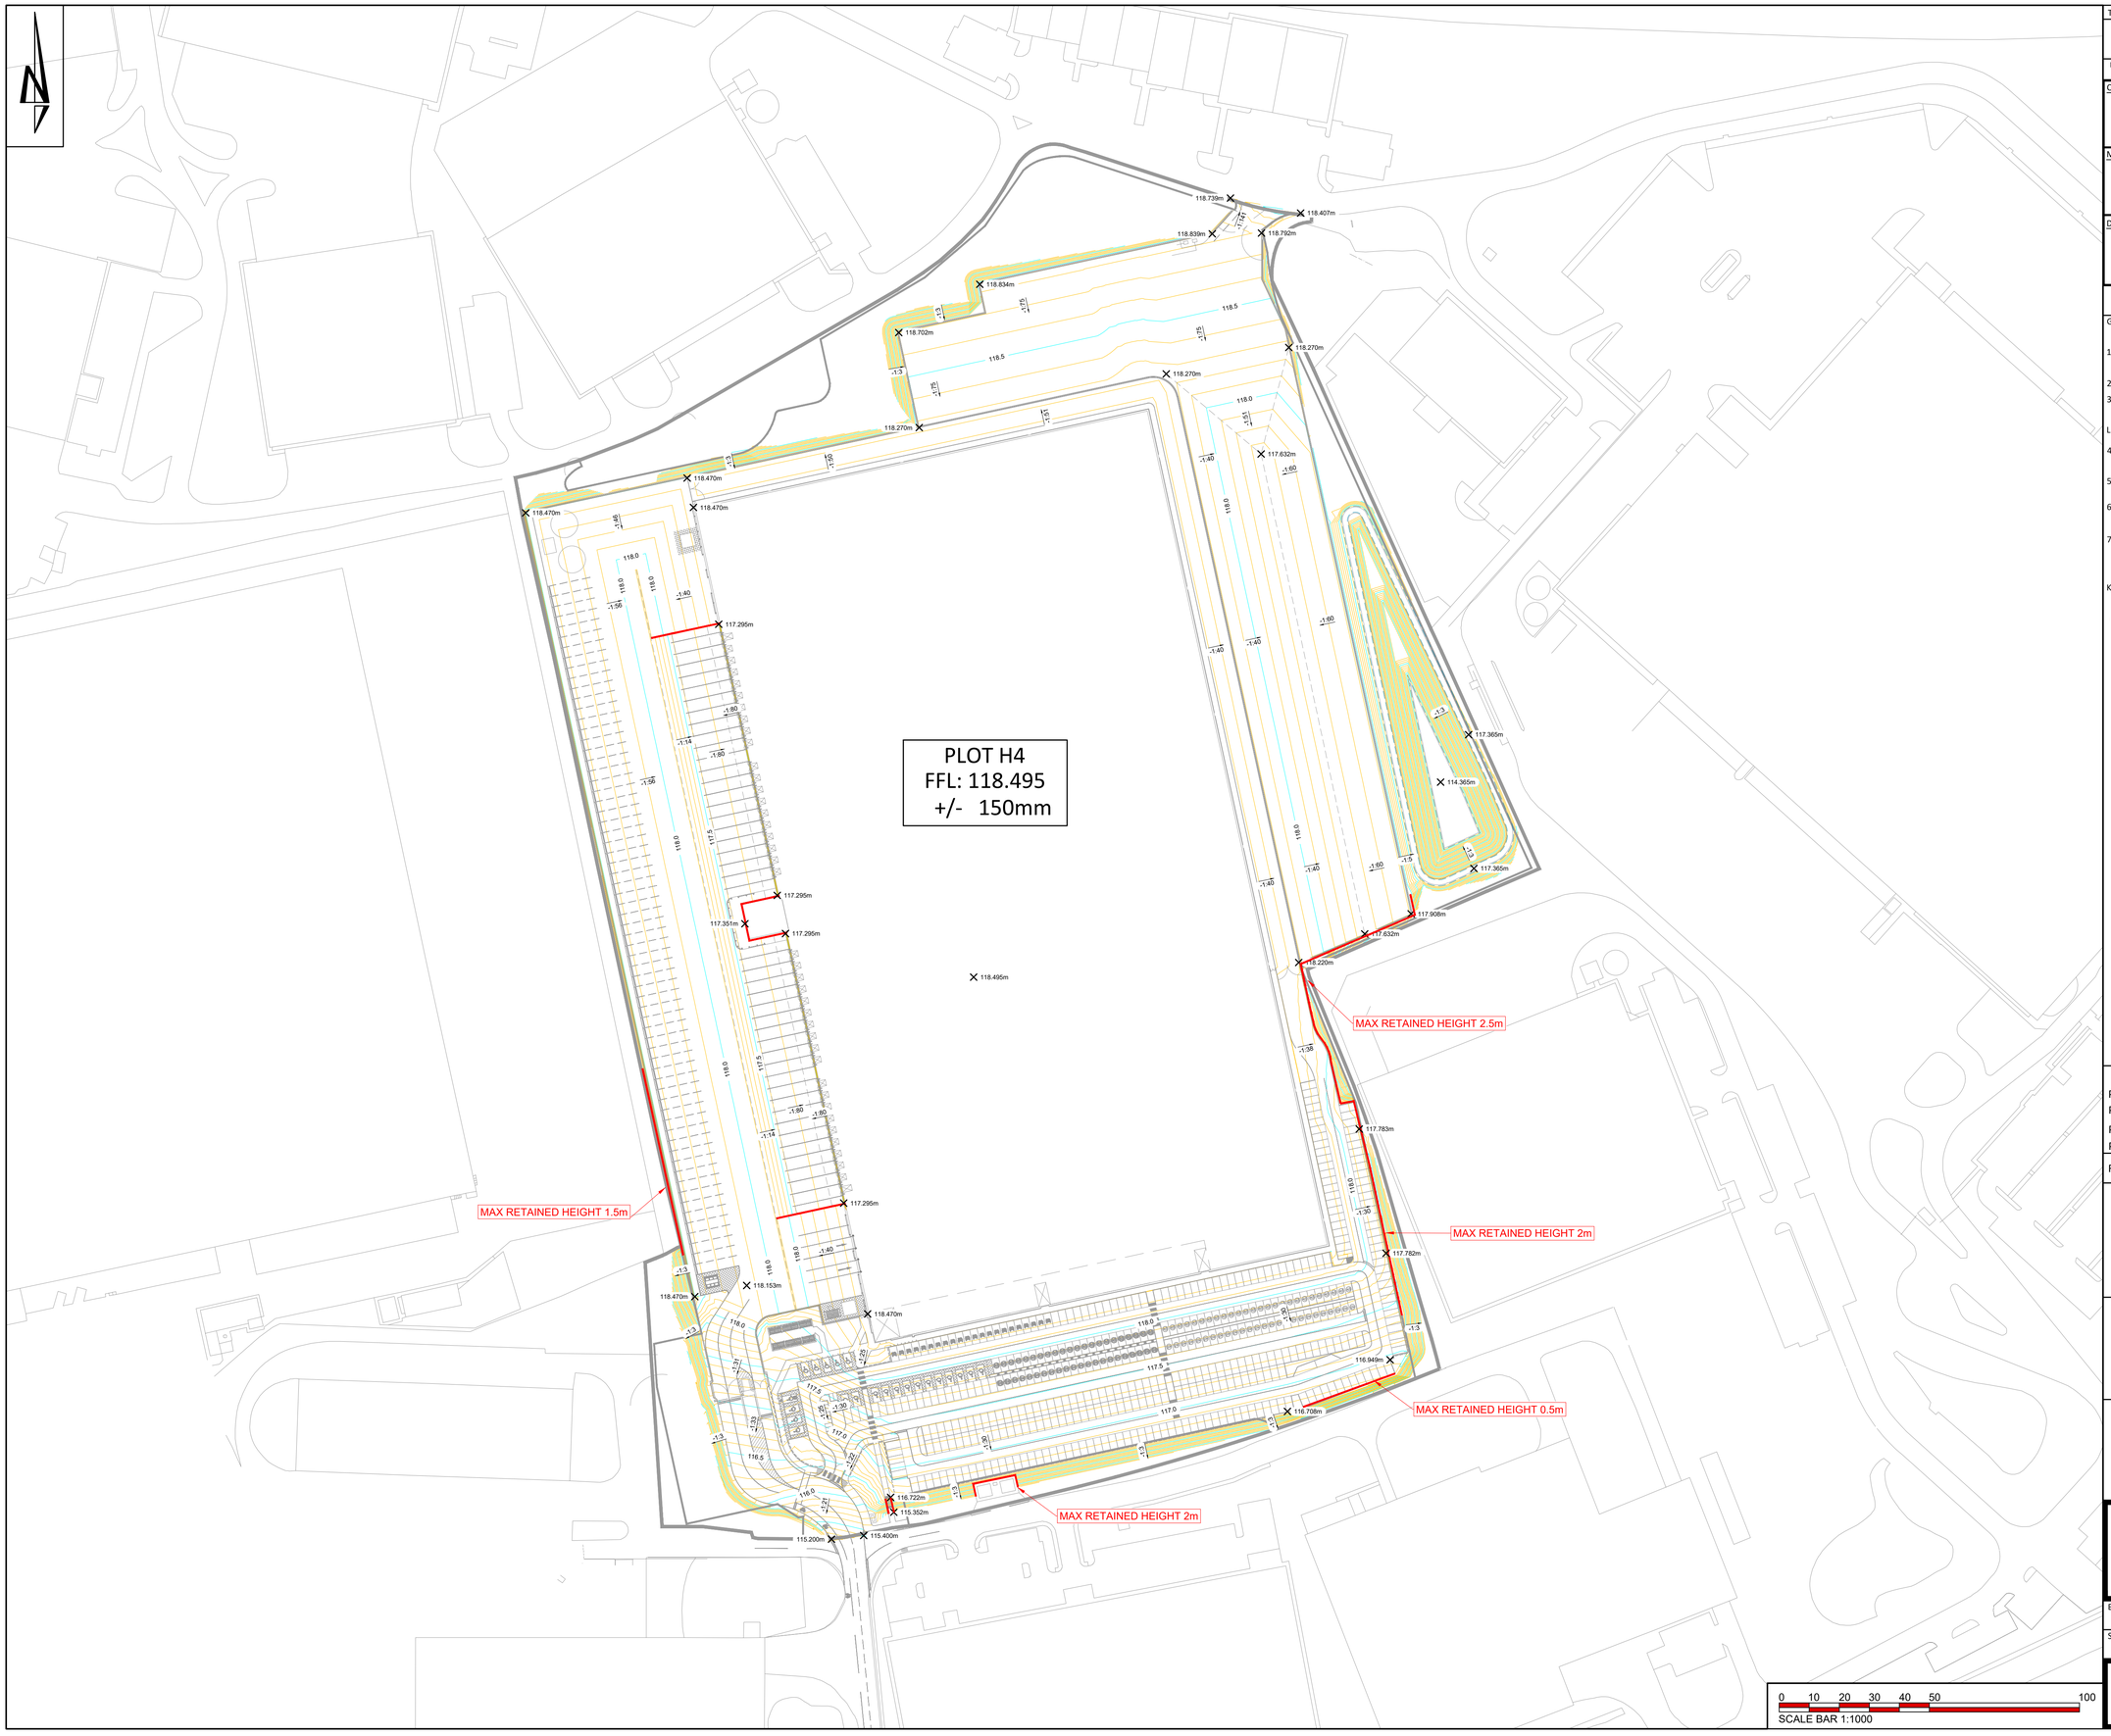


THIS DRAWING IS THE COPYRIGHT OF BURROWS GRAHAM LIMITED.

SAFETY, HEALTH AND ENVIRONMENTAL INFORMATION

IN ADDITION TO THE HAZARDS/RISKS NORMALLY ASSOCIATED WITH THE TYPES OF WORK DETAILED ON THIS DRAWING, NOTE THE FOLLOWING

CONSTRUCTION

MAINTENANCE

DEMOLITION

IT IS ASSUMED THAT ALL WORKS WILL BE CARRIED OUT BY A COMPETENT CONTRACTOR WORKING, WHERE APPROPRIATE, TO AN APPROVED METHOD STATEMENT

GENERAL NOTES:

1. This drawing shall be read in conjunction with all the relevant architects, engineers' and service engineers drawings & specifications.
2. All units in millimeters U.O.N. on the drawing.
3. Do Not Scale off the drawing.

LEVELS NOTES:

4. This drawing is based on UMC drawing no 25007_UMC_0100_SI_DR_A_0605
5. Contours are shown at 0.1m intervals.
6. All kerbs to be standard HB Type 125mm high uno
7. Contours and gradients are indicated for guidance purposes and shall not be used for setting out. Setting out shall be based on spot levels only.

KEY:

Retaining Structure

Minor Contour (100mm)

Major Contour (500mm)

REV	DATE	BY	DESCRIPTION	CHKD
P04	28.10.2026	BP	Update to for NMA	JW
P03	19.08.2025	BP	Update to latest layout	JW
P02	27.05.2025	BP	Update to latest layout	JW
P01	01.05.2025	BP	Preliminary Issue	JW

Burrows Graham

North Office:
5 Ambassador Place, Stockport Road, Altrincham WA15 8DB
Tel: +44 (0)161 804 8046

South Office:
Buckland House, Dower Mews, High Street, Berkhamsted HP4 2BL
Tel: +44 (0)161 804 8046

CLIENT

INDURENT

PROJECT

HEYWOOD

DRAWING TITLE

PLOT H4
PROPOSED LEVELS

BGL PROJECT NUMBER	DRAWING STATUS	OFFICE	
30042	PRELIMINARY	NORTH	
SCALE @ A1	DATE	DRAWN BY	CHECKED BY
1:1000	01.05.2025	BP	JW

DRAWING No: 30042-BGL-XX-XX-DR-C-00255

REV: P04