
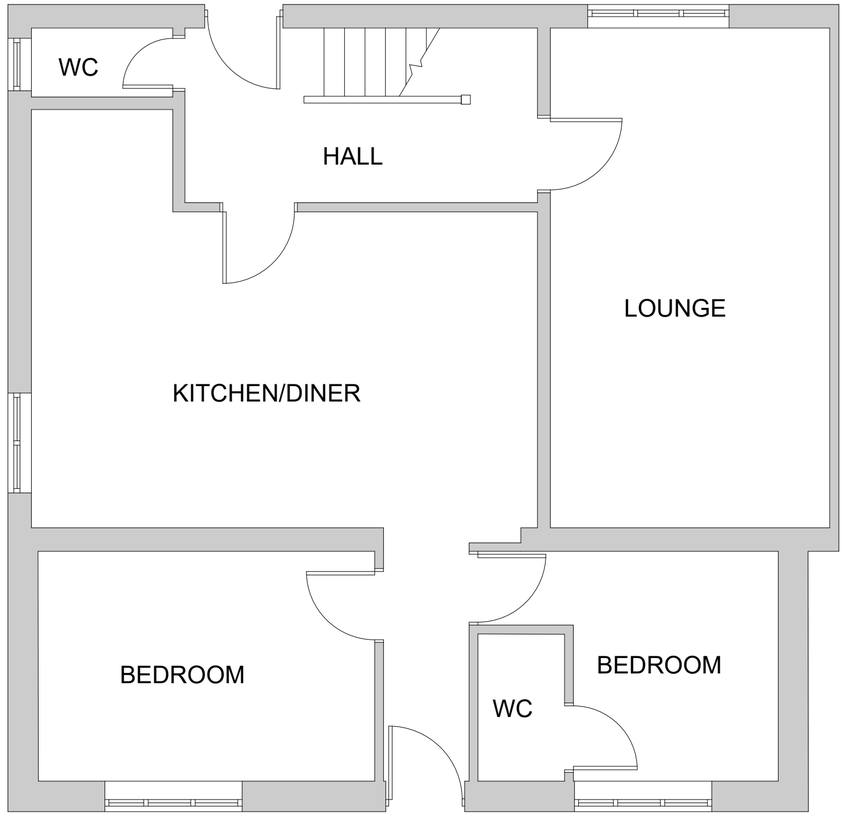


GROUND FLOOR

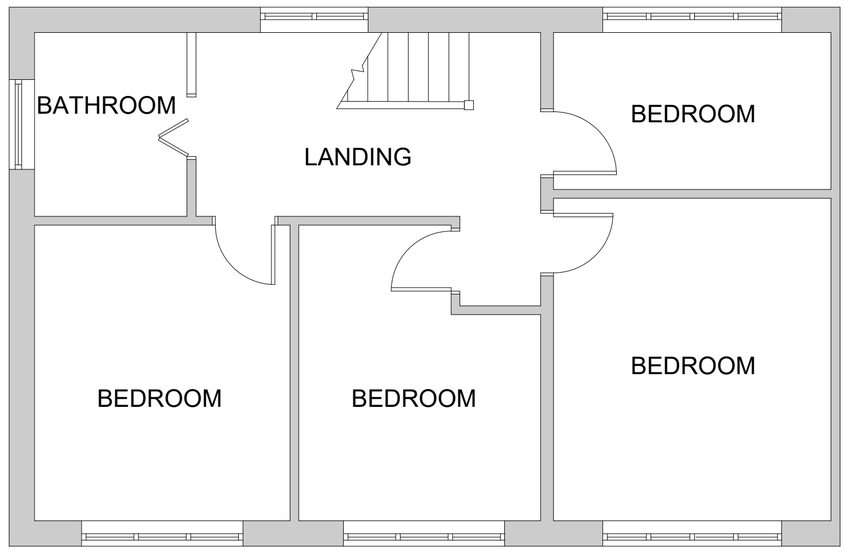

FIRST FLOOR

1:50

1m 0 1m 2m 3m 4m 5m

This drawing is copyrighted. Contractors must check all dimensions on site.

This drawing is the copyrighted.
Contractors must check all dimensions on site.

18 ULLOCK WALK MANCHESTER M24 4JA

EXISTING FLOOR PLAN

DIM'S IN: mm	PAPER SIZE: A2	SCALE: 1:50	DATE CREATED:20/11/2026	REV								DRAWN BY: IM