



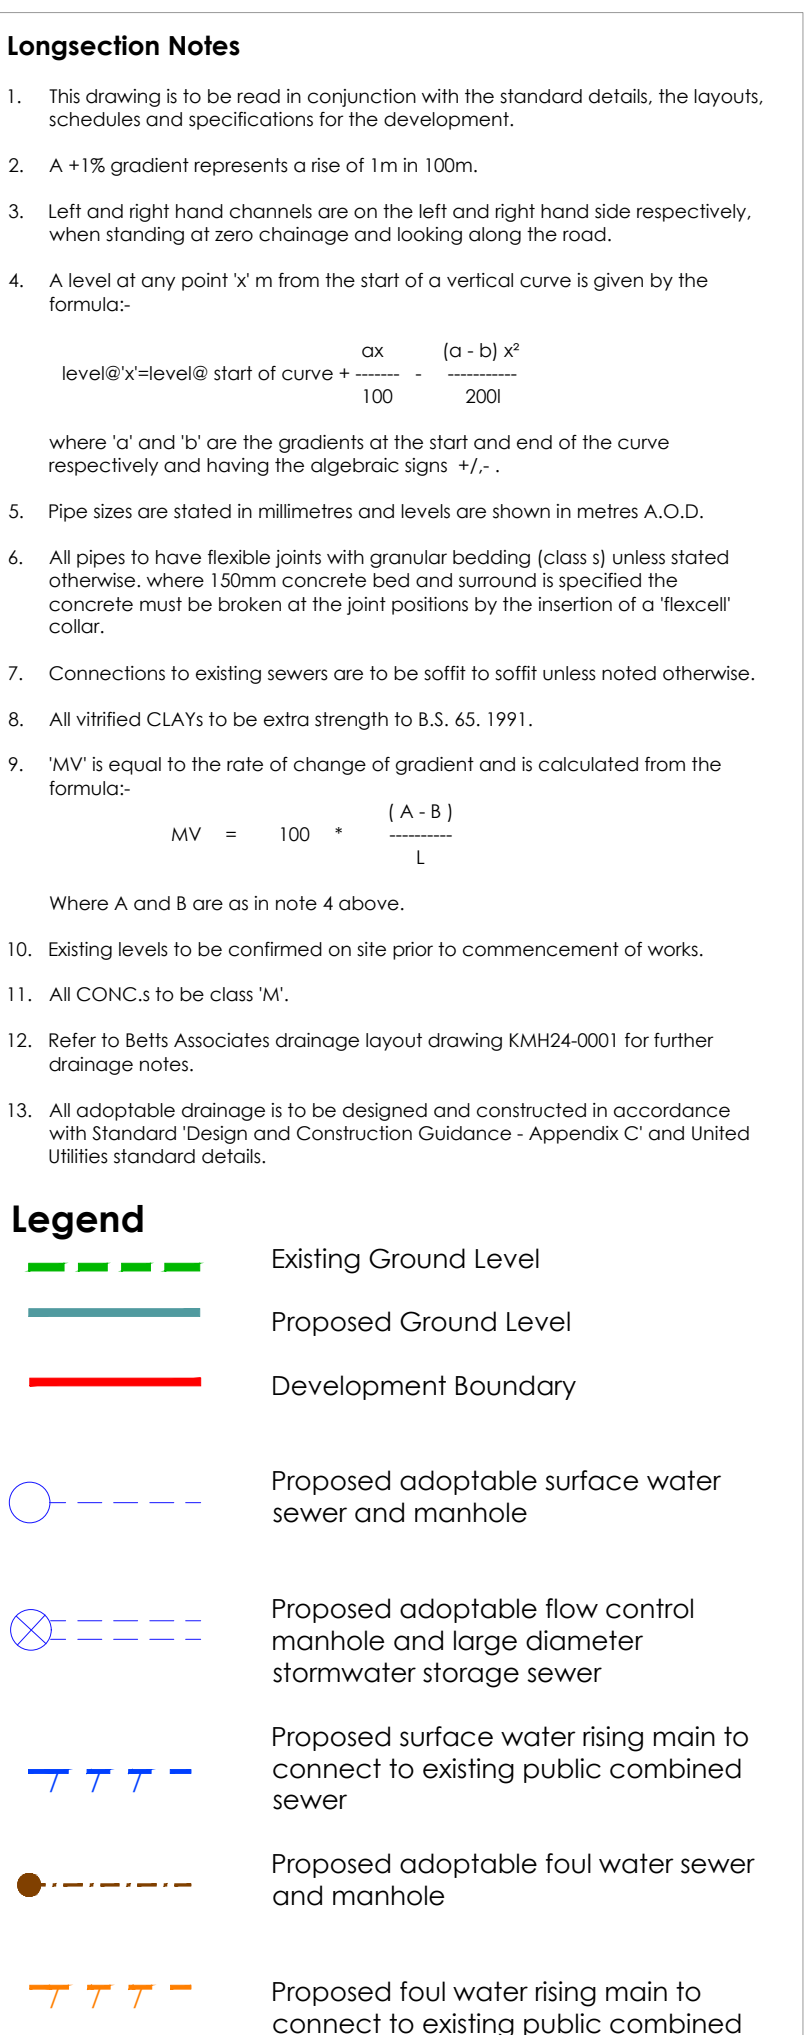

- 1. Planning layout provided by Bloor Homes, ref: WXXXX-PD-2018 (Sketch Layout Littleborough) - Standard - Dated 15.12.2023
- 2. Topographical survey provided by RJP Surveying Consultants, ref: Land off Hollingworth Road, Drawing number BH190/TOD, Dated Sept 2018
- 3. Finished floor levels are preliminary and are subject to detailed design
- 4. Dragoon chambers and lateral drains are not shown
- 5. The use of any other flow control devices not associated with the Hydro international hydro-brake optimum reference provided may constitute a flood risk
- 6. Manhole sizing is indicative and subject to review; systems being offered for adoption need to meet the benching requirements of the adoptive authority
- 7. Road levels are preliminary and are subject to detailed design
- 8. All drainage is subject to detailed design

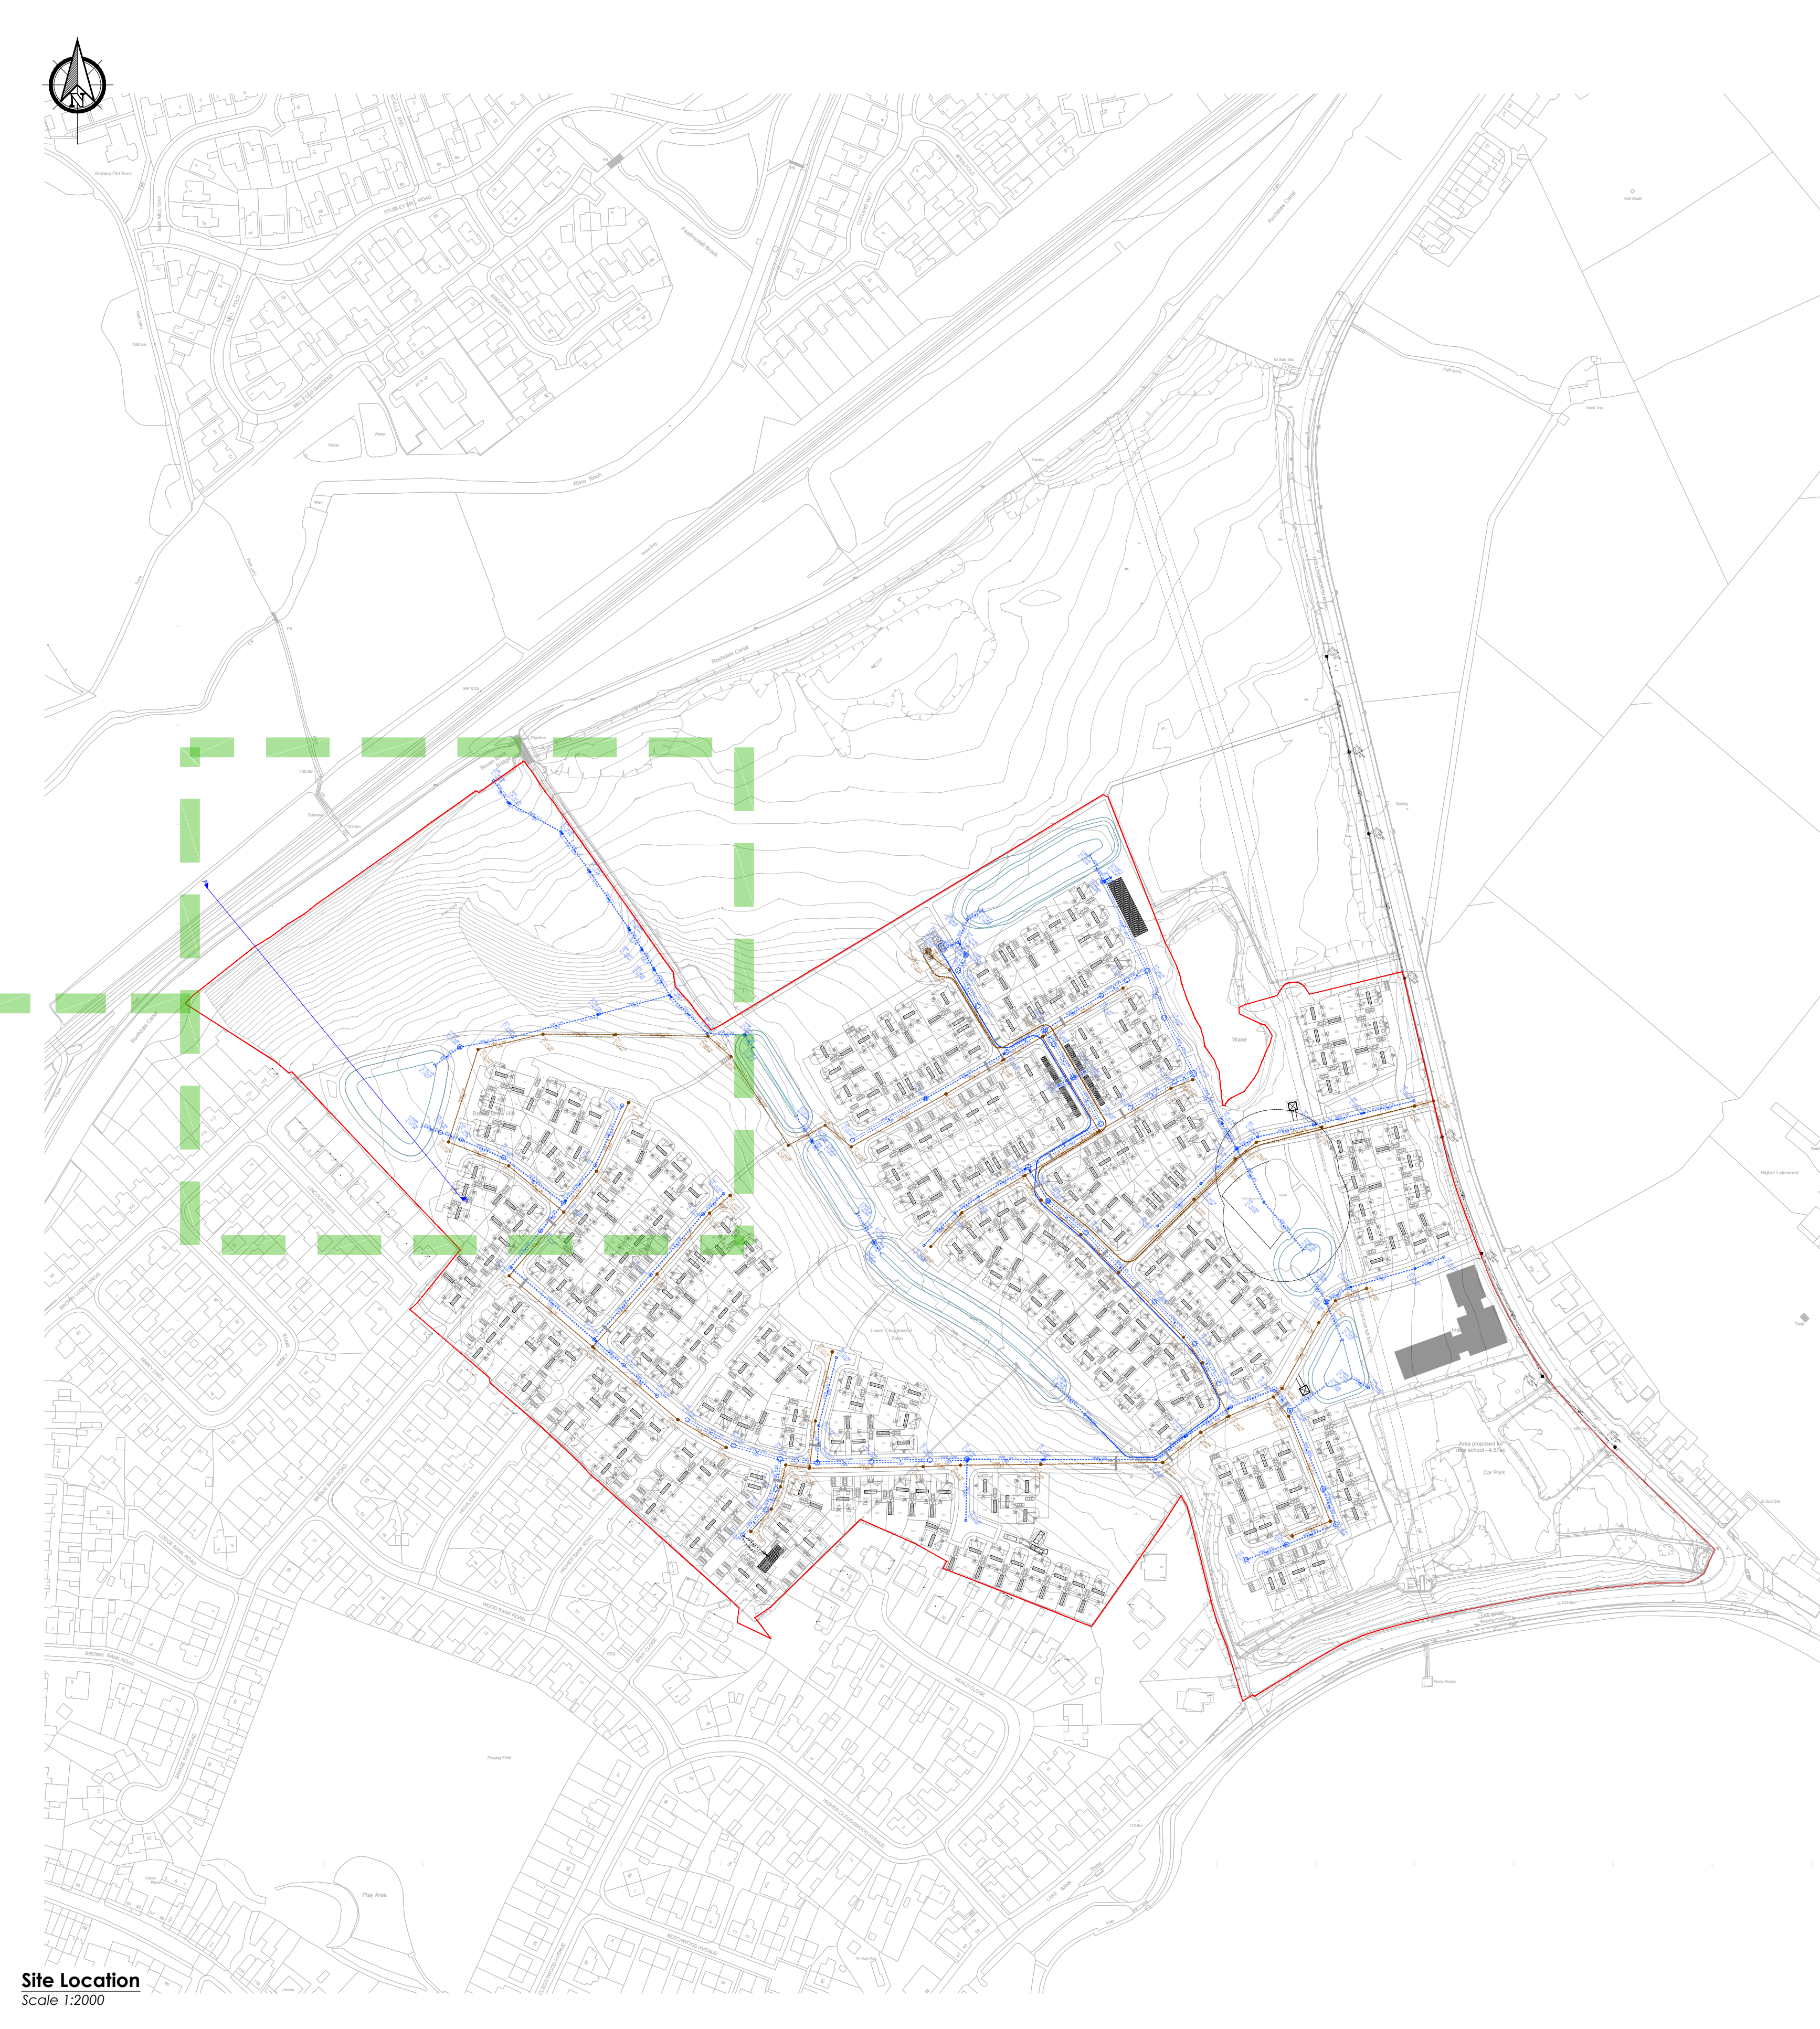

Am11 18:09:24		Preliminary issue for review				NR	
Am11 Date		Details				By	
Revision History							
Drawing originator:							
							
Client:							
							
Project title:							
Land off Hollingworth Road Littleborough							
Drawing title:							
Longitudinal Section A-A							
Scale: As Shown for the original size of A0							
Drawn by: ARN		Checked by:		Issued by:		Date: Sept' 1994	
Drawing status:							
For Information							
Job No:		Drawing No:		Revision:			
BX36		101		1			
Project		Origin		Volume		Level	
XX		BET		Z2		XX	
Type		Disc		Number			
DR		C		0020		P01	
Do not scale this drawing 1: 2' (0.61m) from Plans, 1:10' (3.05m) from Sections, 1:10' (3.05m) from Profiles enquired@bloor-homes.co.uk 0161 254 4444							