
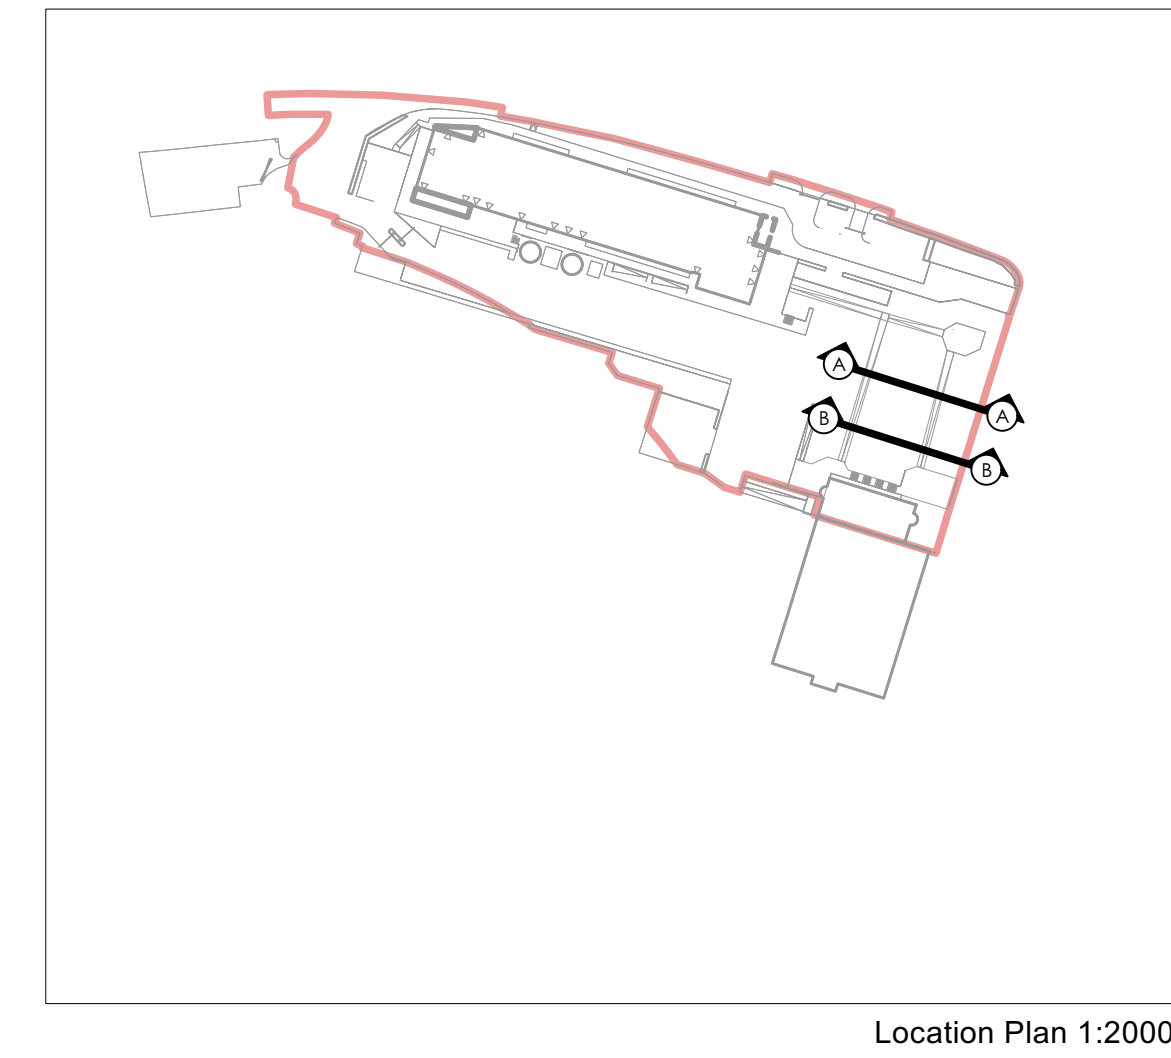
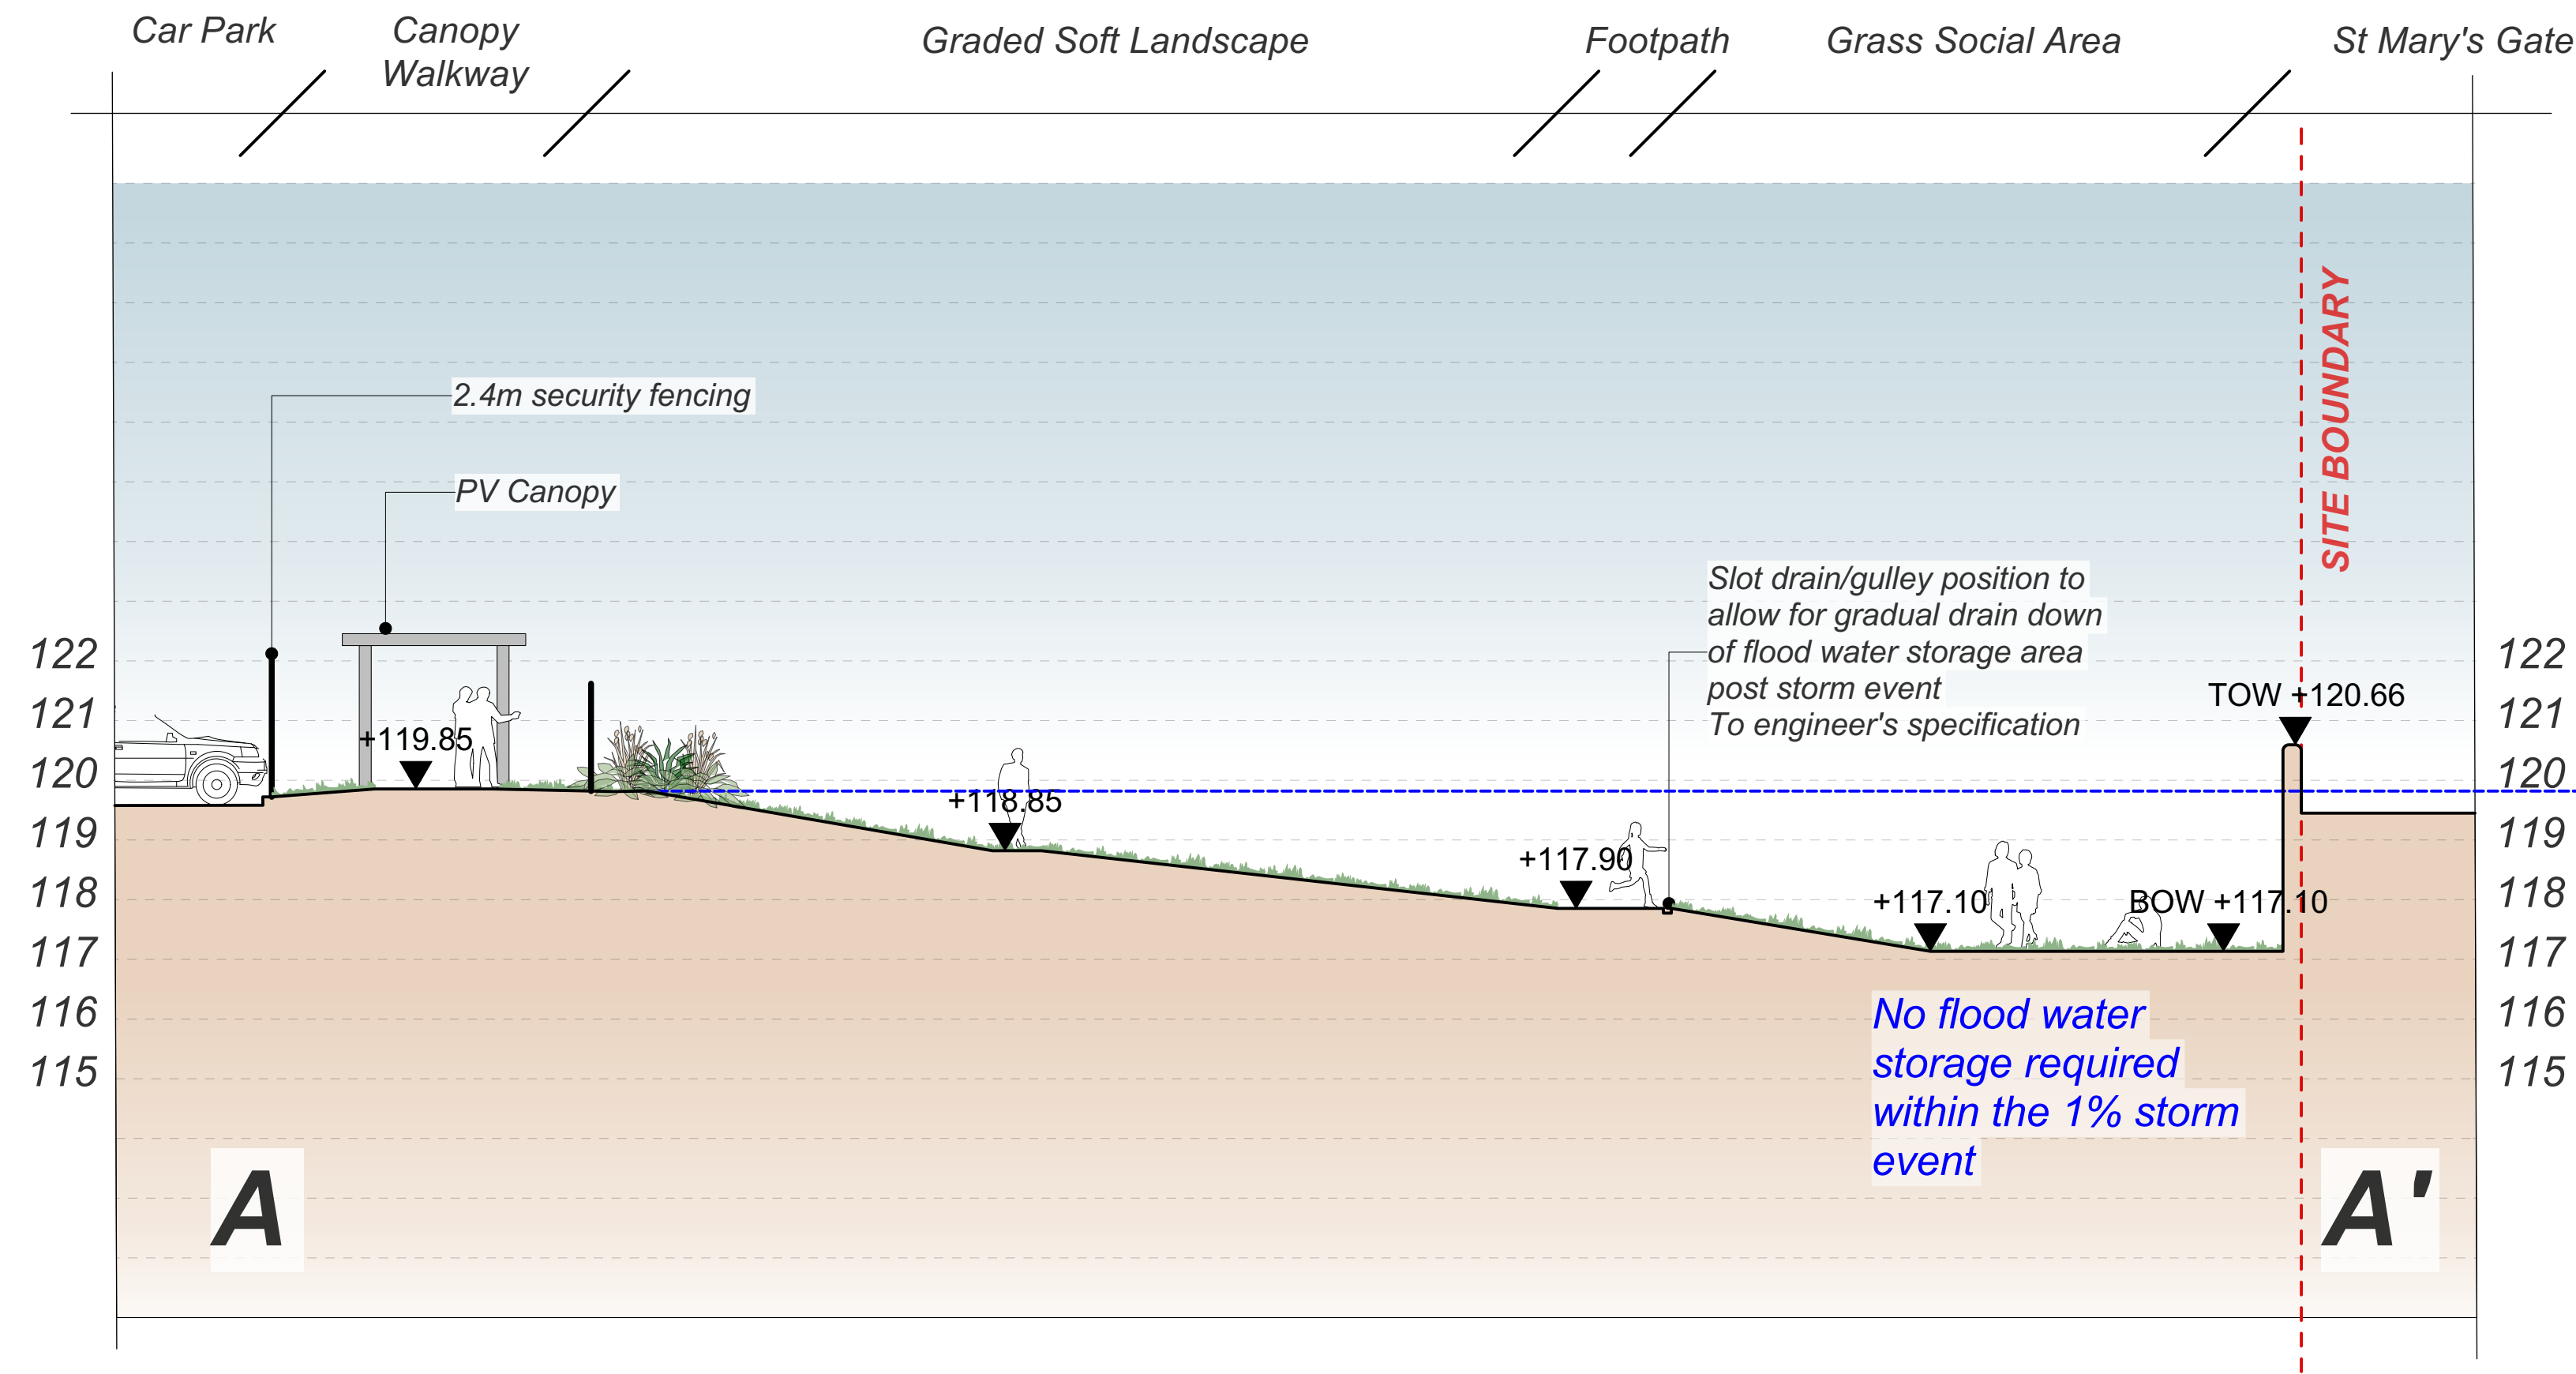


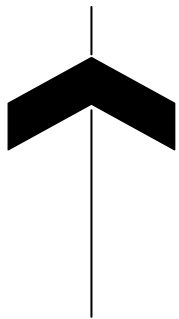


- Note**
1. Do not scale from this drawing
 2. To be read in conjunction with Project Risk Register REF: FS0939-ALA-XX-XX-RR-L-0001
 3. To be read in conjunction with Landscape Outline Specifications REF: FE012-ALA-ZZ-XX-SP-L-0001
 4. To be read in conjunction with all submitted Landscape Architect's drawings.
 5. To be read in conjunction with all other consultants' drawings.
 6. All prints of this drawing must be made in full colour.
 7. Information shown outside extent of works is for illustrative purposes only.
 8. Specification and details of build ups to paving, kerbs, edges and structures to be advised by Civil Engineers.

KEY

Notes Continued...

9. The contractor is to check all levels and dimensions before construction. Any discrepancies are to be brought to the attention of Ares Landscape Architects before commencing on site.
10. Sub contractor / specialist fabricator to provide shop drawings and issue to AresLandscape Architects for confirmation and approval of design intent only prior to fabrication of specialist design packages. Sign off of structural design by Project Engineer.

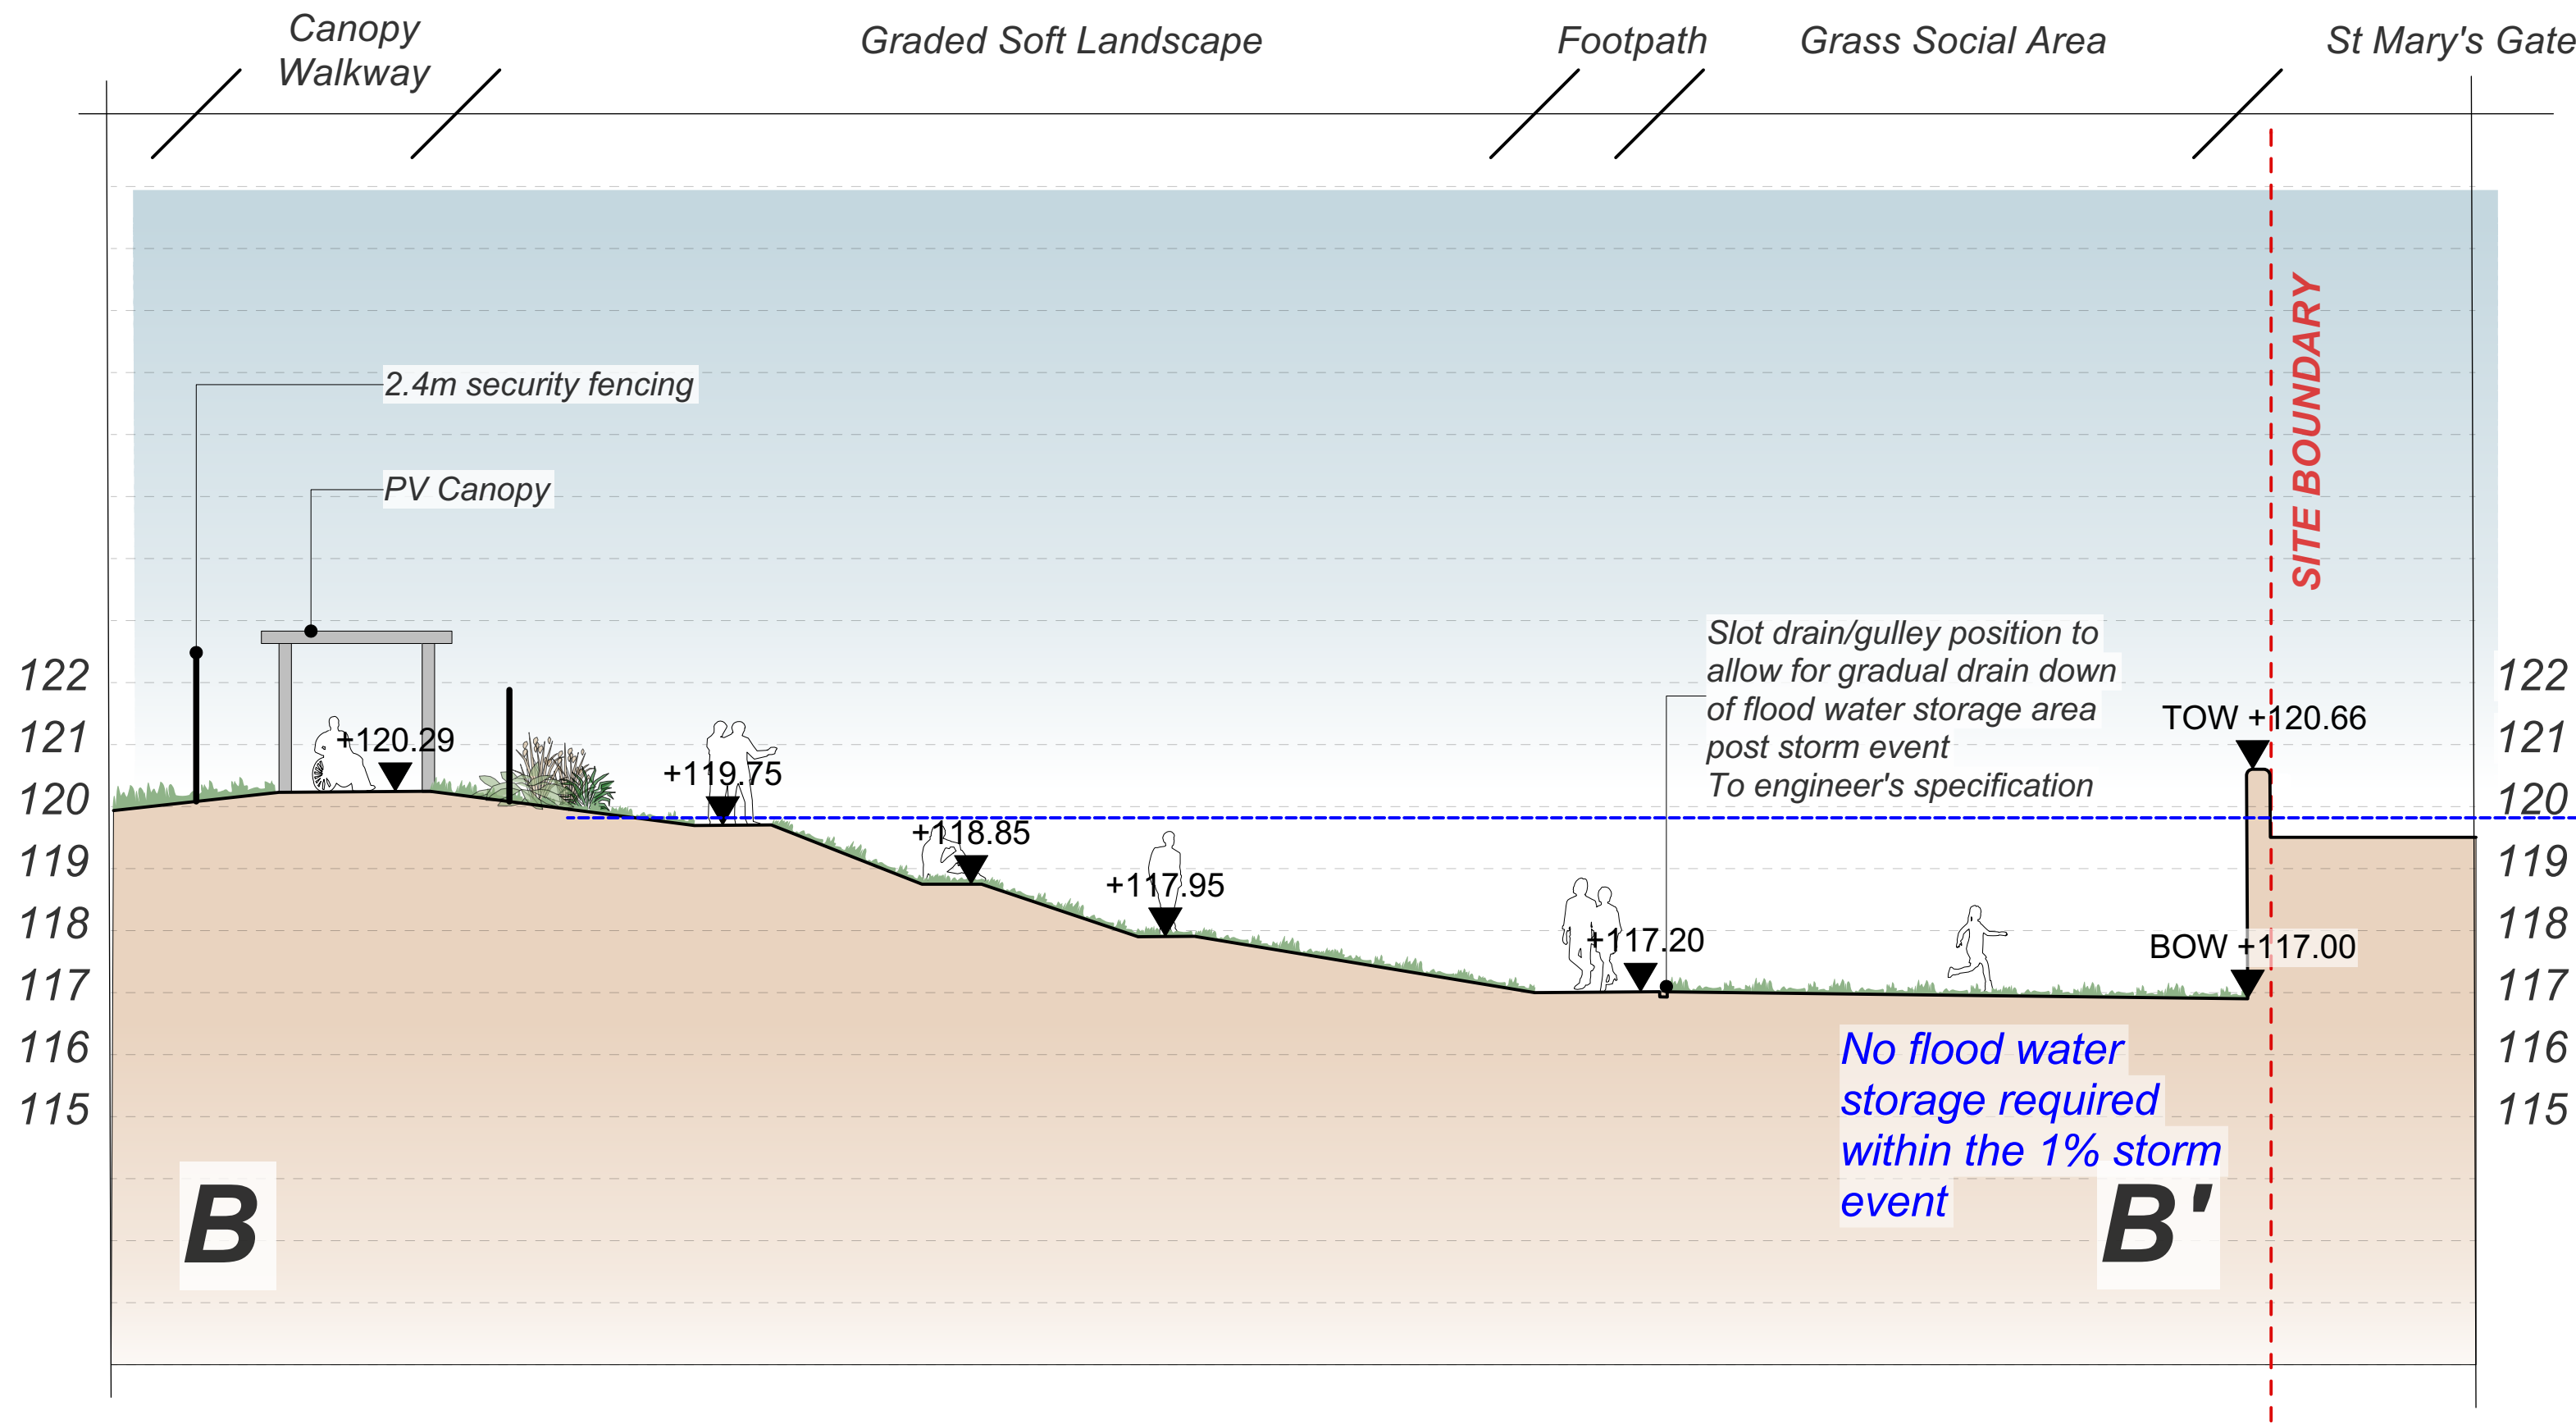

FE0012-ALA-XX-XX-T-L-0003 Risk Assessment and Register		Refer to:	
FE0012-ALA-XX-XX-D-L-0040 Hazard Identification Plan 1 of 3		FE0012-ALA-XX-XX-D-L-0040 Hazard Identification Plan 2 of 3	
FE0012-ALA-XX-XX-D-L-0050 Hazard Identification Plan 3 of 3			

ID	RISK	MITIGATION	DATE MITIGATED
----	------	------------	----------------


RESIDUAL PROJECT RISKS

DATE	REV	DESCRIPTION OF REVISION	DRAWN BY	APPROVED BY
23/10/2025	P01	First Issue	BW	MM

REVISIONS

DEIR:	RIBA Stage:
-------	-------------

STATUS
S2 - For Planning

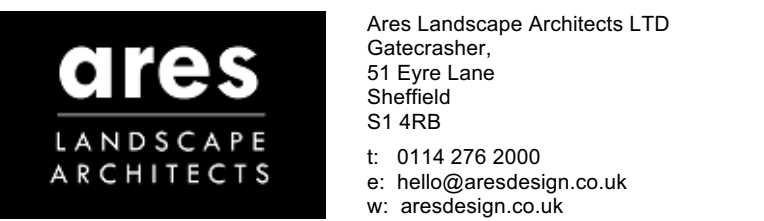

CLIENT :
Hopwood Hall College

PROJECT TITLE :
Hopwood Hall College

DRAWING TITLE :
Flood Storage Sections

DRAWING SCALE : 1:100	DRAWN BY : BW	DRAWN DATE : 21/10/2025
PAPER SIZE : A1	APPROVED BY : MM	ALA PROJECT CODE : ALAB66

DRAWING NUMBER : FE0012-ALA-XX-XX-D-L-0065	STATUS : S2	REVISION : P01
--	-----------------------	--------------------------