


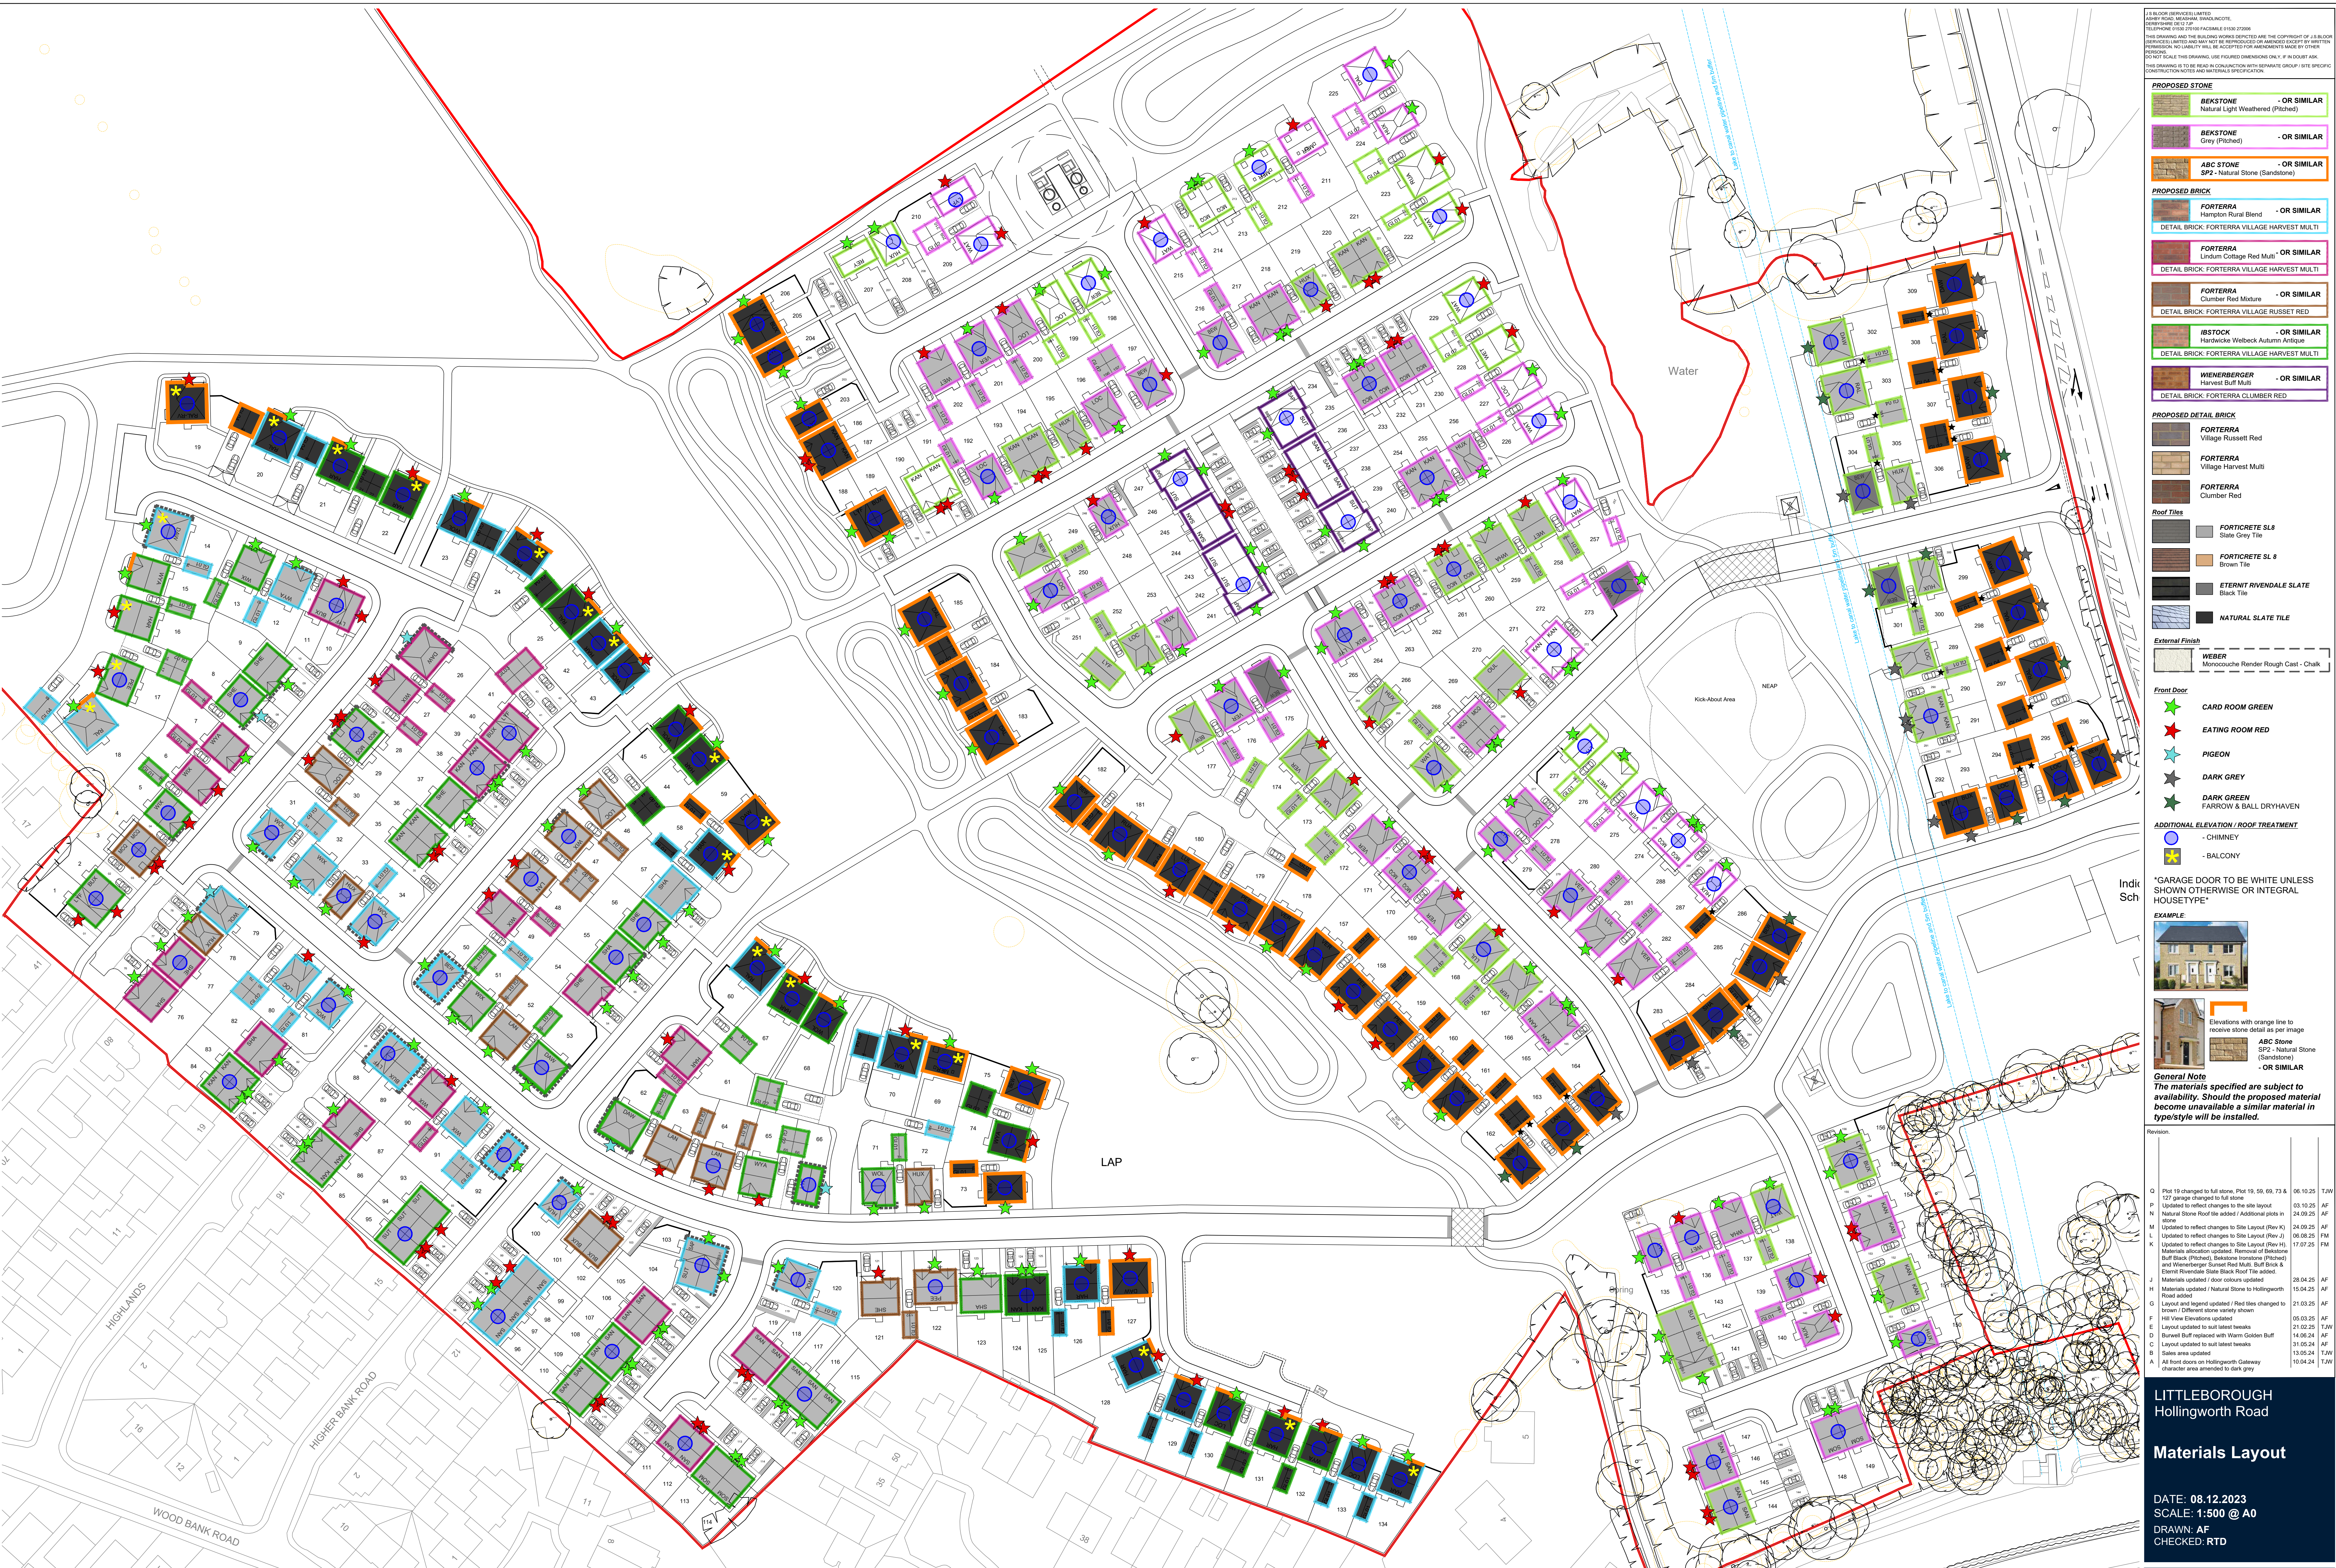

Hollingworth Rd, Littleborough

PROPOSED STONE

BEKSTONE - OR SIMILAR
Natural Light Weathered (Pictured)

BEKSTONE - OR SIMILAR
Grey (Pictured)

ABC STONE - OR SIMILAR
SP2 - Natural Stone (Sandstone)

PROPOSED BRICK

FORTERRA - OR SIMILAR
Hampton Rural Blend
DETAIL BRICK: FORTERRA VILLAGE HARVEST MULTI

FORTERRA - OR SIMILAR
Lindum Cottage Red Multi
DETAIL BRICK: FORTERRA VILLAGE HARVEST MULTI

FORTERRA - OR SIMILAR
Clumber Red Mixture
DETAIL BRICK: FORTERRA VILLAGE RUSSET RED

IBSTOCK - OR SIMILAR
Hardwick Weiback Autumn Antique
DETAIL BRICK: FORTERRA VILLAGE HARVEST MULTI

WIENERBERGER - OR SIMILAR
Harvest Buff Multi
DETAIL BRICK: FORTERRA CLUMBER RED

PROPOSED DETAIL BRICK

FORTERRA
Village Russett Red

FORTERRA
Village Harvest Multi

FORTERRA
Clumber Red

Roof Tiles

FORTICRETE SL8
Slate Grey Tile

FORTICRETE SL8
Brown Tile

ETERMIT RIVENDALE SLATE
Black Tile

NATURAL SLATE TILE

External Finish

WEBER
Monochrome Render Rough Cast - Chalk

Front Door

CARD ROOM GREEN

EATING ROOM RED

PIGEON

DARK GREY

DARK GREEN
FARROW & BALL DRYHAVEN

ADDITIONAL ELEVATION / ROOF TREATMENT

- CHIMNEY

- BALCONY

GARAGE DOOR TO BE WHITE UNLESS SHOWN OTHERWISE OR INTEGRAL HOUSETYPE

EXAMPLE

Elevations with orange line to receive stone detail as per image

ABC Stone
SP2 - Natural Stone (Sandstone)
- OR SIMILAR

General Note
The materials specified are subject to availability. Should the proposed material become unavailable a similar material in type/style will be installed.

Revisions

Rev	Description	Date	By
Q	Plot 19 changed to full stone, Plot 19, 59, 69, 73 & 127 garage changed to full stone	06.10.25	TJW
P	Updated to reflect changes to the site layout	03.10.25	AF
N	Natural Stone Roof tile added / Additional plots in stone	24.09.25	AF
M	Updated to reflect changes to Site Layout (Rev K)	24.09.25	AF
L	Updated to reflect changes to Site Layout (Rev J)	09.08.25	FM
K	Updated to reflect changes to Site Layout (Rev I)	17.07.25	FM
J	Materials allocation updated. Removal of Bekstone Buff Brick (Pictured), Bekstone Ironstone (Pictured) and Wienerberger Sunset Red Multi. Buff Brick & Eternit Rivendale Slate Black Roof Tile added.	28.04.25	AF
H	Materials updated / door colours updated	15.04.25	AF
G	Layout and signage updated / Red tiles changed to brown / Different stone variety shown	21.03.25	AF
F	Hill View Elevations updated	05.03.25	AF
E	Layout updated to suit latest tweaks	21.02.25	TJW
D	Buwell Buff replaced with Warm Garden Buff	14.06.24	AF
C	Layout updated to suit latest tweaks	31.05.24	AF
B	Sales area updated	13.05.24	TJW
A	All front doors on Hollingworth Gateway character area amended to dark grey	10.04.24	TJW

LITTLEBOROUGH
Hollingworth Road

Materials Layout

DATE: 08.12.2023
SCALE: 1:500 @ A0
DRAWN: AF
CHECKED: RTD

BLOOR HOMES

Drawing No. NW111-PD-1007 Q