


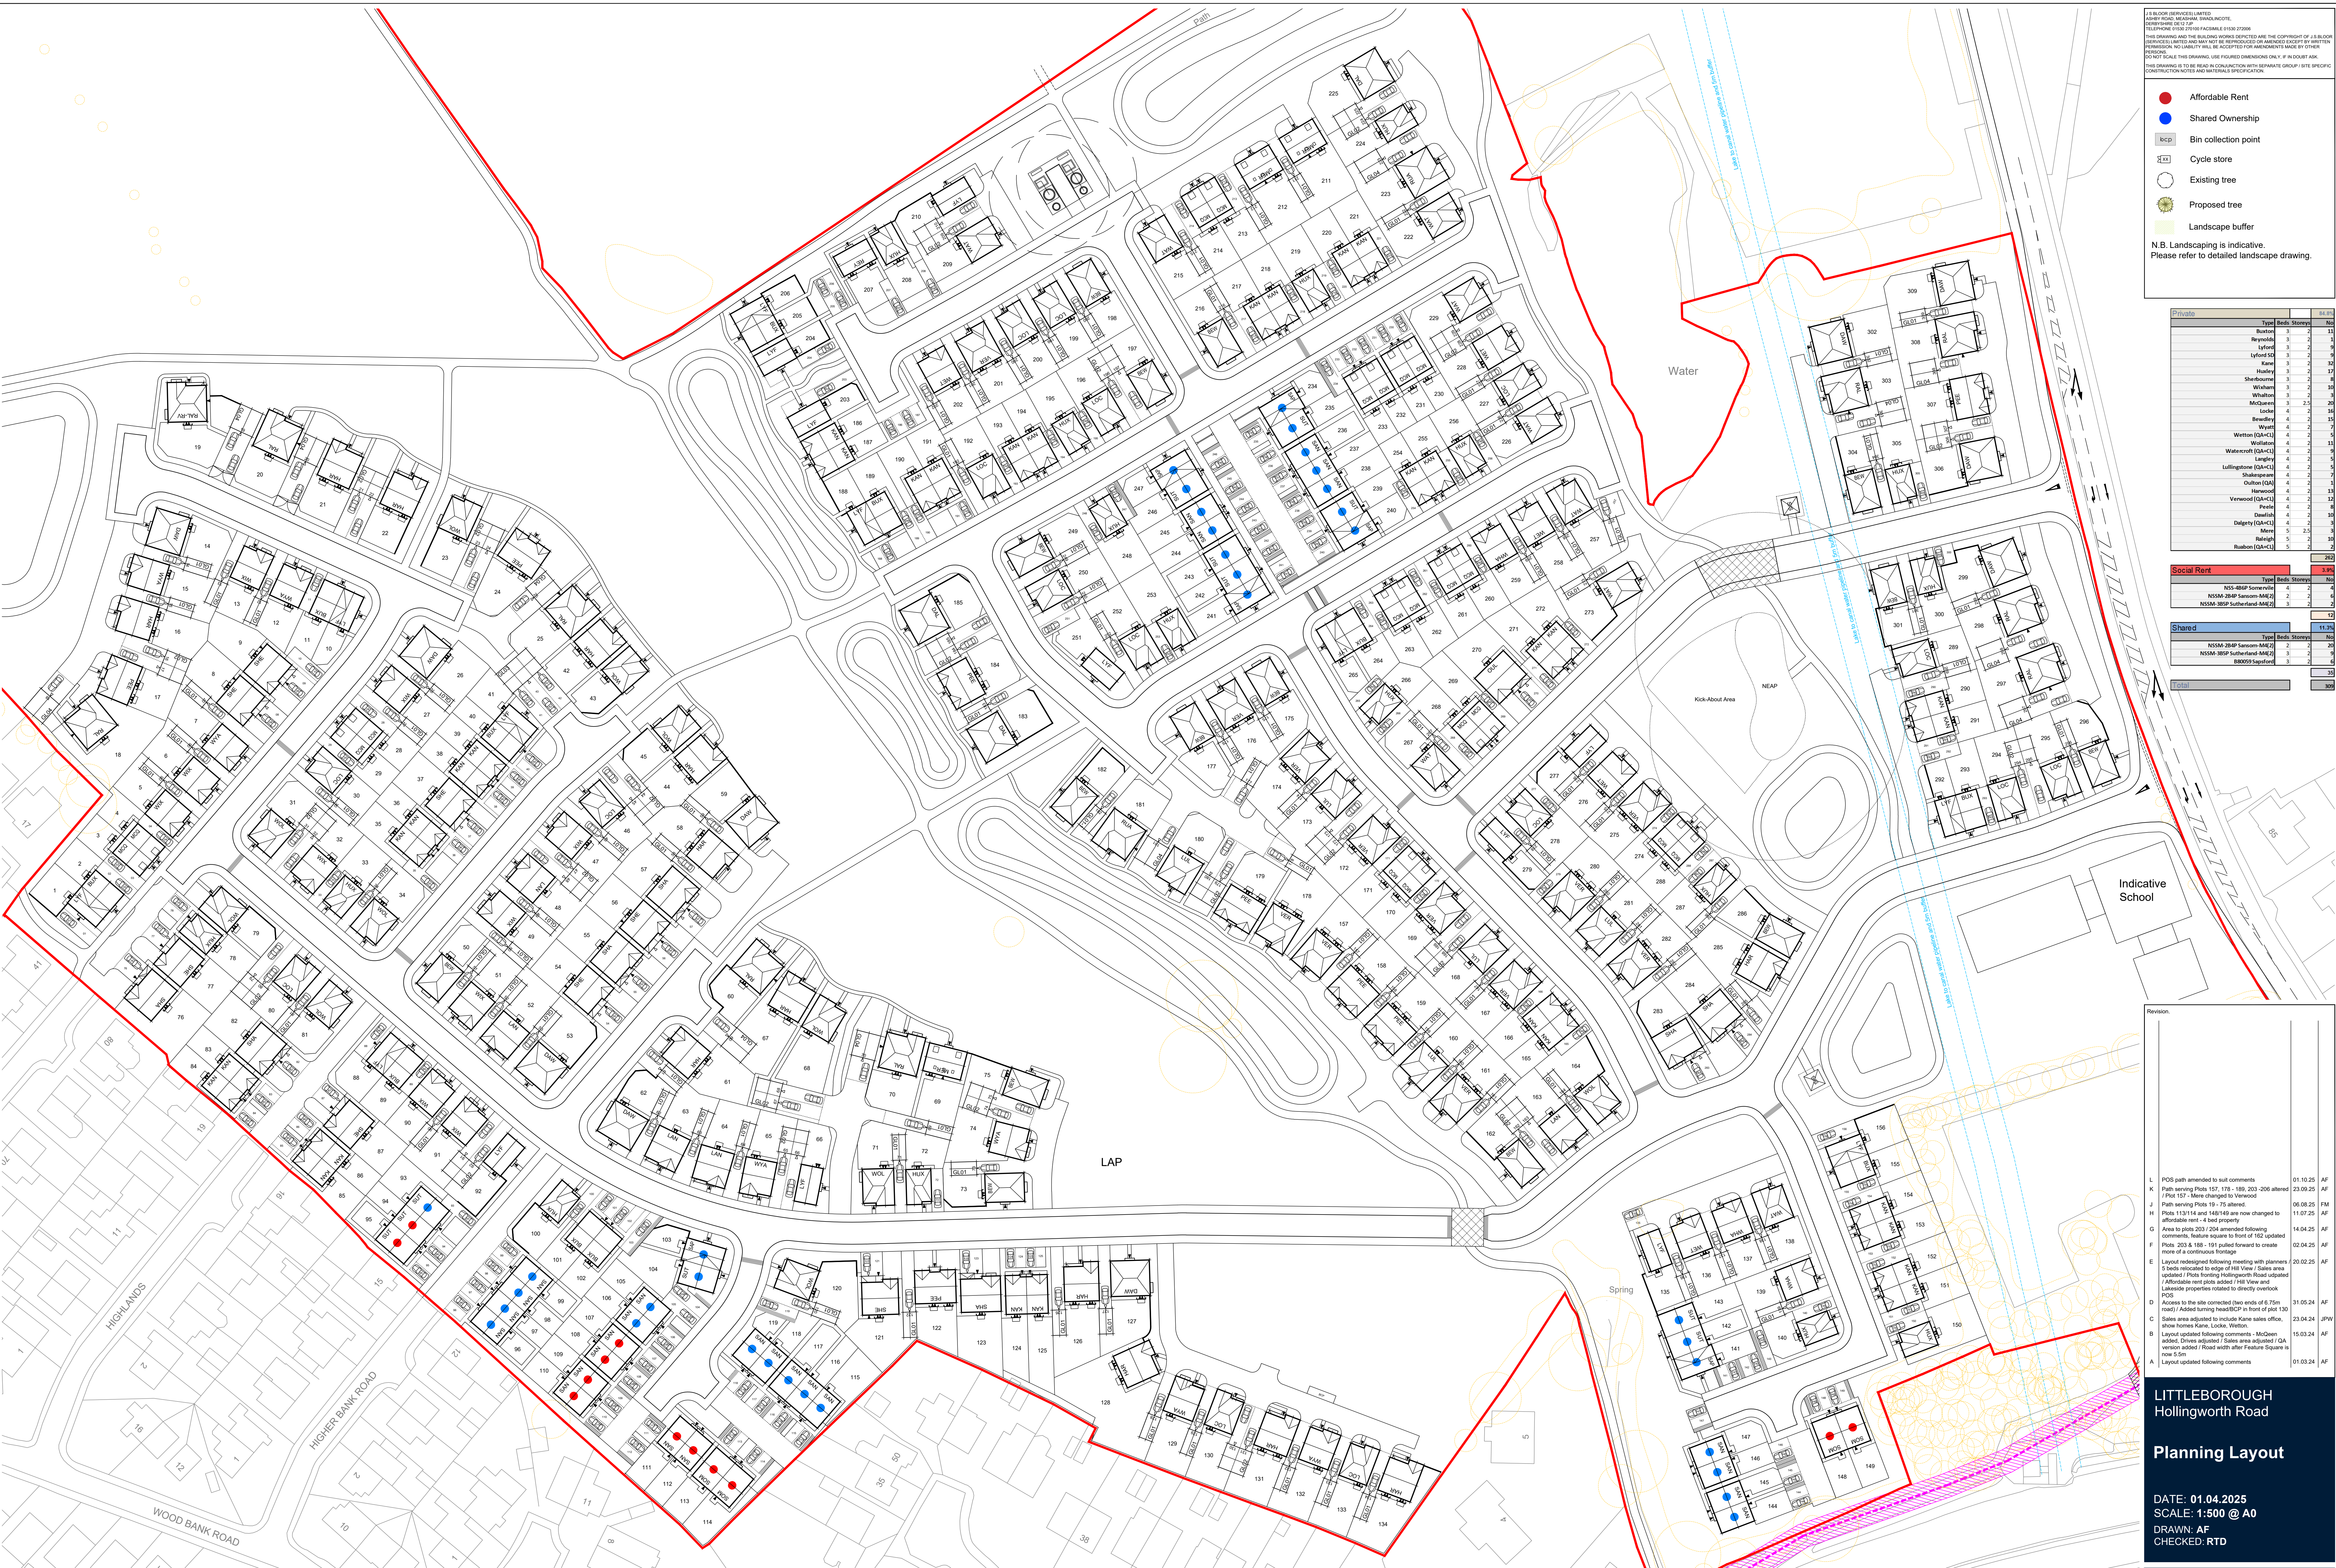

Legend

- Affordable Rent
- Shared Ownership
- Bin collection point
- Cycle store
- Existing tree
- Proposed tree
- Landscape buffer

N.B. Landscaping is indicative.
Please refer to detailed landscape drawing.

Private				Total	
Type	Beds	Storeys	No.		
Buxton	3	2	11		
Reynolds	3	2	11		
Lyford	3	2	9		
Lyford Sts	3	2	9		
Kane	3	2	35		
Hadley	3	2	17		
Shenstone	3	2	8		
Wisham	3	2	10		
Wharton	3	2	9		
McQueen	3	2.5	20		
Locke	4	2	16		
Bewdley	4	2	15		
Wyatt	4	2	7		
Wallase	4	2	11		
Watercroft (QA+CL)	4	2	9		
Langley	4	2	5		
Lullington (QA+CL)	4	2	5		
Shakespeare	4	2	7		
Clutton (QA)	4	2	1		
Hewood	4	2	13		
Venwood (QA+CL)	4	2	12		
Pearce	4	2	1		
Dawlish	4	2	10		
Delgaty (QA+CL)	4	2	3		
Mene	5	2.5	8		
Raleigh	5	2	10		
Raheen (QA+CL)	5	2	2		
			263		
Social Rent				Total	
Type	Beds	Storeys	No.		
N55-48SP Sarncliffe	4	2	4		
N55M-28SP Sarncliffe M4(1)	2	2	20		
N55M-38SP Sarncliffe M4(2)	3	2	2		
			12		
Shared				Total	
Type	Beds	Storeys	No.		
N55M-28SP Sarncliffe M4(1)	2	2	20		
N55M-38SP Sarncliffe M4(2)	3	2	9		
880059 Sarncliffe	5	2	16		
			45		
			368		

Revision			
Rev.	Description	Date	By
L	POD path amended to suit comments	01.10.25	AF
K	Path serving Plots 157, 178 - 189, 203 -206 altered / Plot 157 - Mene changed to Venwood	23.09.25	AF
J	Path serving Plots 19 - 75 altered	06.08.25	FM
H	Plots 113/114 and 148/149 are now changed to affordable rent - 4 bed property	11.07.25	AF
G	Area to plots 203 / 204 amended following comments, Bedouin square to front of 162 updated	14.04.25	AF
F	Plots 203 & 188 - 191 pulled forward to create more of a continuous frontage	02.04.25	AF
E	Layout redesigned following meeting with planners 5 beds relocated to edge of Hill View / Sales area updated / Plots fronting Hollingworth Road updated / Affordable rent plots added / Hill View and Laisdale properties related to directly overlook POD	20.02.25	AF
D	Access to the site corrected (two ends of 6.72m road) / Added turning headSCP in front of plot 130	31.05.24	AF
C	Sales area adjusted to include Kane sales office, show homes Kane, Locke, Whetton	23.04.24	AFW
B	Layout updated following comments - McQueen added, Drives adjusted / Sales area adjusted / QA version added / Road width after Fensire Square is now 5.5m	15.03.24	AF
A	Layout updated following comments	01.03.24	AF

LITTLEBOROUGH
Hollingworth Road

Planning Layout

DATE: 01.04.2025
SCALE: 1:500 @ A0
DRAWN: AF
CHECKED: RTD

BLOOR HOMES

Drawing No. NW111-PD-1001 L

Hollingworth Rd, Littleborough