
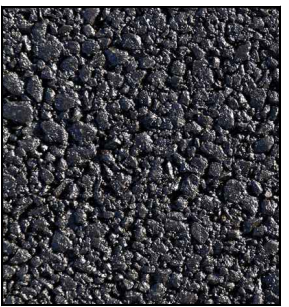


	AVENUE	STREET	SHARED DRIVES	SHARED SURFACE / MEWS	TEGULA SETTS	RUMBLE STRIP	2m - FOOTPATH
ROAD WIDTH	min 6.75m	min 5.5m	min 4.5m				
PROPOSED ROAD SURFACE							
	Bitmac or similar	Bitmac or similar	Marshall's Standard Block Paving Brindle or similar	Bitmac or similar	TEGULA SETTS (TRADITIONAL) OR NATURAL	Red pavers flush rumble strip / Red paver ramp (red multi clay)	Breedon Gravel

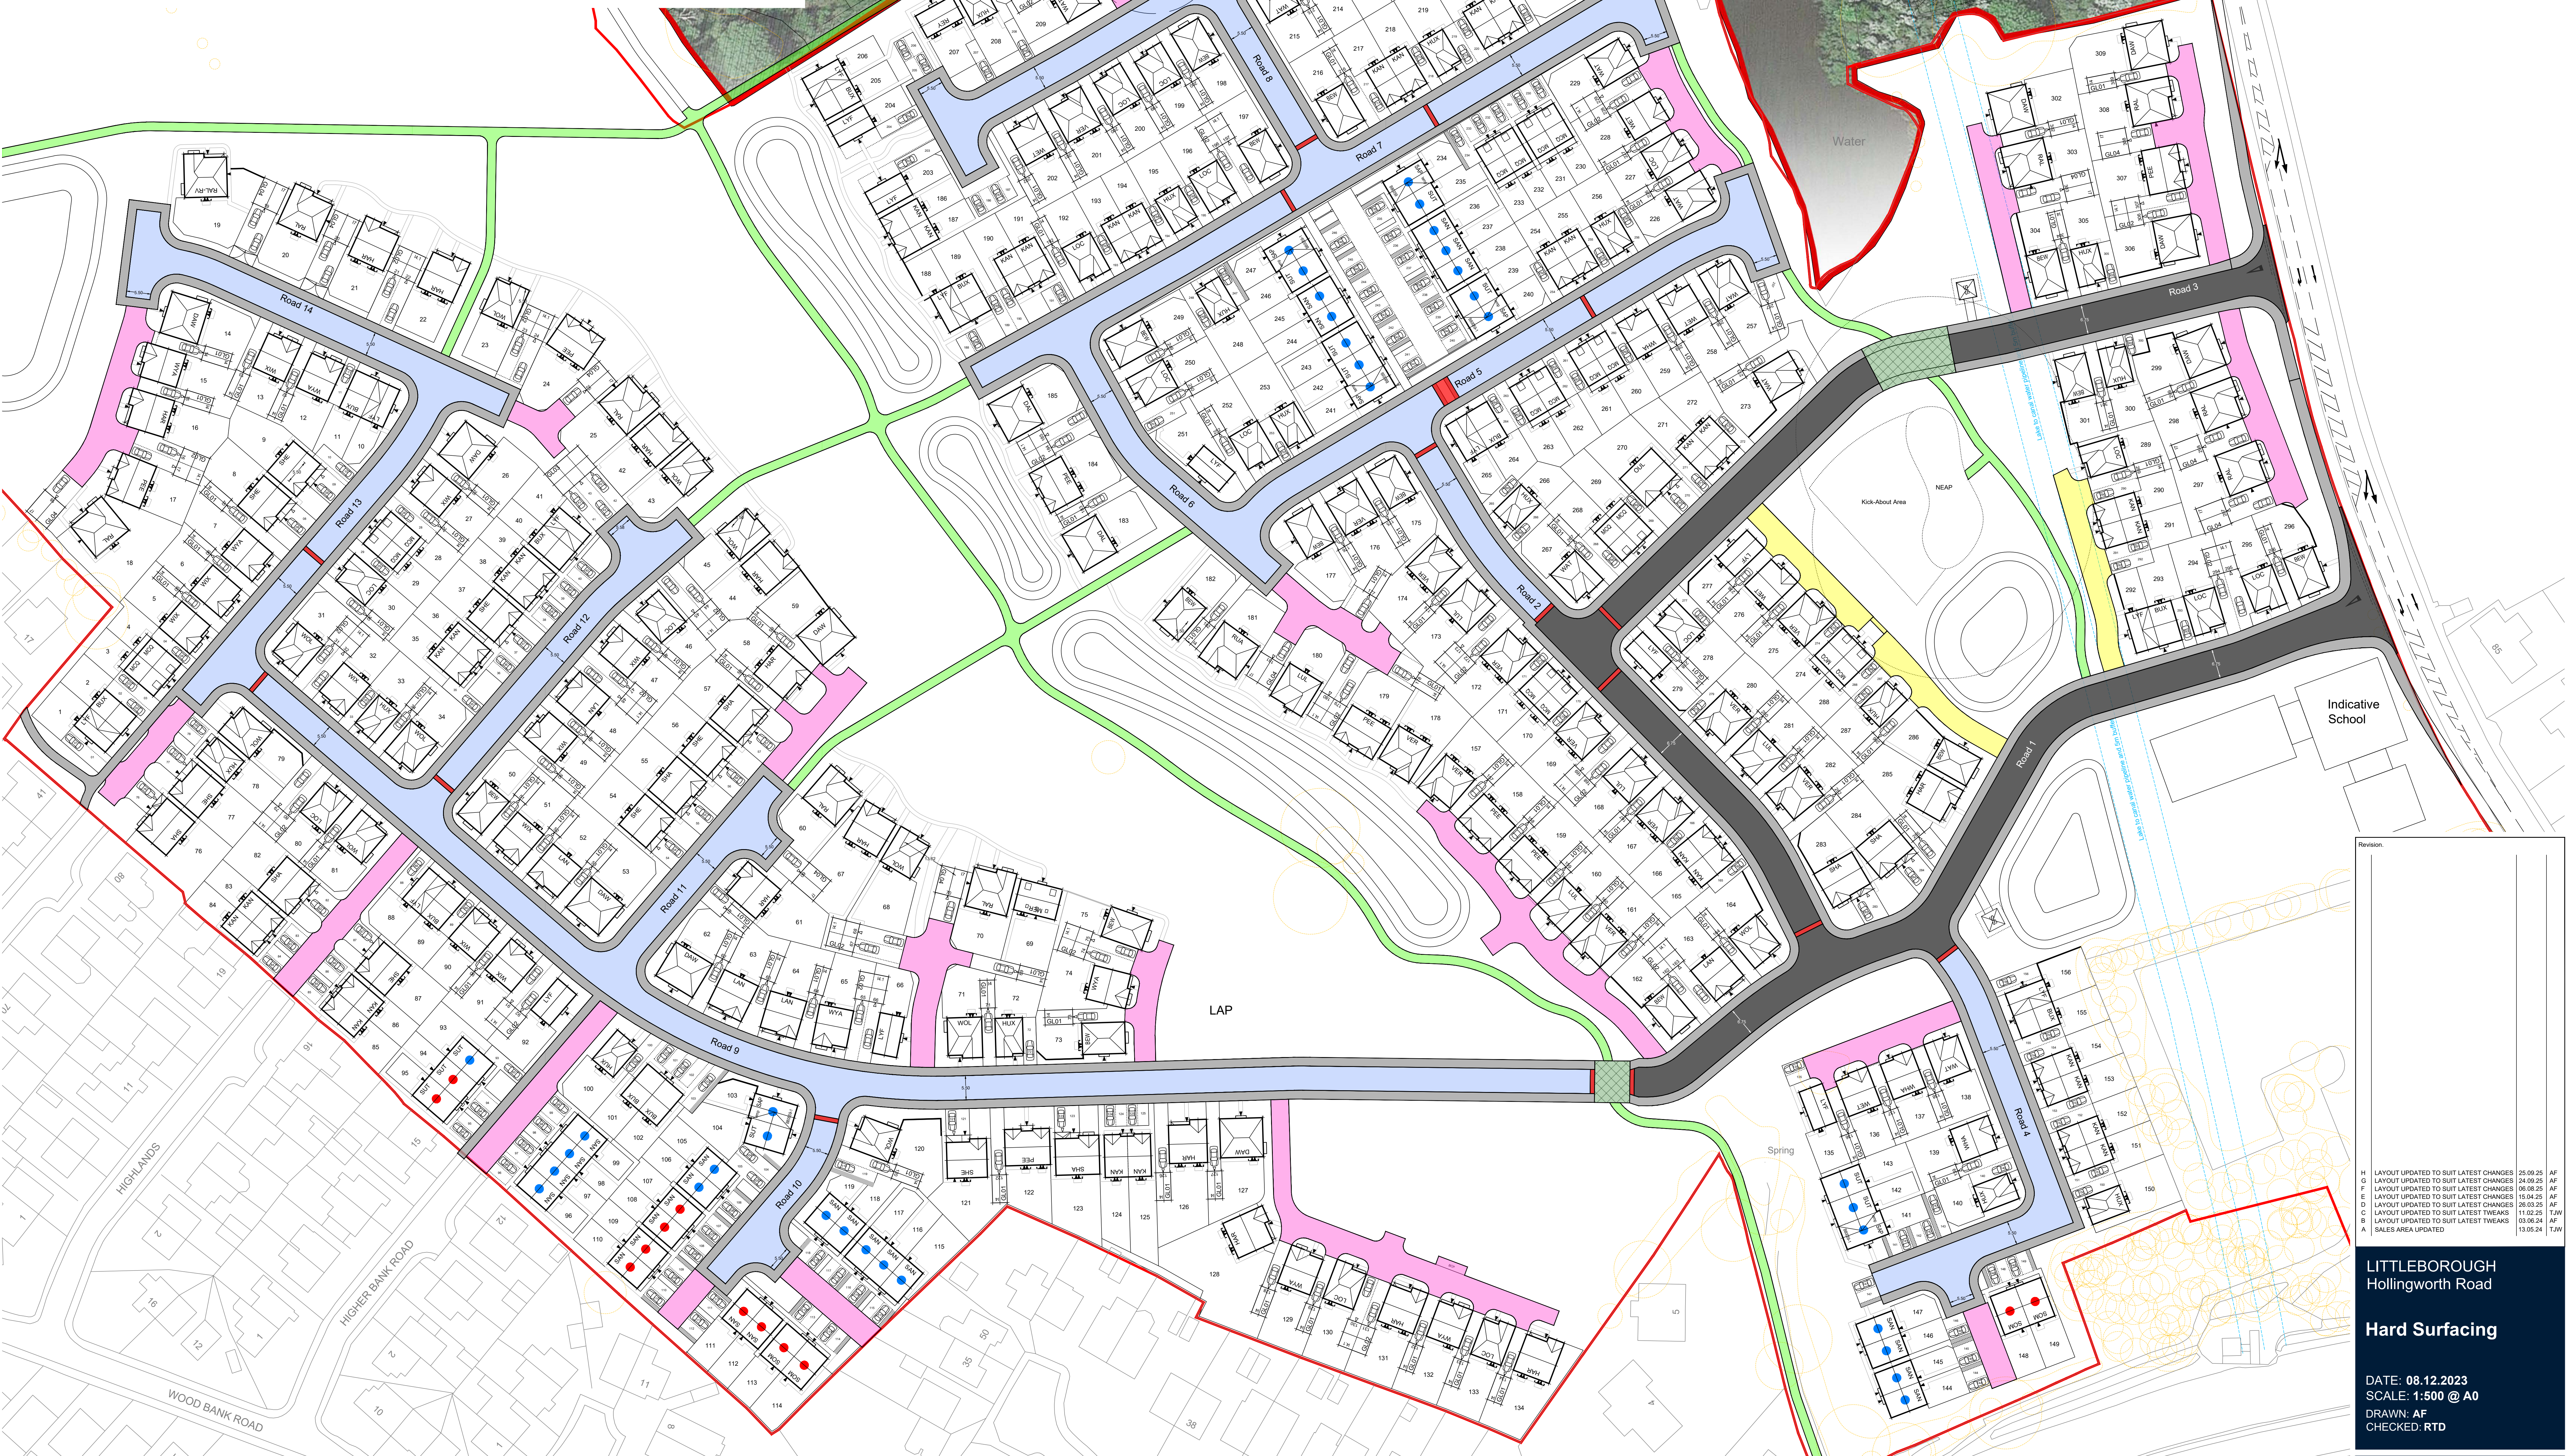

Hollingworth Rd, Littleborough

J S BLOOR (SERVICES) LIMITED
BLOOR ROAD, BROADBENT, BRIGHAM, LANCASHIRE, SK10 7JH
TELEPHONE 01524 275700 FACSIMILE 01524 275700
E-MAIL: SALES@BLOORHOMES.CO.UK
THIS DRAWING AND THE BUILDING WORKS IDENTIFIED ARE THE COPYRIGHT OF J S BLOOR (SERVICES) LIMITED AND MAY NOT BE REPRODUCED OR TRANSMITTED IN ANY FORM OR BY ANY MEANS, ELECTRONIC OR MECHANICAL, WITHOUT PERMISSION IN WRITING FROM BLOOR (SERVICES) LIMITED. NO LIABILITY WILL BE ACCEPTED FOR AMENDMENTS MADE BY OTHER PERSONS.
DO NOT SCALE THIS DRAWING. USE FIGURED DIMENSIONS ONLY. IF IN DOUBT ASK.
THIS DRAWING IS TO BE READ IN CONJUNCTION WITH SEPARATE GROUP 1 SITE SPECIFIC CONSTRUCTION NOTES AND MATERIALS SPECIFICATION.

Revision		
H	LAYOUT UPDATED TO SUIT LATEST CHANGES	25.09.25 AF
G	LAYOUT UPDATED TO SUIT LATEST CHANGES	24.09.25 AF
F	LAYOUT UPDATED TO SUIT LATEST CHANGES	16.09.25 AF
E	LAYOUT UPDATED TO SUIT LATEST CHANGES	15.04.25 AF
D	LAYOUT UPDATED TO SUIT LATEST CHANGES	26.03.25 AF
C	LAYOUT UPDATED TO SUIT LATEST TWEAKS	11.02.25 TJW
B	LAYOUT UPDATED TO SUIT LATEST TWEAKS	03.08.24 AF
A	SALES AREA UPDATED	10.05.24 TJW

LITTLEBOROUGH
Hollingworth Road

Hard Surfacing

DATE: 08.12.2023
SCALE: 1:500 @ A0
DRAWN: AF
CHECKED: RTD

BLOOR HOMES

Drawing No. NW111-PD-1014 H