




PLAN 1:2000

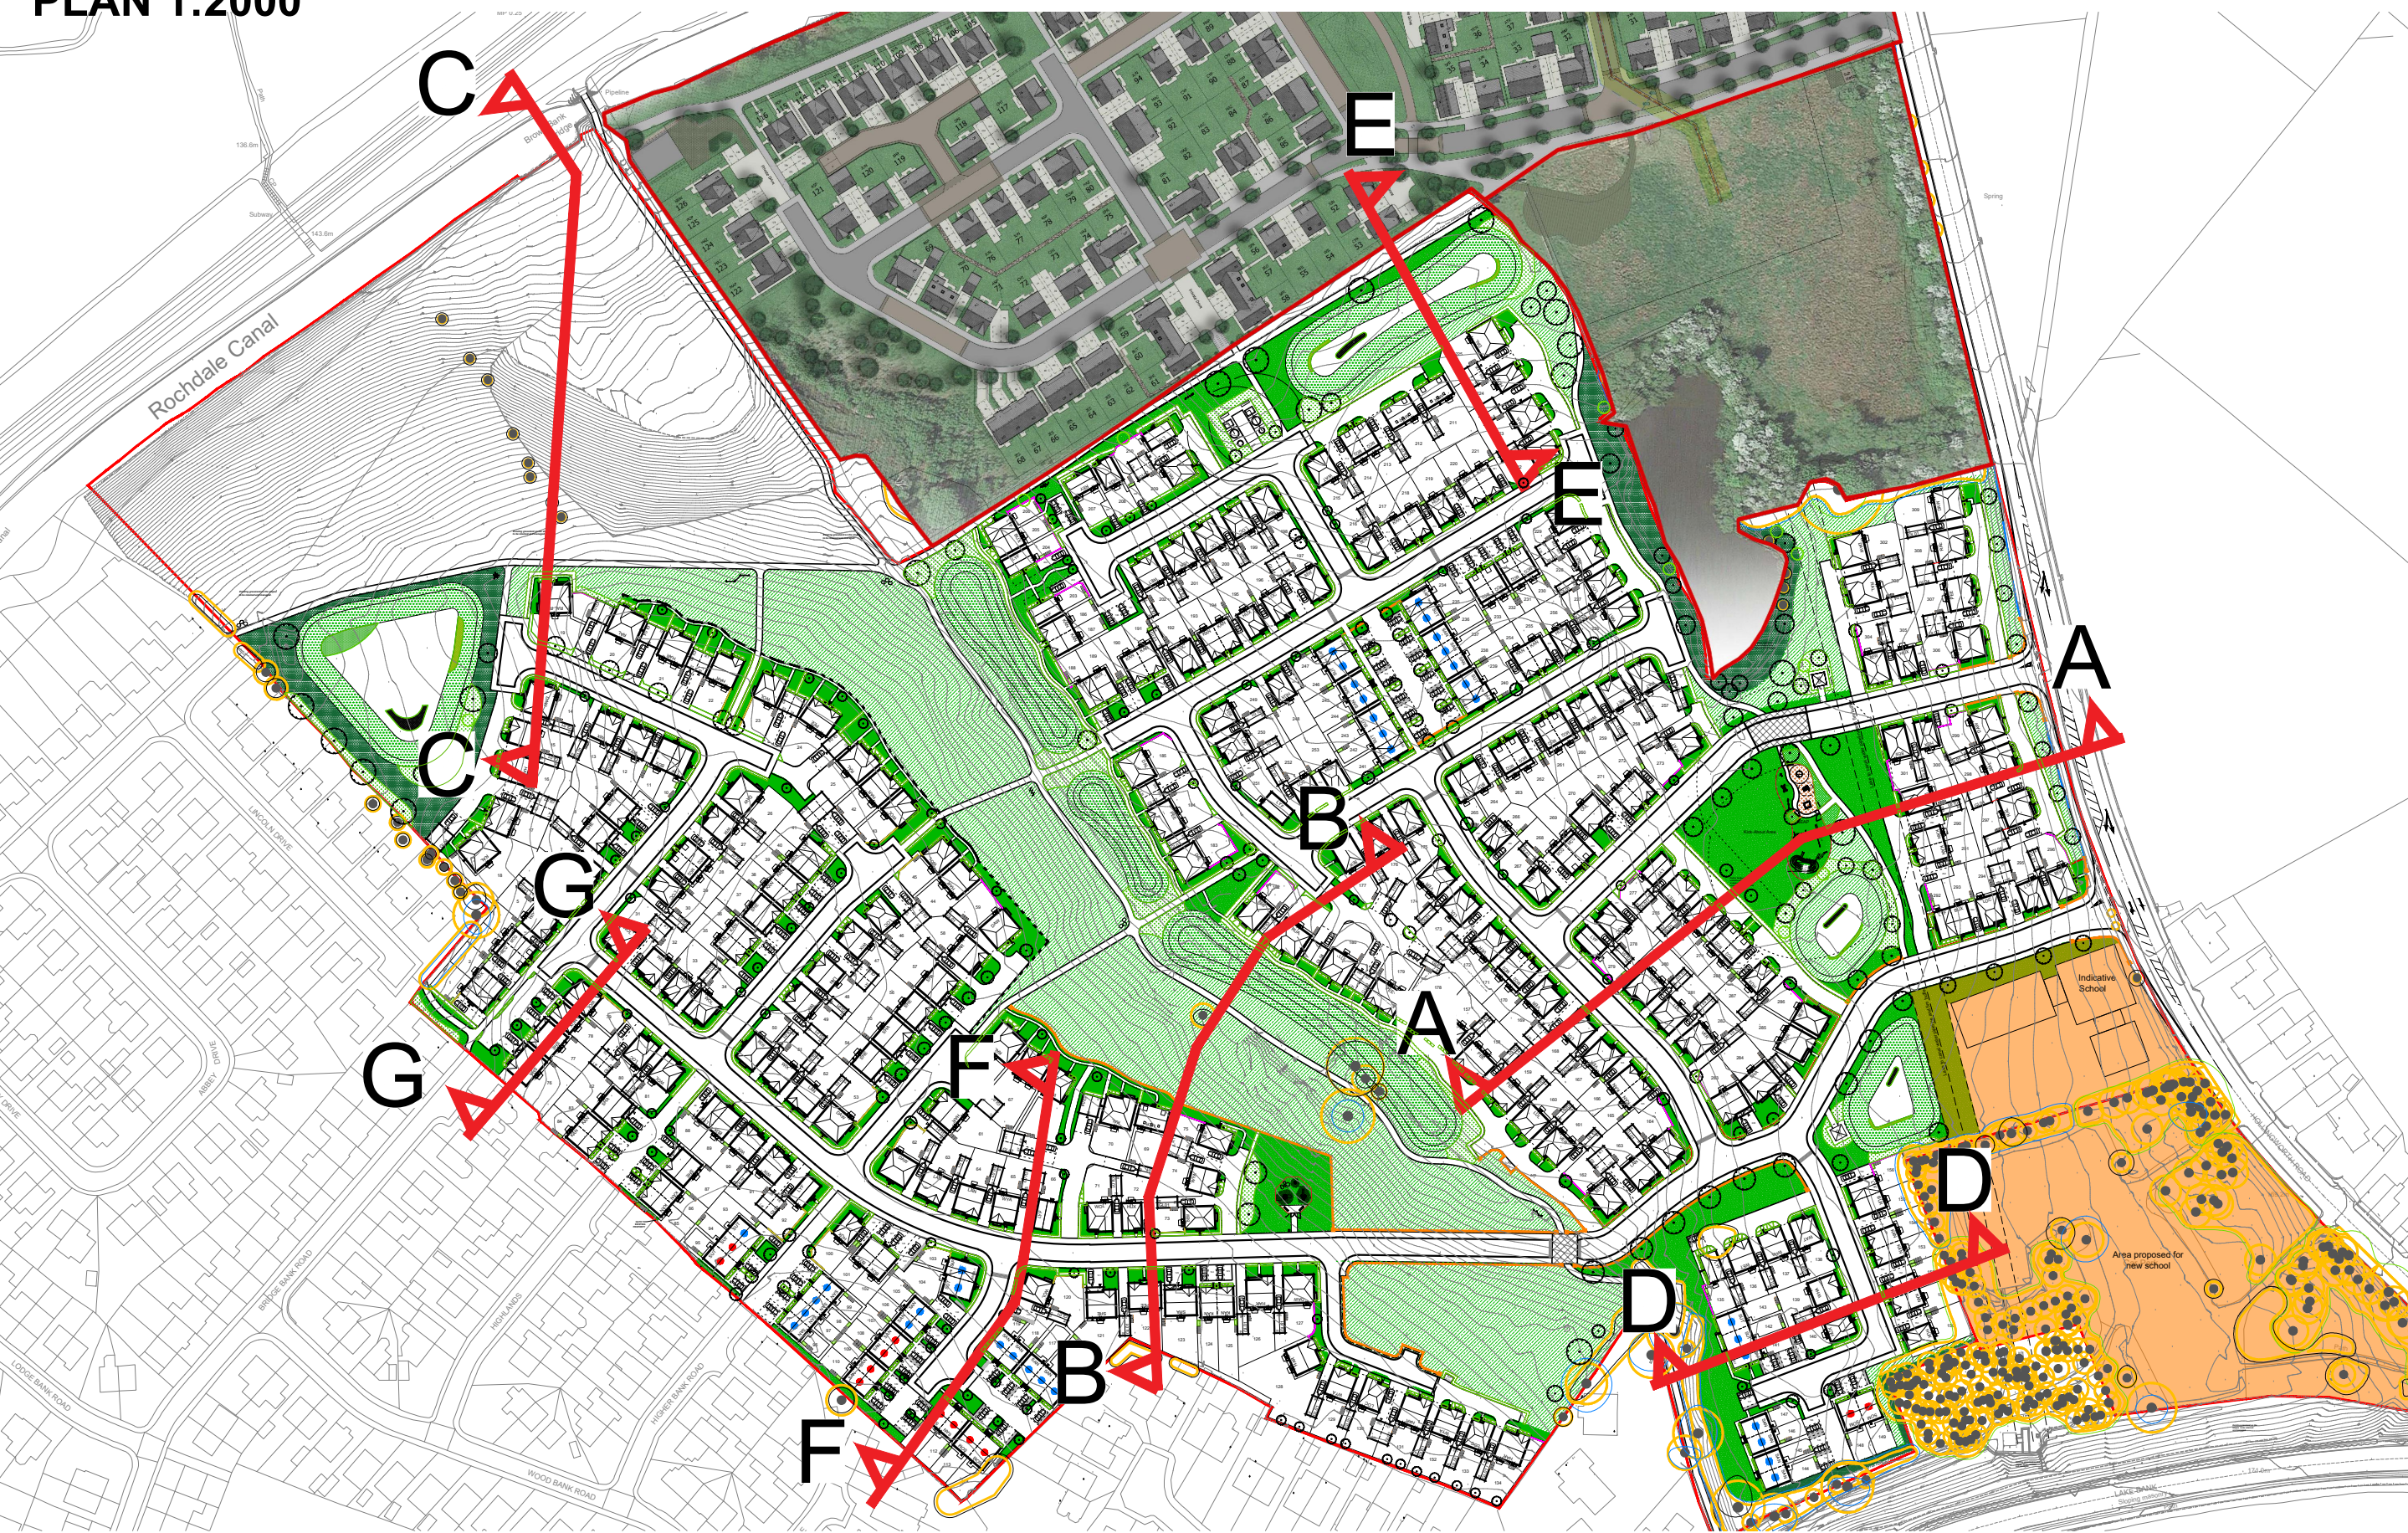


CROSS SECTION A-A, 1:250

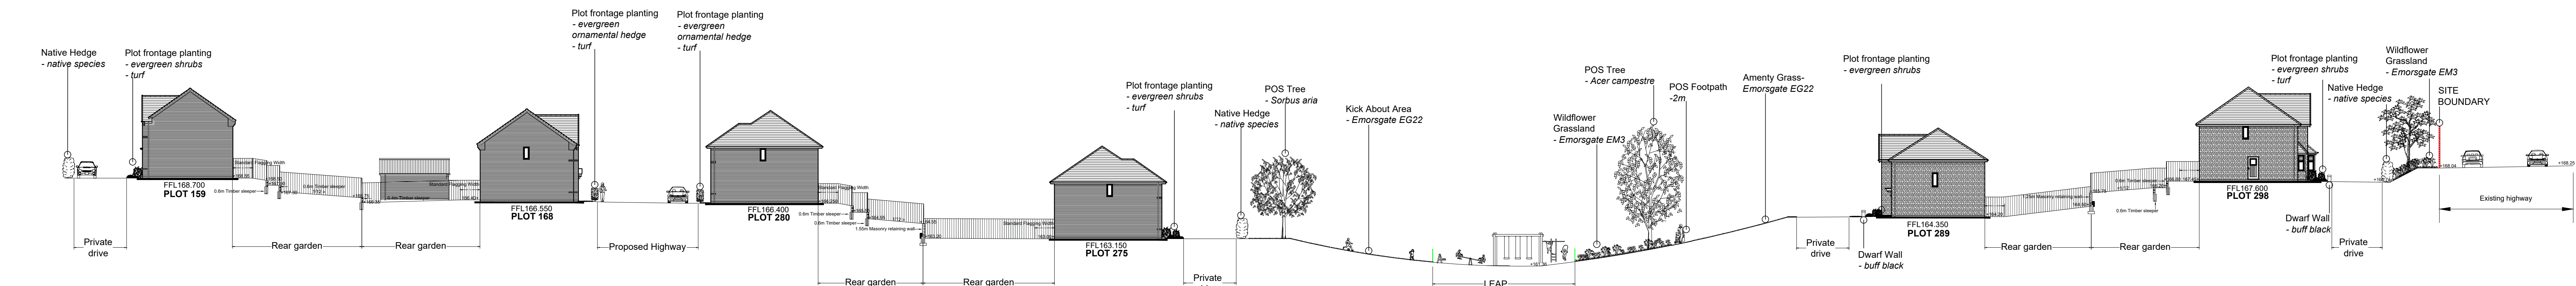

CROSS SECTION B-B, 1:250

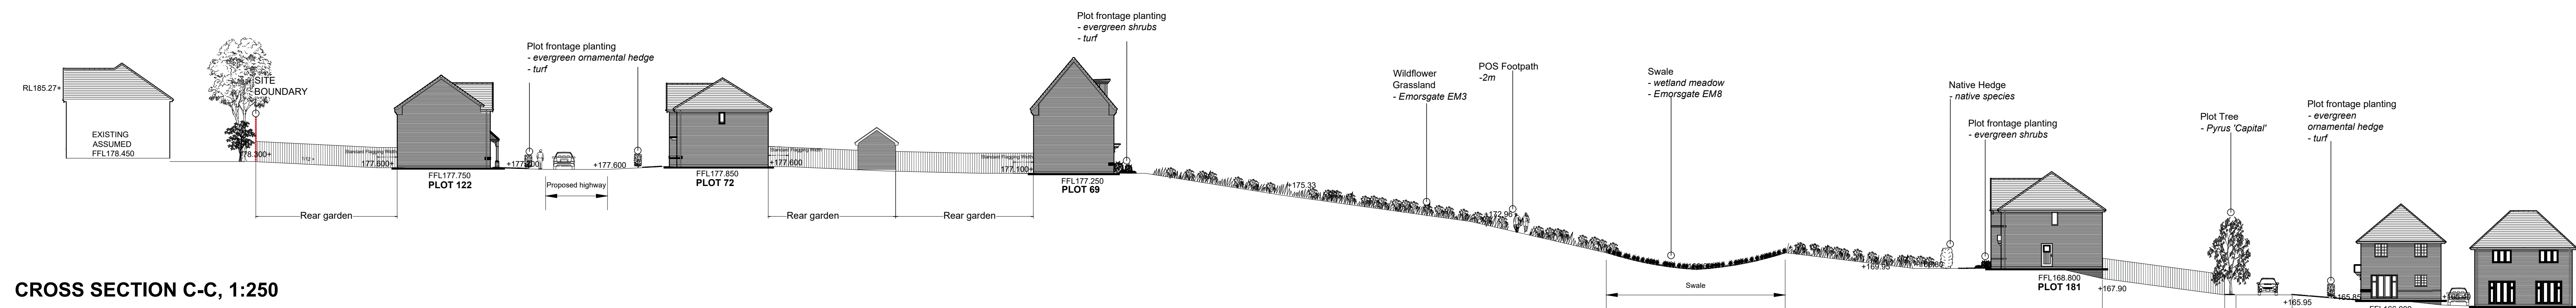

CROSS SECTION C-C, 1:250

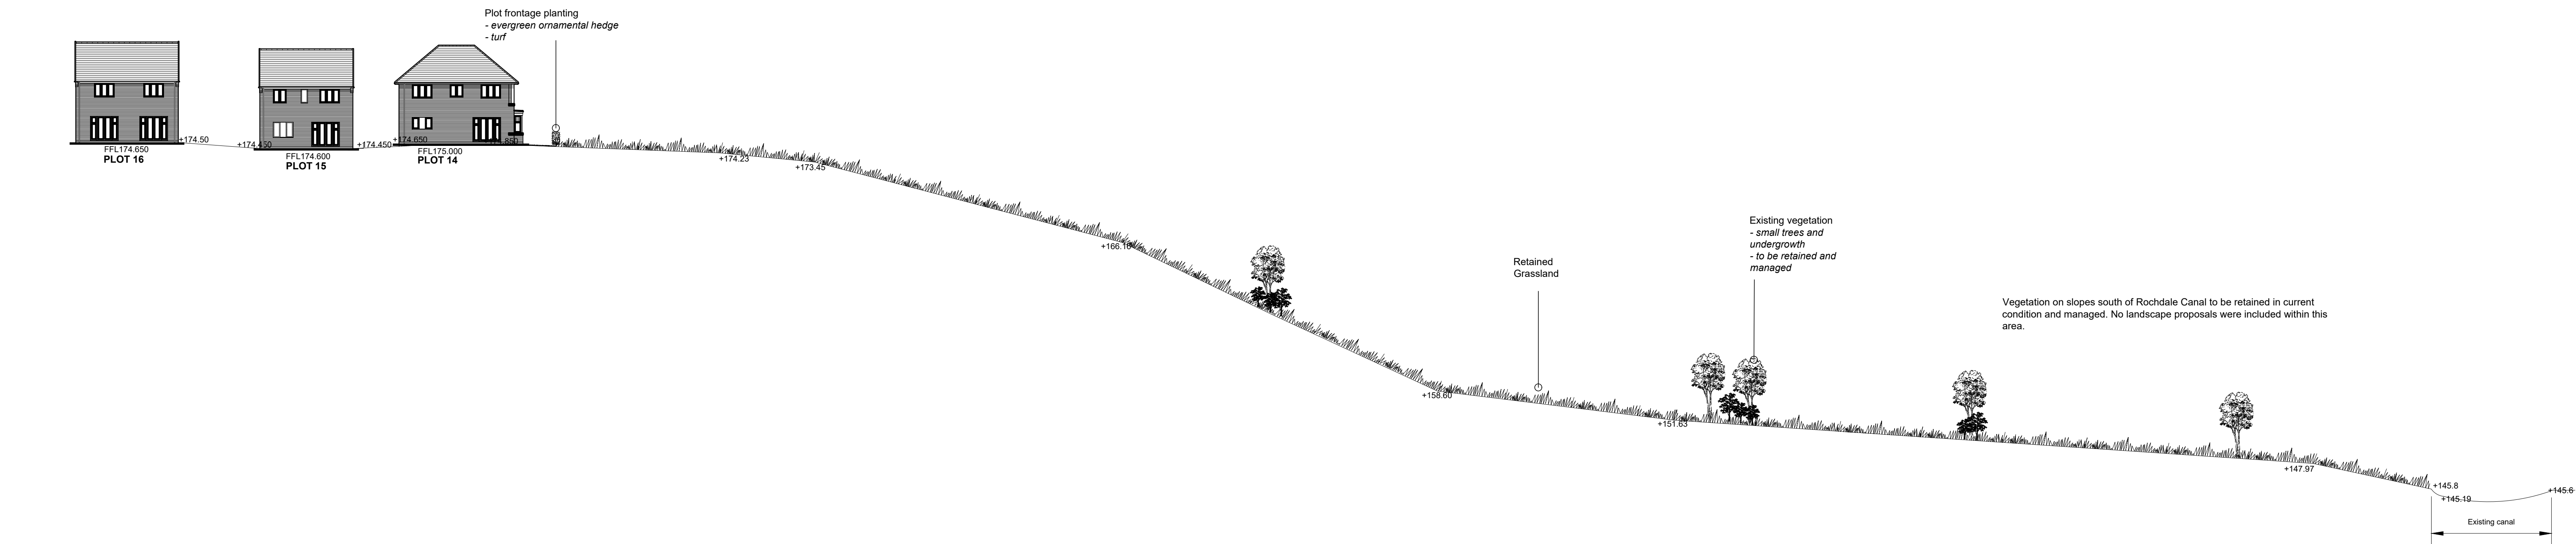

THIS DRAWING IS TO BE READ IN CONJUNCTION WITH
SEPERATE GROUP / SITE SPECIFIC CONSTRUCTION
NOTES AND MATERIALS SPECIFICATION.


RAWING NOTES

tree and shrub locations and species must be taken into consideration by the project. A Professional Engineer to ensure that foundation design accords with the specifications set out in Chapter 4 of the NHBC Standards.

5. The Landscape Contractor must ensure that the material planted in the locations shown on the drawings is as specified and that no SUBSTITUTIONS are made without the written approval of the Group Landscape Design Department. It is the Landscape Contractor's responsibility to ensure that all underground services have been located and identified in advance of tree pit excavation so that no underground services are damaged or compromised by tree planting. Any changes to tree positions, species or sizes must be approved by the Group Landscape Design Department.

6. The Landscape Contractor must ensure that all underground service strips are to be kept free of any obstructions.

Contractors must comply with all Health and safety regulations and be aware of project/site specific information including referring to the information set out in the CDM drawings.

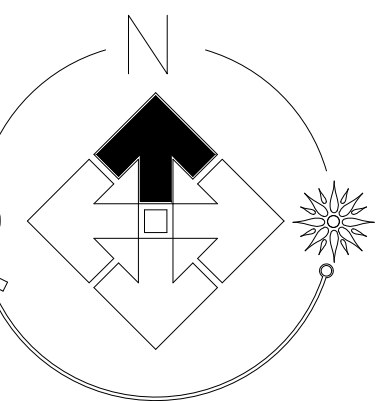

Revision	Date
Sections updated to the latest layout and landscaping.	07/05/25
Updated to the latest layout and landscaping.	06/10/25

LITTLEBOROUGH
Site Landscaping
Site Cross Sections
A-A, B-B, C-C

ale. 1:250@A0	Drawn. ED
te. Feb 2024	Checked. PmJ

THIS DRAWING AND THE BUILDING WORKS DEPICTED ARE THE COPYRIGHT OF J.S.BLOOR (SERVICES) LIMITED AND MAY NOT BE REPRODUCED OR AMENDED EXCEPT BY WRITTEN PERMISSION. NO LIABILITY WILL BE ACCEPTED FOR AMENDMENTS MADE BY OTHER PERSONS.



J S BLOOR (SERVICES) LIMITED
SHBY ROAD, MEASHAM, SWADLINCOTE,
DERBYSHIRE DE12 7JP
HONE 01530 270100 FACSIMILE 01530 272006

NW111-LS-010b

LITTLEBOROUGH