


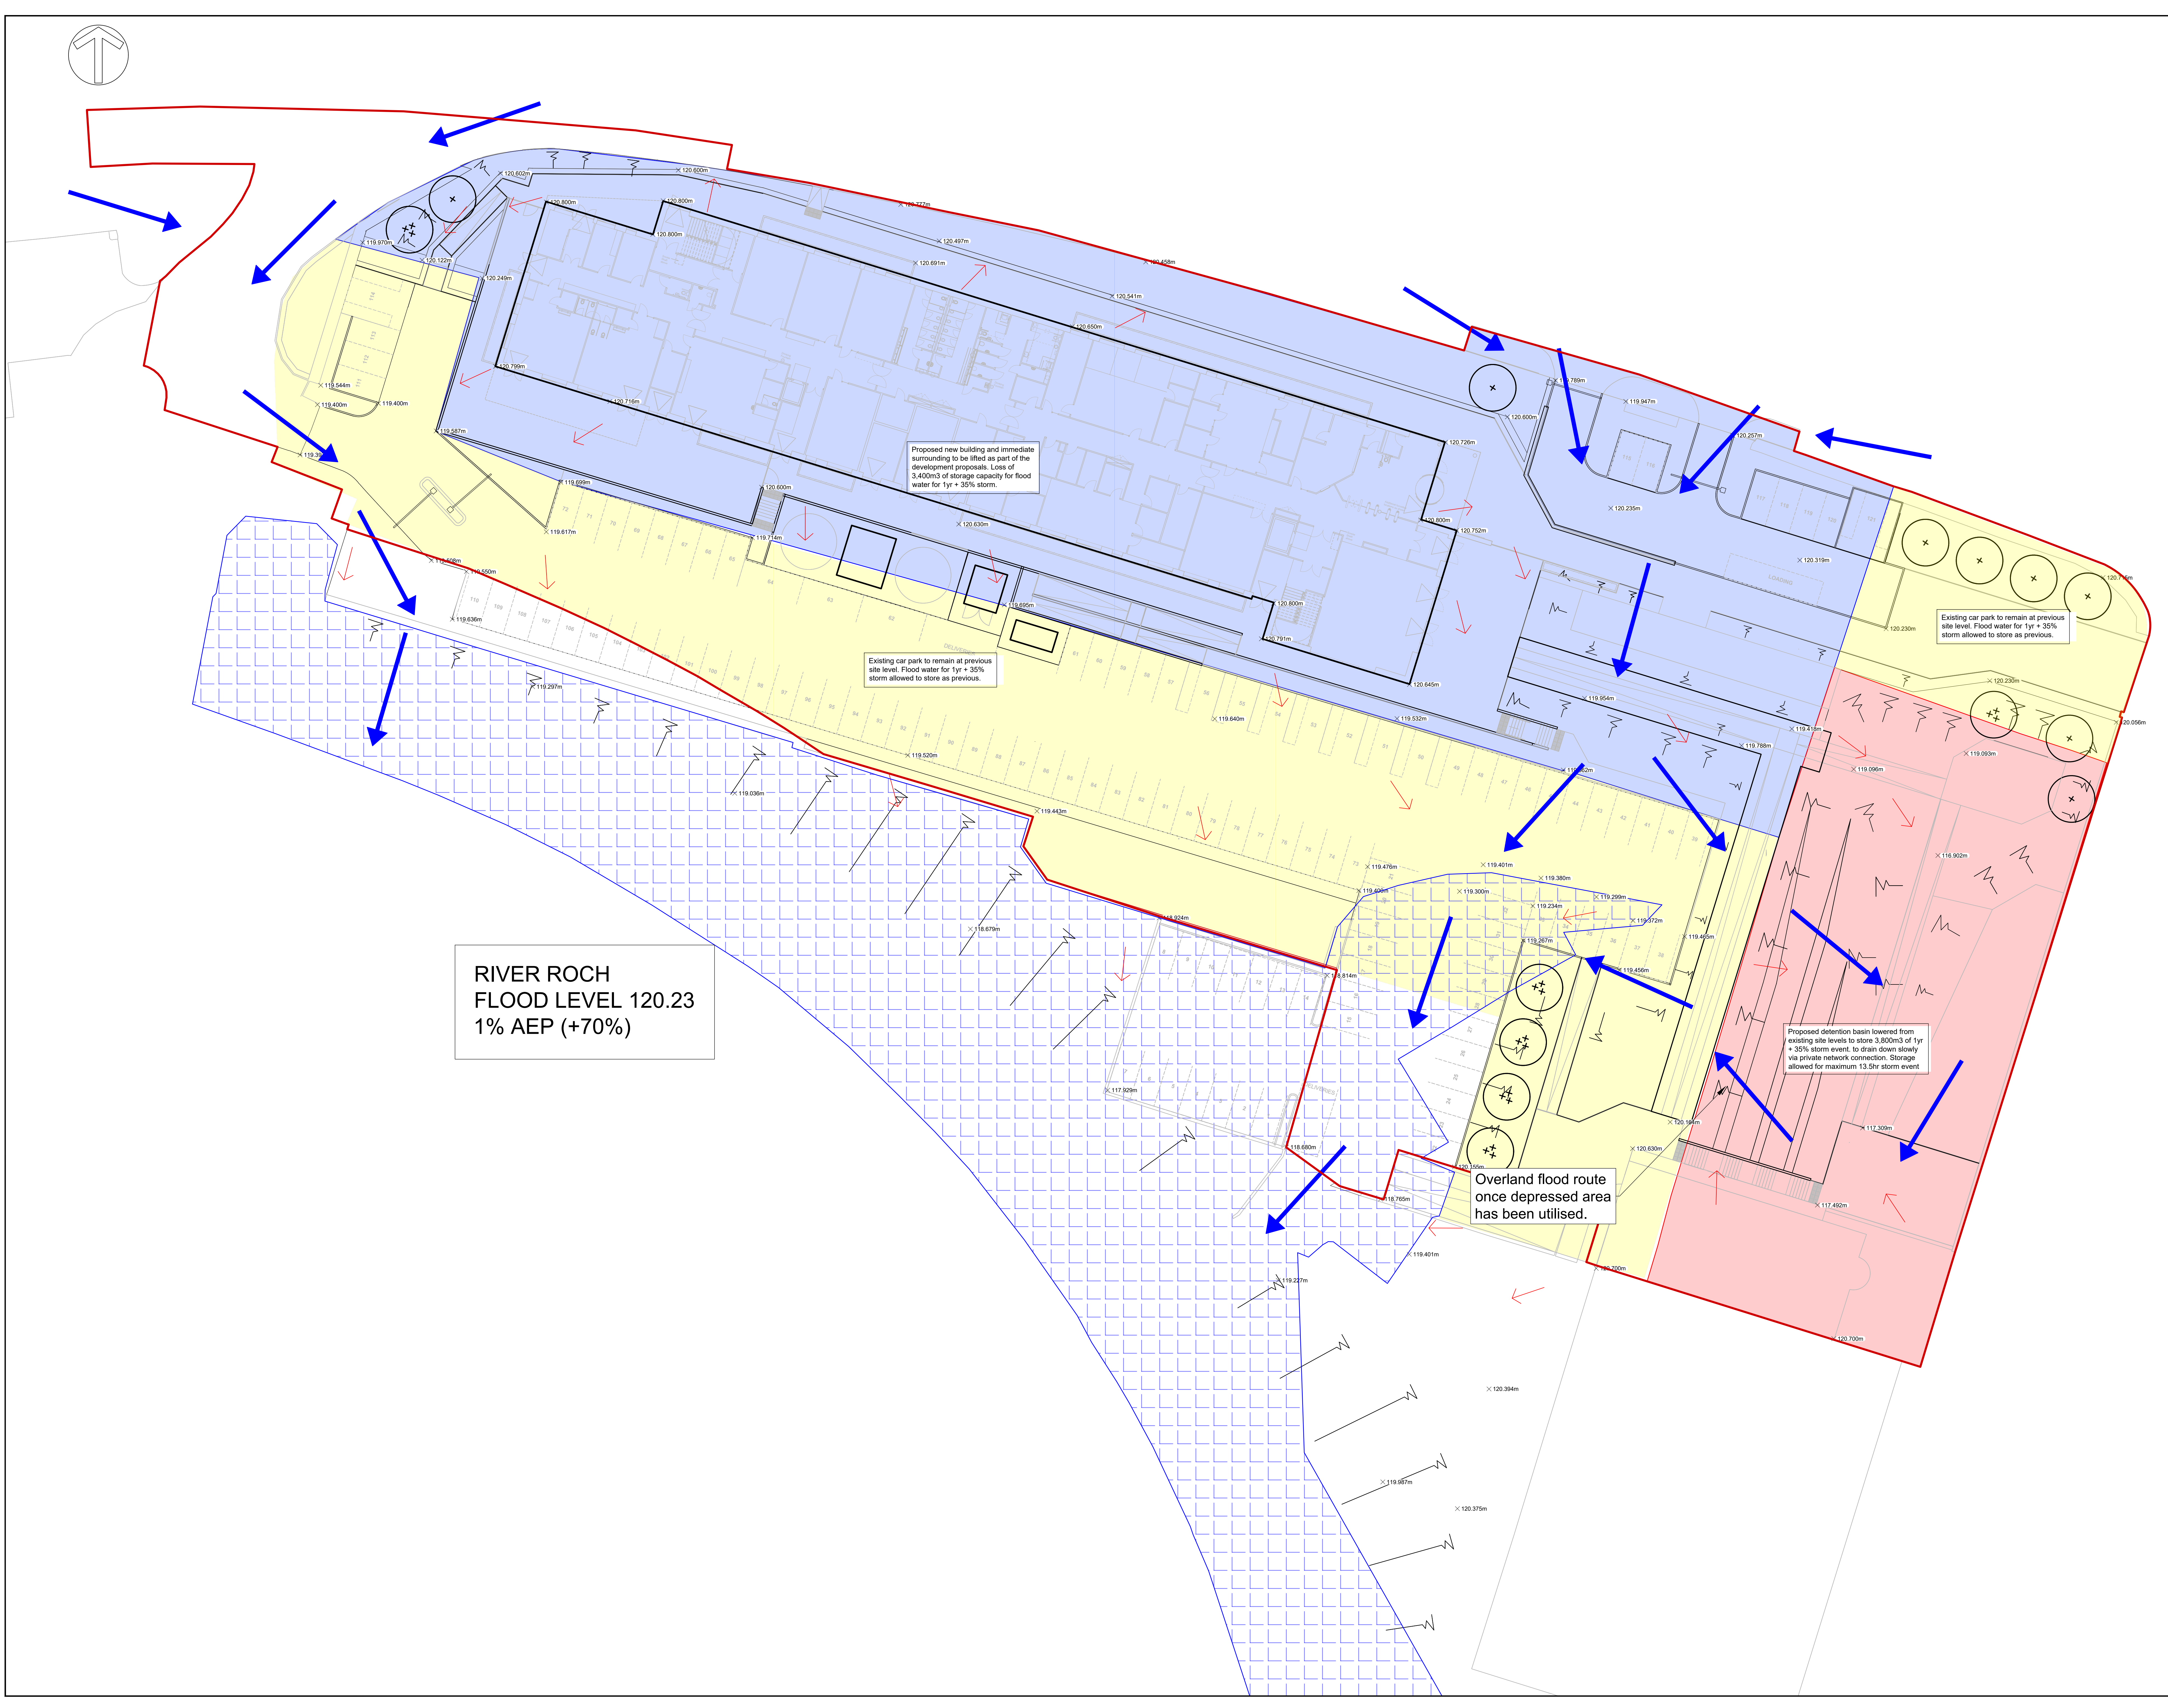

NOTES:

1. Do not scale from the drawings. All dimensions must be checked / verified on site. If in doubt ask.
2. This drawing is to be read in conjunction with all relevant Architects, Engineers and specialists drawings and specifications.
3. Refer to Landscape Architect plans for :
 - additional paving / kerbing requirements
 - boundary treatments (planting and fencing)
 - setting out information
4. Refer to Architect plans for :
 - internal building layouts
 - coordinated stacks and pop-up locations
 - specification of channels to proposed door thresholds, windows and garage threshold
5. Refer to MEP Engineer detailed design for :
 - utilities provisions
 - ducting layouts and routing
 - above ground drainage design
6. This drawing is for planning purposes only. Drainage design is subject to change through detailed design.
7. Refer to Rescore drawing "FE012-ROS-XX-XX-D-C-0500" for further drainage information.

 SITE BOUNDARY
 OVERLAND FLOOD ROUTE
 WATER FLOW ROUTE
 FLOOD LEVEL 120.23
 1% AEP (+70%)
 BUILDING FOOTPRINT

DRAWING STATUS: FOR INFORMATION



PROFIT:

DRAWING No:	REV:
-------------	------

FE0012-ROS-XX-XX-D-C-0541	P02
---------------------------	-----