



M62 J19 TEMPORARY SITE COMPOUND - SECTION A - A
SCALE: H 1:500,V 1:500. DATUM: 130.000

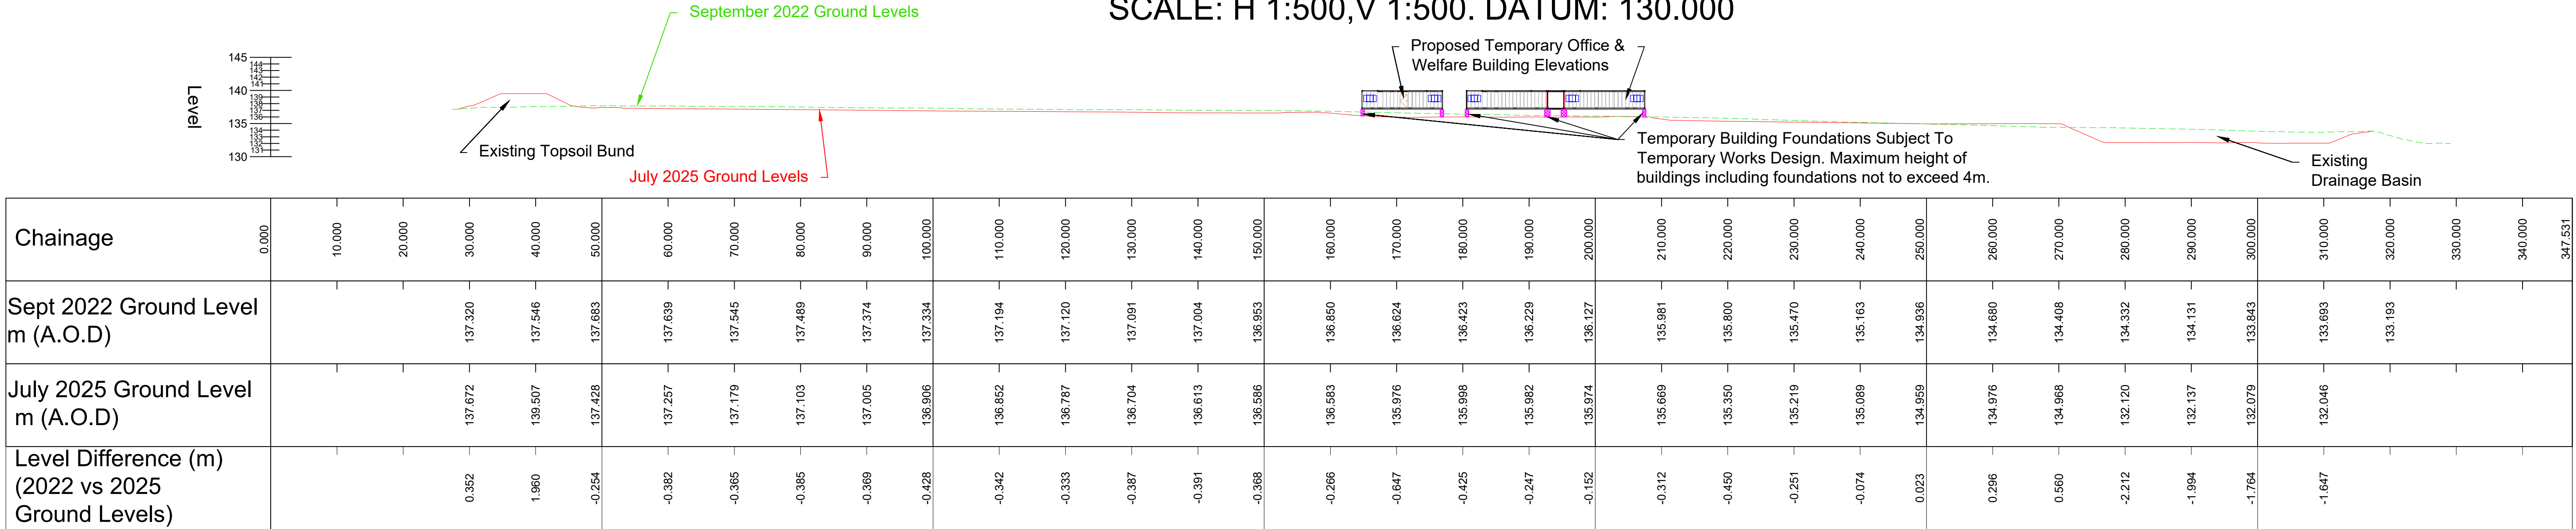

M62 J19 TEMPORARY SITE COMPOUND - SECTION B - B
SCALE: H 1:500,V 1:500. DATUM: 130.000

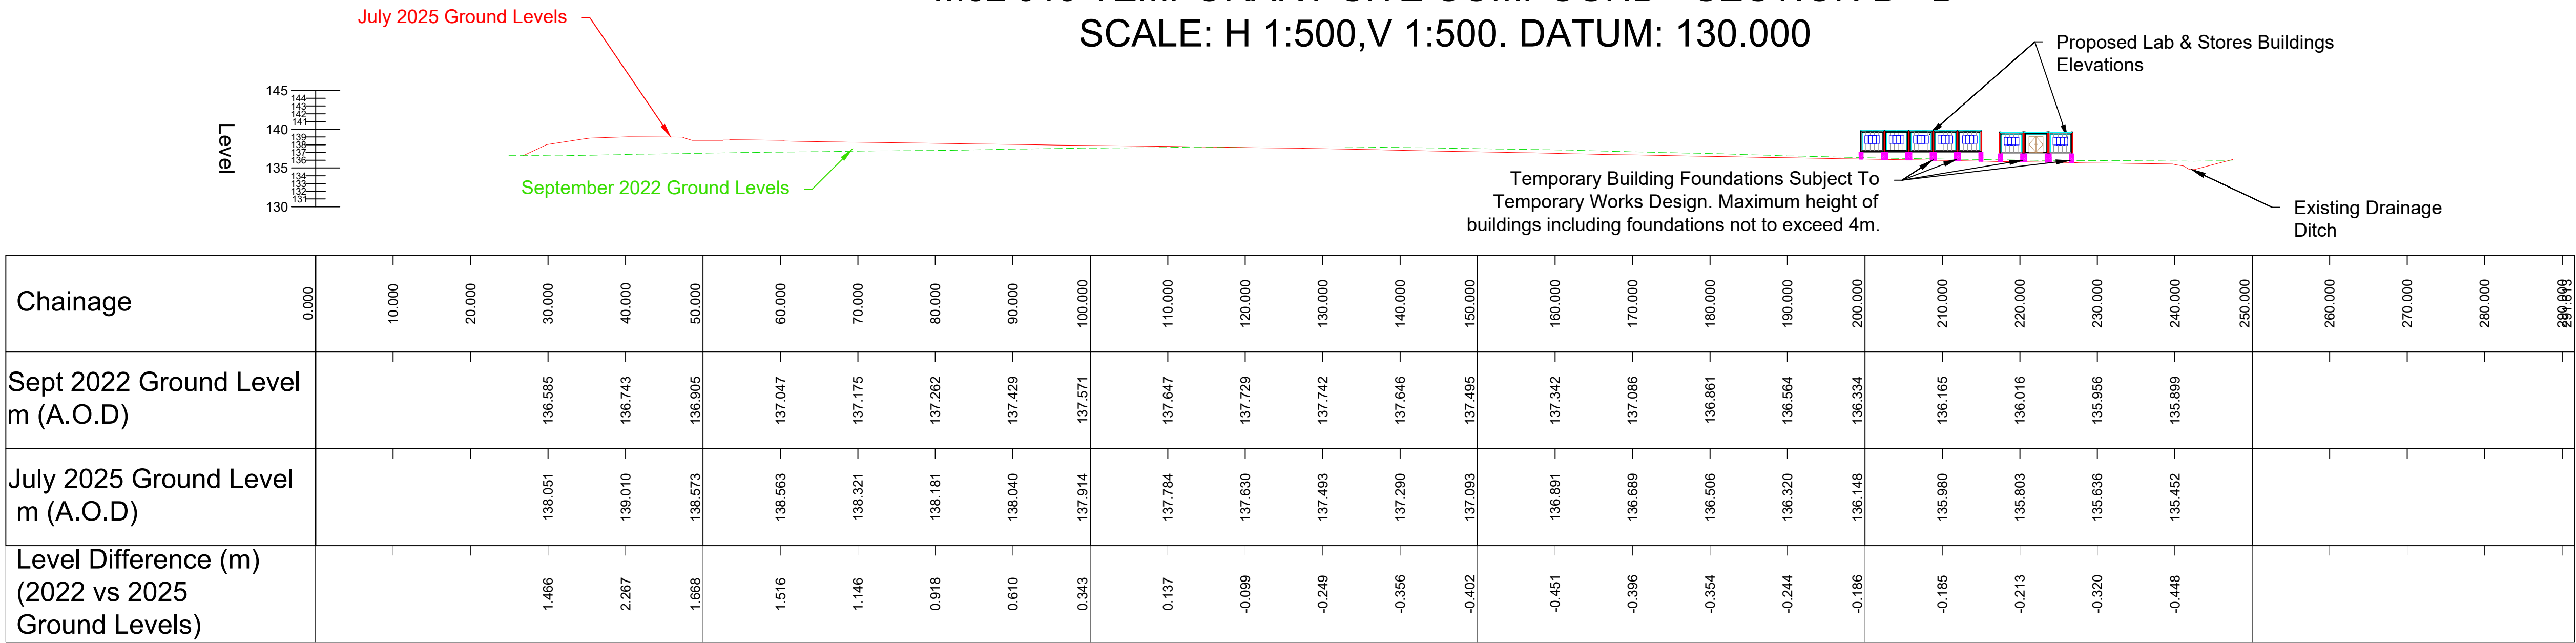

- NOTES**
- All dimensions are in metres unless noted otherwise.
 - Please refer to dwg.No. HE548642-COS-LDC-SII_MLT-DR-W-0003 for the Junction 19 Temporary Site Compound Layout displayed in the plan view window of this drawing.
 - Please refer to dwg. Nos. HE548642-COS-LDC-SII_MLT-DR-W-0016, HE548642-COS-LDC-SII_MLT-DR-W-0017, AV-WH-3429-ELV1 & AV-WH-3429-ELV2 for further building elevation details.

- CROSS SECTION KEY**
- September 2022 Ground Levels
 - July 2025 Ground Levels
 - Proposed Indicative Temporary Office / Welfare Building Foundations. Details TBC during temporary works detailed design.

- PLAN VIEW KEY**
- Existing Ground (Ordnance Survey)
 - Existing Top of Slope
 - Existing Earthworks Tadpole
 - Existing Bottom of Slope
 - Existing Surfaced Car Park / Access Road
 - Existing Hard Standing
 - Existing Palisade Fencing
 - Existing Palisade Gate
 - Existing Paladin Fencing
 - Existing Timber Post & Rail Fencing
 - Existing Timber Post & Rail Gate
 - Existing Road Markings
 - Proposed Laydown / Storage Area
 - Proposed Lighting Column
 - Proposed Flood Light
 - Proposed Lighting Arrangement (Indicates Number & Direction of Lights Per Lighting Location)
 - Proposed Security Barrier

