

Excavation Specification

Himalayan balsam:
150mm deep
8 metres from the edge of existing
areas of growth.


Horsetail:
750mm deep
1.5 metres from the edge of existing
growth.

Japanese knotweed to be undisturbed
and chemically treated in situ.

Himalayan balsam and horsetail
located directly around/under the
perimeter of the building to be left in
situ and chemically treated.

Key

- Himalayan Balsam area for excavation
- Himalayan Balsam area for chemical treatment
- Himalayan balsam excavation offset area
- Horsetail area for excavation
- Horsetail area for chemical treatment
- Horsetail excavation offset area
- Japanese knotweed stand for chemical treatment

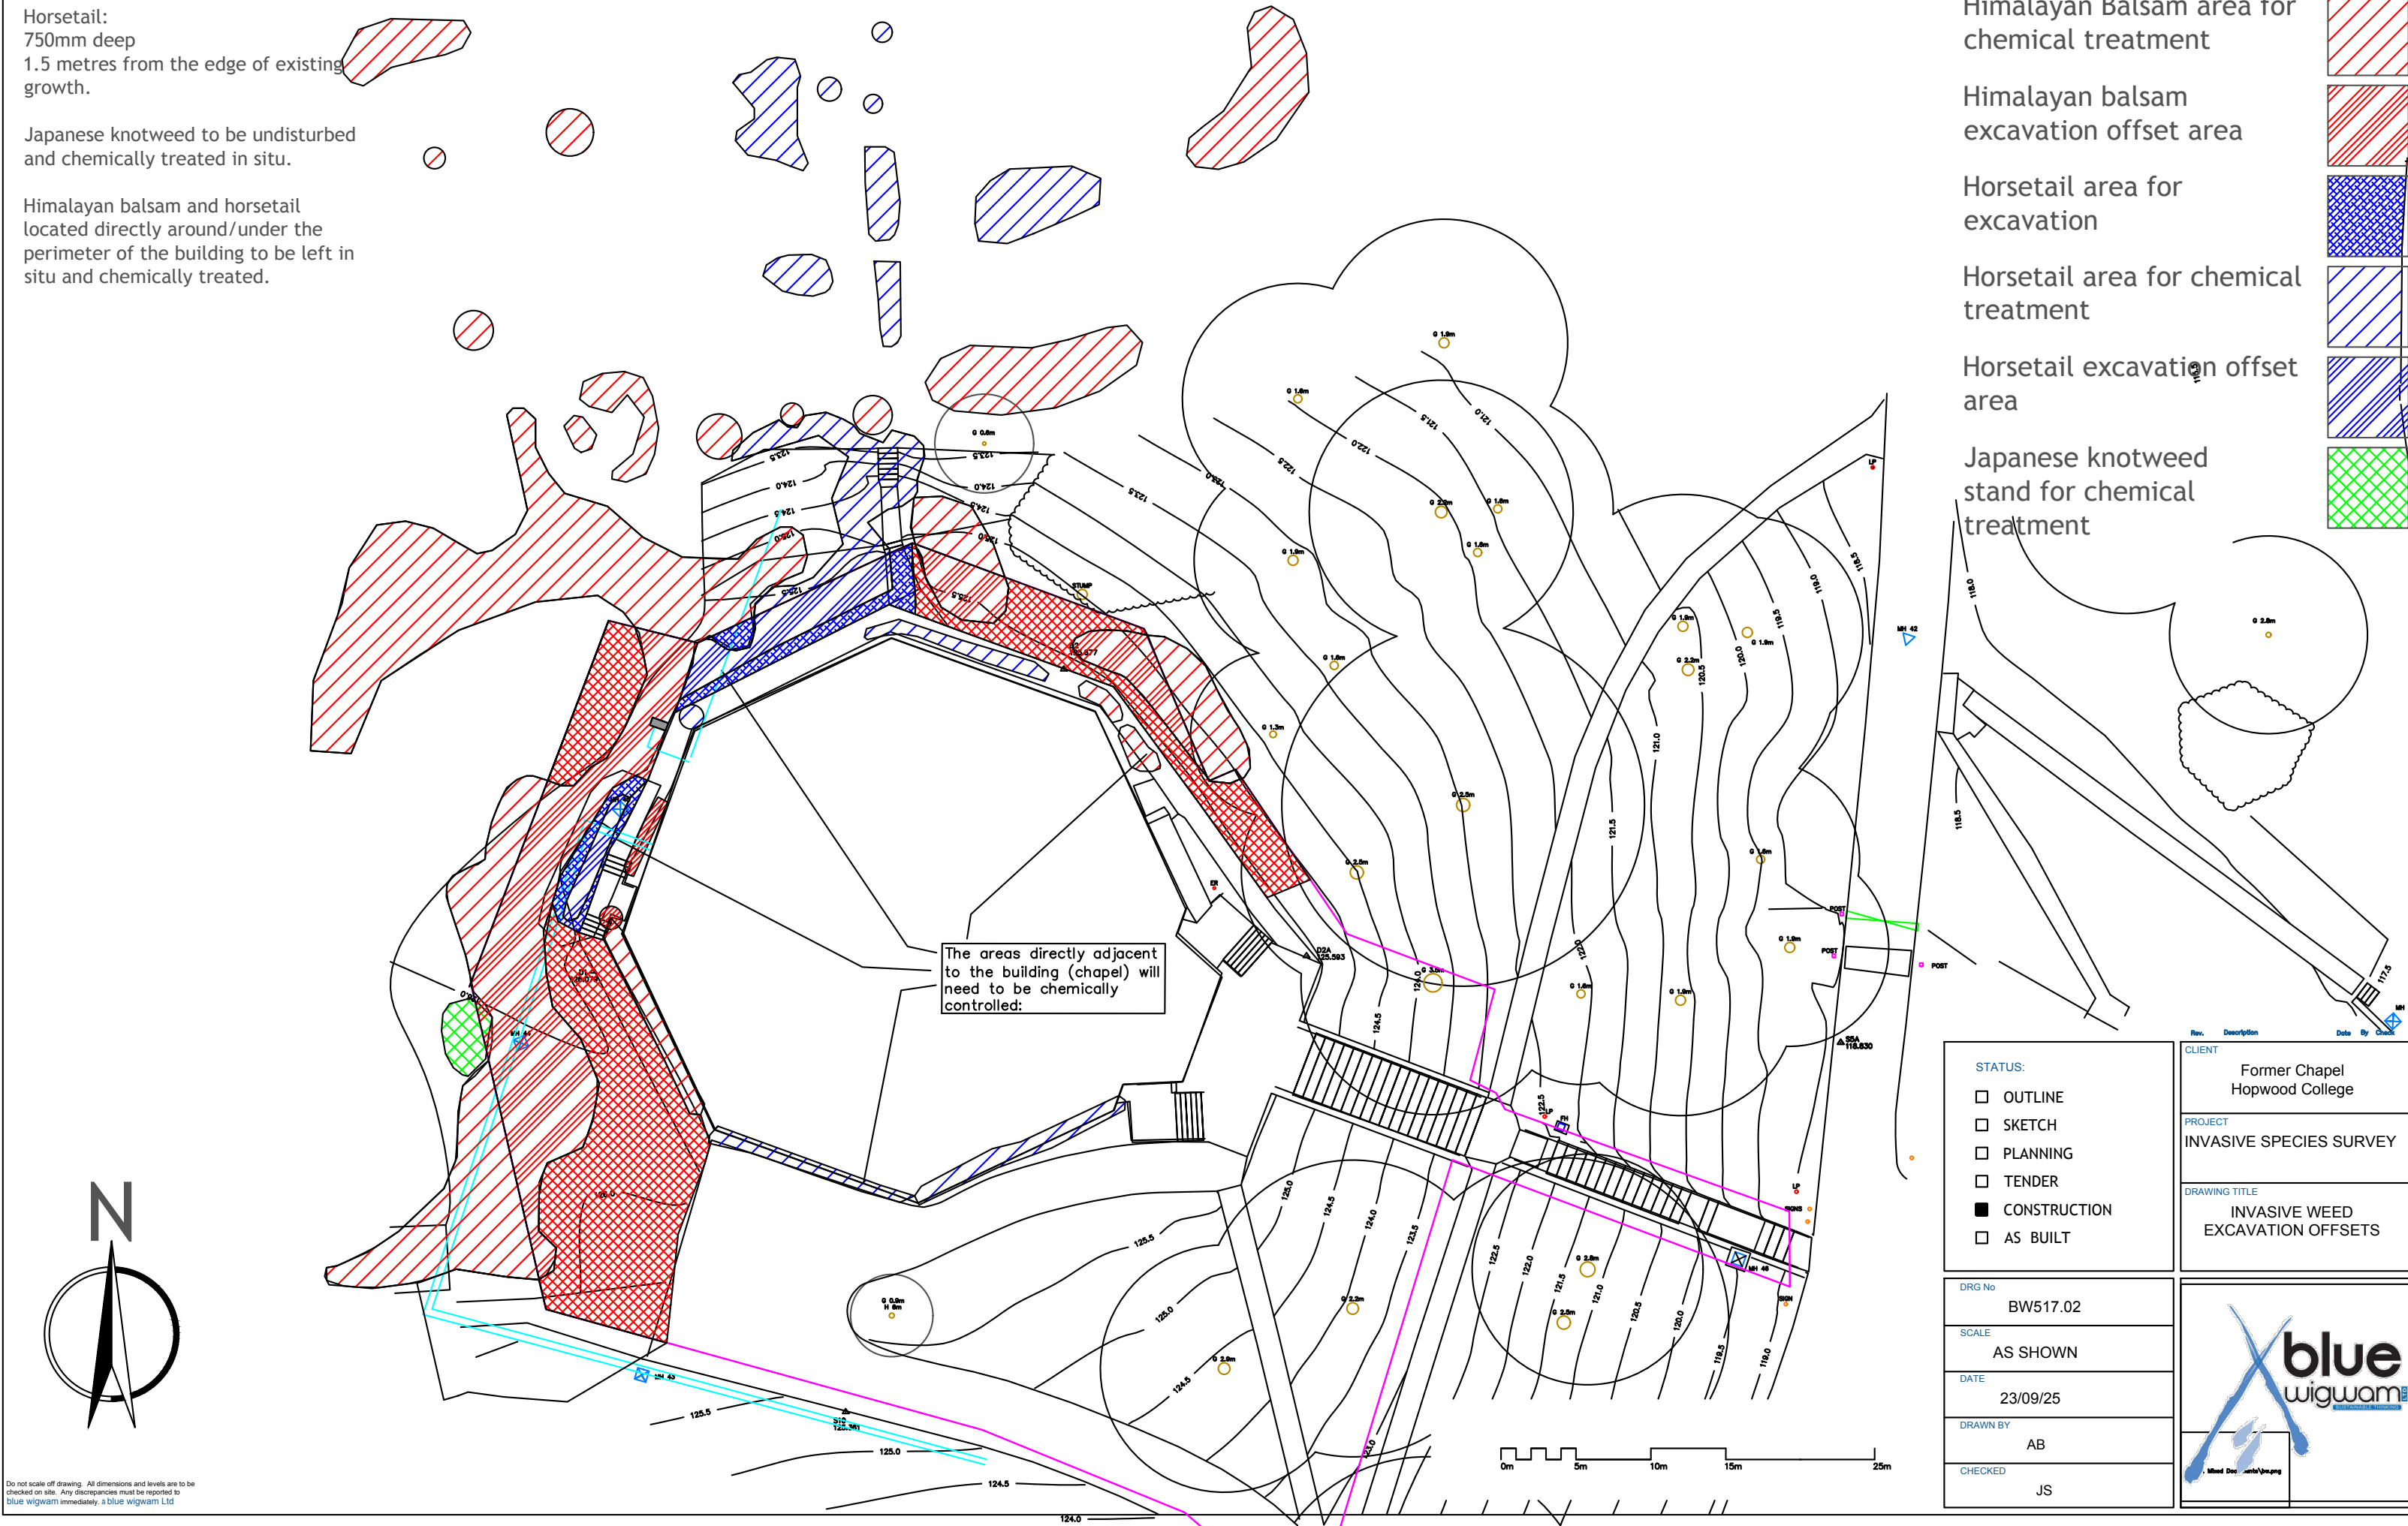

Do not scale off drawing. All dimensions and levels are to be checked on site. Any discrepancies must be reported to blue wigwam immediately. © blue wigwam Ltd