


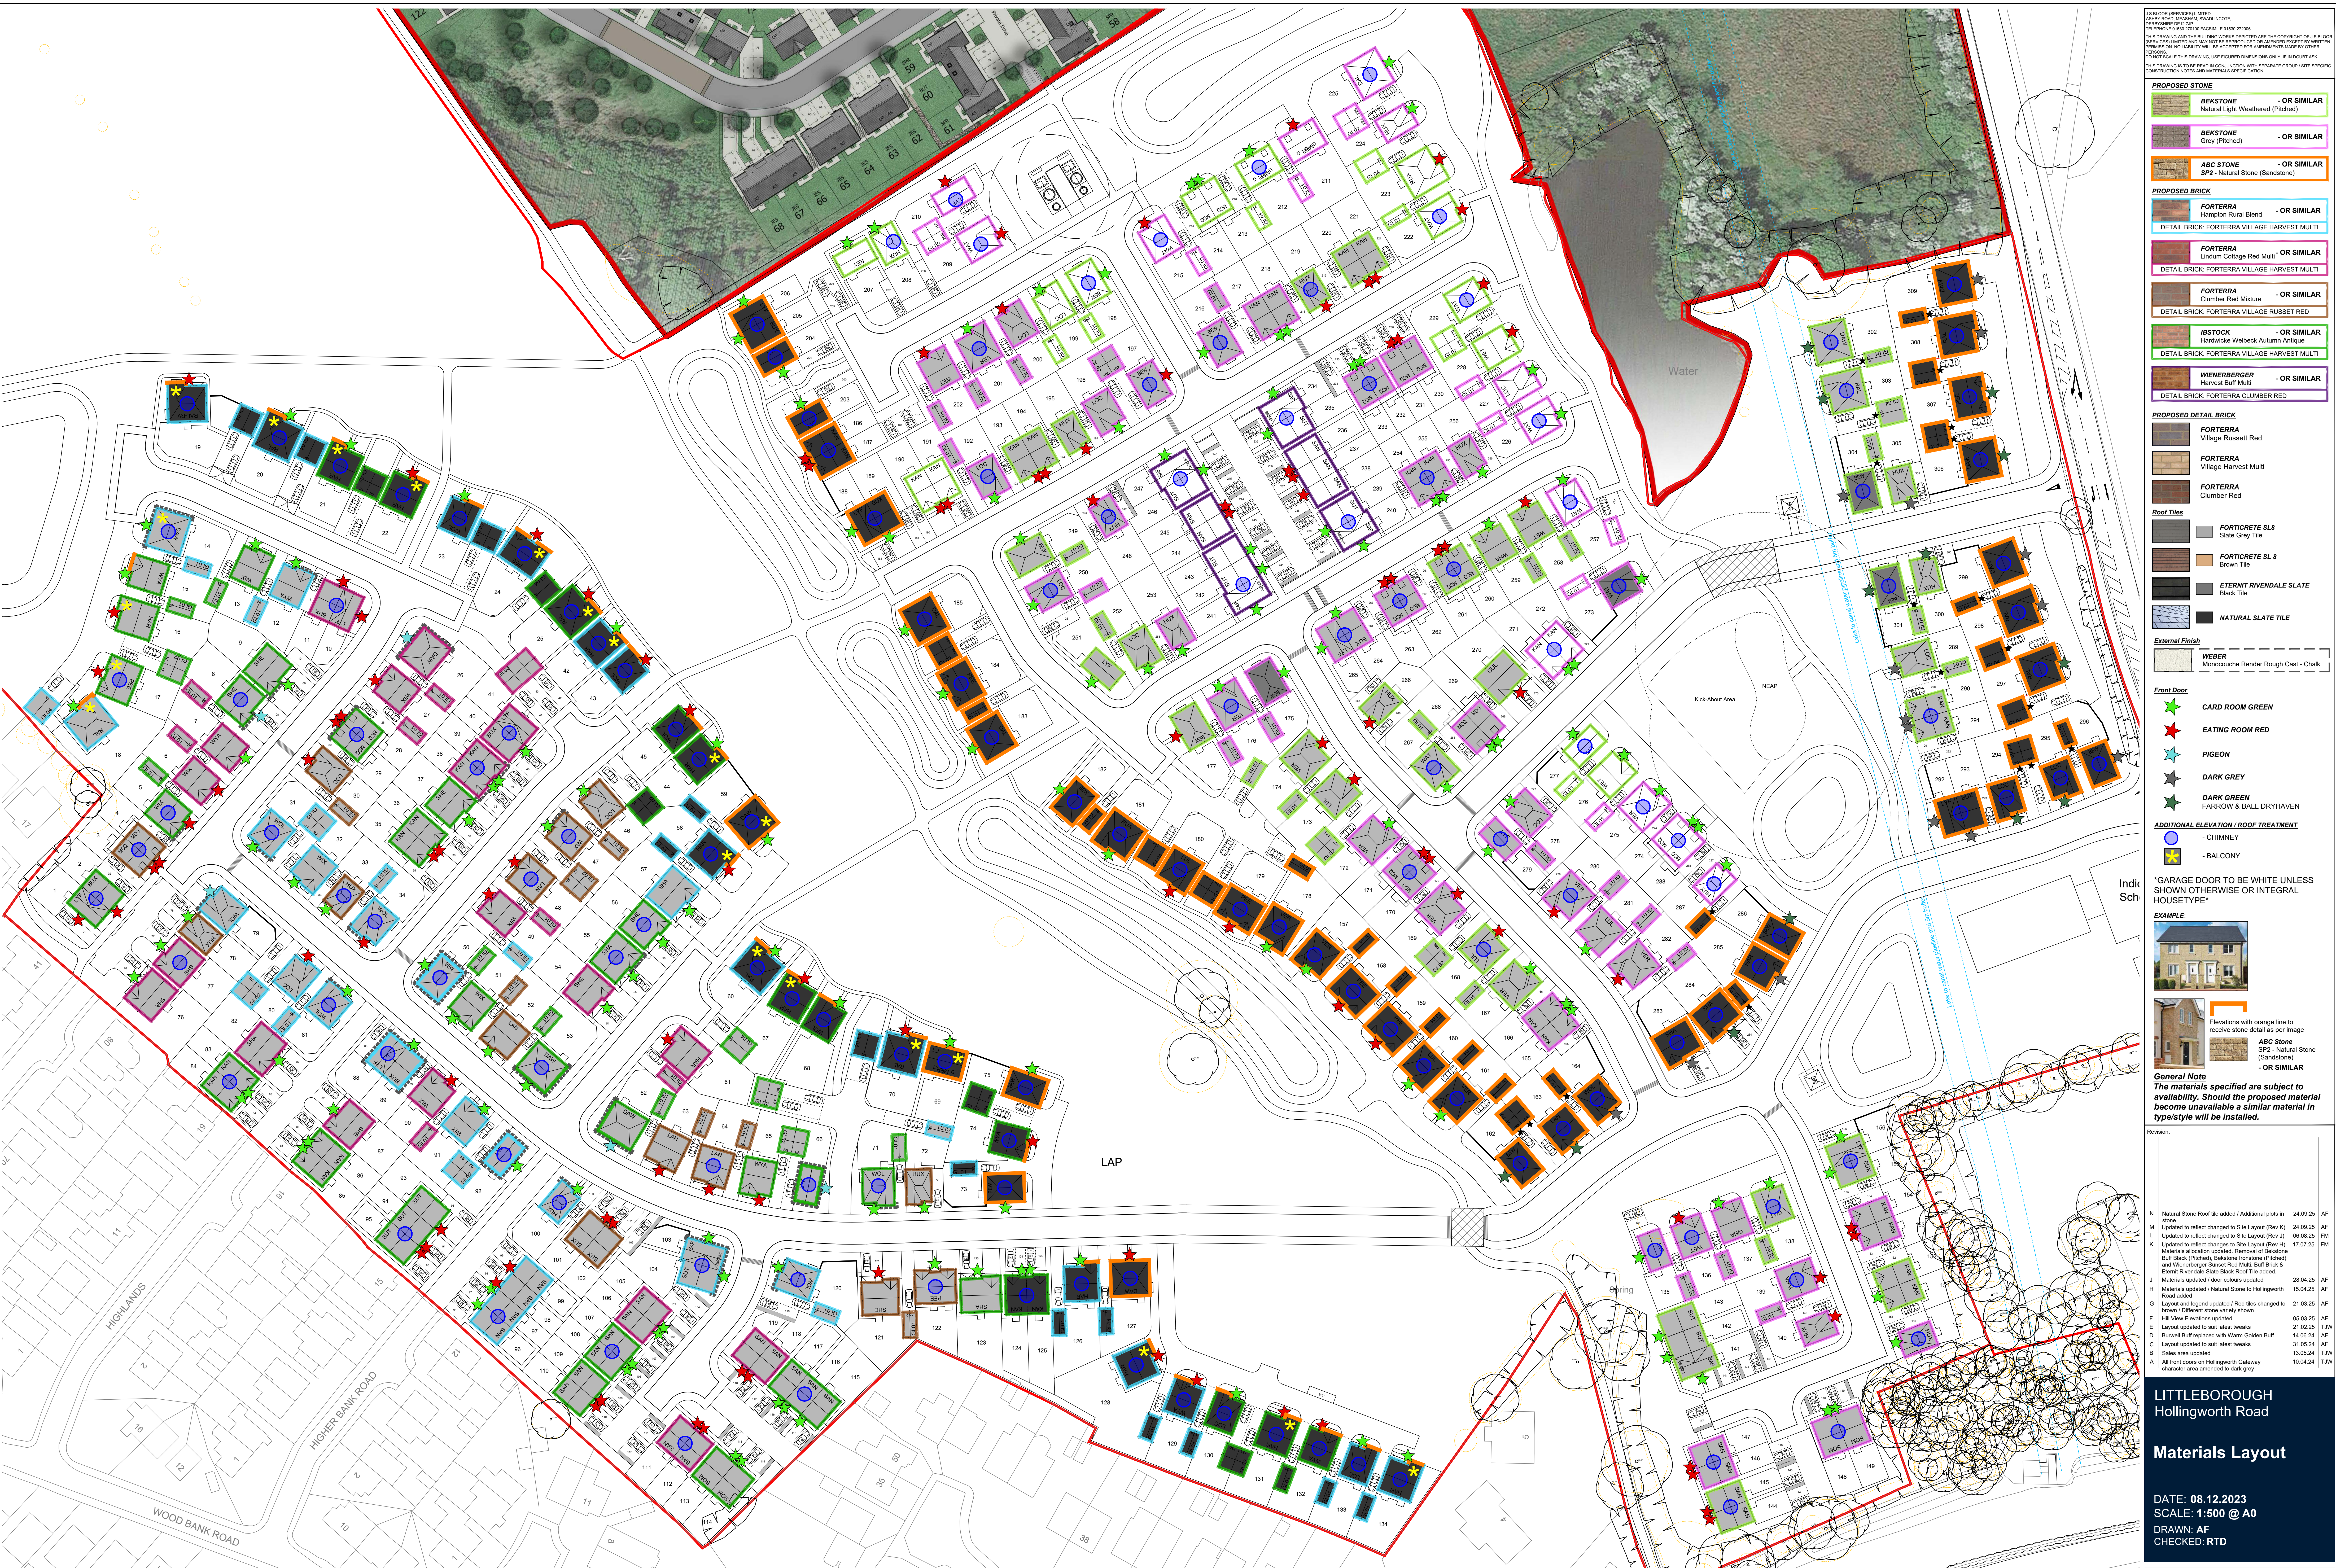

- J.S. BLOOR (SERVICES) LIMITED
BLOOR ROAD, LITTLEBOROUGH, BRACKNELL, RG46 6JG
TELEPHONE 01494 275000 FACSIMILE 01494 275000
- THIS DRAWING AND THE BUILDING WORKS HEREON ARE THE COPYRIGHT OF J.S. BLOOR (SERVICES) LIMITED AND MAY NOT BE REPRODUCED OR TRANSMITTED IN ANY FORM OR BY ANY MEANS, ELECTRONIC OR MECHANICAL, INCLUDING PHOTOCOPYING, RECORDING, OR BY ANY INFORMATION STORAGE AND RETRIEVAL SYSTEM, WITHOUT THE WRITTEN PERMISSION OF J.S. BLOOR (SERVICES) LIMITED. ANY UNAUTHORIZED REPRODUCTION OR TRANSMISSION IS A CRIMINAL OFFENCE UNDER THE COPYRIGHT, DESIGNS AND PATENTS ACT 1988.
- DO NOT SCALE THIS DRAWING. USE FIGURED DIMENSIONS ONLY. IF IN DOUBT ASK.
- THIS DRAWING IS TO BE READ IN CONJUNCTION WITH SEPARATE GROUP 1 SITE SPECIFIC CONSTRUCTION NOTES AND MATERIALS SPECIFICATION.
- PROPOSED STONE**
- BEKSTONE** - OR SIMILAR
Natural Light Weathered (Pebbled)
 - BEKSTONE** - OR SIMILAR
Grey (Pebbled)
 - ABC STONE** - OR SIMILAR
SP2 - Natural Stone (Sandstone)
- PROPOSED BRICK**
- FORTERRA** - OR SIMILAR
Hampton Rural Blend
DETAIL BRICK: FORTERRA VILLAGE HARVEST MULTI
 - FORTERRA** - OR SIMILAR
Lindum Cottage Red Multi
DETAIL BRICK: FORTERRA VILLAGE HARVEST MULTI
 - FORTERRA** - OR SIMILAR
Clumber Red Mixture
DETAIL BRICK: FORTERRA VILLAGE RUSSET RED
 - IBSTOCK** - OR SIMILAR
Hardwick Weiback Autumn Antique
DETAIL BRICK: FORTERRA VILLAGE HARVEST MULTI
 - WIENERBERGER** - OR SIMILAR
Harvest Buff Multi
DETAIL BRICK: FORTERRA CLUMBER RED
- PROPOSED DETAIL BRICK**
- FORTERRA**
Village Russett Red
 - FORTERRA**
Village Harvest Multi
 - FORTERRA**
Clumber Red
- Roof Tiles**
- FORTICRETE SL 8**
Slate Grey Tile
 - FORTICRETE SL 8**
Brown Tile
 - ETERMIT RIVENDALE SLATE**
Black Tile
 - NATURAL SLATE TILE**
- External Finish**
- WEBER**
Monocoche Render Rough Cast - Chalk
- Front Door**
- CARD ROOM GREEN**
 - EATING ROOM RED**
 - PIGEON**
 - DARK GREY**
 - DARK GREEN**
FARROW & BALL DRYHAVEN
- ADDITIONAL ELEVATION / ROOF TREATMENT**
- CHIMNEY**
 - BALCONY**
- *GARAGE DOOR TO BE WHITE UNLESS SHOWN OTHERWISE OR INTEGRAL HOUSETYPE*

EXAMPLE

Elevations with orange line to receive stone detail as per image

ABC Stone
SP2 - Natural Stone (Sandstone)
OR SIMILAR

General Note
The materials specified are subject to availability. Should the proposed material become unavailable a similar material in type/style will be installed.

Revisions			
N	Natural Stone Roof tile added / Additional plots in zone	24.09.25	AF
M	Updated to reflect changes to Site Layout (Rev K)	24.09.25	AF
L	Updated to reflect changes to Site Layout (Rev J)	09.08.25	FM
K	Updated to reflect changes to Site Layout (Rev H)	17.07.25	FM
J	Materials allocation updated. Removal of Bekstone Buff Brick (Pebbled). Bekstone Ironstone (Pebbled) and Wienerberger Sunset Red Multi. Buff Brick & Eternit Rivendale Slate Black Roof Tile added.		
I	Materials updated / door colours updated	28.04.25	AF
H	Materials updated / Natural Stone to Hollingworth Road added	15.04.25	AF
G	Layout and legend updated / Field tiles changed to brown / Different stone variety shown	21.03.25	AF
F	Hill View Elevations updated	05.03.25	AF
E	Layout updated to suit latest tweaks	21.02.25	TJW
D	Buwell Buff replaced with Warm Garden Buff	14.06.24	AF
C	Layout updated to suit latest tweaks	31.05.24	AF
B	Sales area updated	13.05.24	TJW
A	All front doors on Hollingworth Gateway character area amended to dark grey	10.04.24	TJW

LITTLEBOROUGH
Hollingworth Road

Materials Layout

DATE: 08.12.2023
SCALE: 1:500 @ A0
DRAWN: AF
CHECKED: RTD

BLOOR HOMES

Drawing No. NW111-PD-1007 N

Hollingworth Rd, Littleborough

