

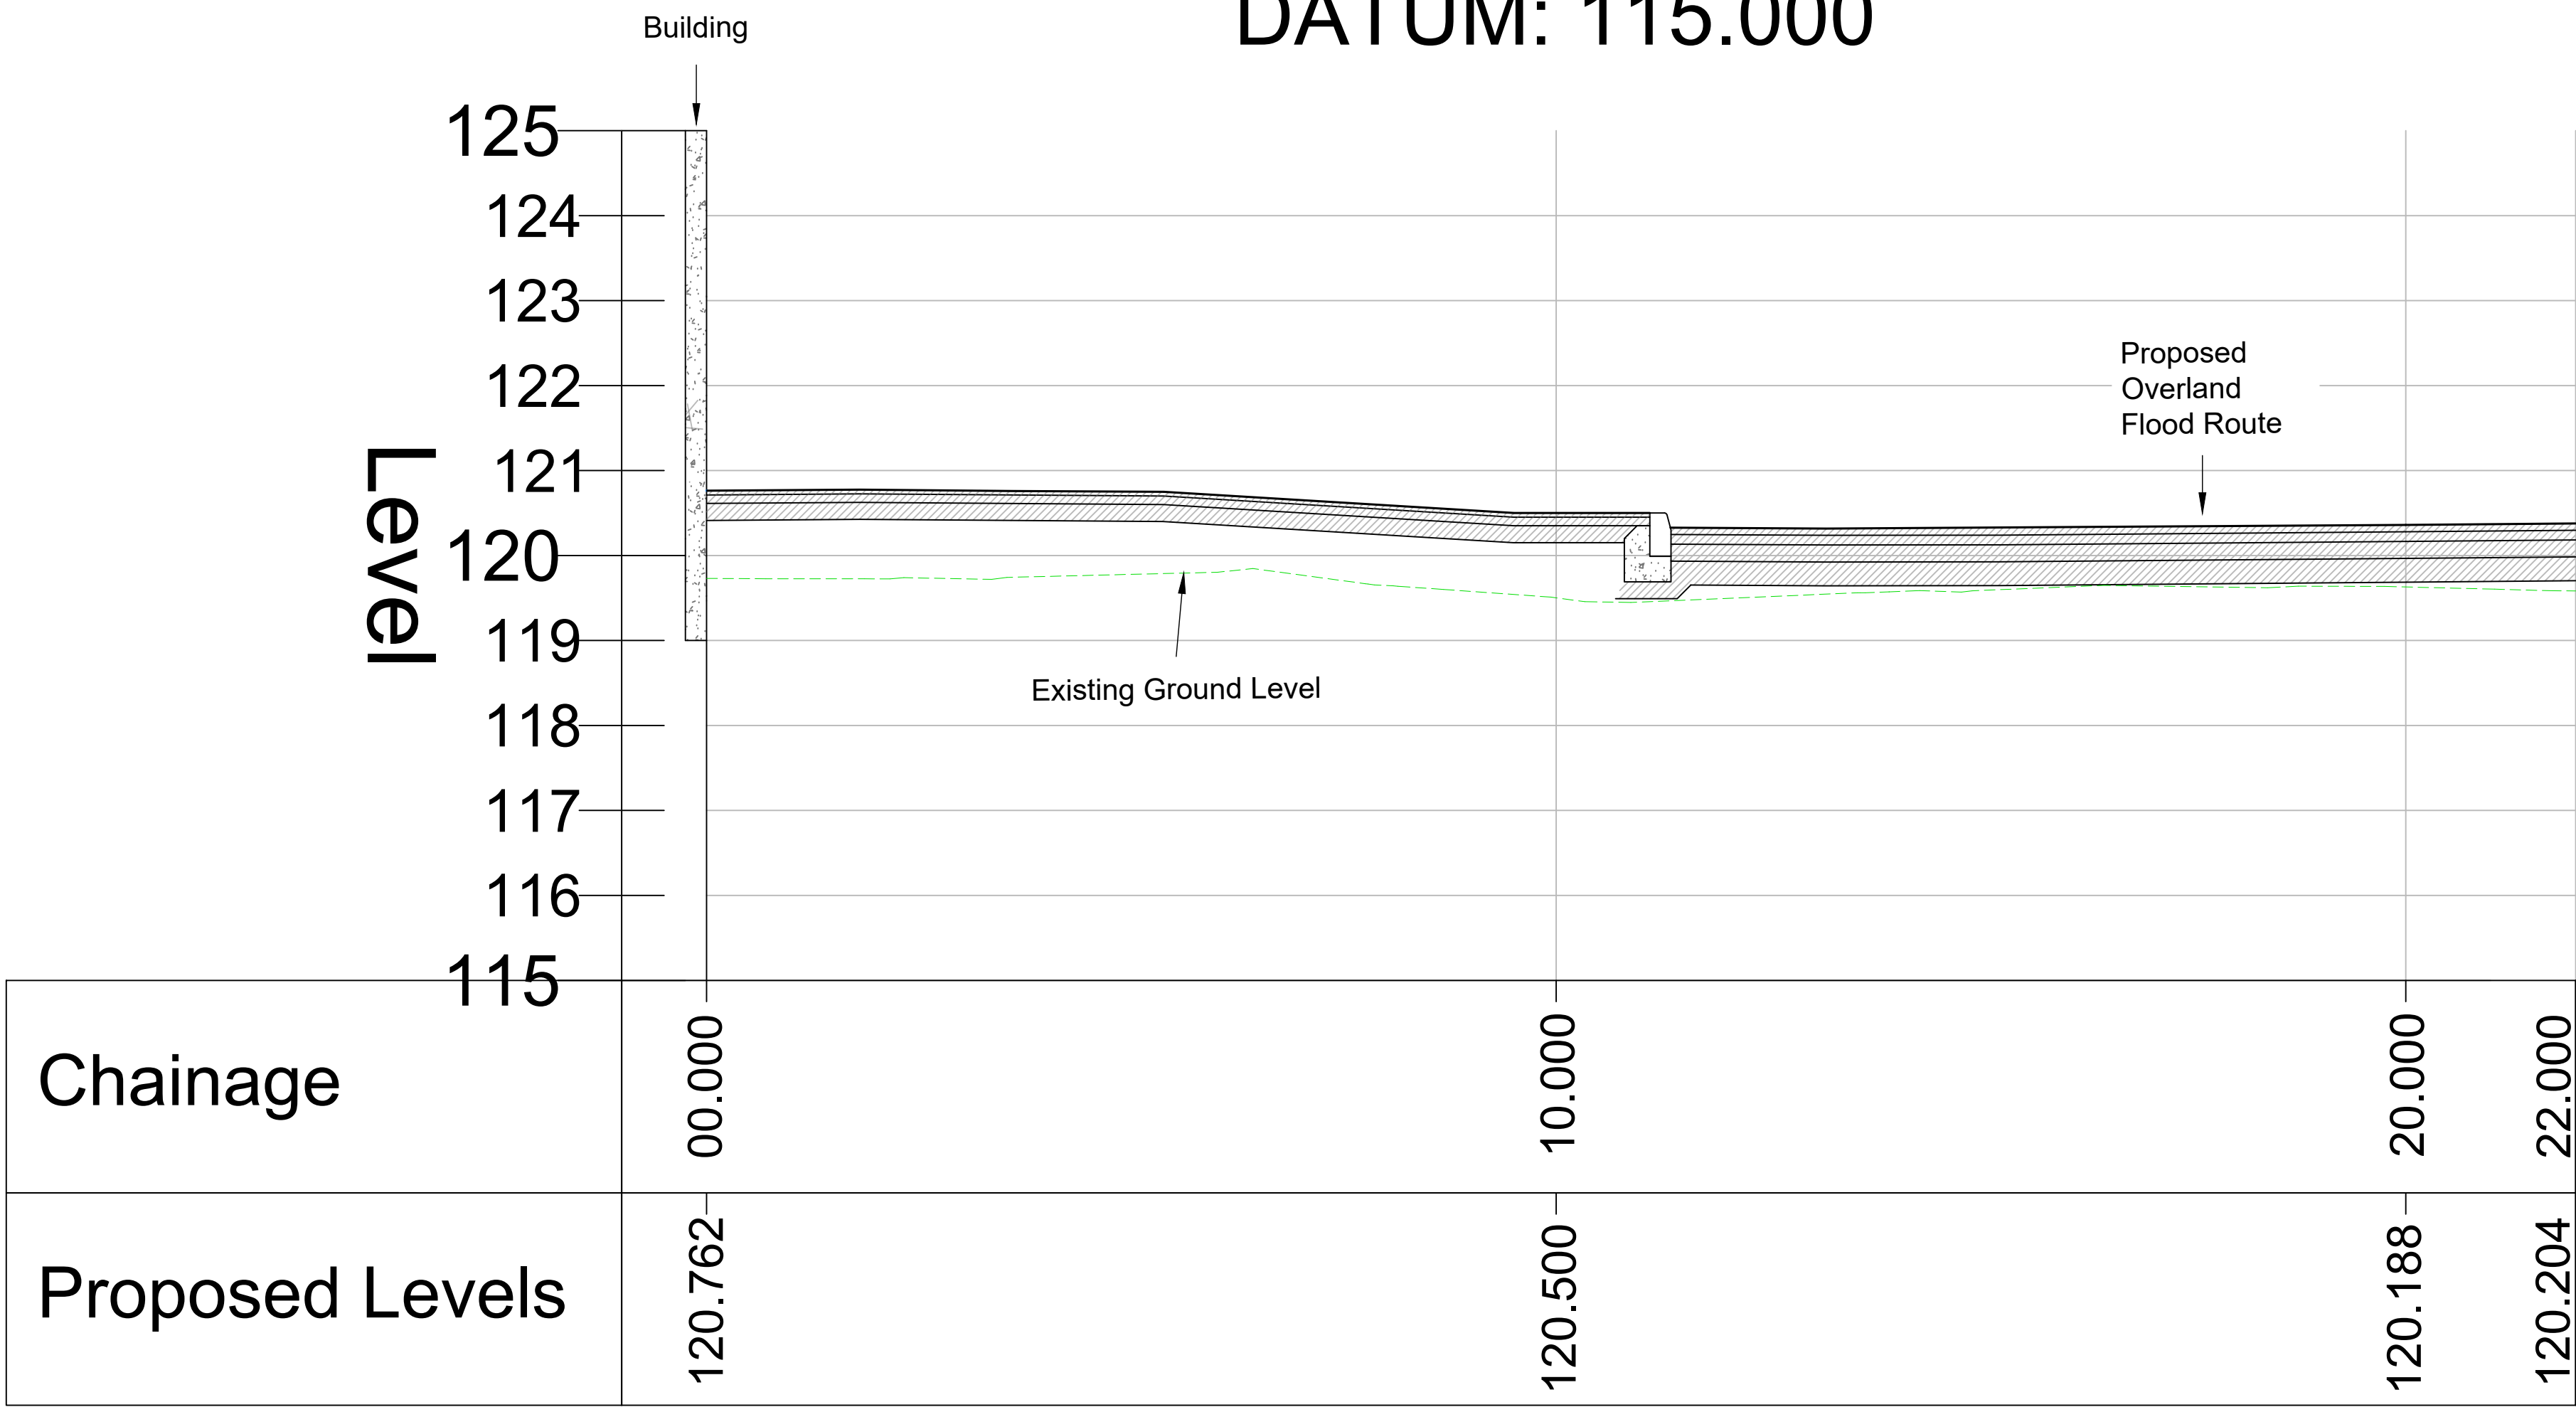


PROPOSED LEVELS SECTION 1
DATUM: 115.000

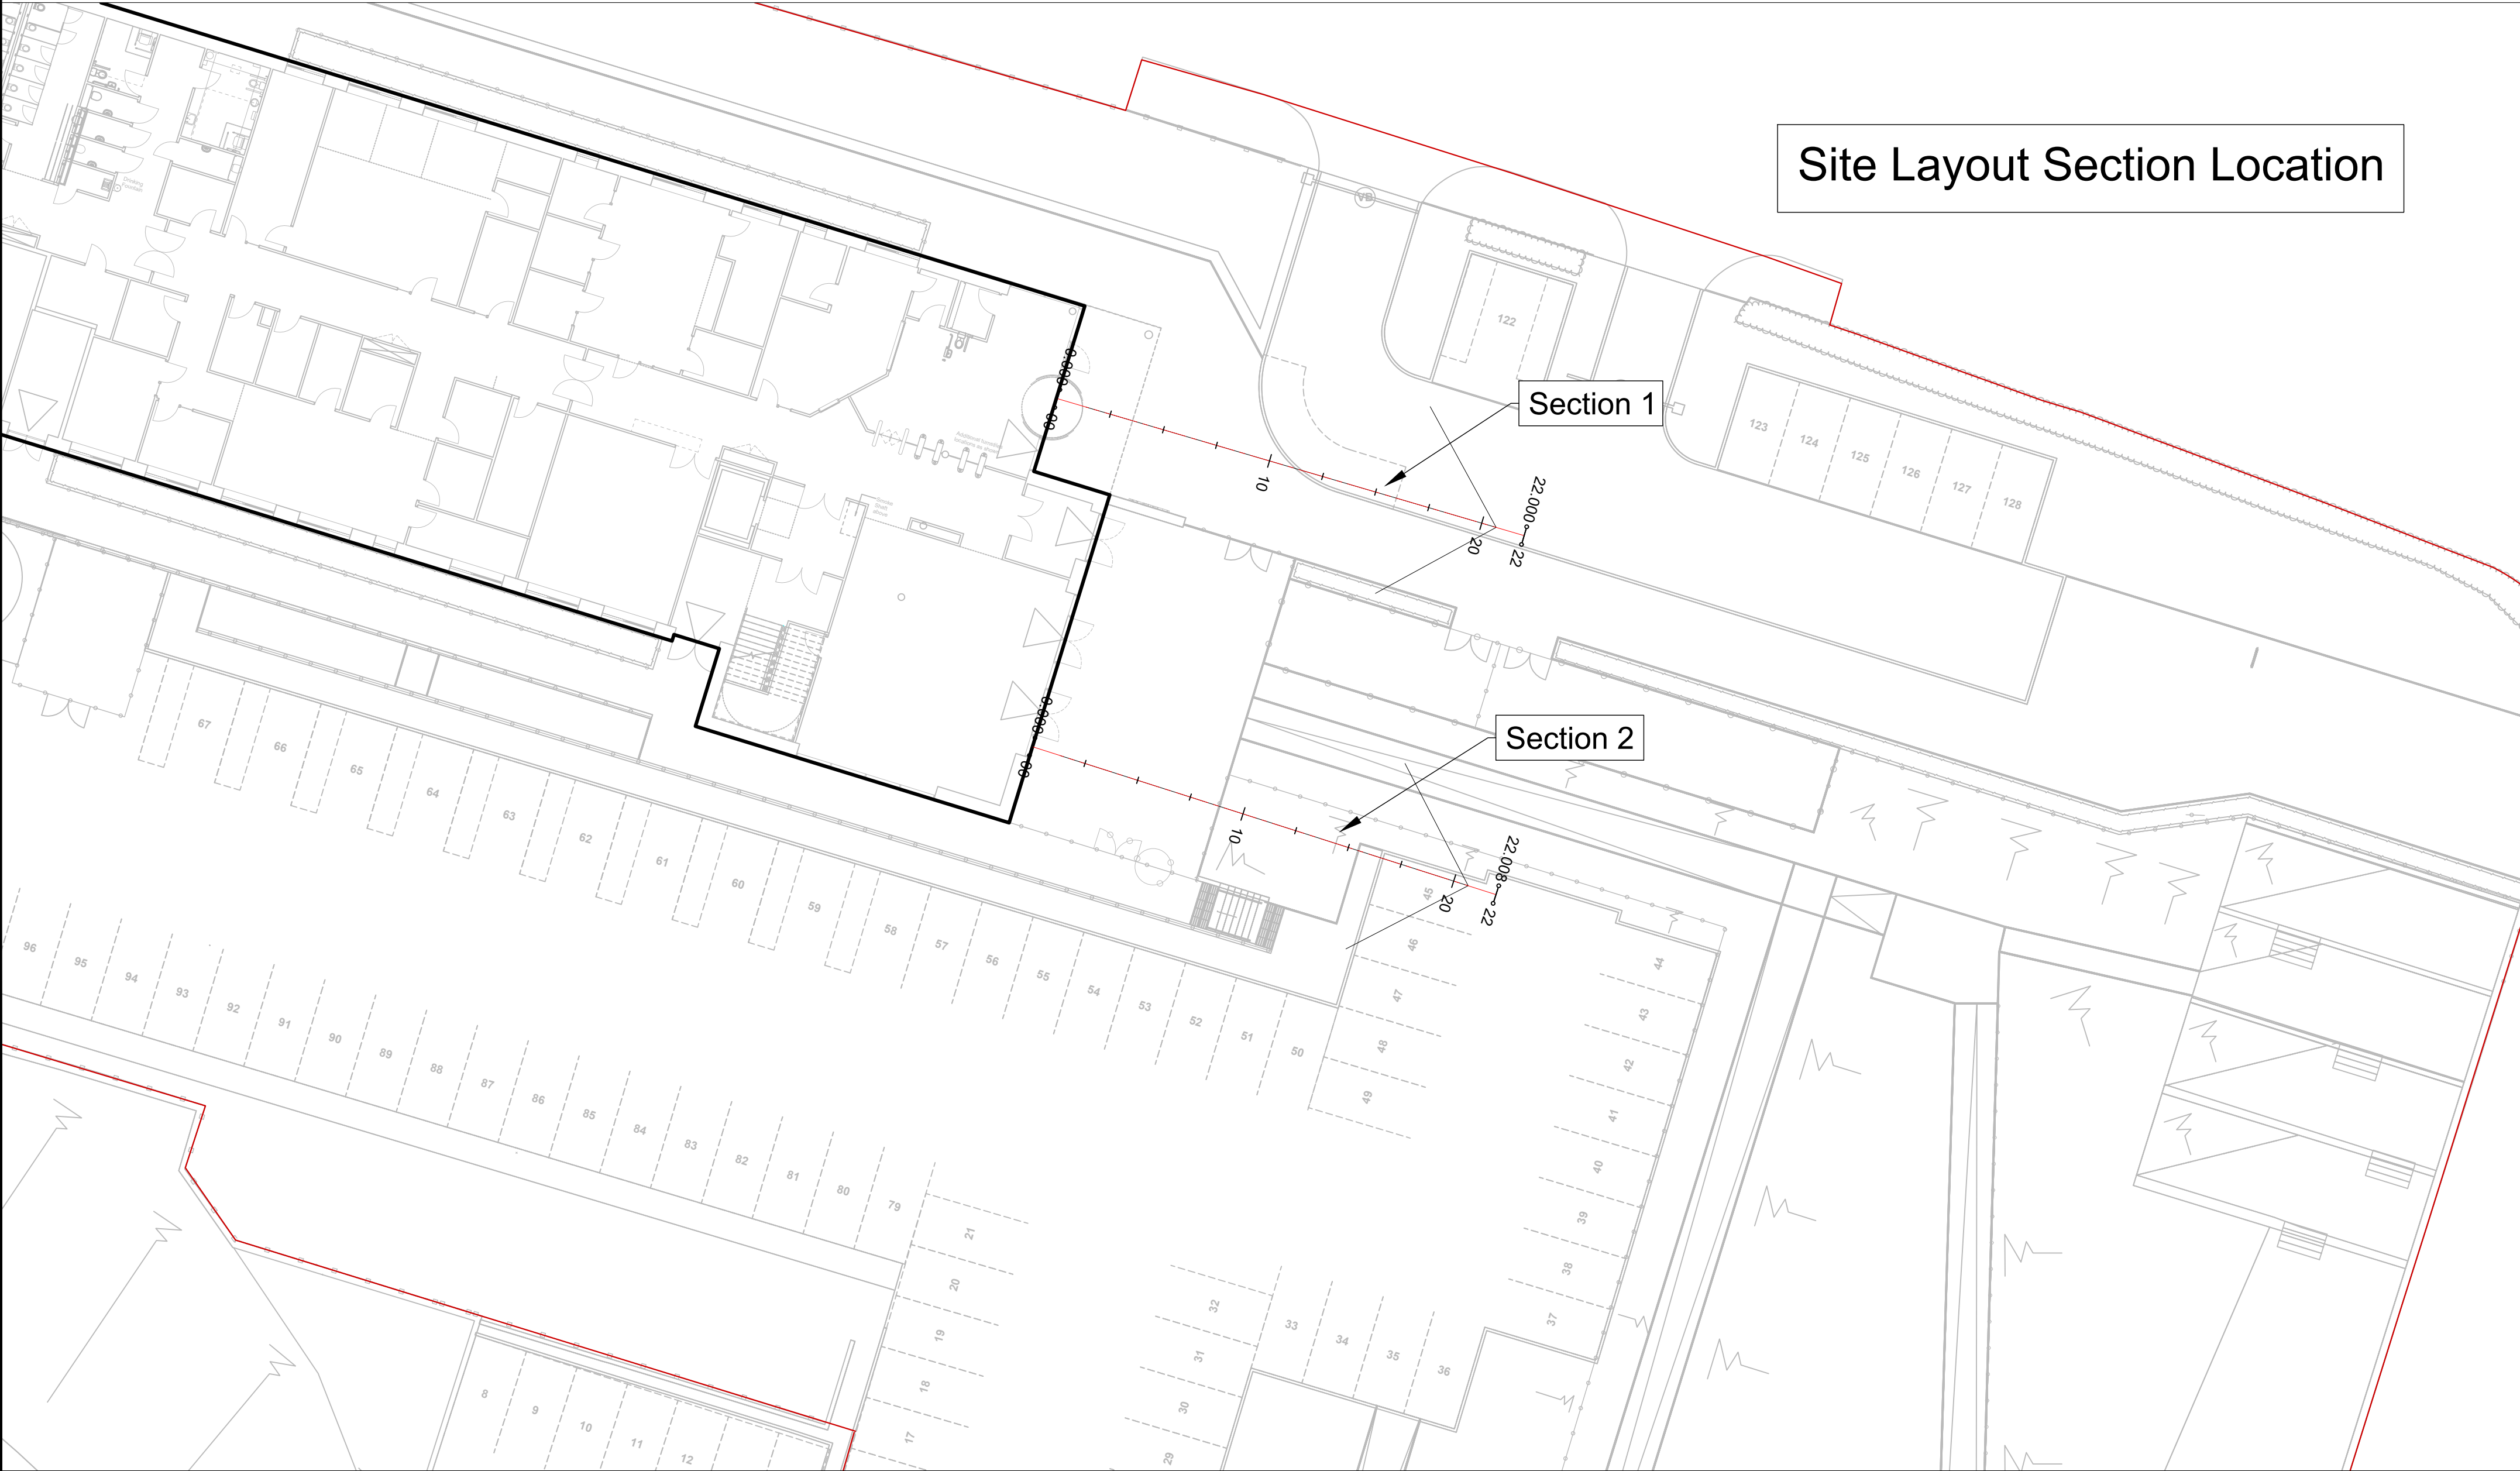

PROPOSED SECTION 2
DATUM: 115.000

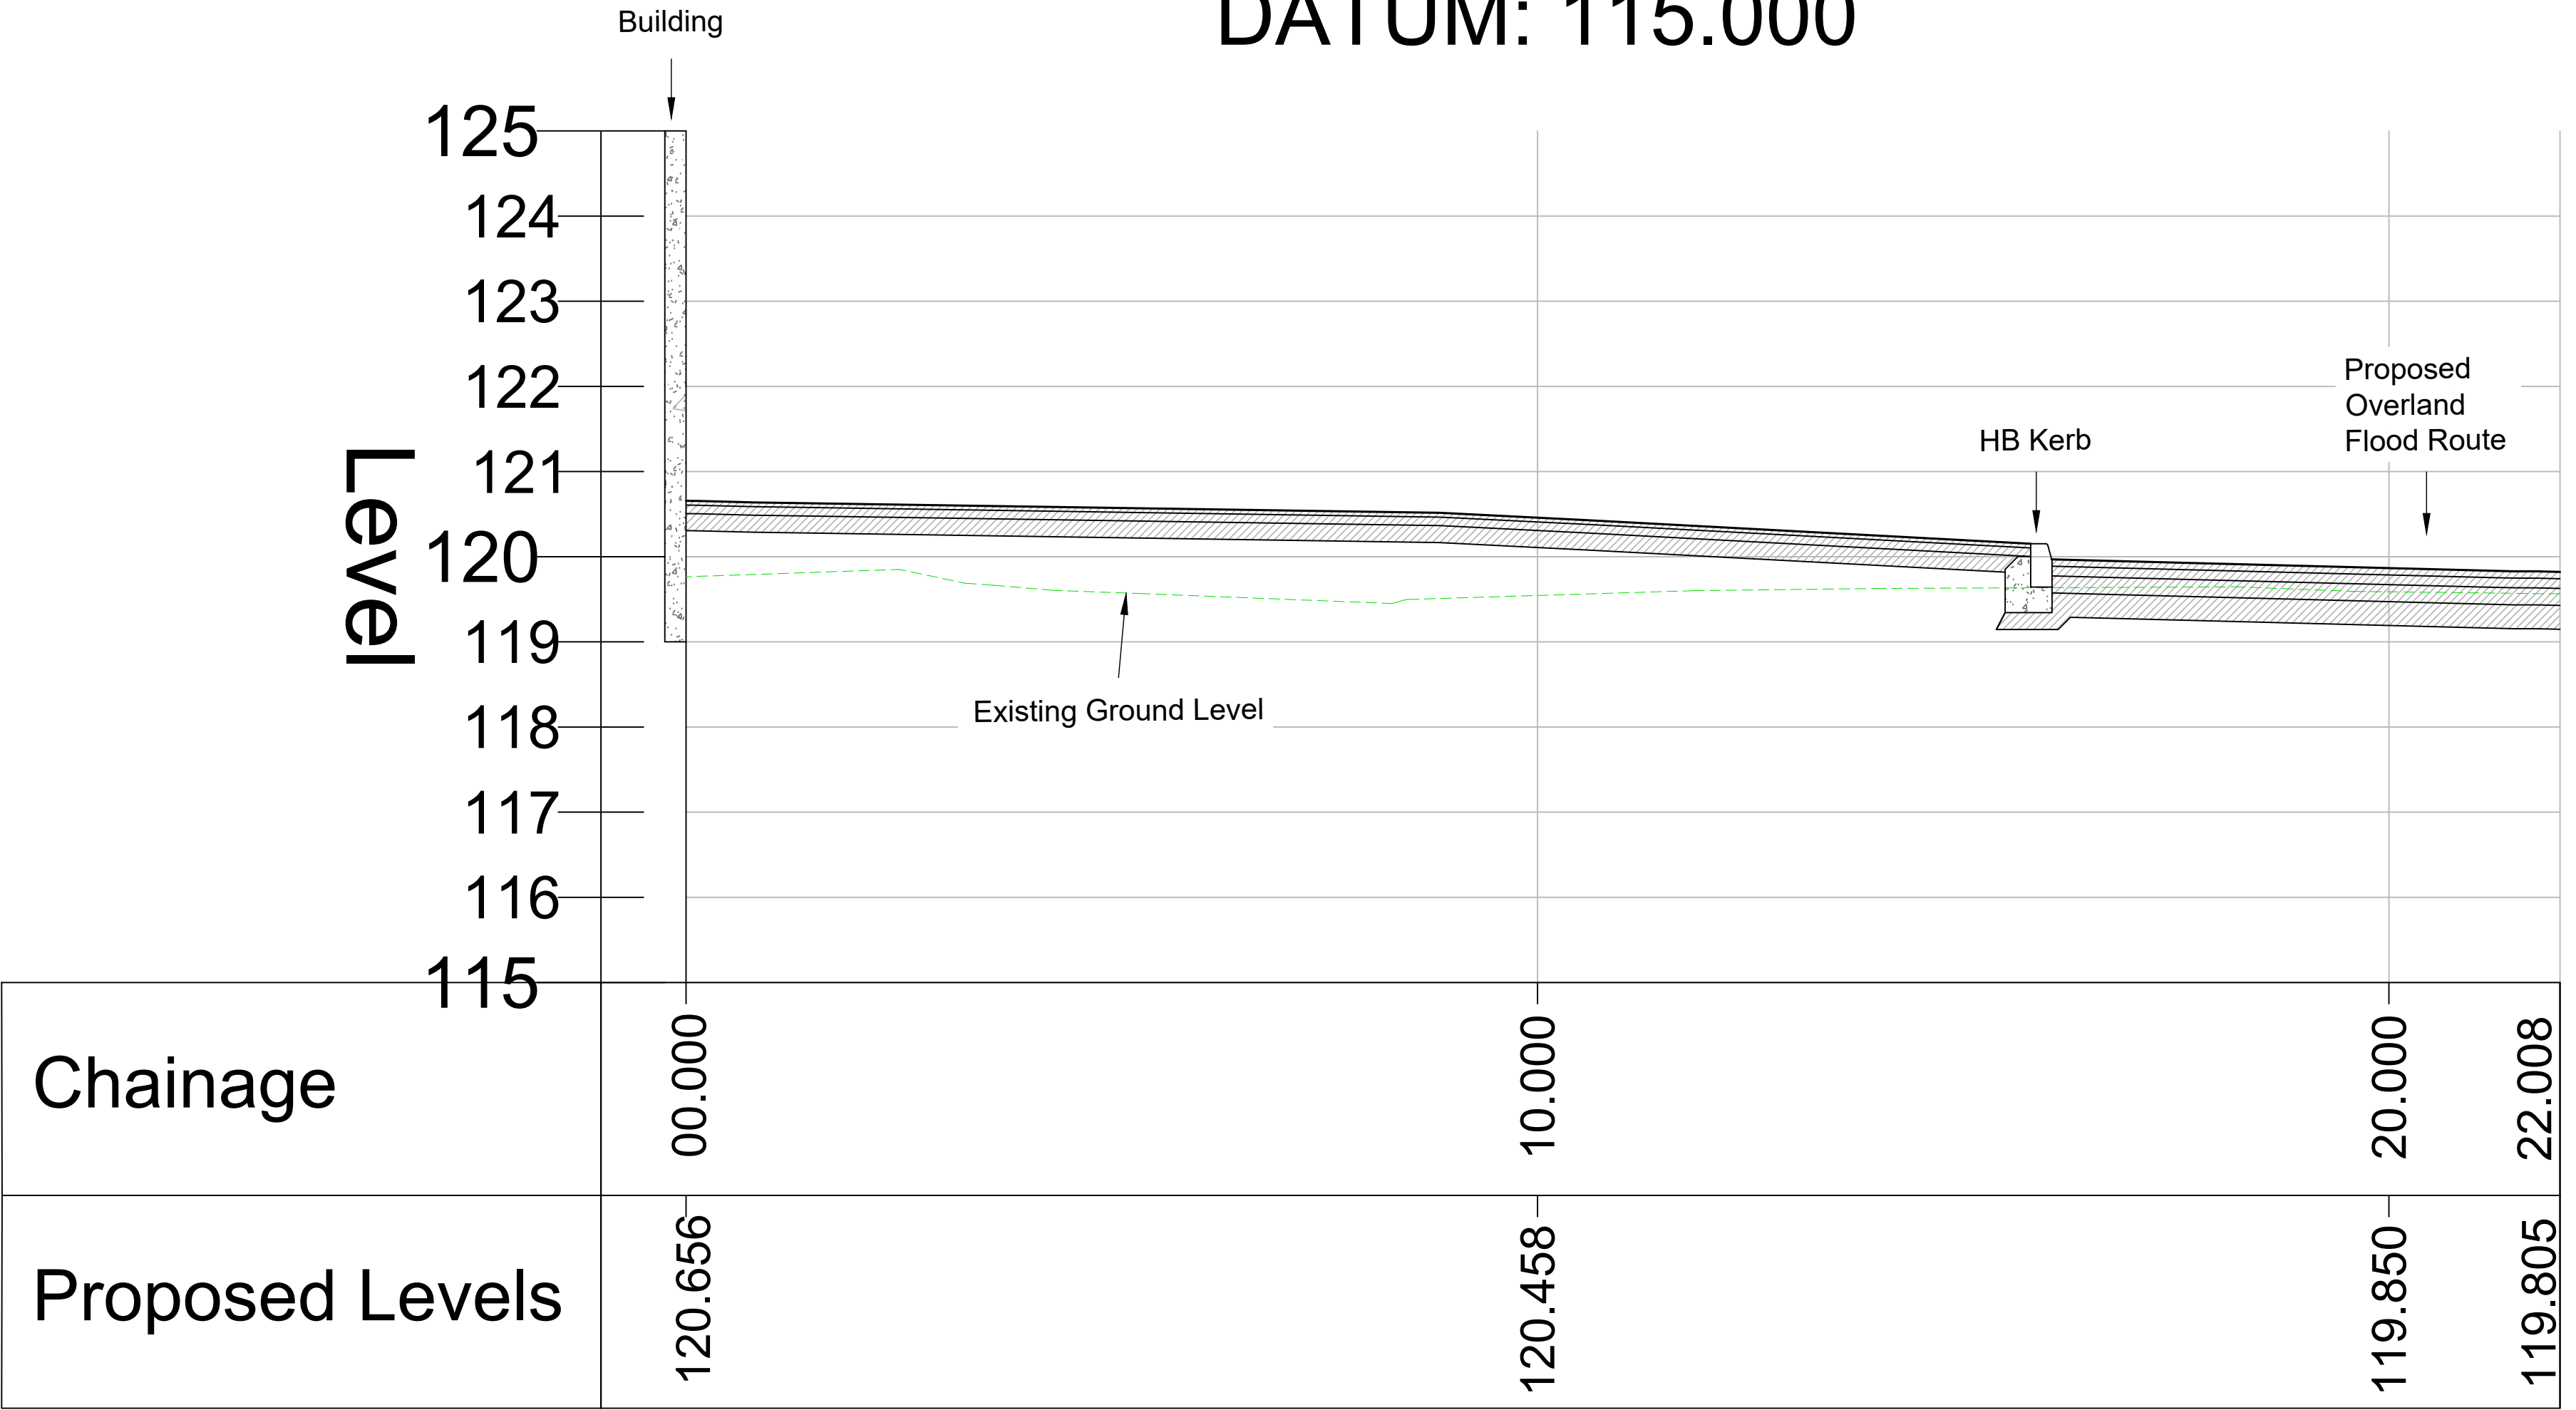

DO NOT SCALE

- NOTES:
1. Do not scale from the drawings. All dimensions must be checked / verified on site. If in doubt ask.
 2. This drawing is to be read in conjunction with all relevant Architects, Engineers and specialists drawings and specifications.
 3. Refer to Roscoe drawing 'FE0012-RCS-XX-XX-D-C-0500' for further drainage information.

PROJ	08.10.25	KT	FOR INFORMATION	JT	JC
REV	DATE	BY	DESCRIPTION	DWN	APP

DRAWING STATUS: FOR INFORMATION



CLIENT: WILLMOTT DIXON

ARCHITECT: SHEPPARD ROBSON

PROJECT: HOPWOOD HALL COLLEGE
ROCHDALE

TITLE: SECTION OF PROPOSED LEVELS

SCALE @ A2:	N.T.S	CHECKED:	JT	APPROVED:	JC
PROJECT NUMBER:	24365	DESIGNED:	AY	DRAWN:	KT
				DATE:	OCT 2025

DRAWING NO:	FE0012-RCS-XX-XX-D-C-0542	REV:	P01
-------------	---------------------------	------	-----