
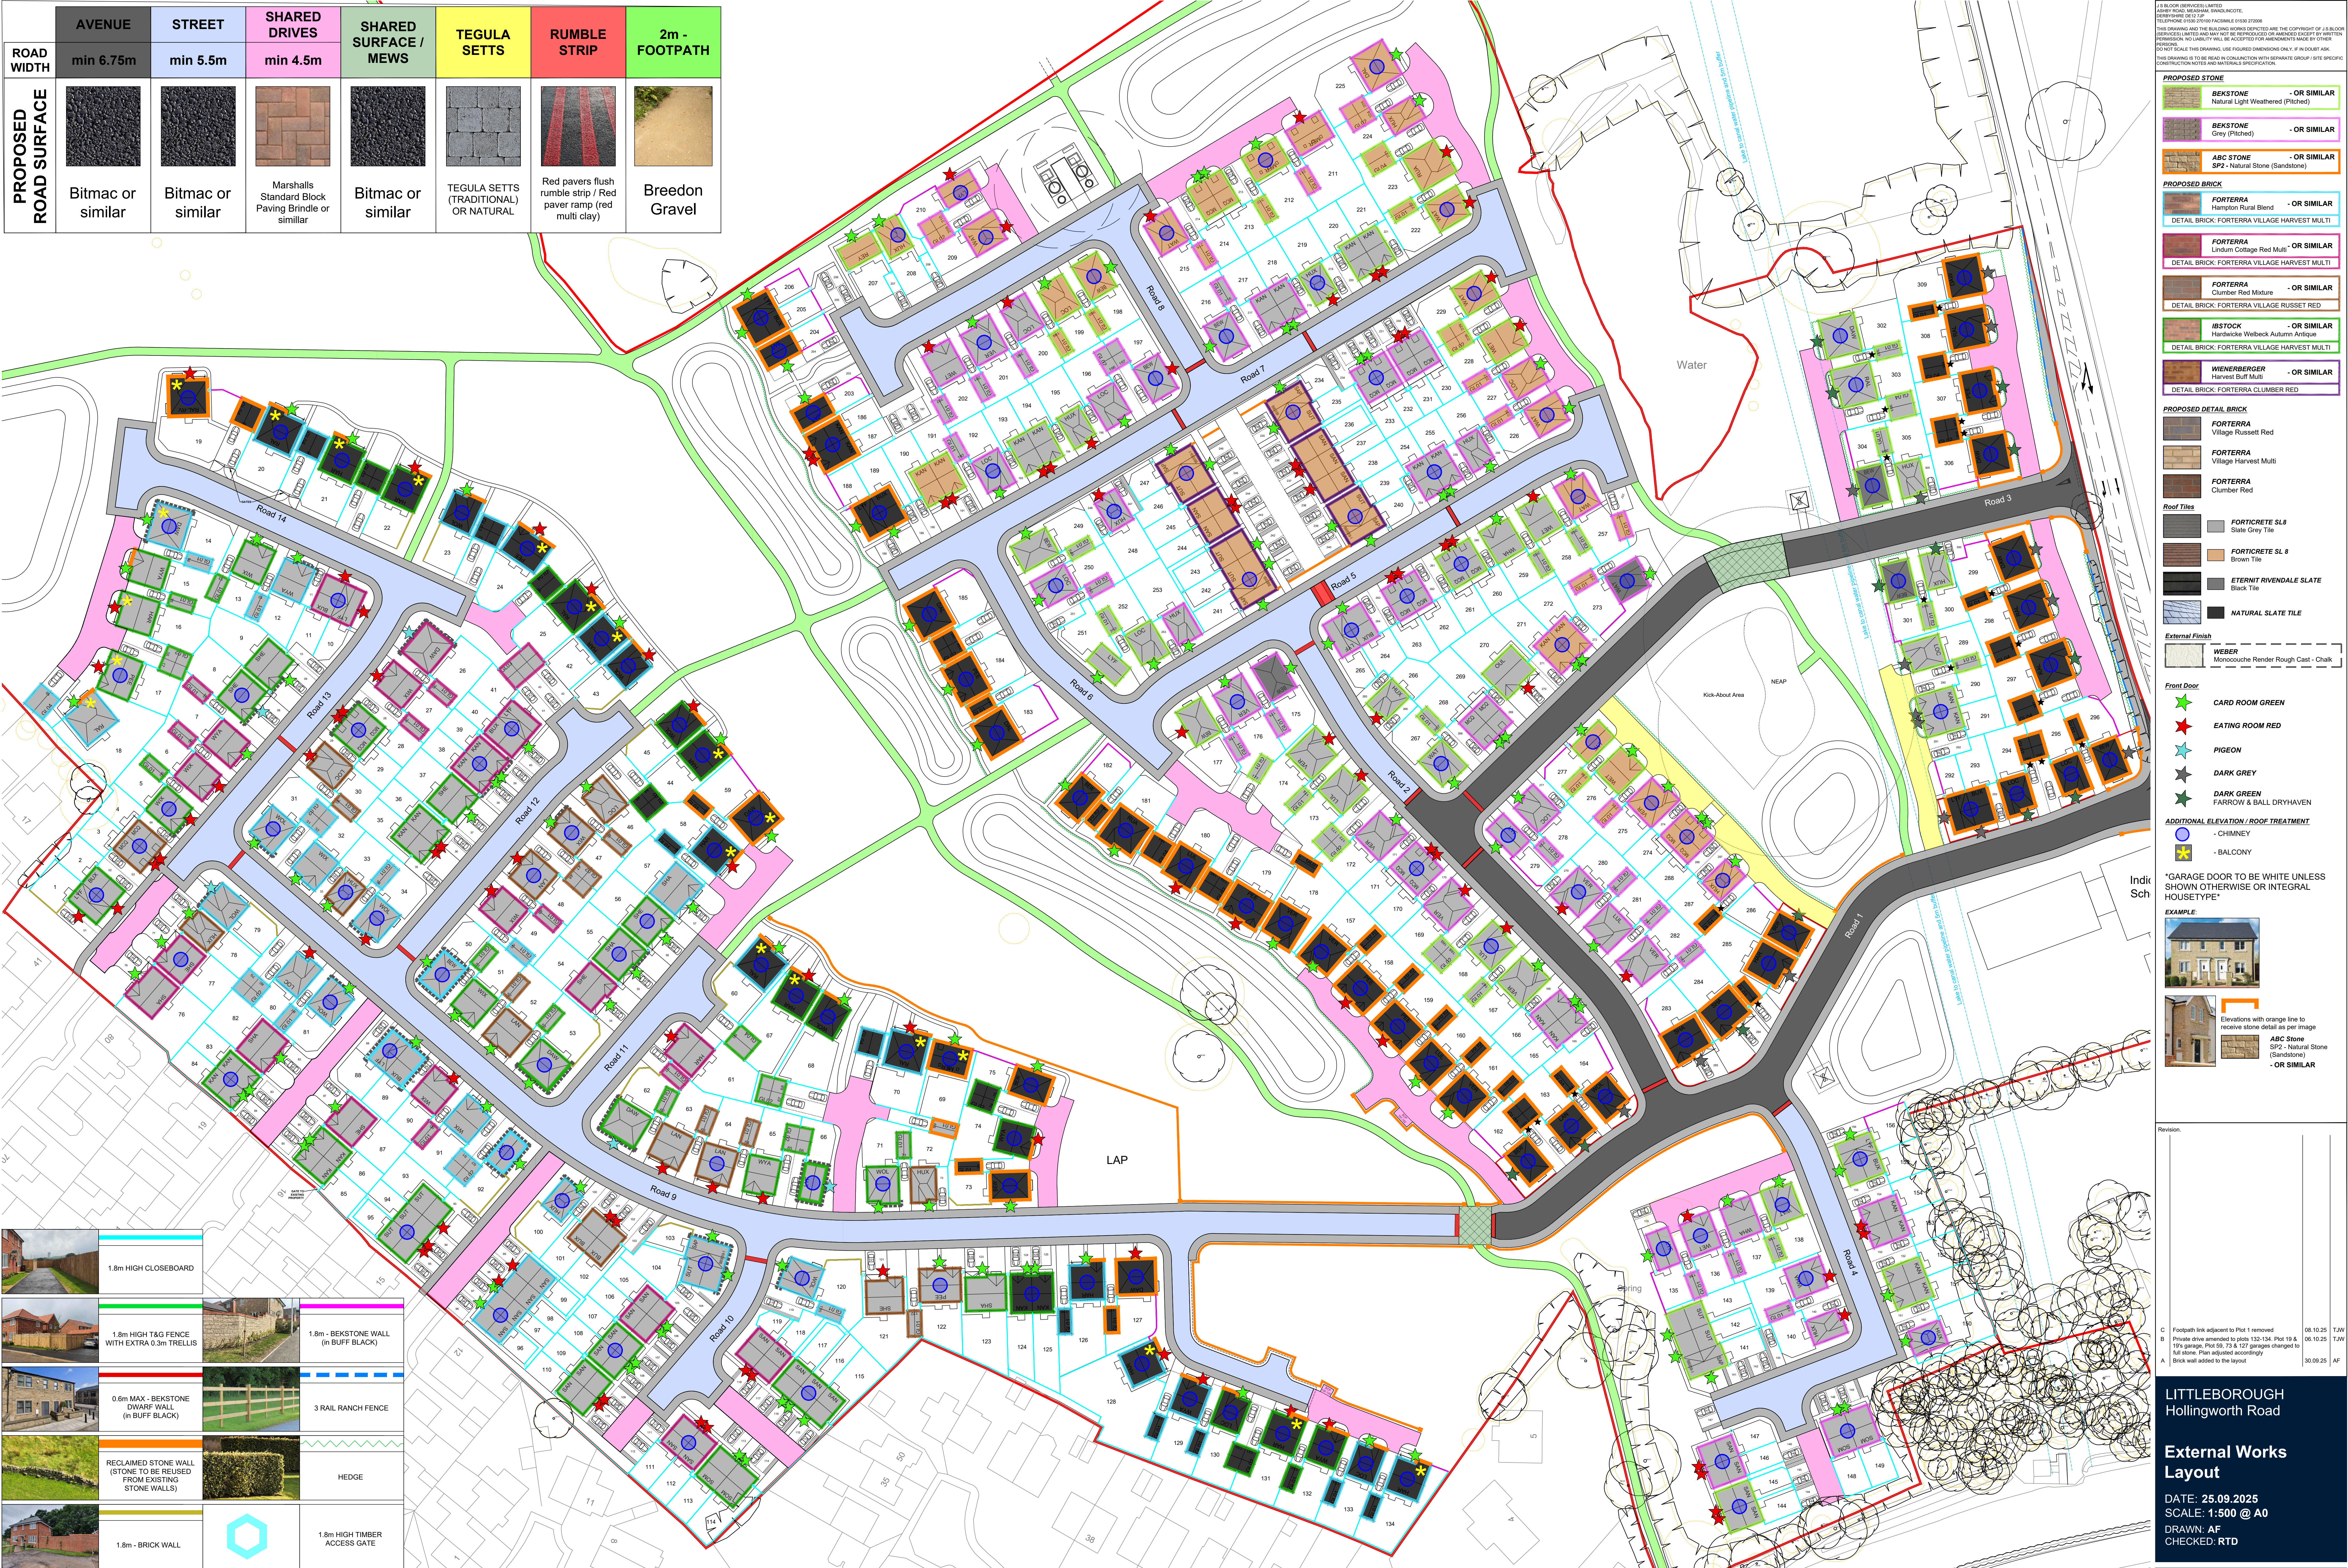
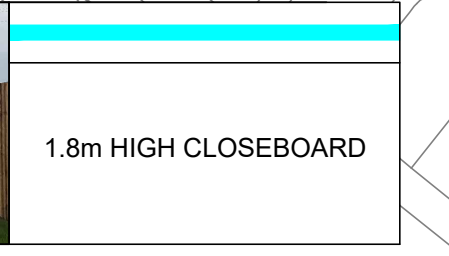
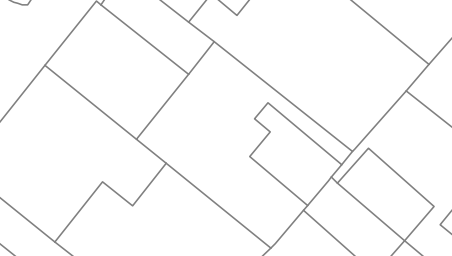
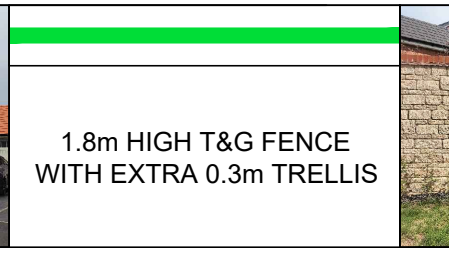
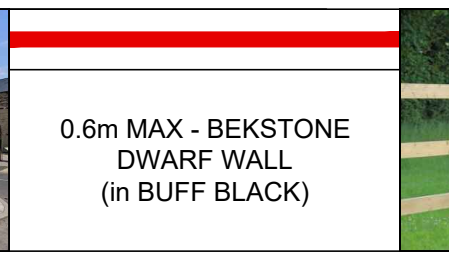
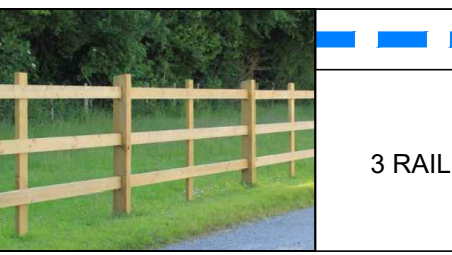
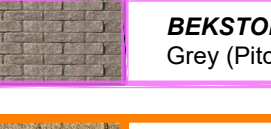
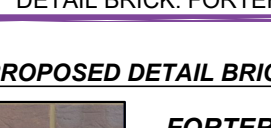
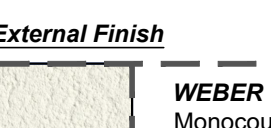
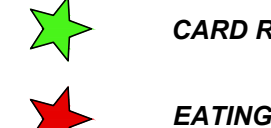
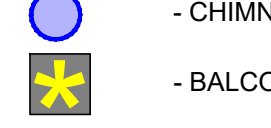


	AVENUE	STREET	SHARED DRIVES	SHARED SURFACE / MEWS	TEGULA SETTS	RUMBLE STRIP	2m - FOOTPATH
ROAD WIDTH	min 6.75m	min 5.5m	min 4.5m				
PROPOSED ROAD SURFACE	 Bitmac or similar	 Bitmac or similar	 Marshall's Standard Block Paving Brindle or similar	 Bitmac or similar	 TEGULA SETTS (TRADITIONAL) OR NATURAL	 Red pavers flush rumble strip / Red paver ramp (red multi clay)	 Breedon Gravel

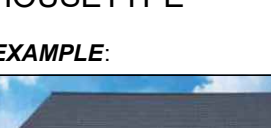

	1.8m HIGH CLOSEBOARD		1.8m HIGH T&G FENCE WITH EXTRA 0.3m TRELLIS		1.8m - BEKSTONE WALL (in BUFF BLACK)
	0.6m MAX - BEKSTONE DWARF WALL (in BUFF BLACK)		3 RAIL RANCH FENCE		RECLAIMED STONE WALL (STONE TO BE REUSED FROM EXISTING STONE WALLS)
	1.8m - BRICK WALL		HEDGE		1.8m HIGH TIMBER ACCESS GATE

PROPOSED STONE	
	- OR SIMILAR
	- OR SIMILAR
	- OR SIMILAR
PROPOSED BRICK	
	- OR SIMILAR
DETAIL BRICK: FORTERRA VILLAGE HARVEST MULTI	
	- OR SIMILAR
DETAIL BRICK: FORTERRA VILLAGE HARVEST MULTI	
	- OR SIMILAR
DETAIL BRICK: FORTERRA VILLAGE RUSSET RED	
	- OR SIMILAR
DETAIL BRICK: FORTERRA VILLAGE HARVEST MULTI	
	- OR SIMILAR
DETAIL BRICK: FORTERRA CLUMBER RED	
PROPOSED DETAIL BRICK	
	
	
	
Roof Tiles	
	FORTICRETE SL8 Slate Grey Tile
	FORTICRETE SL8 Brown Tile
	ETERNIT RIVENDALE SLATE Black Tile
	NATURAL SLATE TILE
External Finish	
	WEBER Monochrome Render Rough Cast - Chalk
Front Door	
	CARD ROOM GREEN
	EATING ROOM RED
	PIGEON
	DARK GREY
	DARK GREEN FALLOW & BALL DRYHAVEN
ADDITIONAL ELEVATION / ROOF TREATMENT	
	- CHIMNEY
	- BALCONY
GARAGE DOOR TO BE WHITE UNLESS SHOWN OTHERWISE OR INTEGRAL HOUSETYPE	
EXAMPLE:	
	
	Elevations with orange line to receive stone detail as per image
	ABC Stone SP2 - Natural Stone (Sandstone)
	- OR SIMILAR

Revision

C	Footpath link adjacent to Plot 1 removed	08.10.25	TJW
B	Private drive amended to plots 132-134, Plot 19 & 19a garage, Plot 50, 73 & 127 garages changed to full stone. Plan adjusted accordingly	06.10.25	TJW
A	Brick wall added to the layout	30.09.25	AF

LITTLEBOROUGH
Hollingworth Road

External Works
Layout

DATE: 25.09.2025
SCALE: 1:500 @ A0
DRAWN: AF
CHECKED: RTD


Drawing No. NW111-PD-1180 C

Hollingworth Rd, Littleborough