
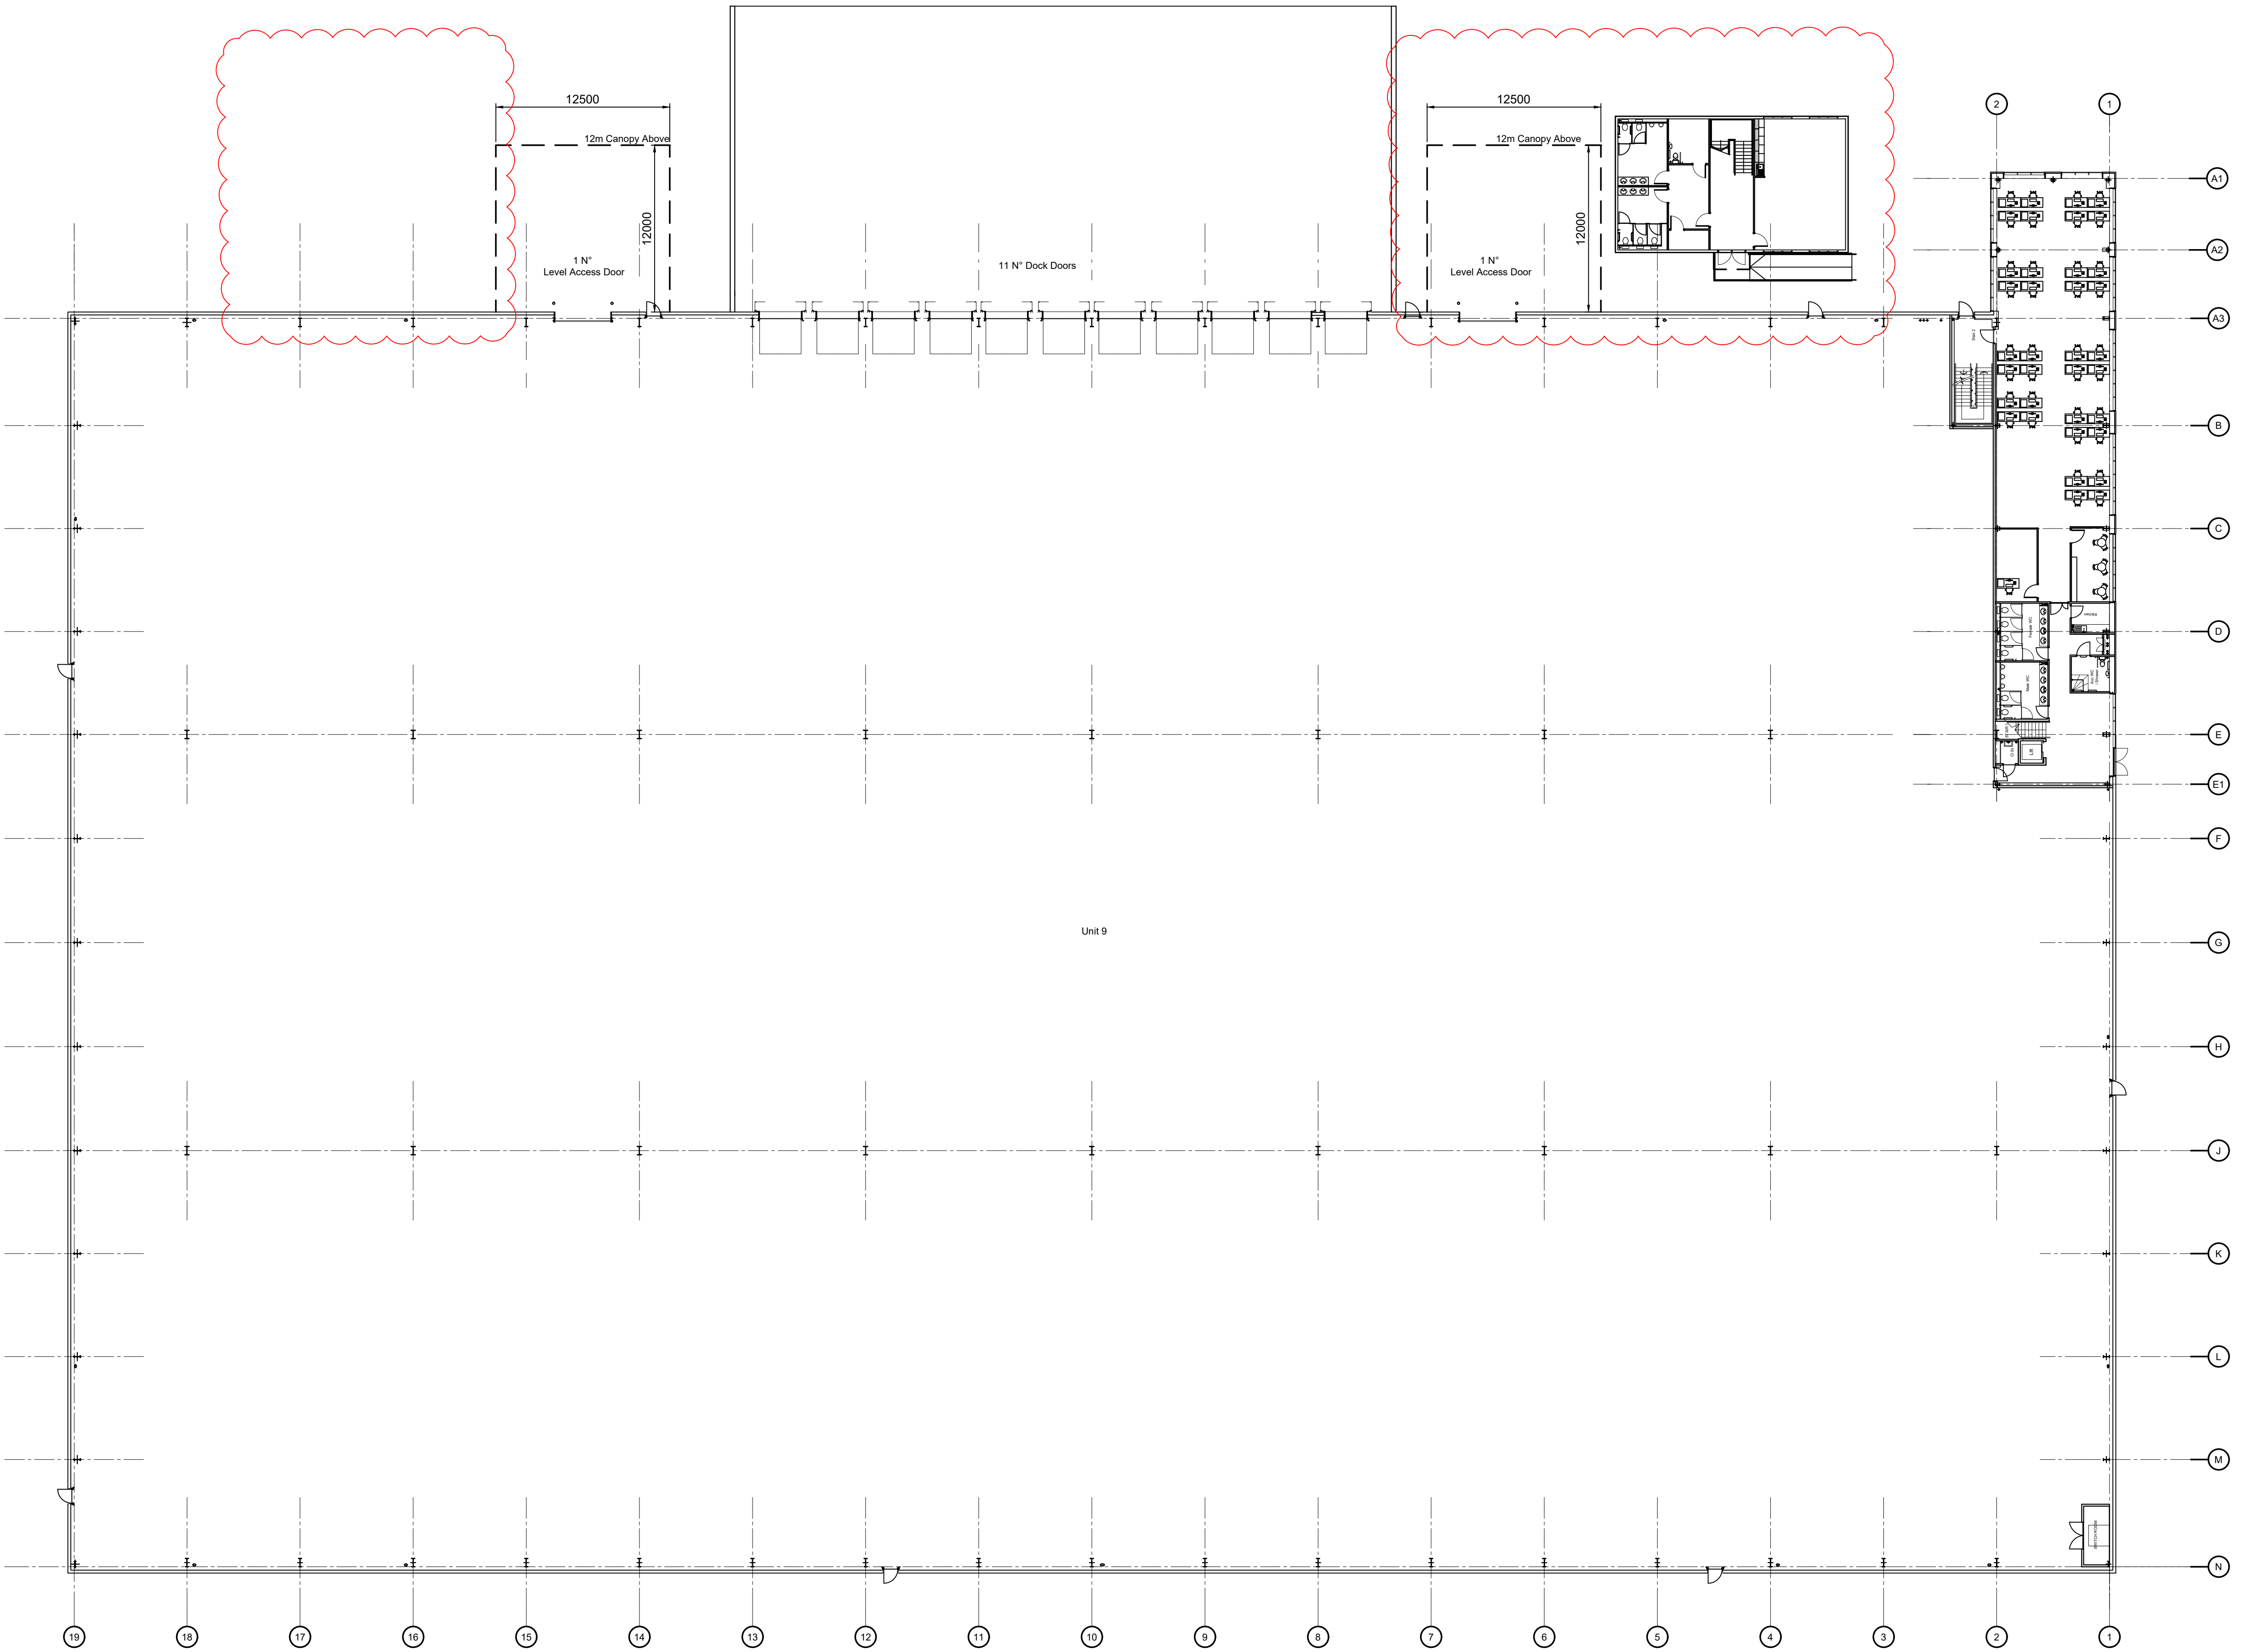


- Dimensions are in millimeters, unless stated otherwise.  
- Scaling of this drawing is not recommended.  
- It is the recipient's responsibility to print this document to the correct scale.  
- All relevant drawings and specifications should be read in conjunction with this drawing.

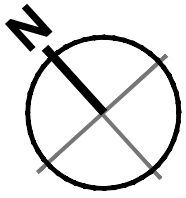

Proposed Building Plan Scale 1:250

PLANNING

THIS DRAWING IS TO BE USED FOR THE STATED PURPOSE ONLY AND SHOULD NOT BE USED FOR ANY OTHER

| rev | amendments | by | ckd | date |
|-----|------------|----|-----|------|
|-----|------------|----|-----|------|

H2 - Heywood Distribution Park Fit Out

Building Layout - Proposed Building Plan

|       |       |
|-------|-------|
| LOD 3 | LOI 3 |
|-------|-------|



|                                  |                       |
|----------------------------------|-----------------------|
| RIBA PoW Stage:                  | 2 - Concept Design    |
| Document Suitability:            | S2                    |
| Drawn / Checked:                 | GT / LF               |
| Date:                            | 09.07.24              |
| Scale:                           | 1:250 @ A1            |
| UMC Project Number:              | 24278                 |
| Document Reference:              | Drawing no: Revision: |
| 24278 - UMC - 0100 - 00 - DR - A | 1010 E                |