



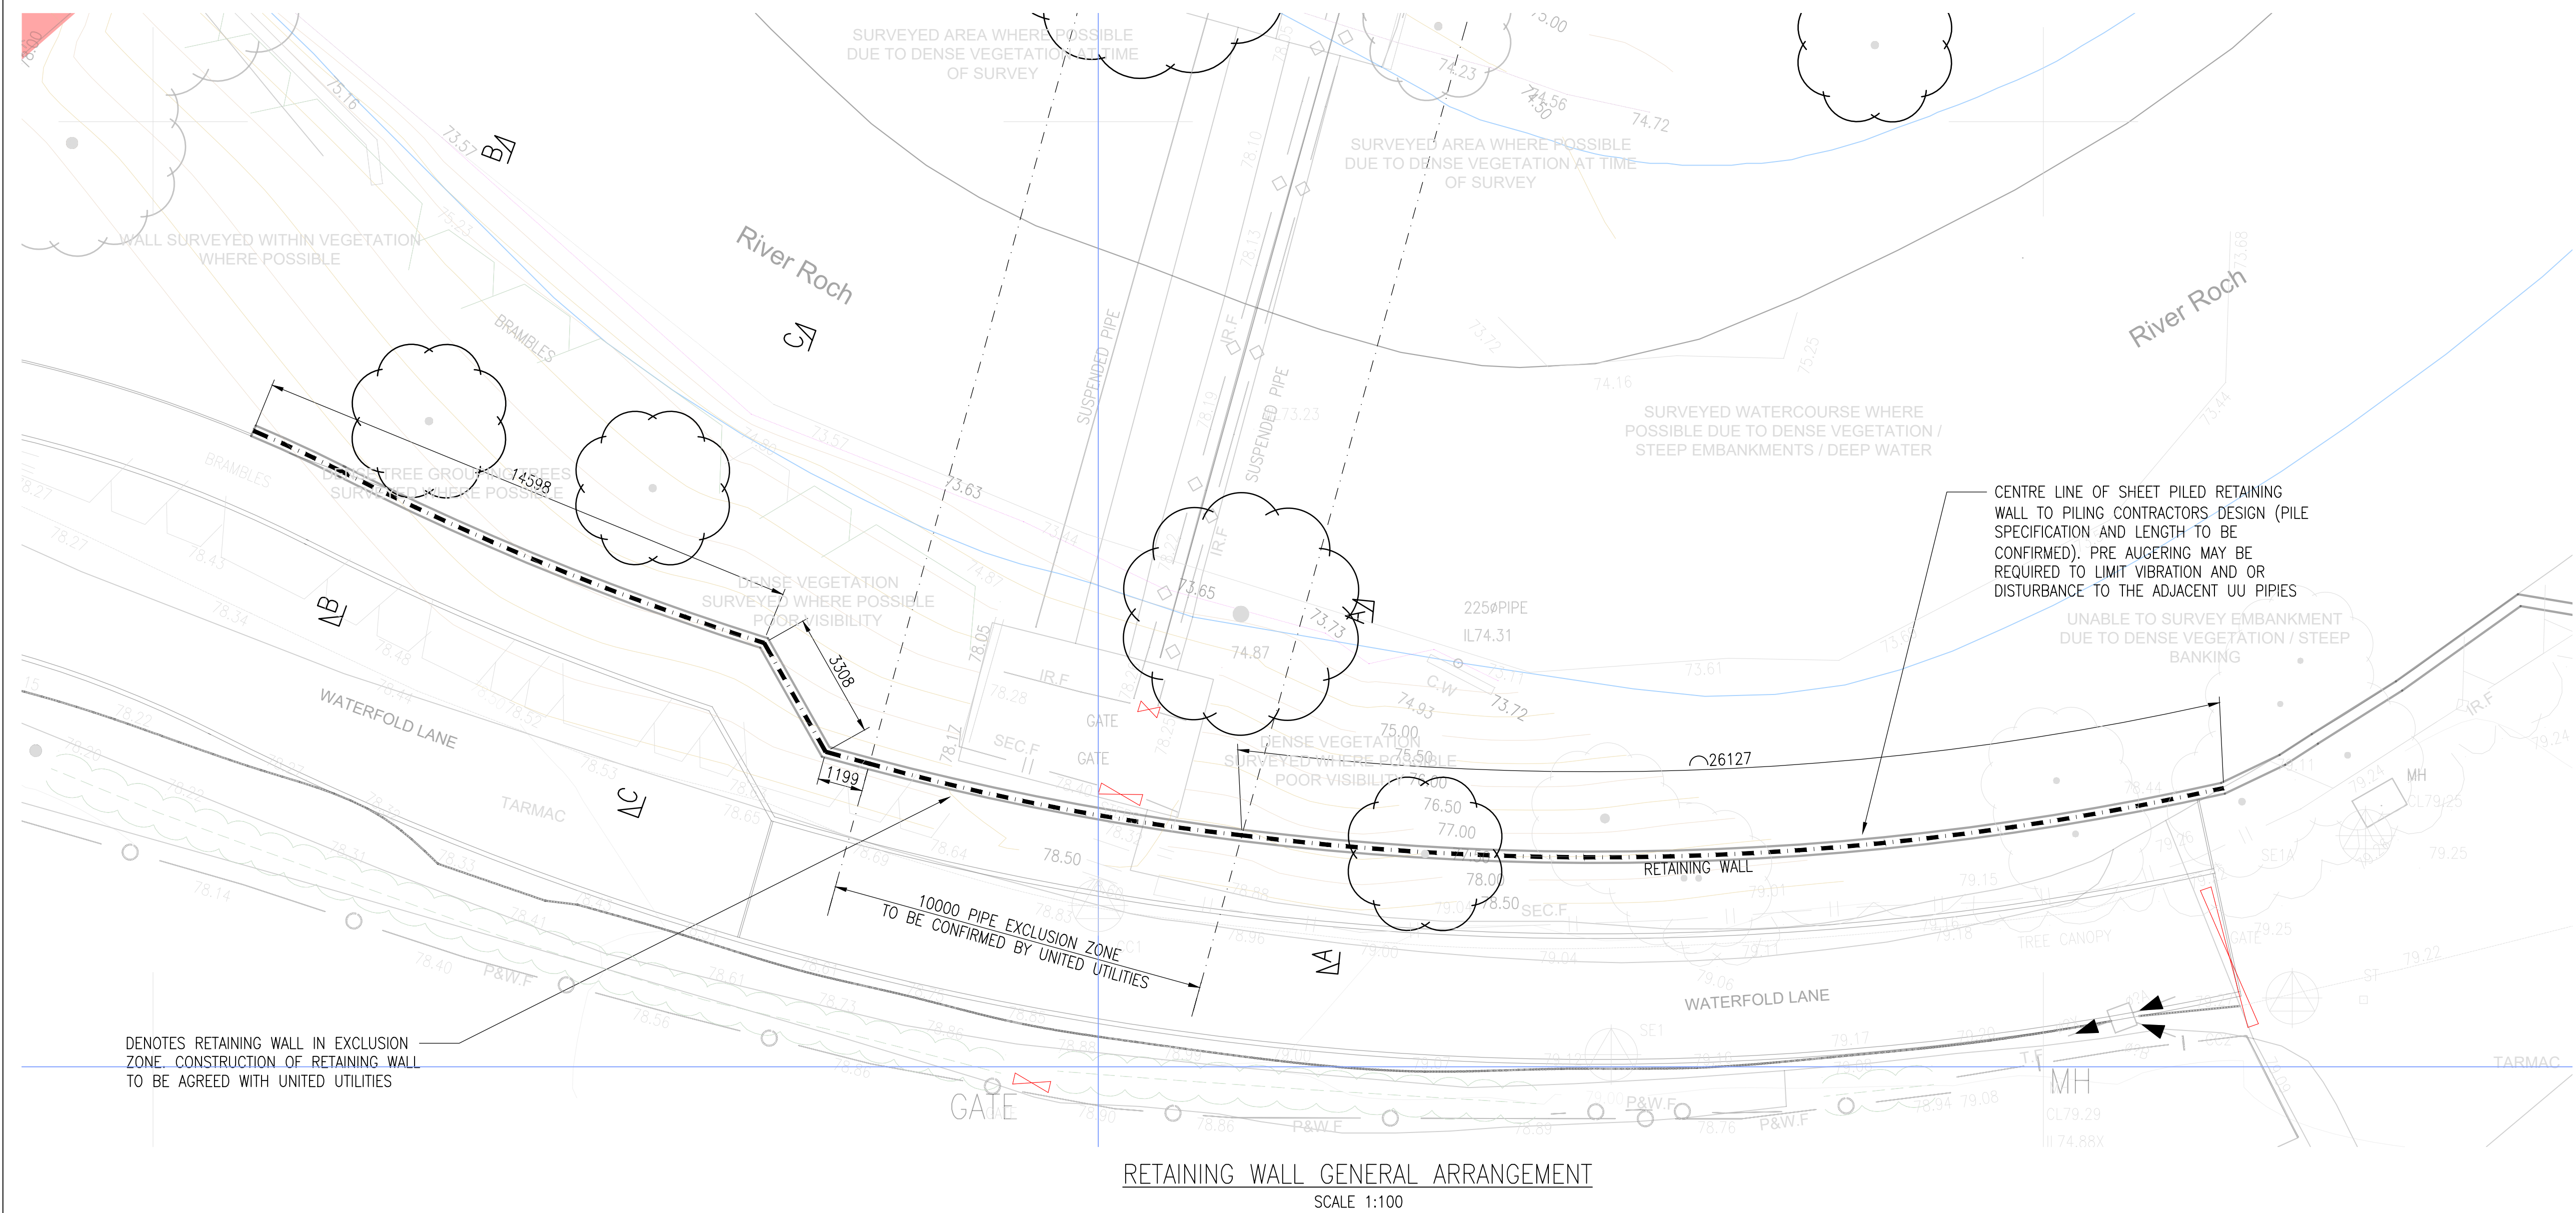

- # NOTES
1. THIS DRAWING SHALL BE READ IN CONJUNCTION WITH THE STRUCTURAL CALCULATION PACKAGE PREPARED BY GWK STRUCTURAL SOLUTIONS LTD FOR BUILDING REGULATIONS APPROVAL.
 2. ALL DIMENSIONS ARE IN MILLIMETRES.
 3. THE CONTRACTOR SHALL BE RESPONSIBLE FOR THE ACCURACY OF ALL DIMENSIONS AND LEVELS AND FOR THE CORRECT SETTING OUT OF THE WORK ON SITE IN ACCORDANCE WITH THE ARCHITECTS LATEST DRAWINGS UNLESS NOTED OTHERWISE.
 4. THE CONTRACTOR SHALL ENSURE ALL NECESSARY PRECAUTIONS ARE TAKEN TO PROTECT ALL EXISTING LIVE SERVICES DURING THE WORKS.
 5. THE CONTRACTOR SHALL ENSURE THAT ALL STEELWORK SHALL BE CE MARKED IN ACCORDANCE WITH BS EN 1090-1 AND BS EN 1090-2 AND SHALL HAVE THE EXECUTION CLASS EXC2 UNLESS NOTED OTHERWISE.
 6. THE CONTRACTOR SHALL ENSURE THAT ALL APPROPRIATE INSPECTIONS BY THE BUILDING INSPECTOR ARE UNDERTAKEN FOR BUILDING REGULATION APPROVAL.
 7. ALL TEMPORARY WORKS DESIGN AND SPECIFICATIONS SHALL BE THE RESPONSIBILITY OF THE CONTRACTOR TO UNDERTAKE PRIOR TO THE RELEVANT WORK COMMENCING ON SITE.
 8. IT IS THE RESPONSIBILITY OF THE CLIENT AND OR CONTRACTOR TO ENSURE THAT ANY PARTY WALL AGREEMENTS REQUIRED SHALL BE APPROVED PRIOR TO COMMENCING WORK.
 9. IT IS THE RESPONSIBILITY OF THE CONTRACTOR TO CHECK THE DIMENSIONS OF ALL STRUCTURAL ELEMENTS PRIOR TO ORDERING AND OR FABRICATING TO AVOID MISTAKES.

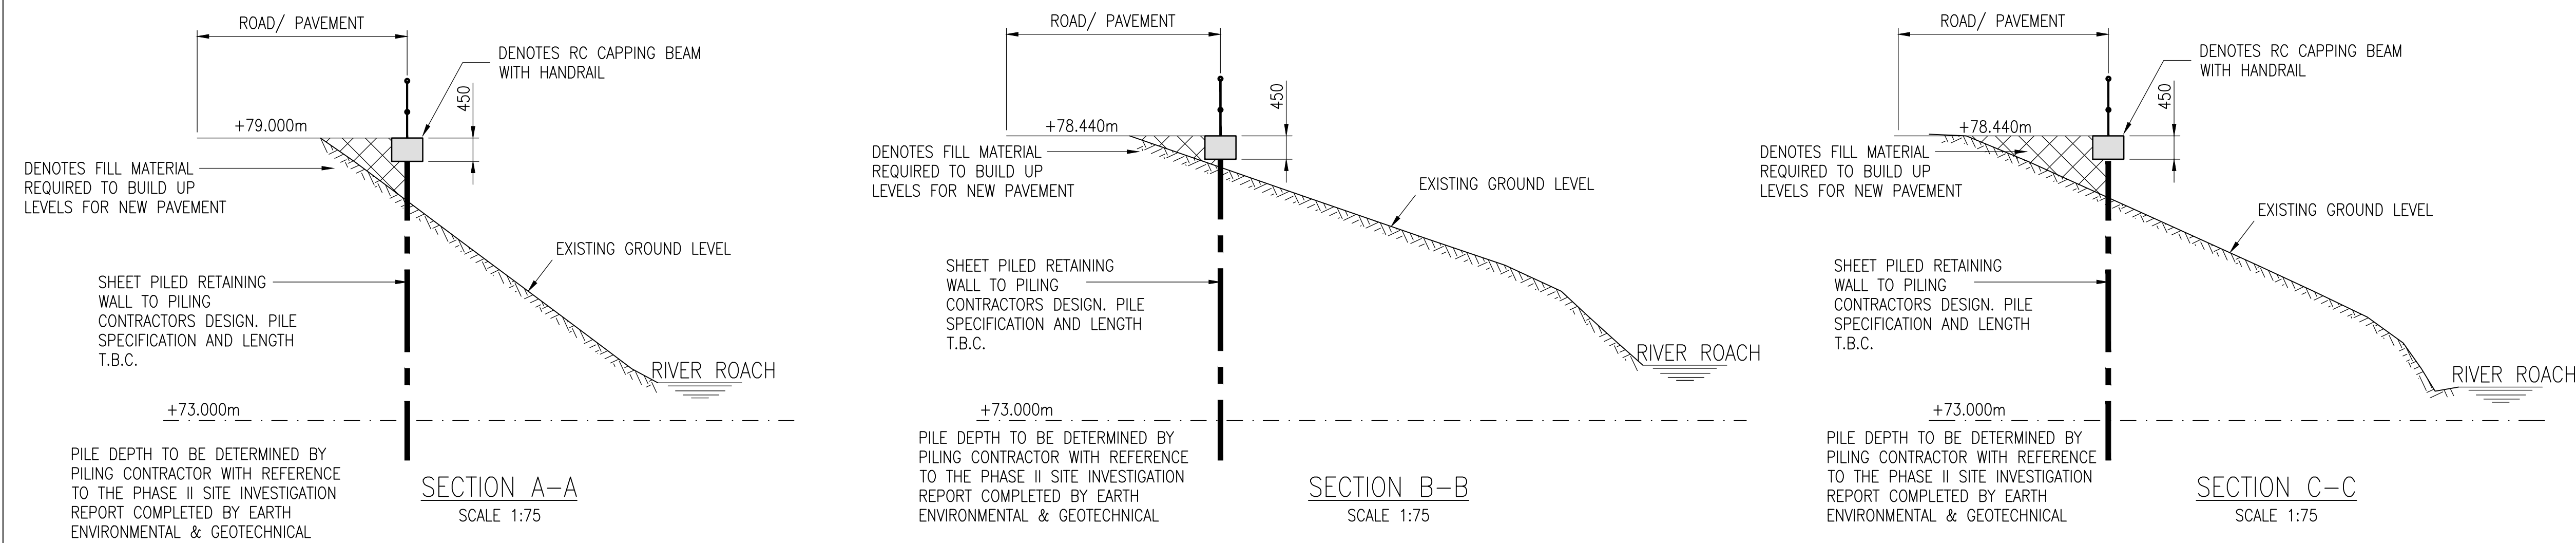

B	19.08.25	SP	GWK	ISSUED FOR INFORMATION ONLY
A	31.07.25	SP	GWK	ISSUED FOR INFORMATION ONLY
No	DATE	DRAWN	REV'D ENG.	AMENDMENT

			
GWK STRUCTURAL SOLUTIONS LTD CONSULTING CIVIL & STRUCTURAL ENGINEERS 37 ANGLESEY DRIVE, POYNTON STOCKPORT SK12 1BU Email: gareth@gwkss.co.uk Web: gwkstructuralolutions.co.uk			
CLIENT			
FRANSTEP LIMITED			
PROJECT			
PROPOSED RESIDENTIAL DEVELOPMENT WATERFOLD LANE, HEYWOOD, BURY, BL9 7JY			
DRAFTER		ENGINEER	
SCP		GWK	
TITLE			
RETAINING WALL GENERAL ARRANGEMENT AND SECTIONS			
SCALE	DRAWING No	DATE	AMDT
1:50	KK4503-C-001	JULY 25	B