




GENERAL NOTES

1. This plan has been prepared for the submission and approval under Town and Country Planning only.
2. Fuel installation to be fully compliant with all relevant current Licensing and Environmental Standard and Regulations.
3. Any advertisement shown is subject to a separate application

SCHEDULE OF AREAS

Application Boundary (Red Line)	0.23 Hectares / 0.56 Acres
---------------------------------	----------------------------

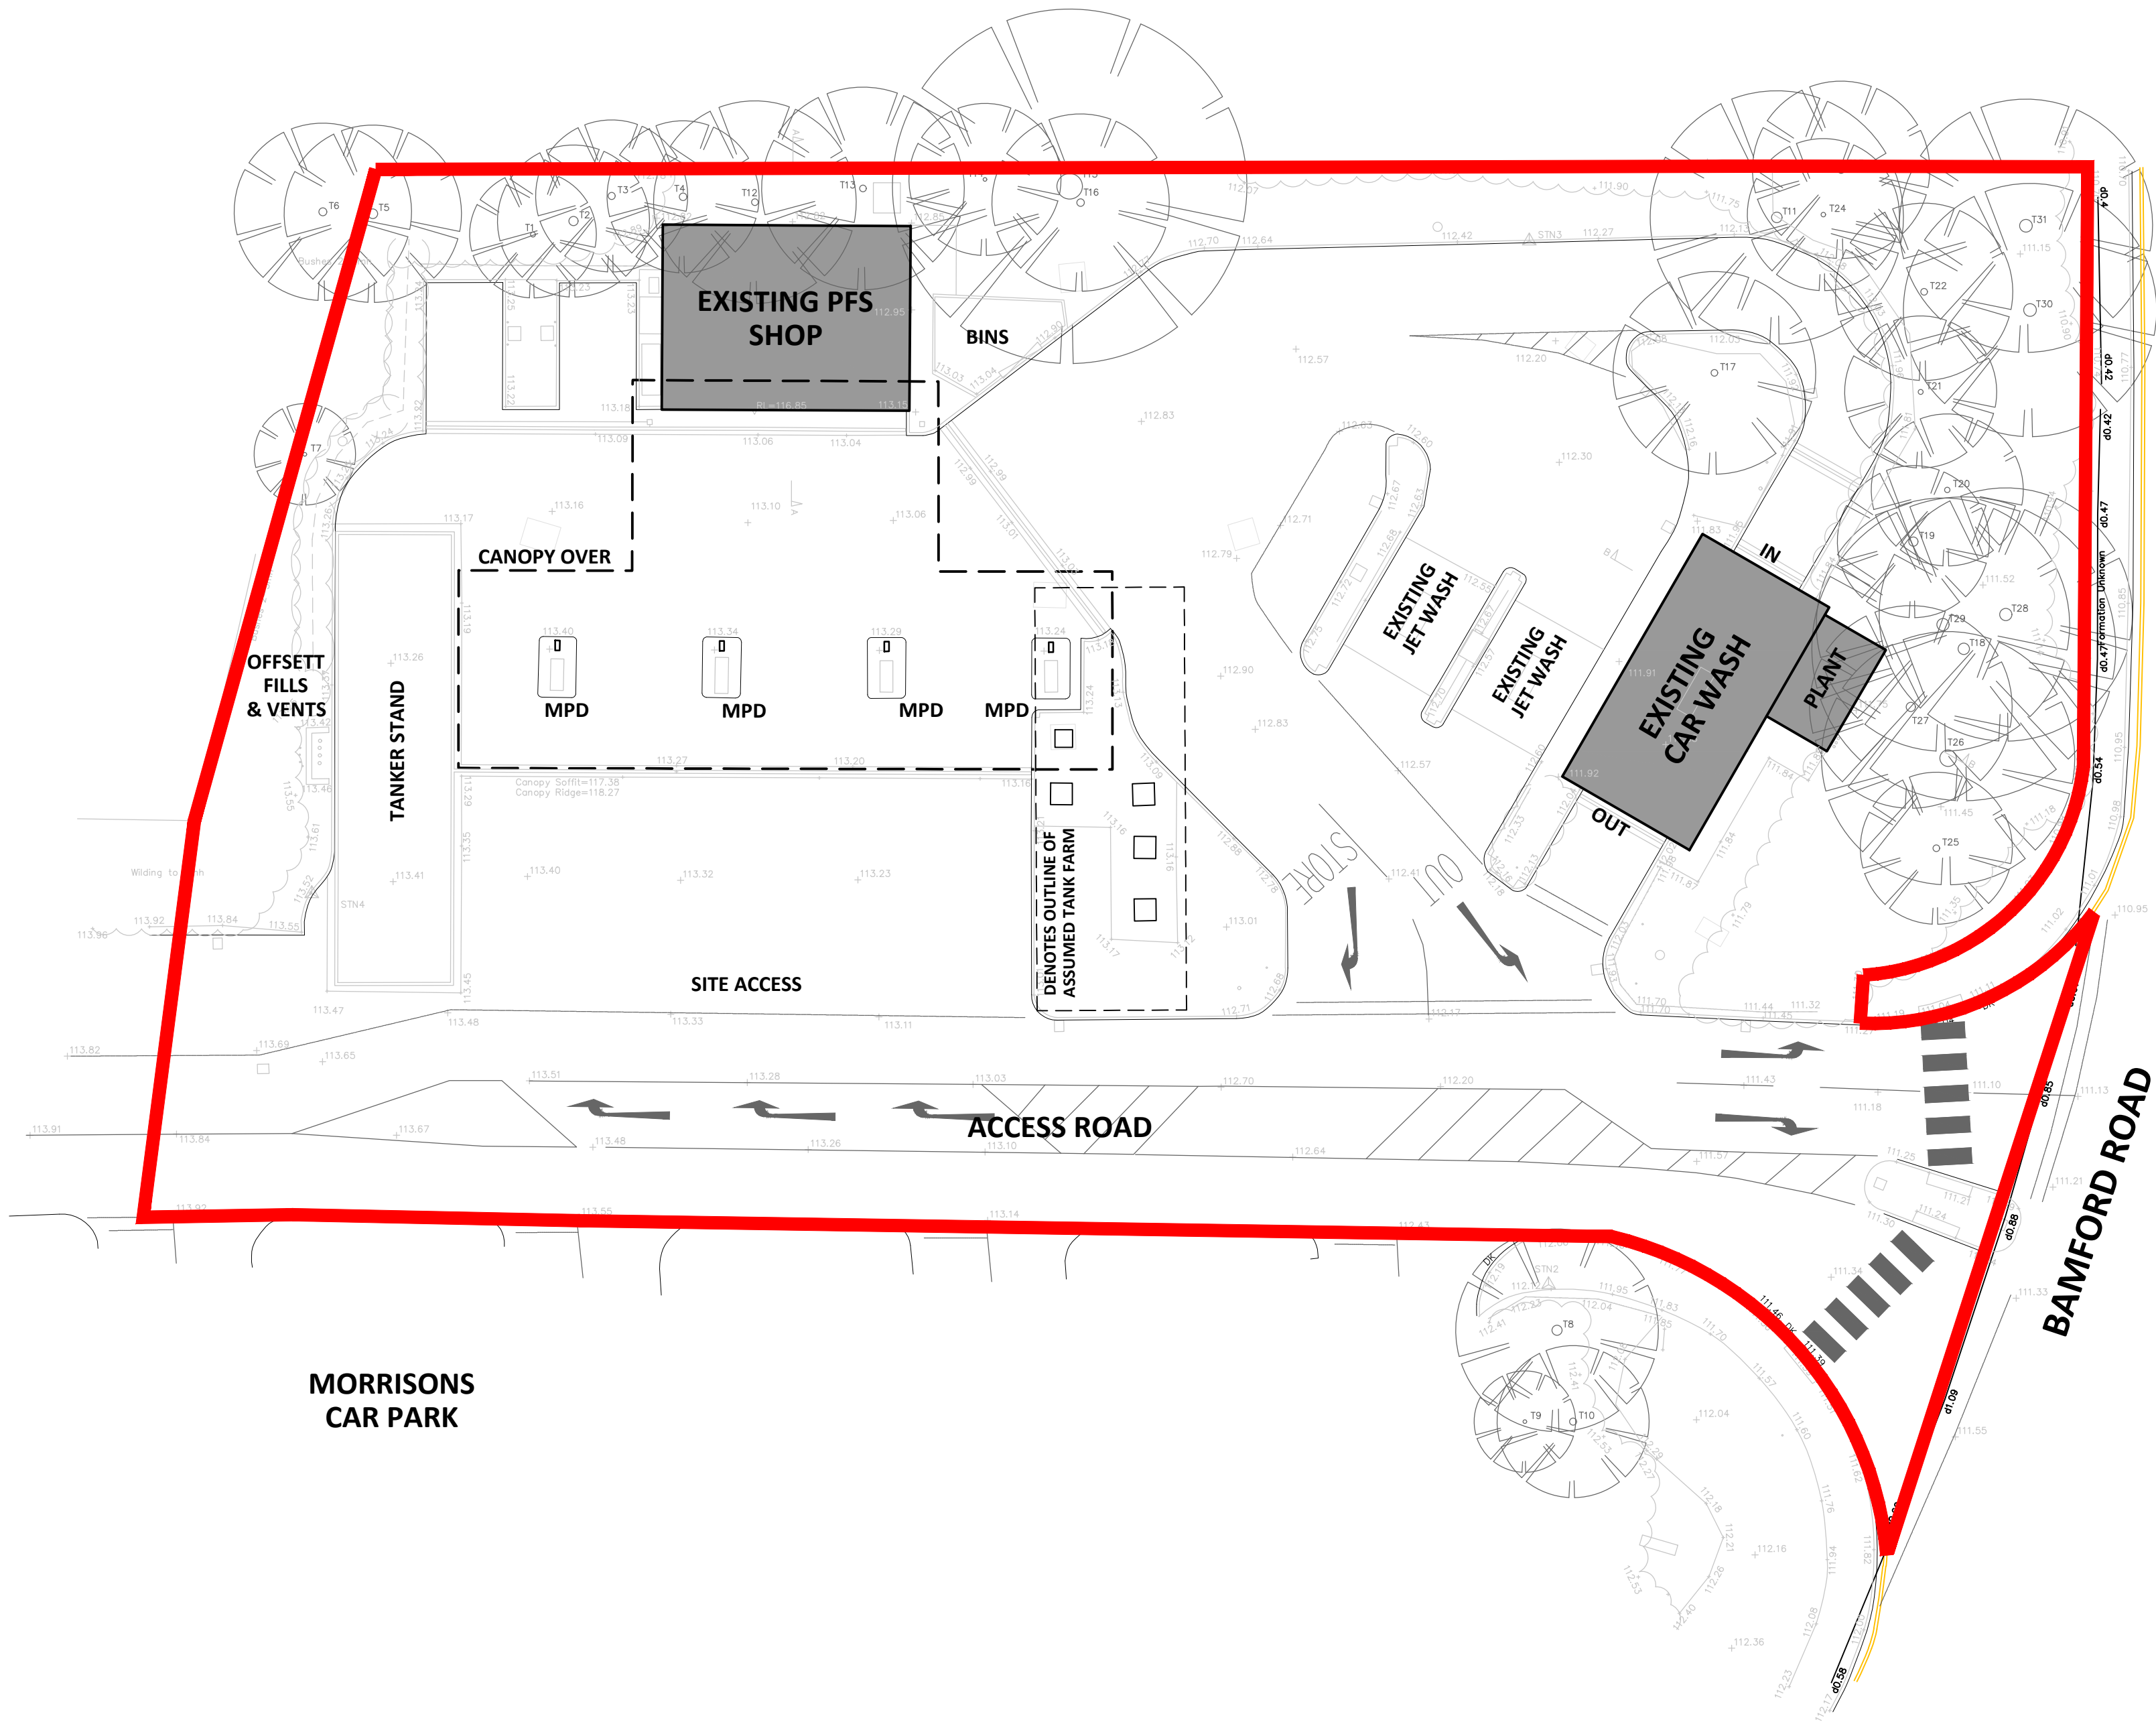

B 07.10.25 Scale reduced CW


A 27.08.25 Updated boundary line CW

PLANNING

PROJECT
HEYWOOD MORRISONS PETROL STATION
Dawson Street
Heywood, OL10 4PN

TITLE
Existing Layout

CLIENT
Motor Fuel Group

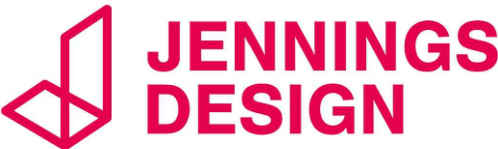

8 Feast Field, Horsforth, Leeds, West Yorkshire, LS18 4TL
www.jennings-design.com 01274 395422 office@jennings-design.com

Drawn: CW Check: JHJ Scale: 1:200 @ A1 Date: June 2025

Plan Number: 250544 - 101B

