


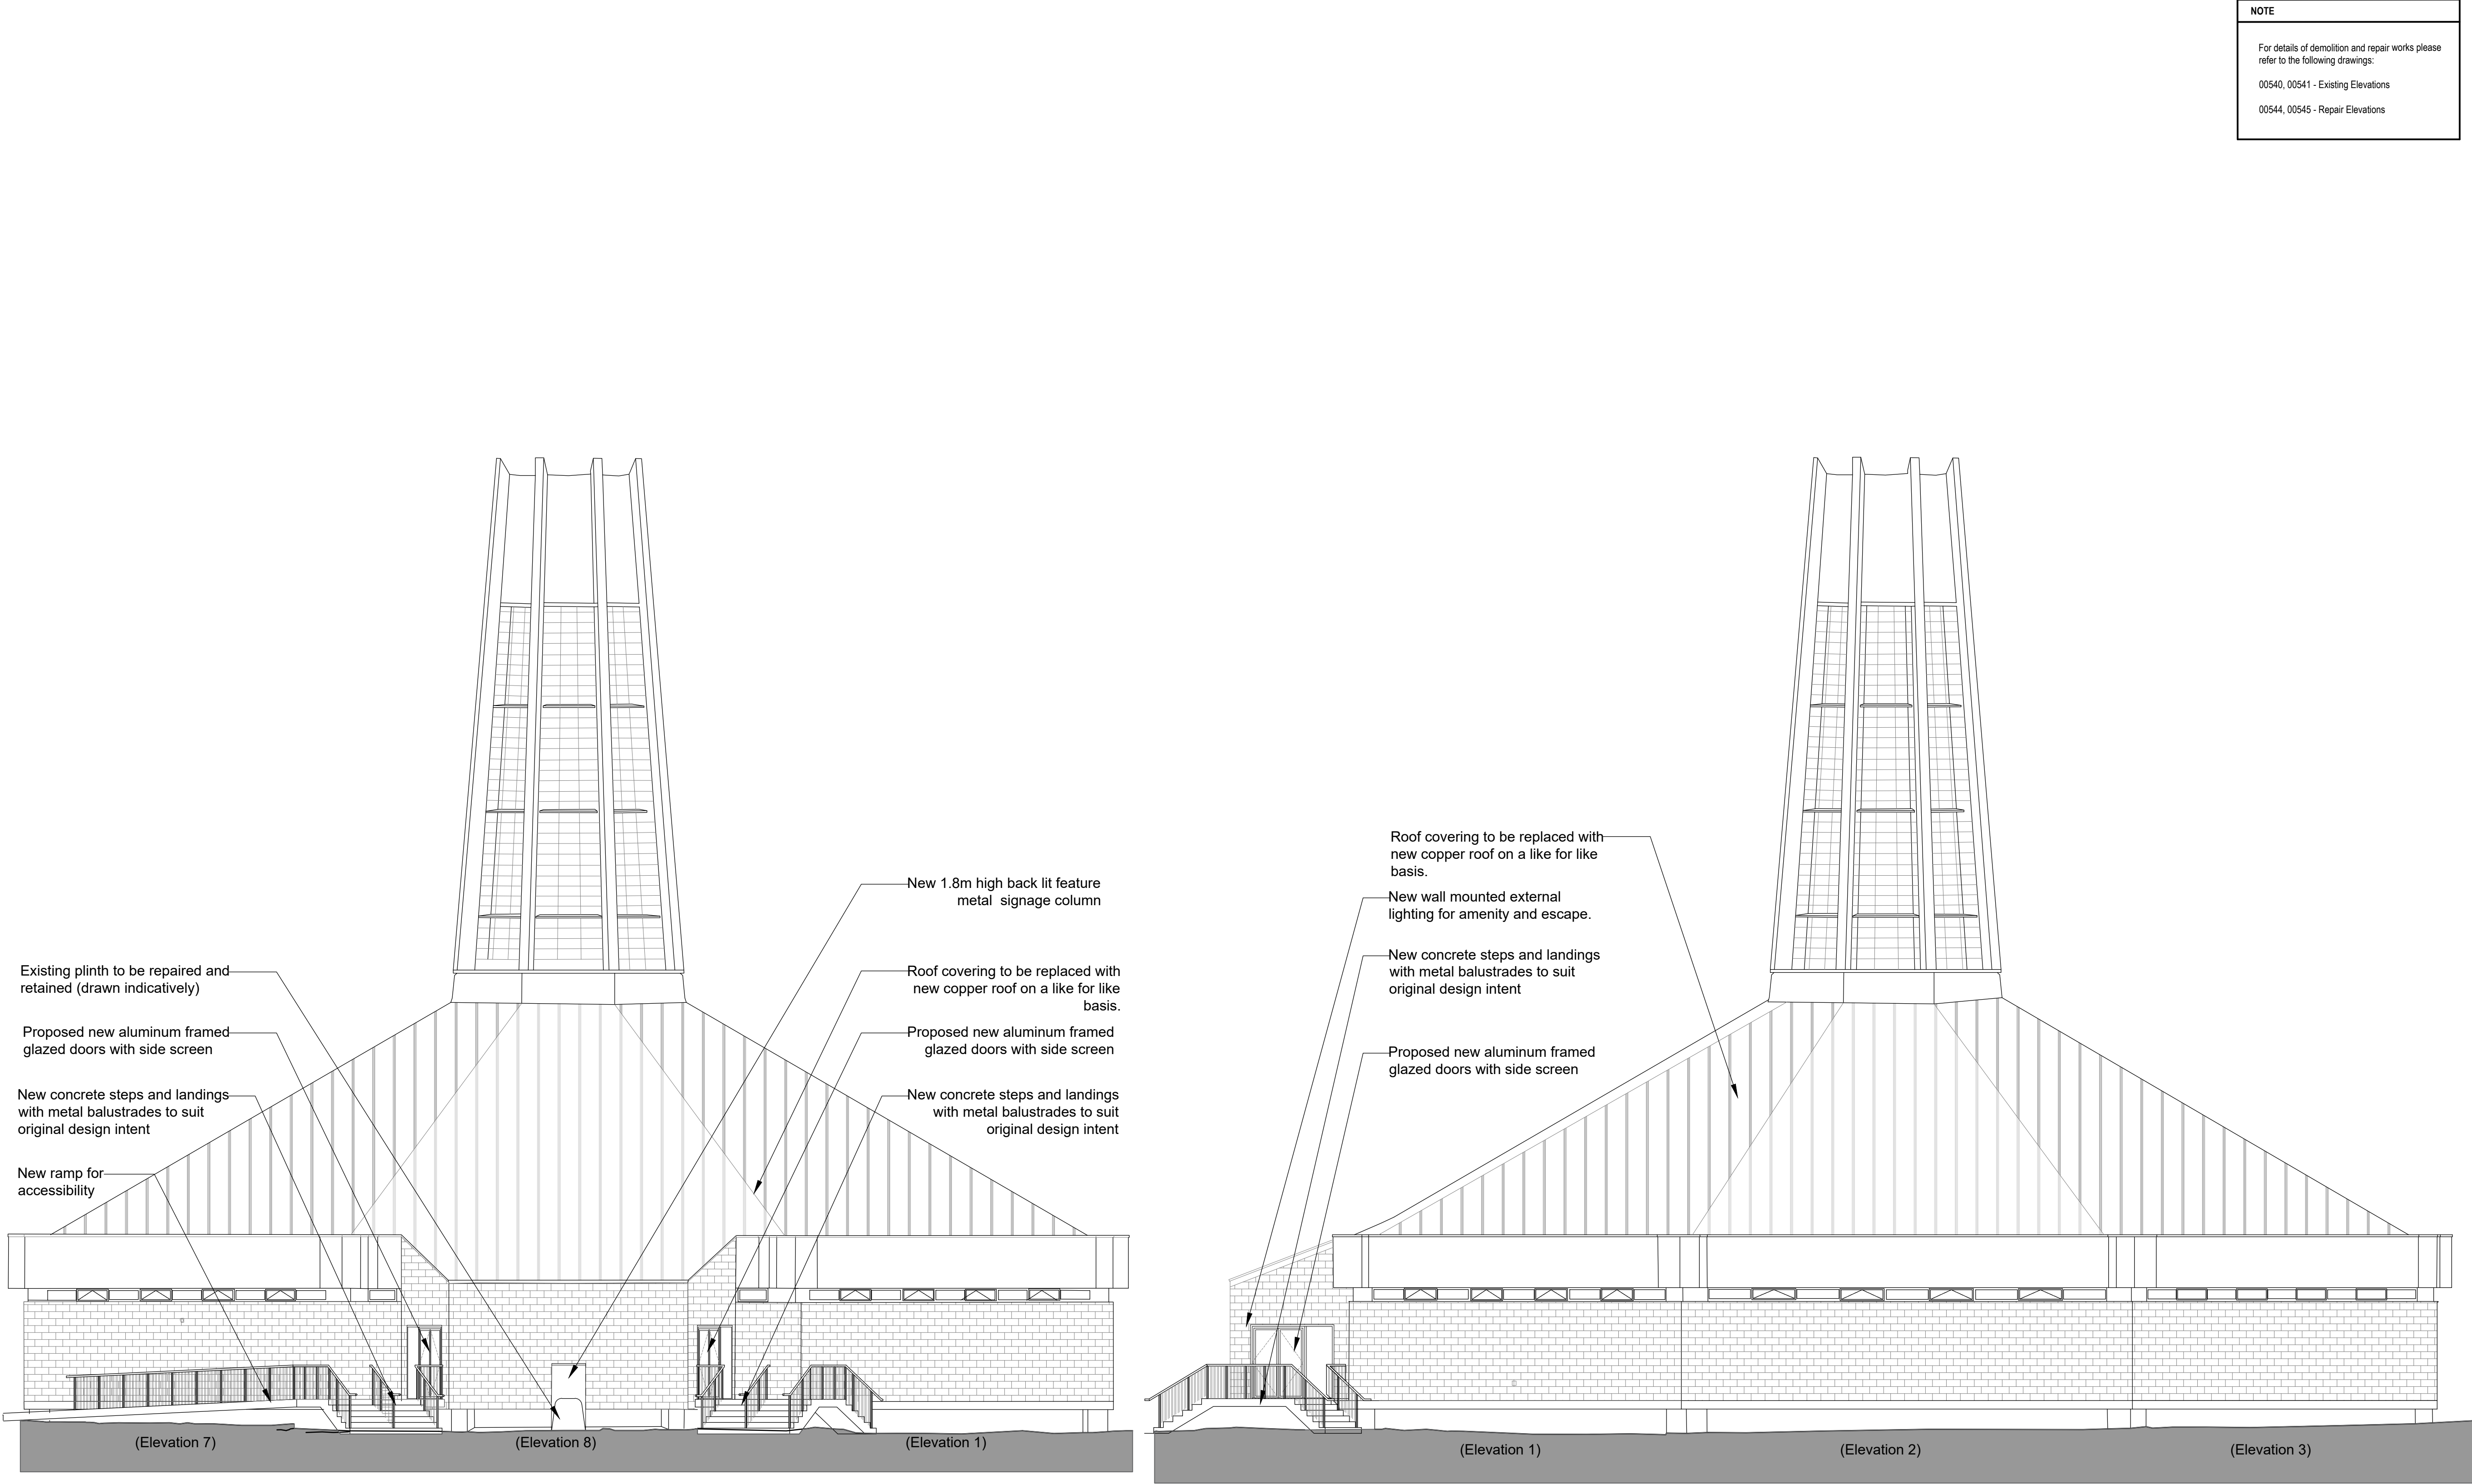

Elevation A

Elevation B

NOTE

For details of demolition and repair works please refer to the following drawings:

00540, 00541 - Existing Elevations

00544, 00545 - Repair Elevations

COPYRIGHT RESERVED:
The Contractor shall verify and be responsible for all dimensions. DO NOT scale the drawing - any errors or omissions shall be reported to Seven Architecture without delay. The Copyrights to all designs and drawings are the property of Seven Architecture. Reproduction or use for any purpose other than that authorised by Seven Architecture is forbidden.

GENERAL NOTES:

- For the purposes of construction the drawing must not be scaled and only written or calculated dimensions
- Any queries or doubts, drawing error or divergences should be referred to the originator.
- All dimensions to be checked on site.
- All architectural drawings are to be read in conjunction with the relevant architectural specifications and outline specification sheets
- All the details and setting-out drawings to be read in conjunction with the relevant consultants and subcontractor drawings.

REV.	DESCRIPTION:	DATE:	DRAWN:	CHECK:
P01	PLANNING ISSUE	23/05/2024	WR	RS

DRAWING SCALE: 1:100 @ A1

N

0 5m

KEY PLAN (NTS):

CLIENT:
Hopwood Hall College

Hopwood Hall College
& University Centre

PROJECT TITLE:	PROJECT NO:
HCO Milnrow Chapel Conversion	20765

DRAWING TITLE:
Proposed Elevations 1 of 2

DRAWING NO:

PROJECT	ORIGIN	ZONE	LEVEL	TYPE	ROLE	NO.#	REVISION
HCO	SEV	Z1	ZZ	DR	A	00542	P01

SUITABILITY DESCRIPTION (S3) Suitable for Comment

REVISION DESCRIPTION PLANNING

seven.
SEVENARCHITECTURE.CO.UK

Unit 1.3 Wauk Mill
51 Bengal St
MANCHESTER
M14 6LN
t: 0161 236 5655

Clarendon House
Victoria Avenue
HARROGATE
HG1 1JD
t: 01423 709 807

Y Neuadd Lwyd
Dolwyddelan
CONWY
LL25 0SJ
t:01286 875120