


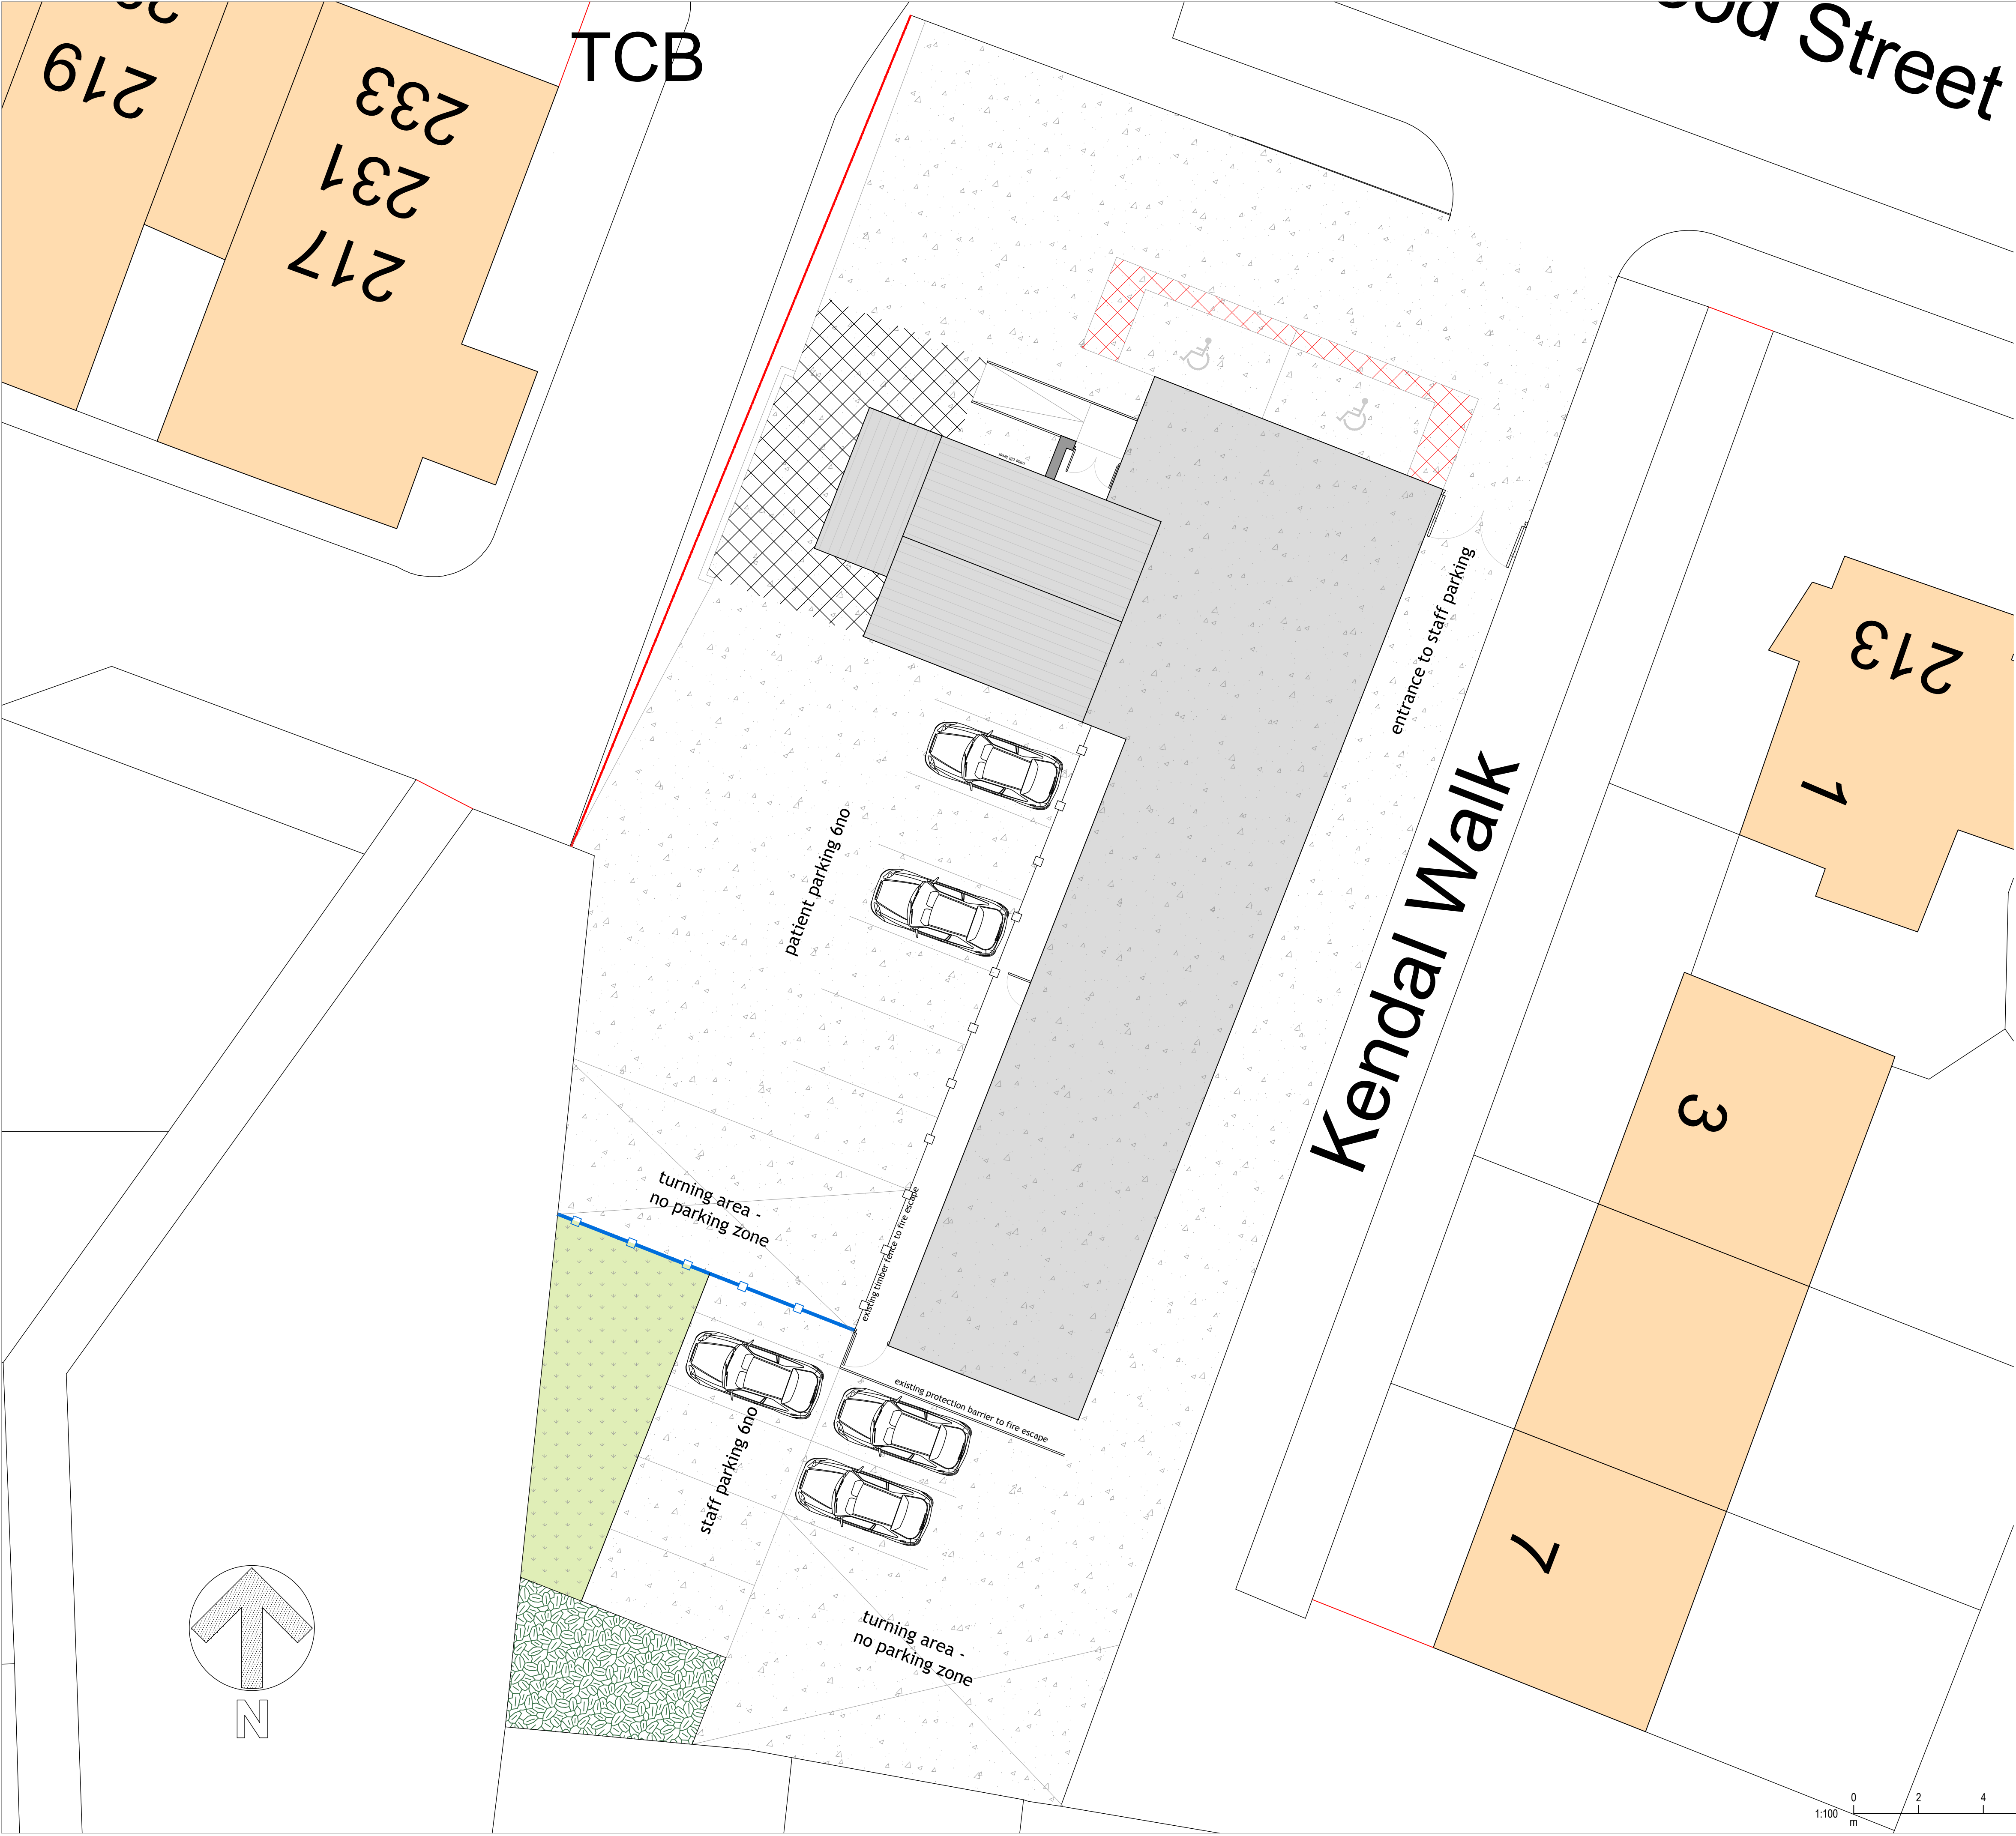

Fence type

type a (see dwg 671-10)

existing fence

shrubby (for details, refer to planting and landscaping schedule)

permeable car park surface as per sketch

area to be seeded and maintained as lawned area

shared walkway between pedestrian and vehicle delineated with hatched painted area

access area for disabled parking delineated with hatched painted area

All levels and dimensions must be checked on site by contractor prior to commencement of works. Any variations must be reported to the client.

All information herein is in the copyright of the designer. Copying in full or in part is forbidden without the written permission from the designer.

Client	Langley Dental Practice	Revision	d
Project	Wood St, Middleton		
Title	Proposed Site Layout		
	M A H E Architecture	Dwg Scale	1:100 a1
		Drawing Number	671-06