


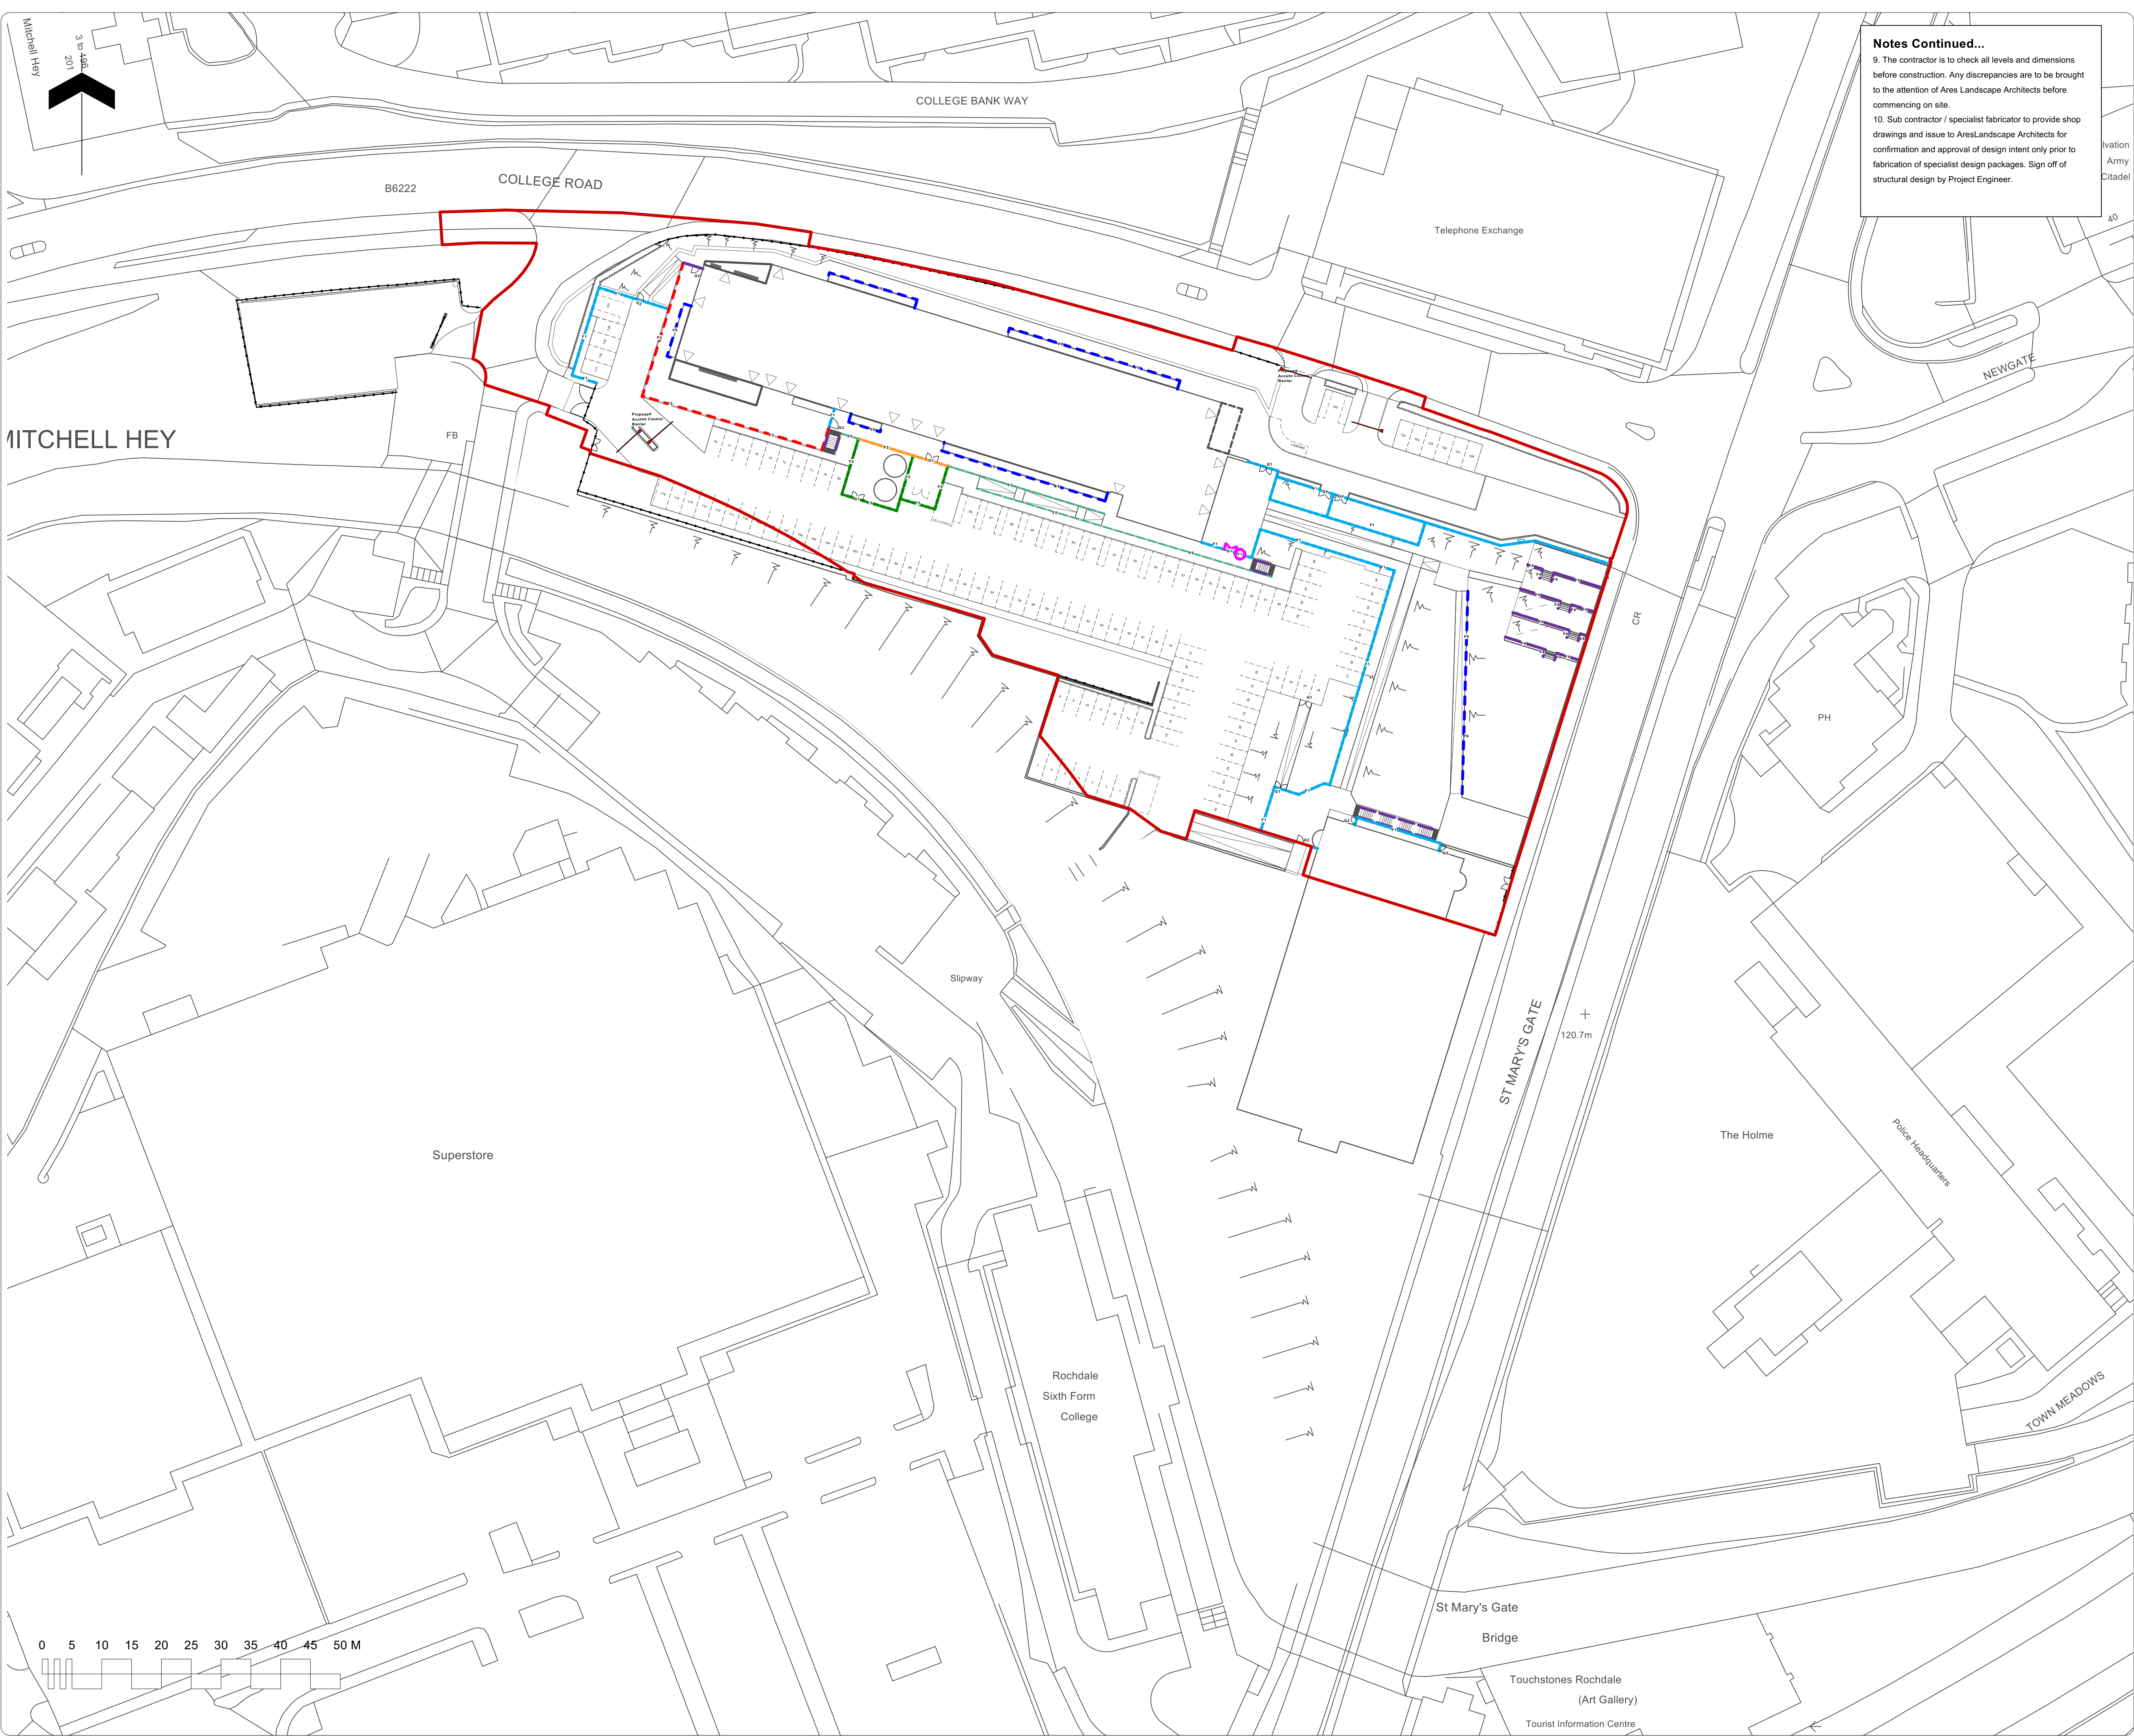

Notes Continued...

9. The contractor is to check all levels and dimensions before construction. Any discrepancies are to be brought to the attention of Ares Landscape Architects before commencing on site.

10. Sub contractor / specialist fabricator to provide shop drawings and issue to Ares Landscape Architects for confirmation and approval of design intent only prior to fabrication of specialist design packages. Sign off of structural design by Project Engineer.

- Note**
1. Do not scale from this drawing
 2. To be read in conjunction with Project Risk Register REF: FS0939-ALA-XX-XX-RR-L-0001
 3. To be read in conjunction with Landscape Outline Specifications REF: FE012-ALA-ZZ-XX-SP-L-0001
 4. To be read in conjunction with all submitted Landscape Architect's drawings.
 5. To be read in conjunction with all other consultants' drawings.
 6. All prints of this drawing must be made in full colour.
 7. Information shown outside extent of works is for illustrative purposes only.
 8. Specification and details of build ups to paving, kerbs, edges and structures to be advised by Civil Engineers.

- KEY**
- Existing Fencing Retained
 - F1 - 2.4m Height Weldmesh Fencing (Perimeter Security)
Refer to the Landscape Outline Specification
 - F2 - 2.4m Height Closeboard Timber Fencing (Internal Security)
Refer to the Landscape Outline Specification
 - F3 - 2.4m Height Fencing to Nursery
Refer to the Landscape Outline Specification
 - F4 - Metal Pipes Post and Rail to Terraces and Handrails
Refer to the Landscape Outline Specification
 - F5 - Balustrade to Retaining Wall
Refer to the Landscape Outline Specification
 - F6 - 0.45m Timber Knee Rail
Refer to the Landscape Outline Specification
 - F7 - 1.2m Height Closeboard Timber Fencing (Internal Security)
Refer to the Landscape Outline Specification
 - S1 - Handrails to Steps
Refer to the Landscape Outline Specification
 - T1 - Access Controlled Turnstile and Gate
Refer to the Landscape Outline Specification
 - Access Controlled Vehicle Barrier
 - G1 - Double Leaf Gate
2m Width
Manual Opening

FE0012-ALA-XX-XX-T-L-0003 Risk Assessment and Register FE0012-ALA-XX-XX-D-L-0040 Hazard Identification Plan 1 of 3 FE0012-ALA-XX-XX-D-L-0040 Hazard Identification Plan 2 of 3 FE0012-ALA-XX-XX-D-L-0040 Hazard Identification Plan 3 of 3		Refer to:	
ID	RISK	MITIGATION	DATE MITIGATED
RESIDUAL PROJECT RISKS			

06/06/2025	P06	Re-issued for planning.	LS	MM
01/06/2025	P05	Issued for Stage 4	LS	MM
10/04/2025	P04	Issued for draft Stage 4	LS	MM
DATE	REV	DESCRIPTION OF REVISION	DRAWN BY	APPROVED BY
REVISIONS				

DEIR:
156

STATUS
S2 - For Planning

Ares Landscape Architects LTD
Gatecrasher,
51 Eyre Lane
Sheffield
S1 4PB
t: 0114 276 2000
e: hello@aresdesign.co.uk
w: aresdesign.co.uk

CLIENT :
Hopwood Hall College

PROJECT TITLE :
Hopwood Hall College

DRAWING TITLE :
Fencing General Arrangement

DRAWING SCALE : 1:500	DRAWN BY : LS	DRAWN DATE : 02/12/2024
PAPER SIZE : A1	APPROVED BY : MM	ALA PROJECT CODE : ALA866

DRAWING NUMBER : FE0012-ALA-XX-XX-D-L-0008	STATUS : S2	REVISION : P06
--	-----------------------	--------------------------