



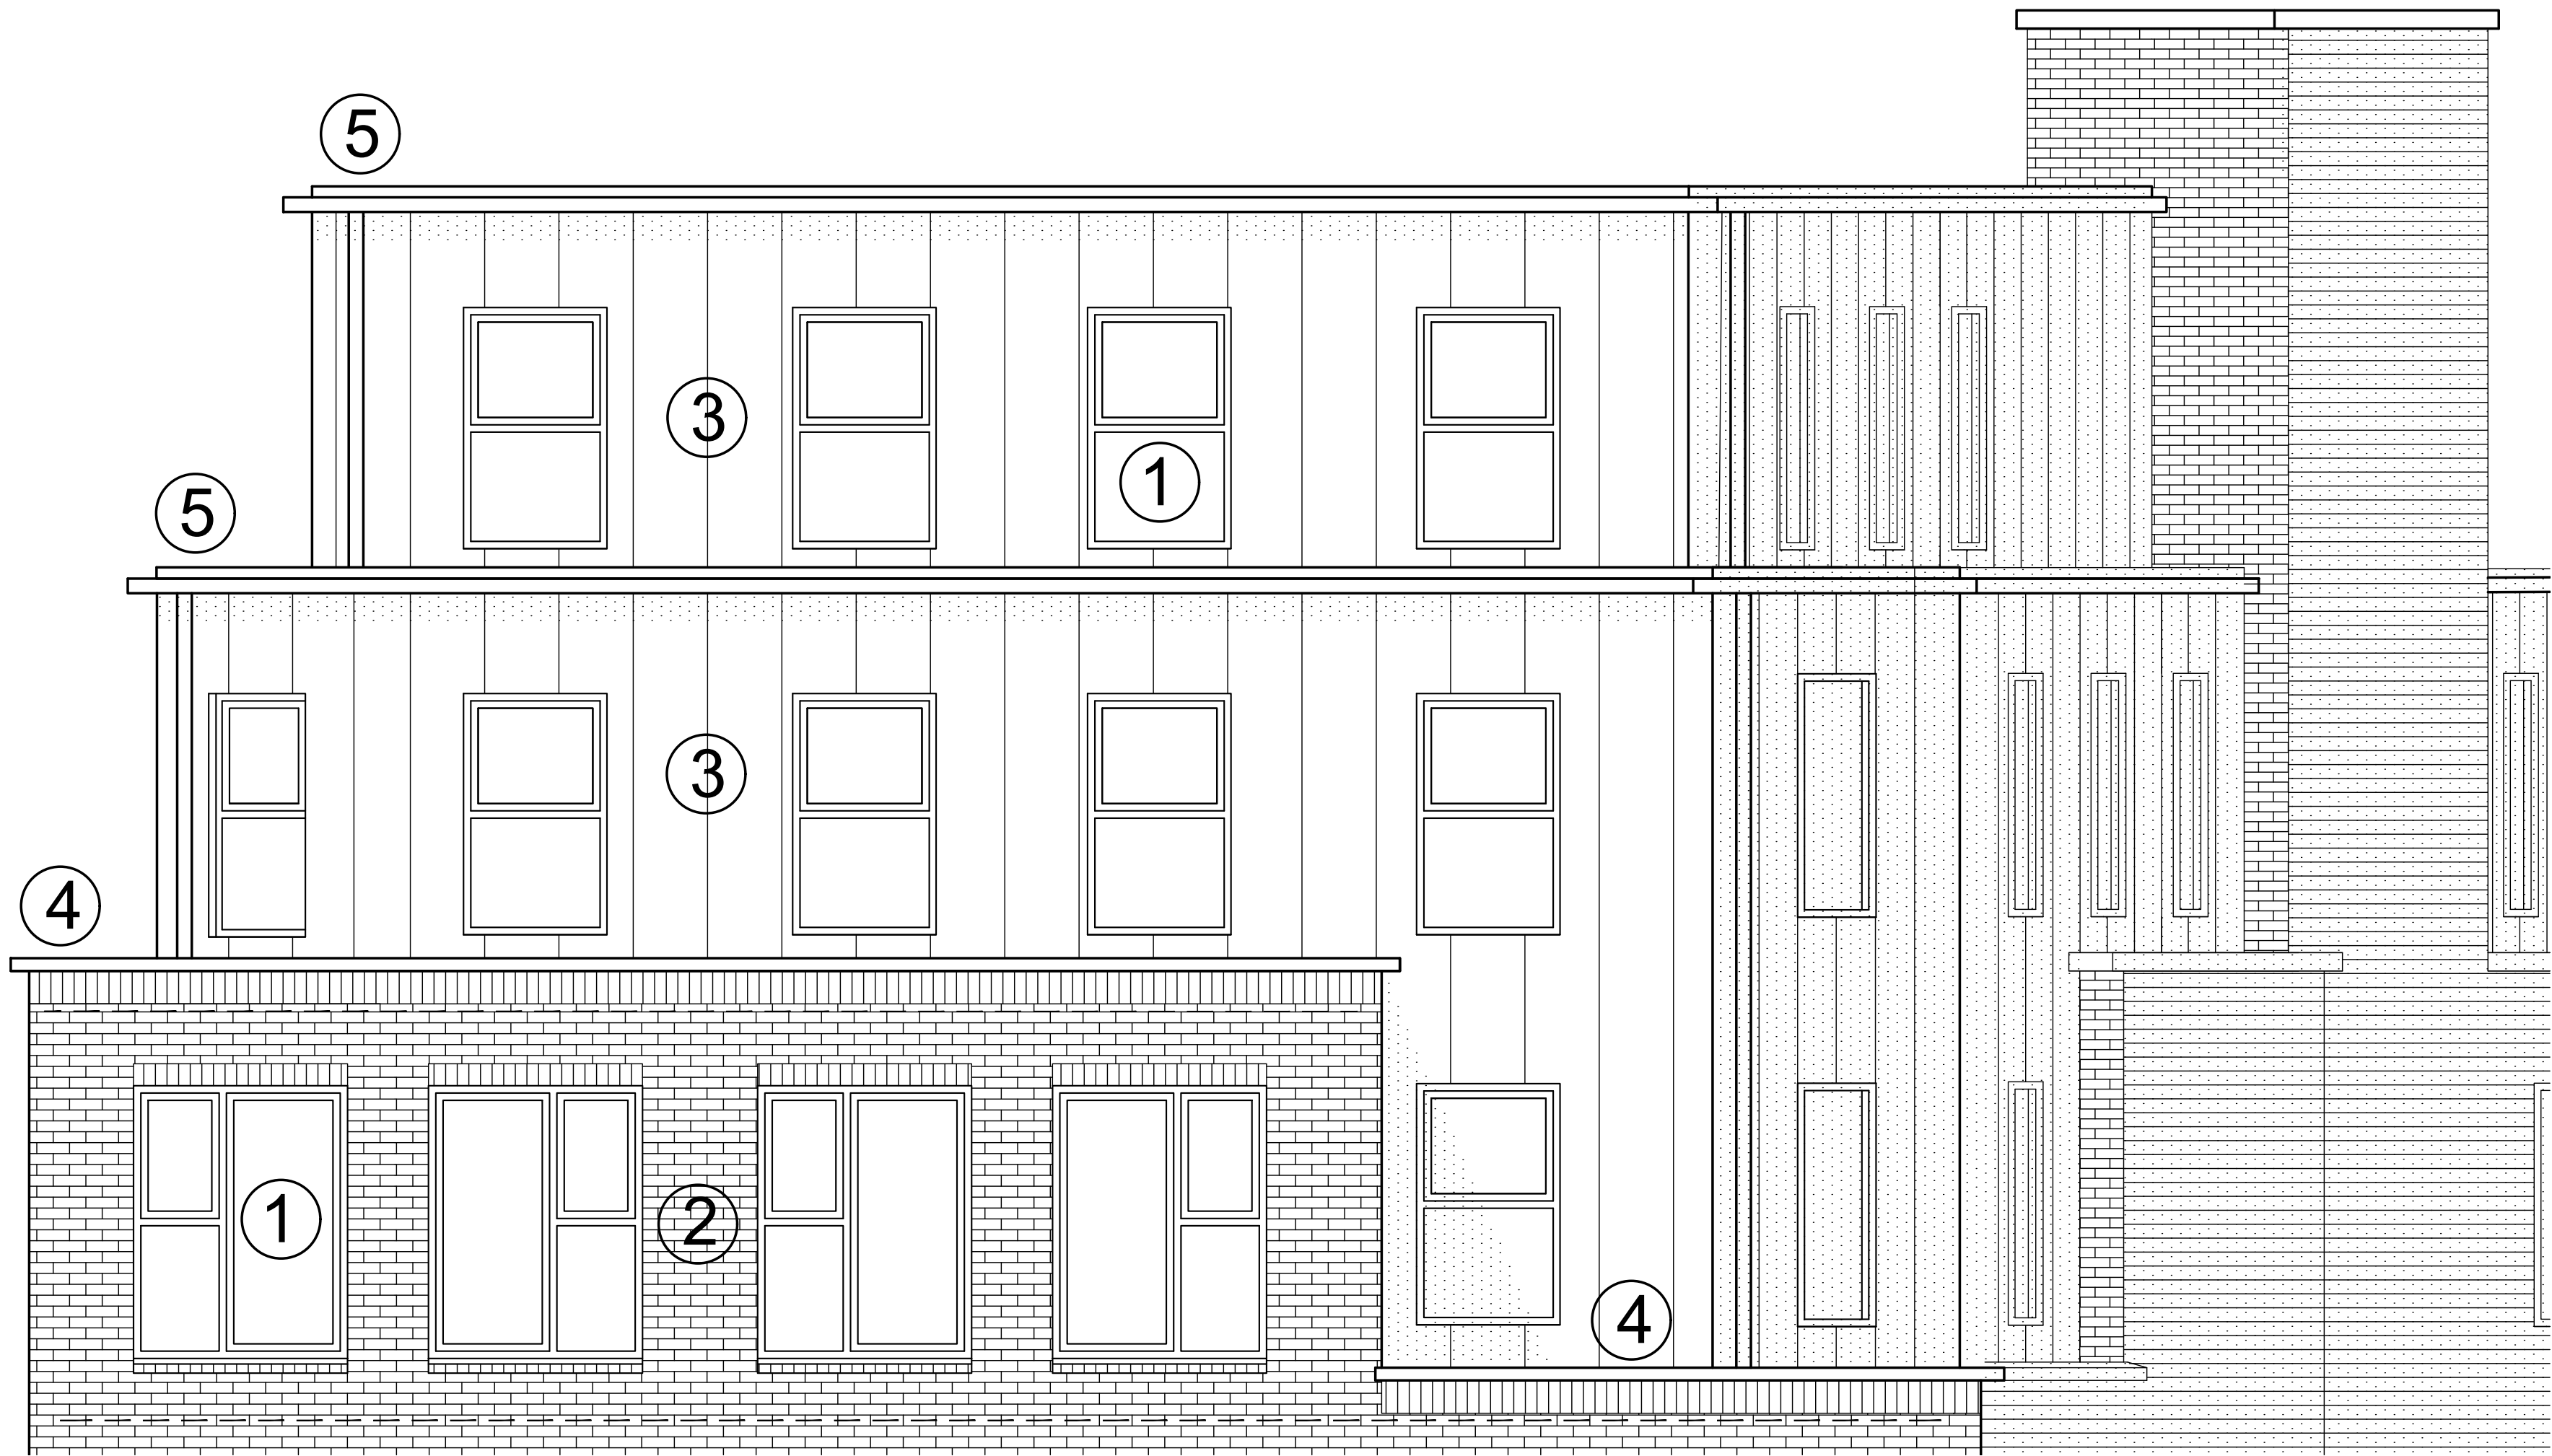

DRAKE STREET ELEVATION

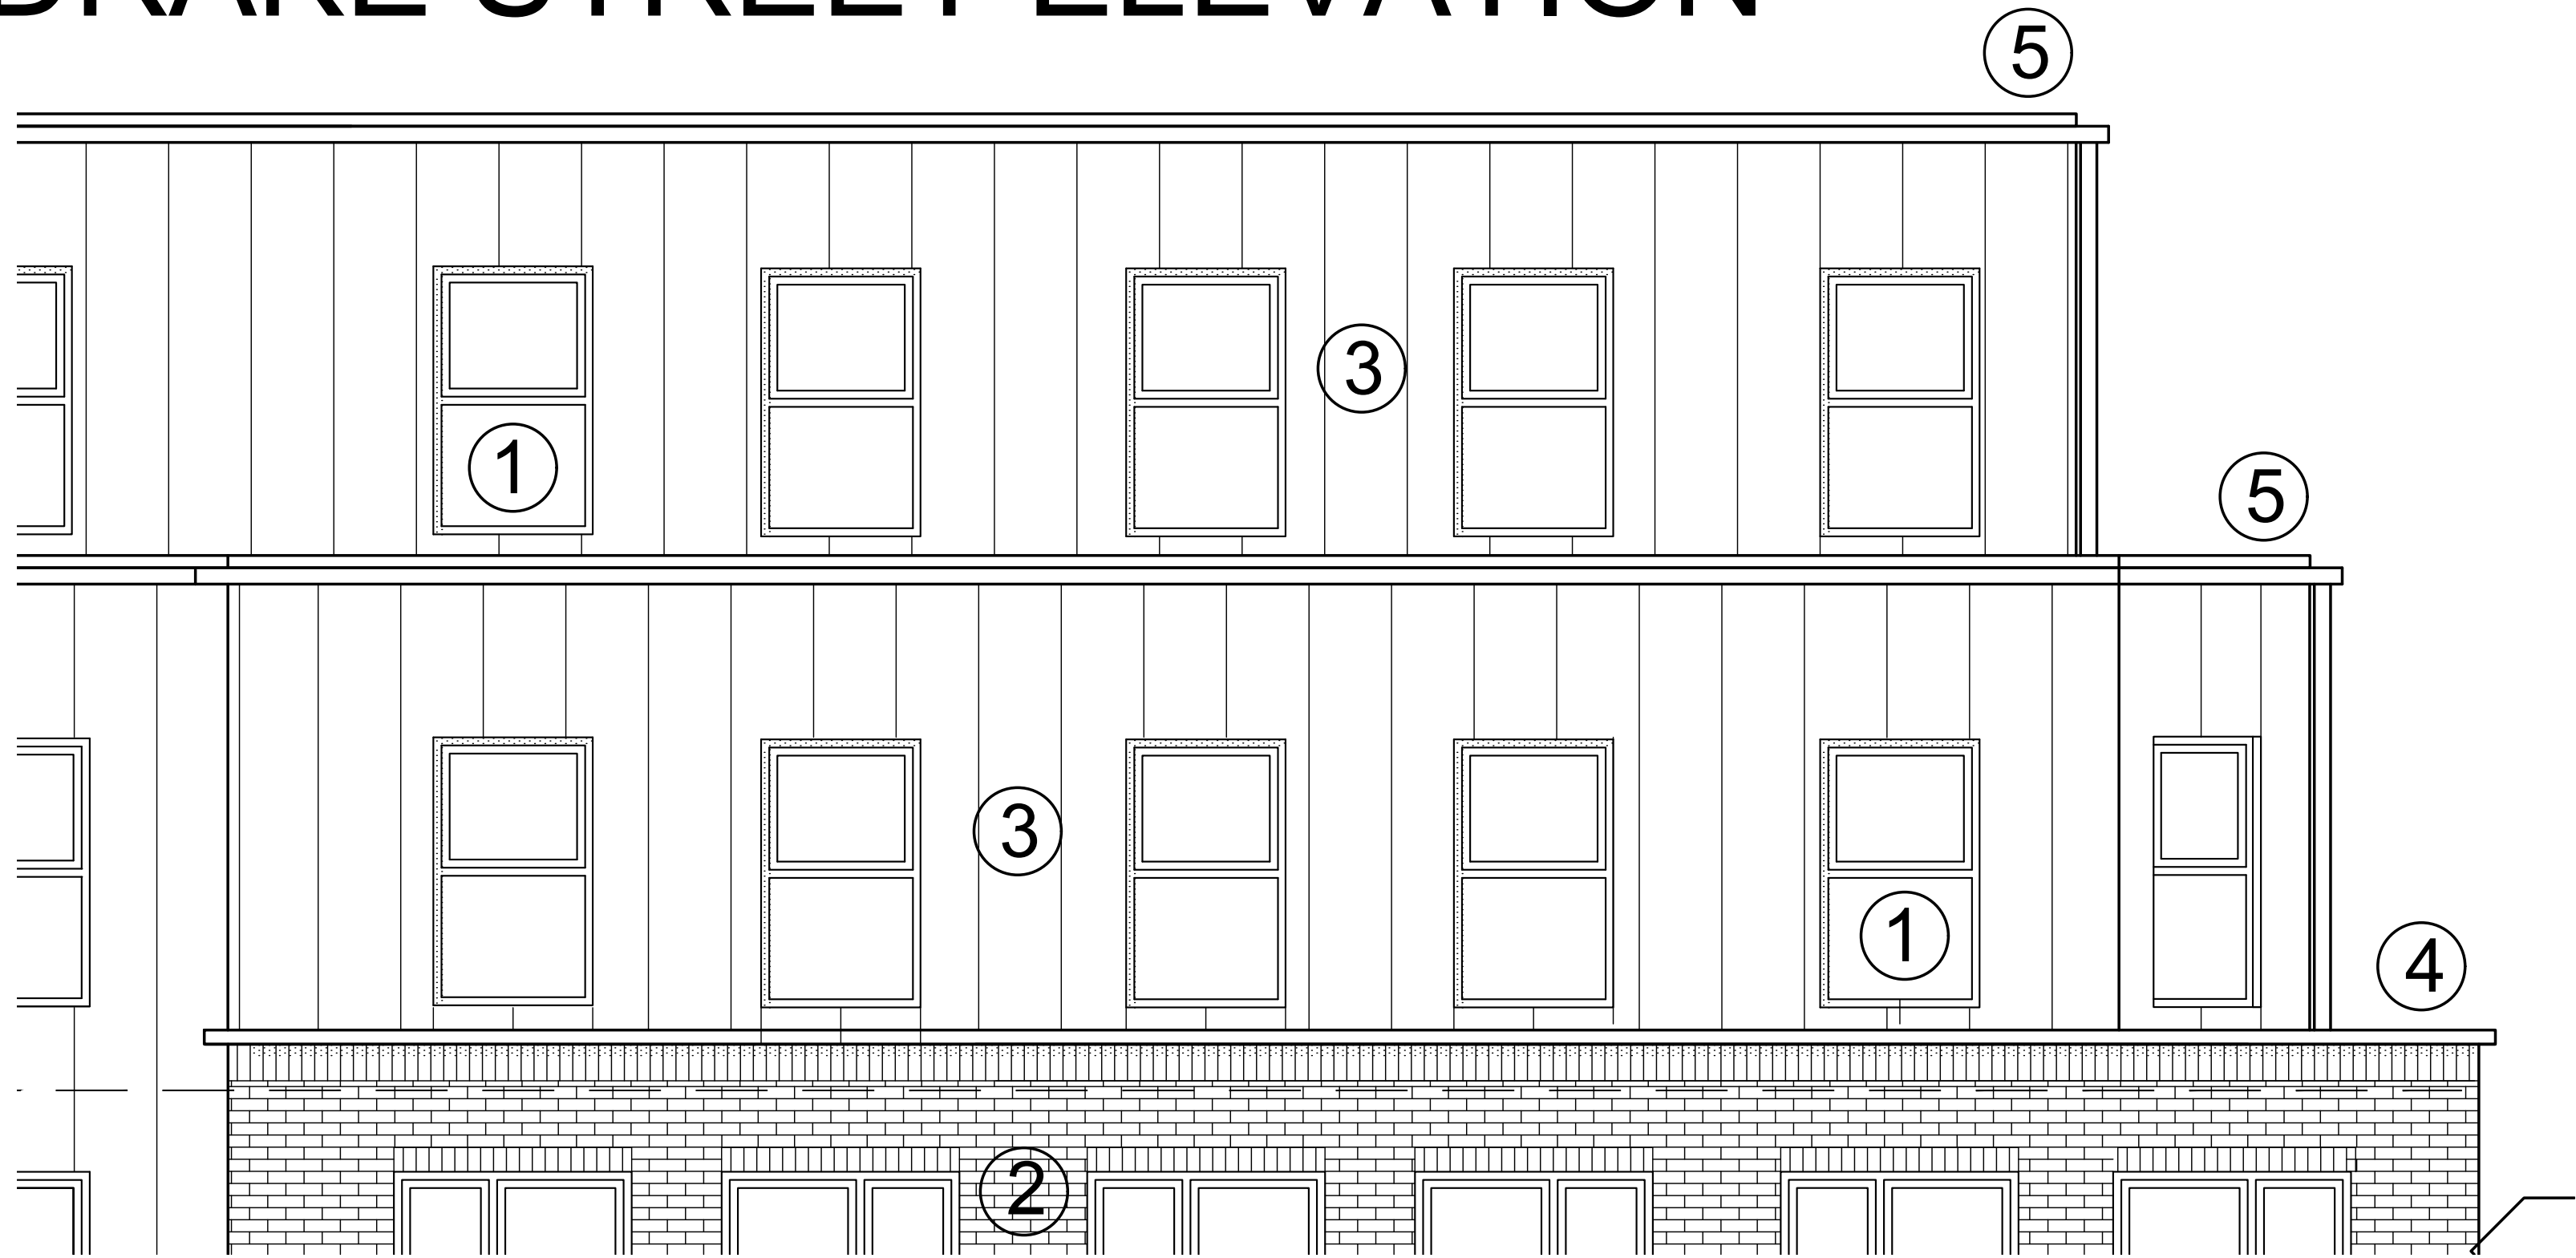

NELSON STREET ELEVATION

SCHEDULE OF MATERIALS	
①	RESIDENTIAL WINDOWS AND ENTRANCE DOORS GOOD QUALITY BOX SECTION ALUMINIUM WINDOW FRAMES IN ANTHRACITE GREY RAL 7016 PC ALUMINIUM BY EMPLAS, TOUGHENED GLASS OUTER PANE, 'k' GLASS INNER, PROPRIETARY STUB CILLS TO MATCH
②	BRICK WALLING TO DRAKE STREET, NELSON STREET, REAR AND SIDE ELEVATIONS 'KESWICK BLEND' OR SIMILAR MID RED BRICK SLIP FACADE BY TERRIX LTD ON PROPRIETARY INSULATED BACKING SYSTEM ON INTRASTACK METAL STUD PANELLING SYSTEM
③	4TH AND 5TH FLOOR STOREY EXTERIOR CLADDING RHEINZINK PRISMO GOLDEN YELLOW RAL1004 VERTICAL STANDING SEAM CLADDING ON PROPRIETARY CLIP AND RAIL SYSTEM ONTO STEEL FRAME BY INTRASTACK
④	4TH AND 5TH FLOOR STOREY EXTERIOR CLADDING ALUMASC SKYLINE PRESSED ALUMINIUM POWDER COATED COPING IN ANTHRACITE GREY RAL 7016.
⑤	4TH AND 5TH FLOOR STOREY GUTTERS AND DOWNPIPES 100mm DEEP x 200mm WIDE METAL RAINWATER TROUGH GUTTER AND 100 x 100mm SQUARE SECTION DOWN PIPE IN GOLDEN YELLOW RAL 1004 BY RHEINZINC



REV: DATE: DETAILS:

BM ARCHITECTURAL DESIGNS
APARTMENT 8
224 GREAT CLOWES STREET
MANCHESTER M7 2ZS
TEL: 07415 493002

PROJECT: 42-46 DRAKE STREET
AND NELSON STREET,
ROCHDALE OL16 1NU

CLIENT: CASSEL AND FLETCHER
PROPERTY LTD

TITLE: HIGH LEVEL MATERIALS SCHEDULE

SCALE: 1:35@A1 DATE: 08/ 2025 DRAWN: BM

STATUS: BUILDING REGULATIONS

DRAWING NO: BM/0225/DRAKE/BR35 REV: