


GENERAL NOTES


- I. REFER TO DRAWING 220 FOR NOTES AND DETAILS

KEY

- A DENOTES AREA OF CORRODED STEEL (REFER TO REPAIR DETAIL A)
- B DENOTES AREA OF LOOSE CONCRETE (REFER TO REPAIR DETAIL B)
- C DENOTES AREA OF DAMP CONCRETE / CONCRETE WITH SURFACE DEGRADATION (REFER TO REPAIR DETAIL C)

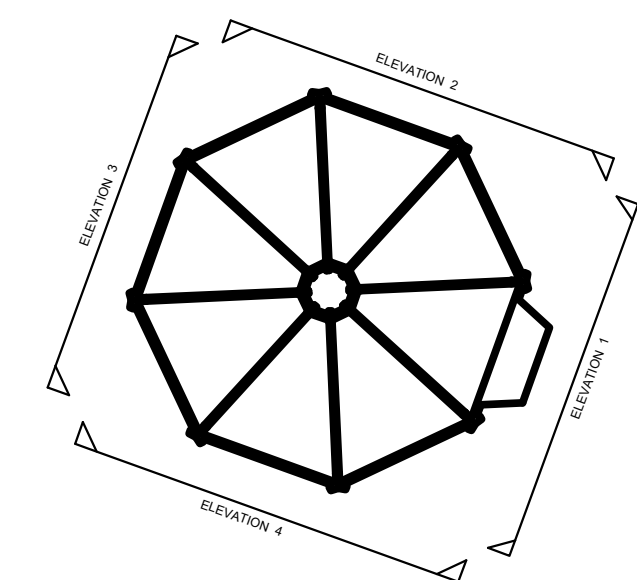

EXTENT OF REPAIRS TO BE
CONFIRMED. FINAL EXTENT OF
WORKS TO BE CONFIRMED
FOLLOWING REMOVAL OF ROOF
COVERING, HIGH LEVEL SURVEY.

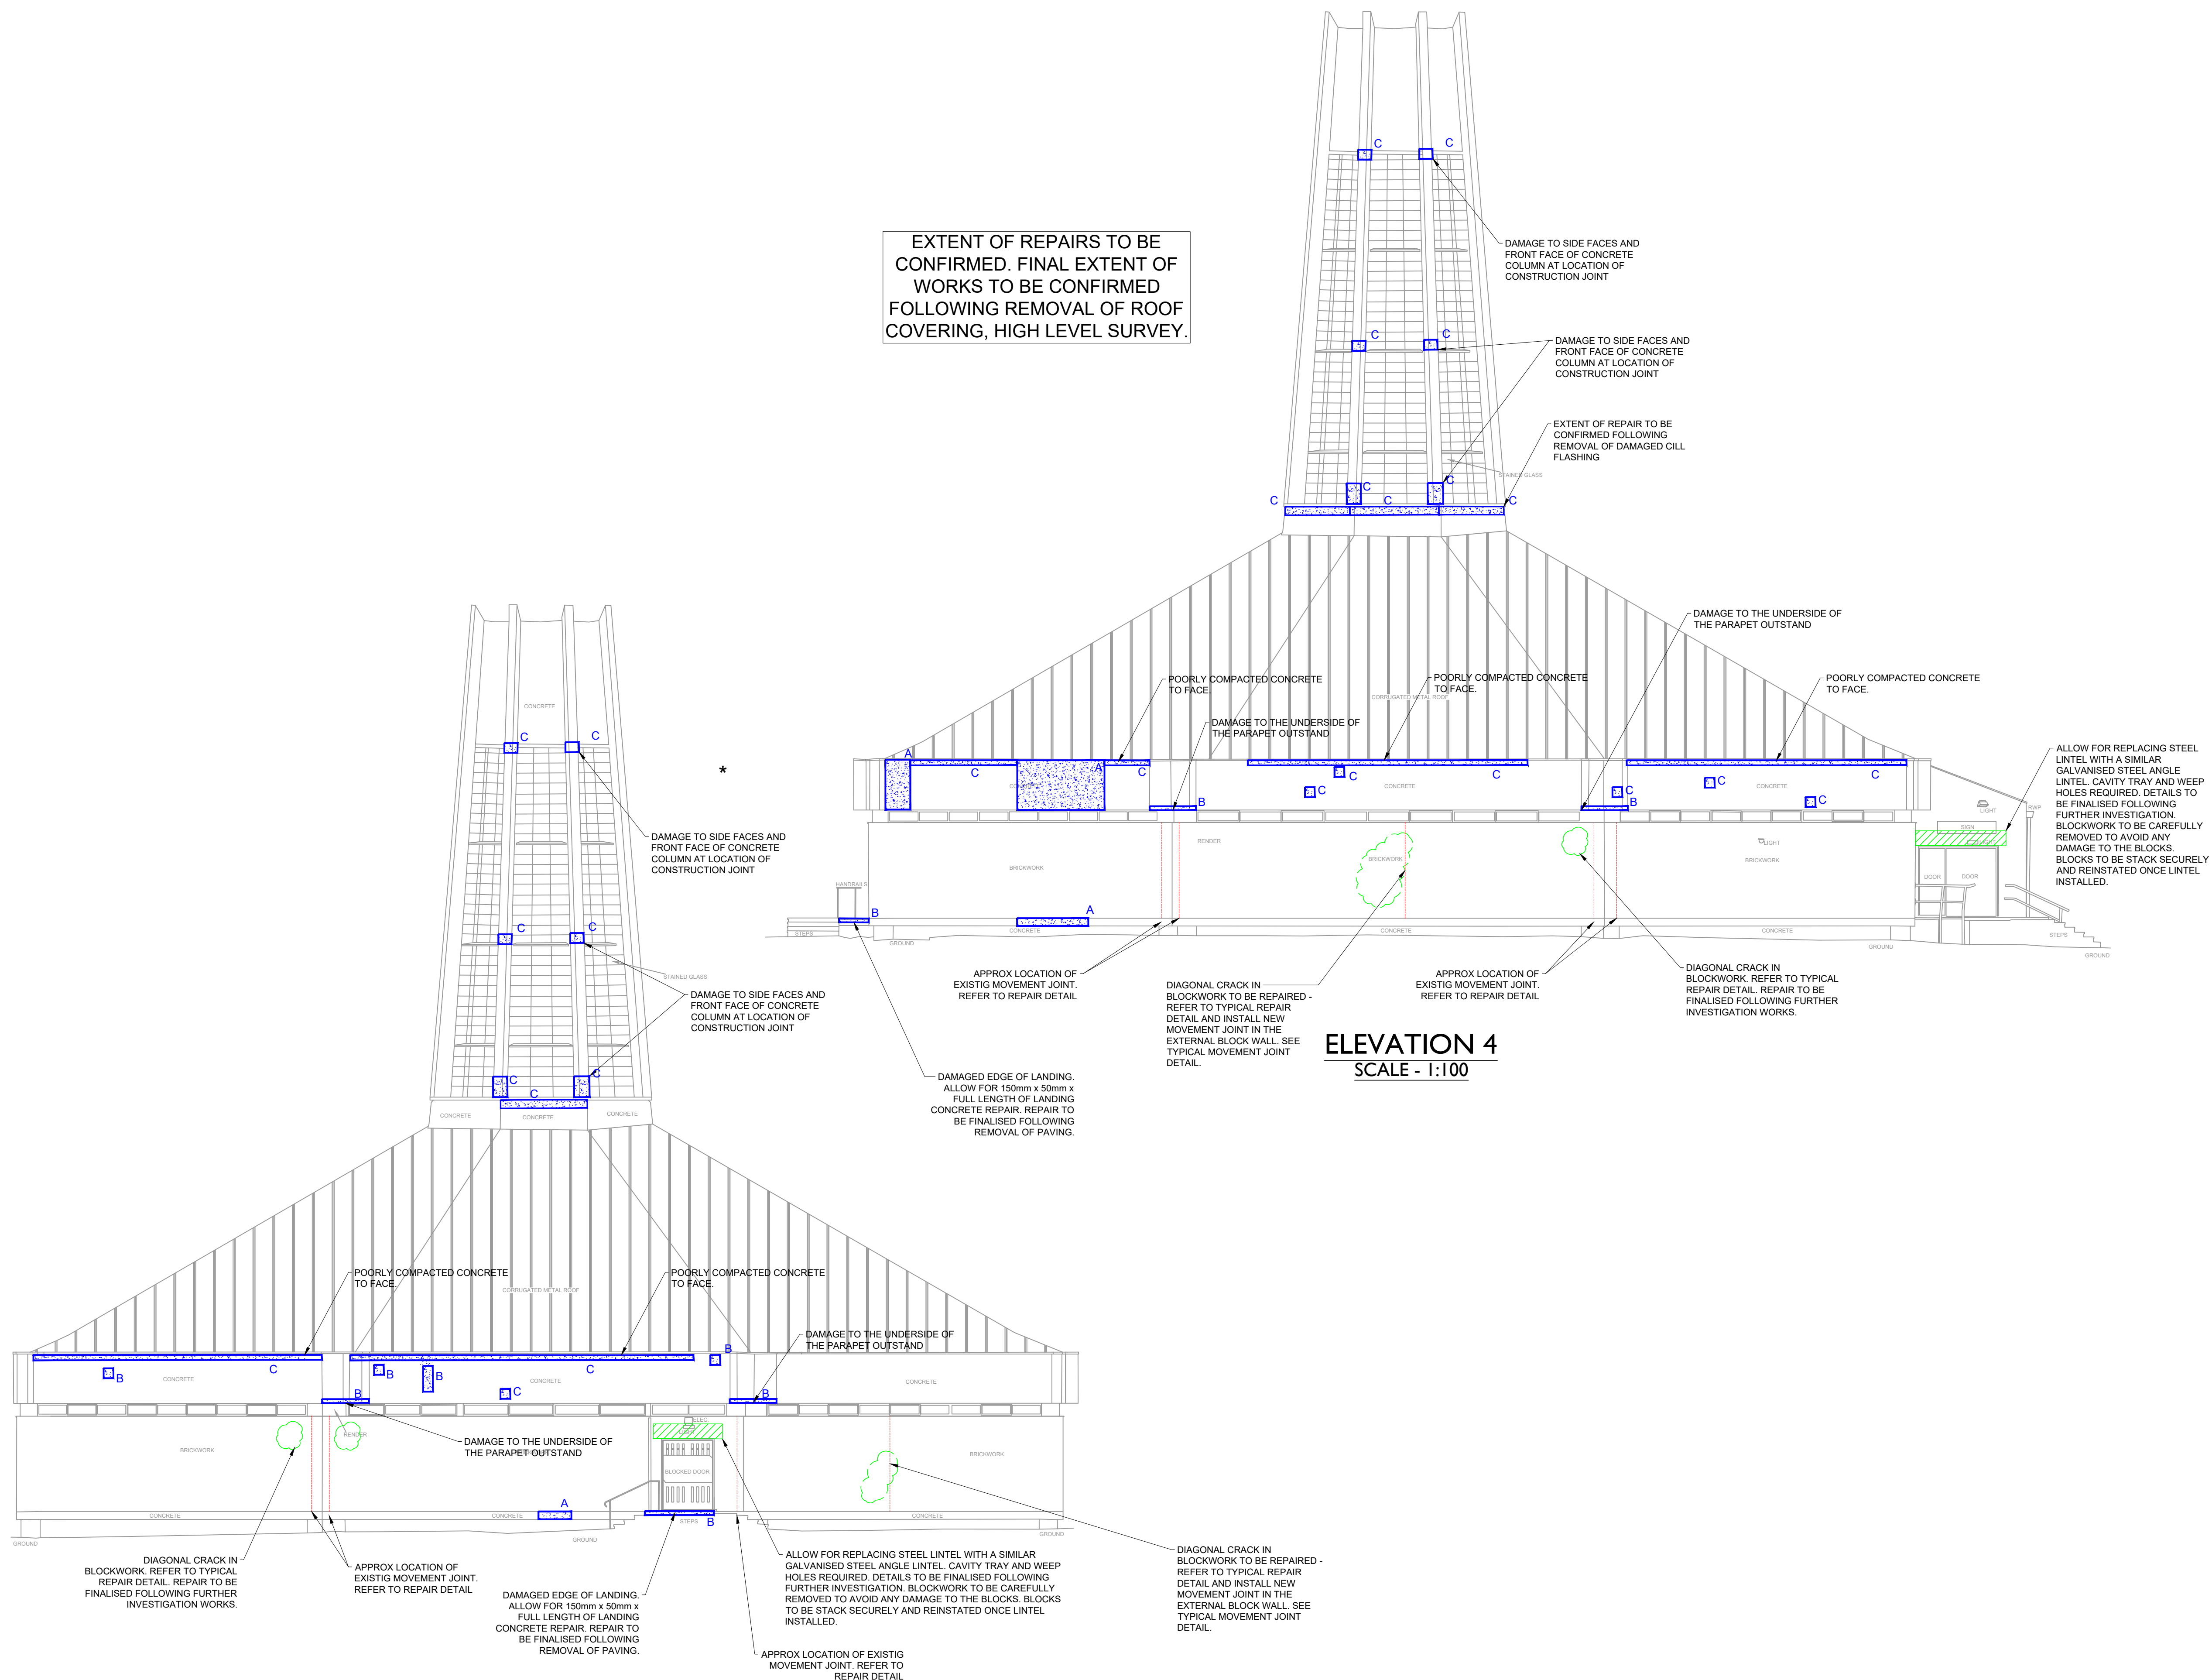

REV.	DATE	REVISION	BY	CHK
-		FIRST ISSUE	CD	SJ
T01	23.08.24	REVISED FOLLOWING RECEIPT OF CONCRETE TEST REPORT	SDJ	TB
T02	19.12.24	NOTES ADDED TO THE REAR CONCRETE STAIRS	SDJ	TB
C01	05.09.25	LATEST DRAWINGS FOR CONSTRUCTION	SDJ	TB

Hopwood College

Milnrow Chapel

Proposed Concrete Repairs
Elevations Sheet 2 of 2

Goodson Associates
Tel: +44 (0)113 369 7925
Fax: -
Email: leeds@goodsons.com
Web: www.goodsons.com

Consulting Civil, Structural & Transportation Engineers
Fountain House, 4 South Parade,
Leeds, LS1 5QX
Also at Aberdeen, Edinburgh and Glasgow.

CONSTRUCTION

DATE CREATED:	May 2024	SCALE:	1:100 @ A1
CONTRACT No:	P15715	DRAWING No:	211
		REV:	C01