


1

EXISTING GROUND FLOOR LAYOUT

Scale: 1:50

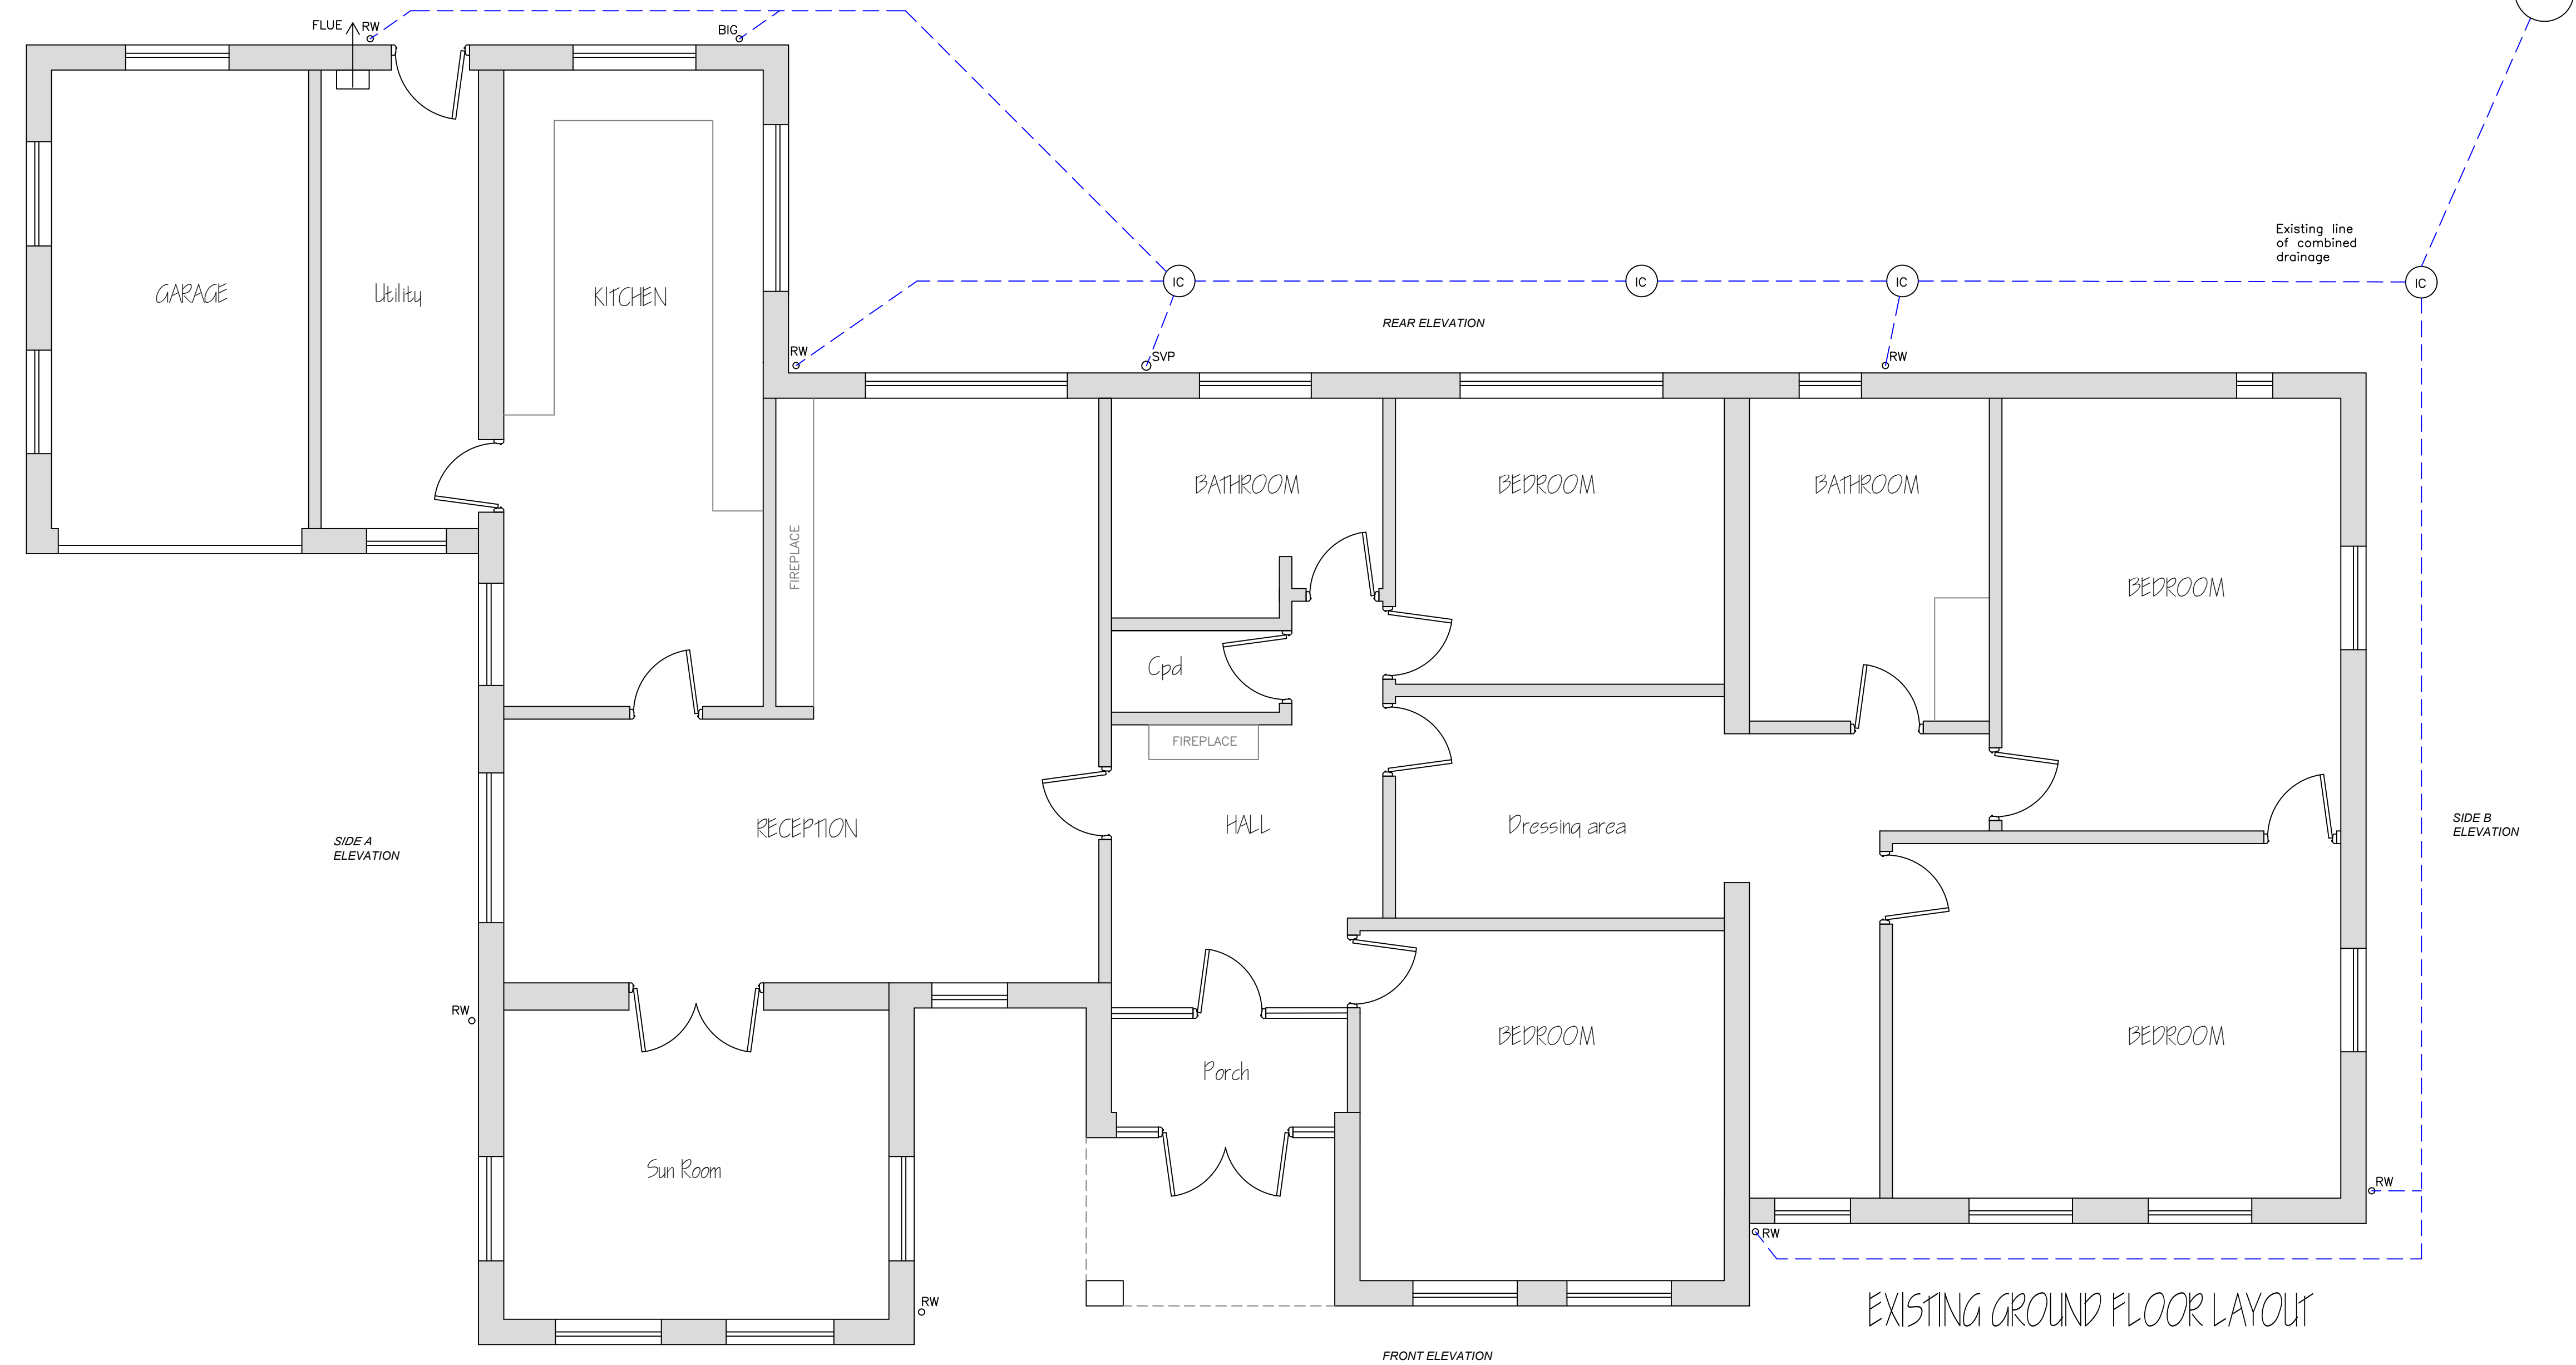

2

EXISTING ELEVATIONS


Scale: 1:100



3

EXISTING LOCATION PLAN



Scale: 1:1250

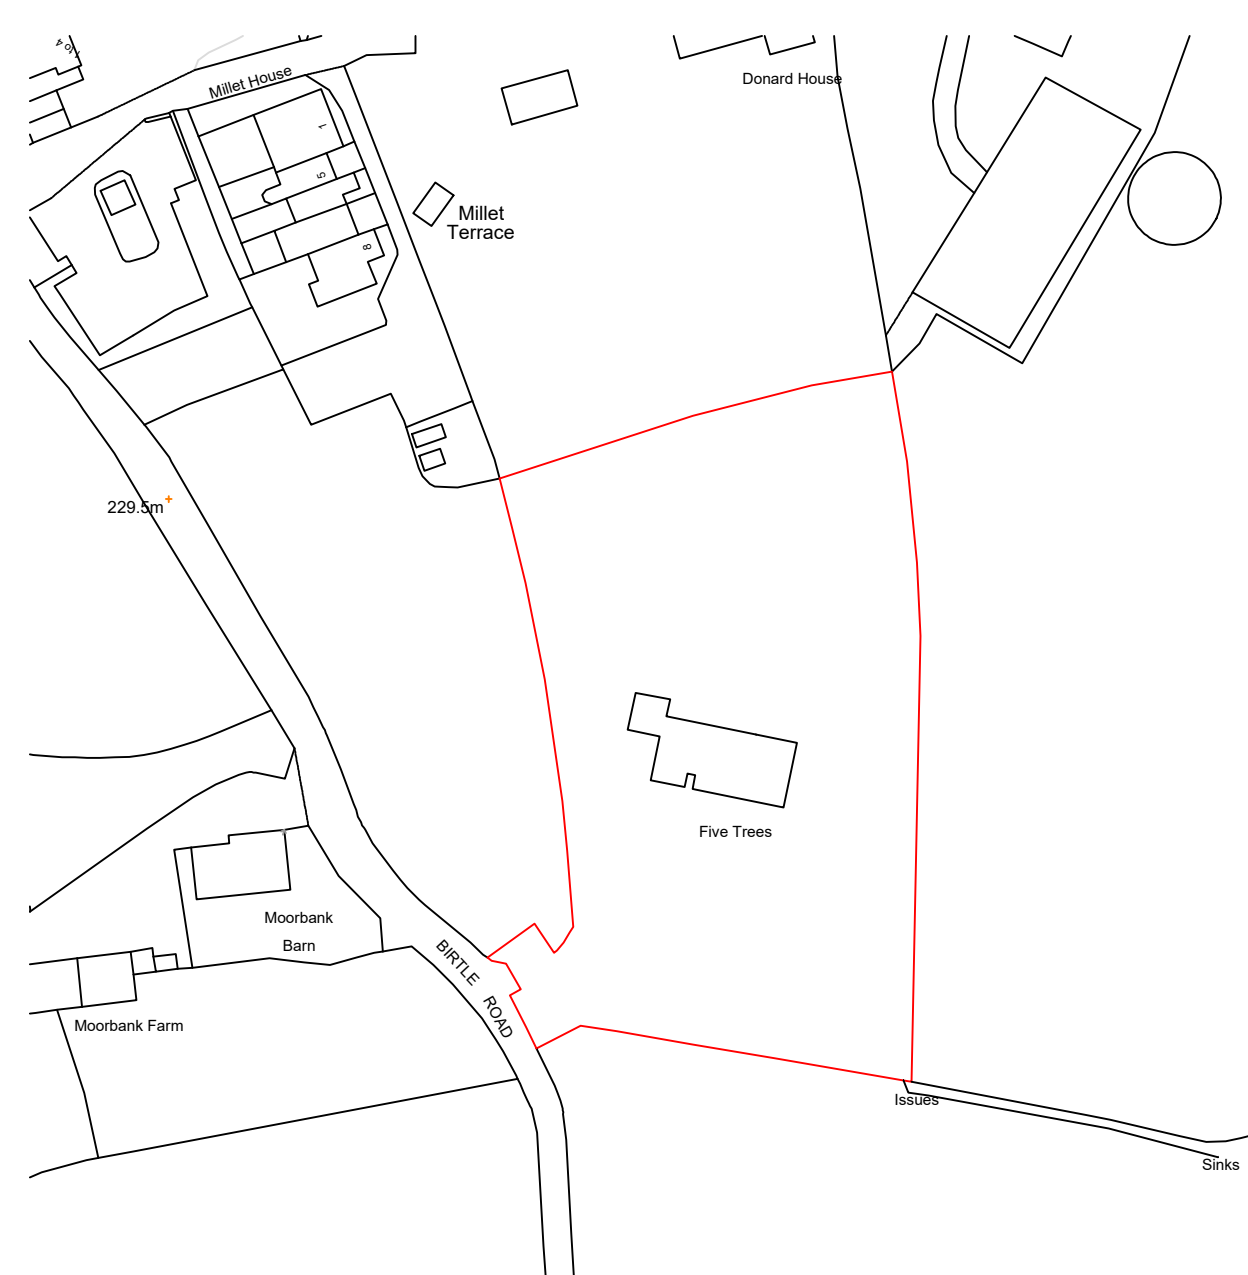

4

EXISTING SITE

Scale: 1:500

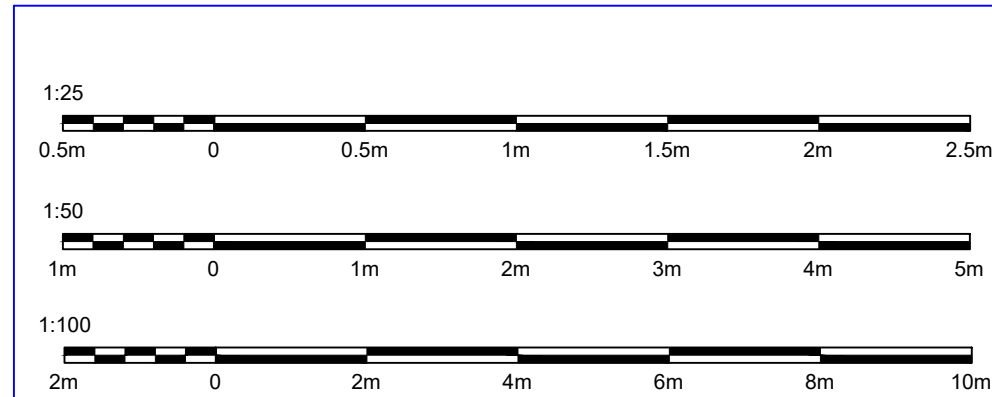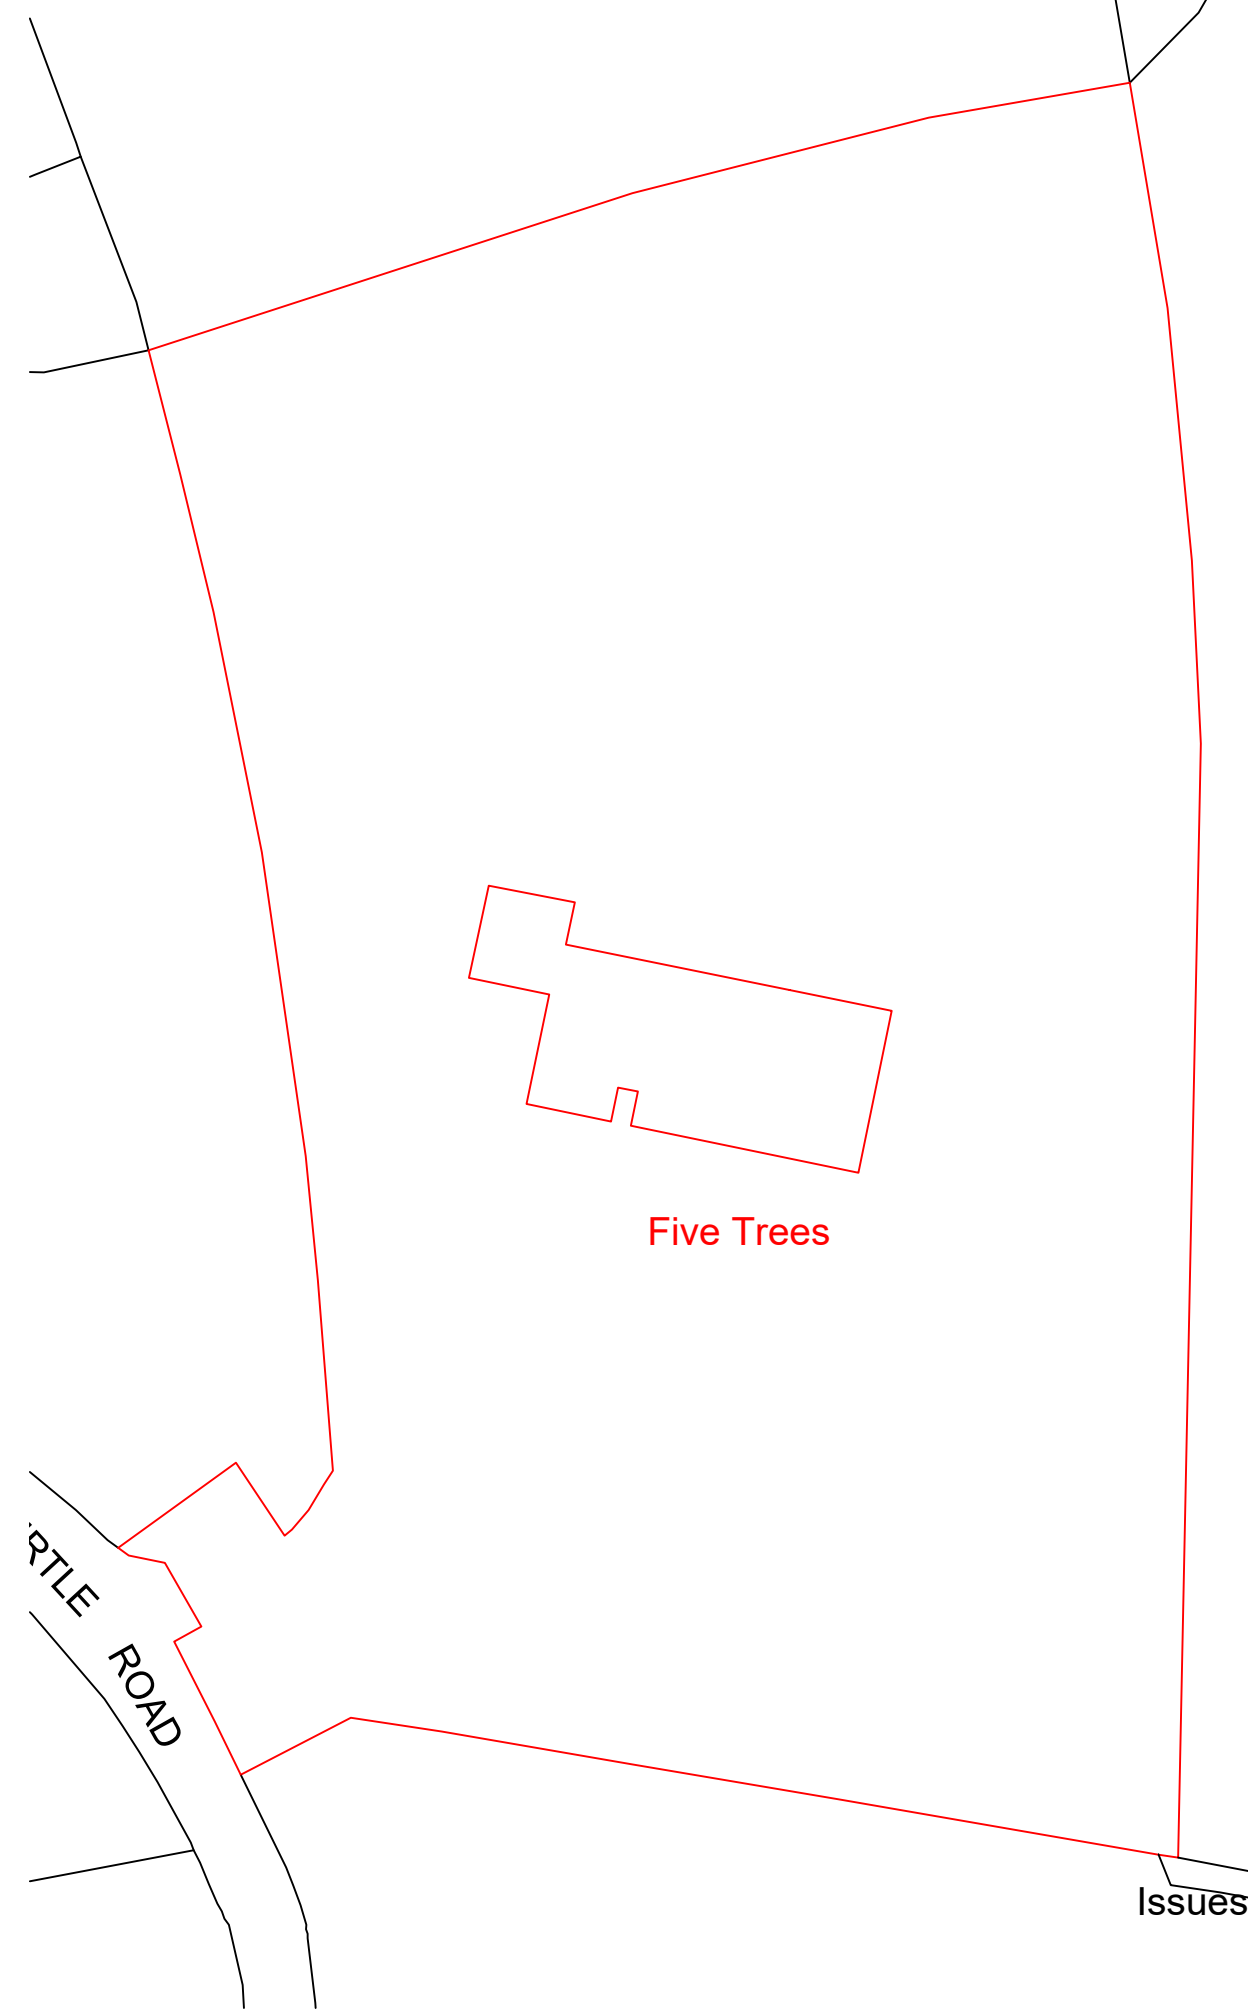

CLIENT: Ian Greenwood

PROJECT: Five Trees, Burtle Road, Heywood, BL9 6UT
EXTEND & REFURBISH

REV	DATE	DESCRIPTION	BY	VE
A	MAY 25	PLANNING-PERMISSION	J.A.L	EP
DRAWING: EXISTING FLOOR LAYOUTS & ELEVATIONS				
SCALE: AS SHOWN @ A1				
DATE:	MAY 2025	DRAWN BY:	KDB	
DWG No:	001	REVISION:	A	