


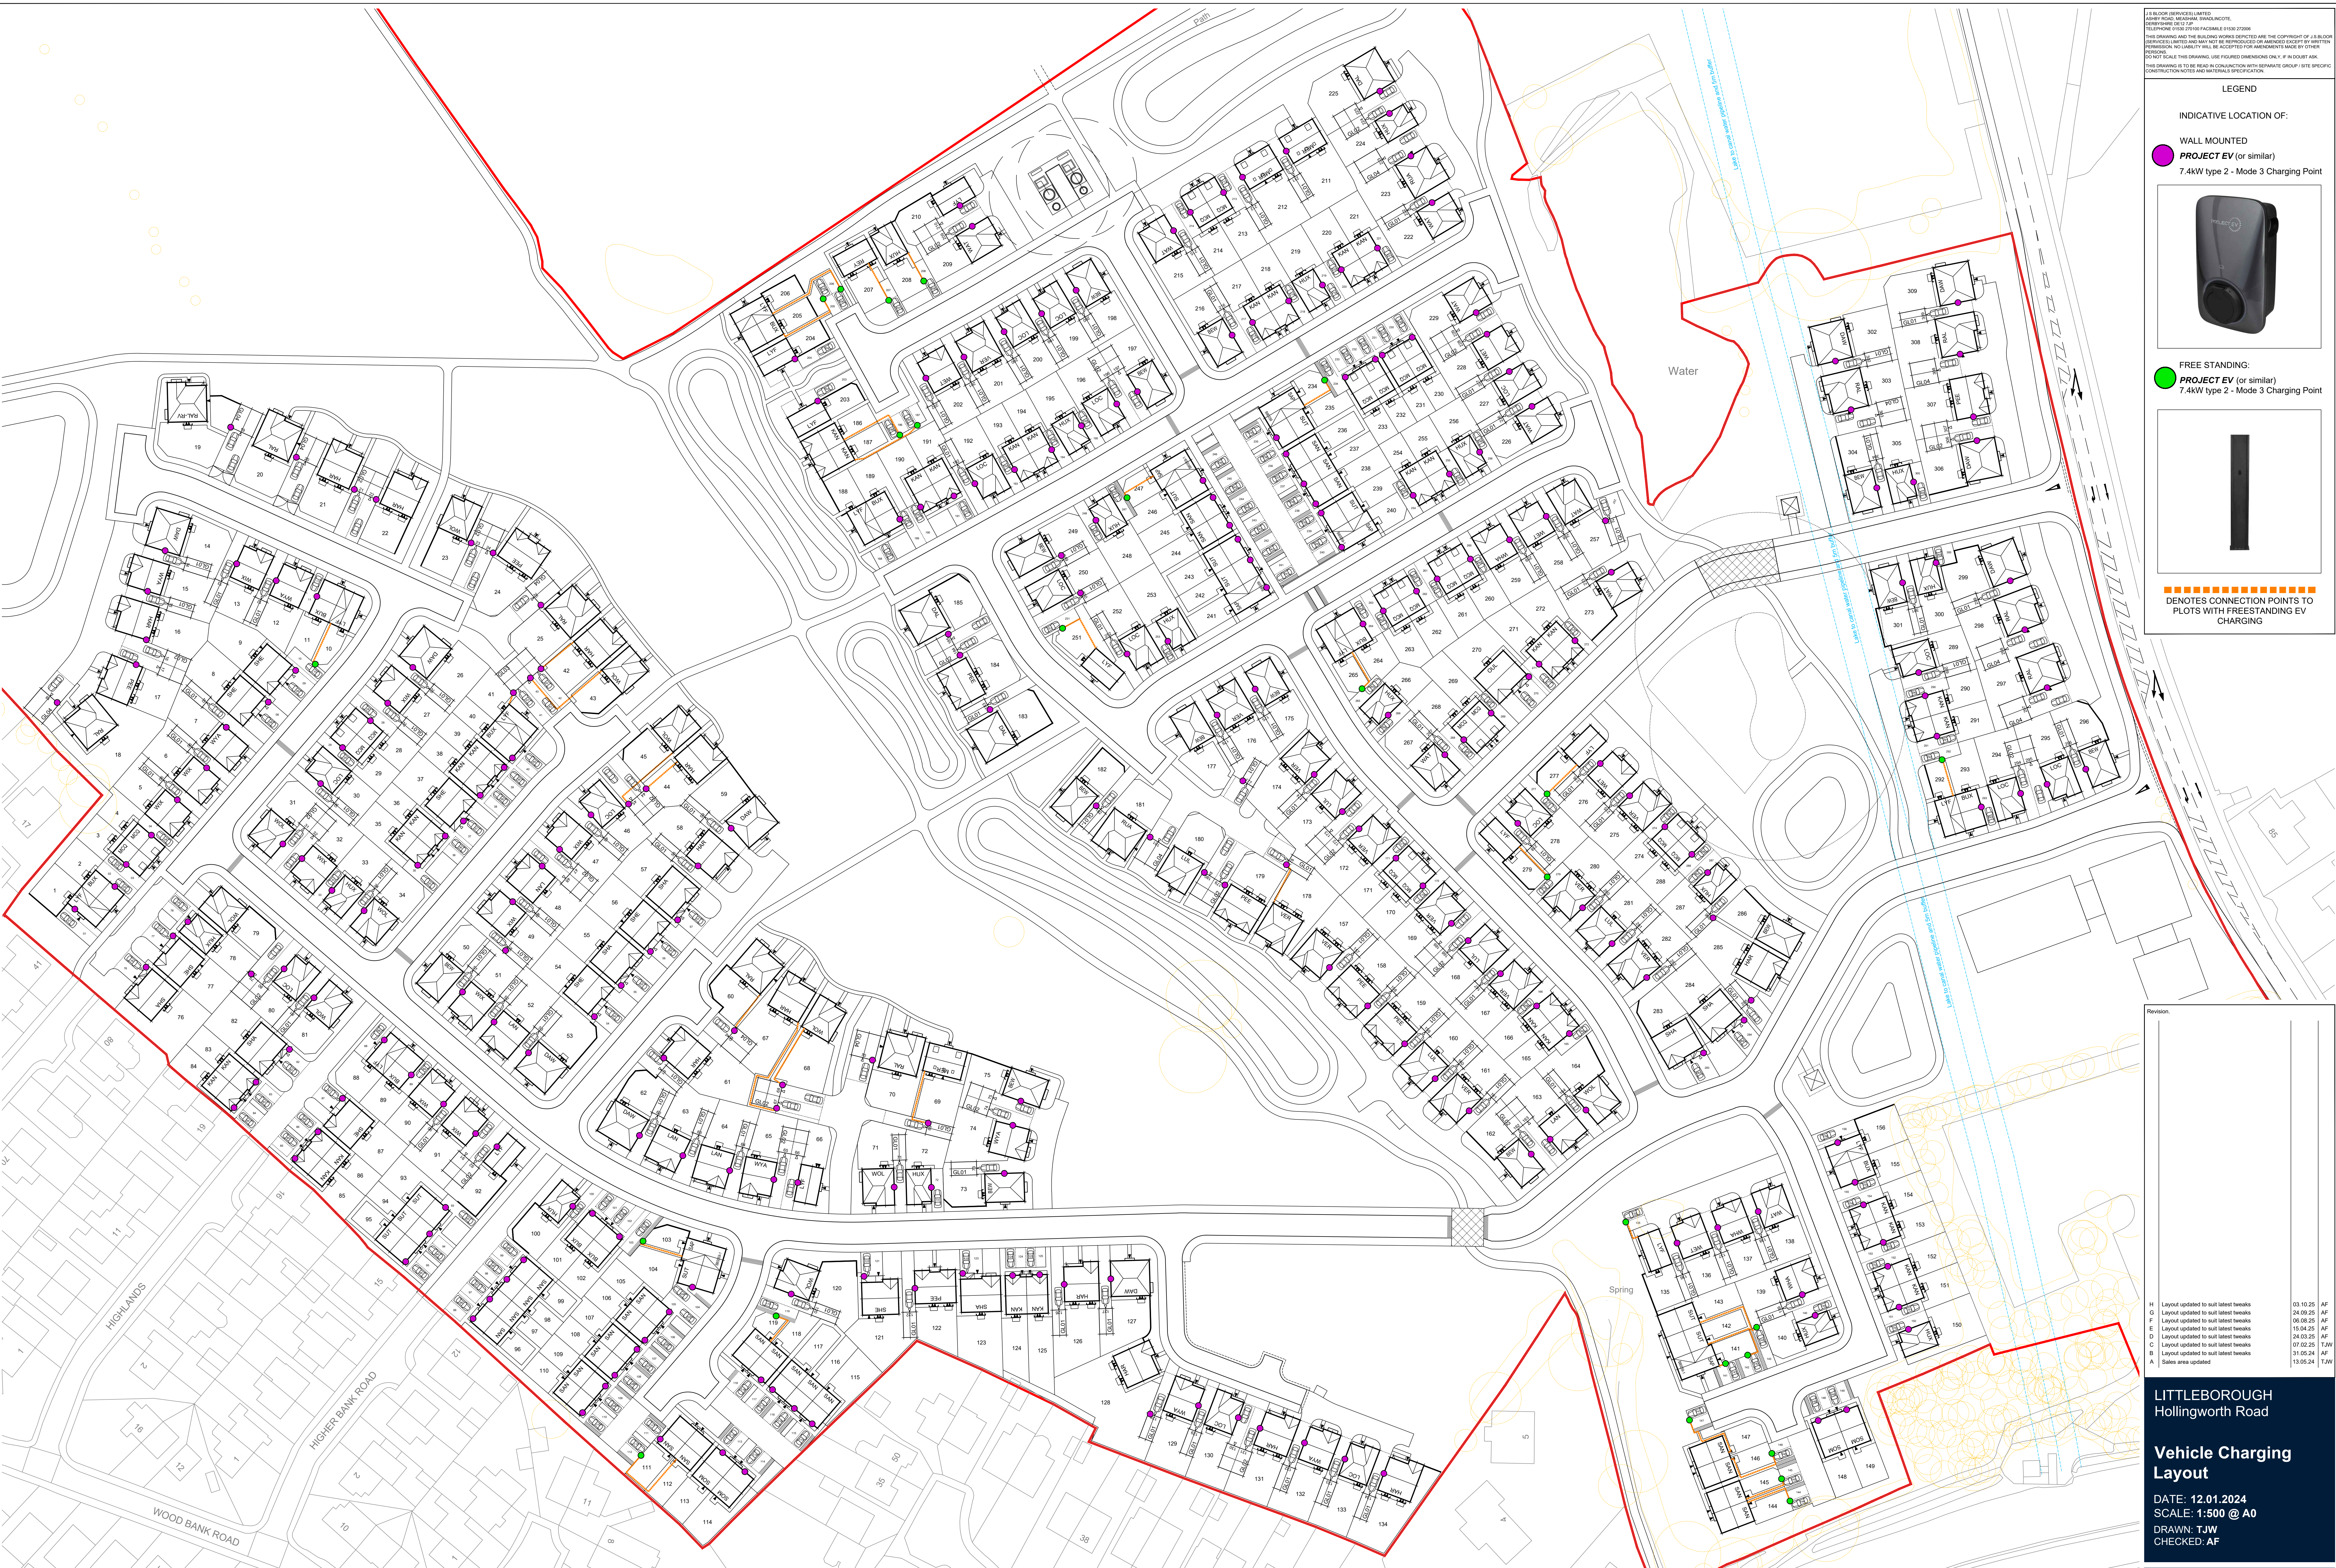

J S BLOOR (SERVICES) LIMITED
NO LIABILITY WILL BE ACCEPTED FOR ANY ERRORS OR OMISSIONS MADE BY OTHER PERSONS.
DO NOT SCALE THIS DRAWING. USE FIGURED DIMENSIONS ONLY. IF IN DOUBT ASK.
THIS DRAWING IS TO BE READ IN CONJUNCTION WITH SEPARATE GROUP 1 SITE SPECIFIC CONSTRUCTION NOTES AND MATERIALS SPECIFICATION.

LEGEND

INDICATIVE LOCATION OF:

WALL MOUNTED
PROJECT EV (or similar)
7.4kW type 2 - Mode 3 Charging Point



FREE STANDING:
PROJECT EV (or similar)
7.4kW type 2 - Mode 3 Charging Point



--- DENOTES CONNECTION POINTS TO PLOTS WITH FREESTANDING EV CHARGING

Revision		
H	Layout updated to suit latest tweaks	03.10.25 AF
G	Layout updated to suit latest tweaks	24.09.25 AF
F	Layout updated to suit latest tweaks	06.08.25 AF
E	Layout updated to suit latest tweaks	15.04.25 AF
D	Layout updated to suit latest tweaks	24.03.25 AF
C	Layout updated to suit latest tweaks	07.02.25 TJW
B	Layout updated to suit latest tweaks	31.05.24 AF

LITTLEBOROUGH
Hollingworth Road

**Vehicle Charging
Layout**

DATE: 12.01.2024
SCALE: 1:500 @ A0
DRAWN: TJW
CHECKED: AF

Hollingworth Rd, Littleborough

