


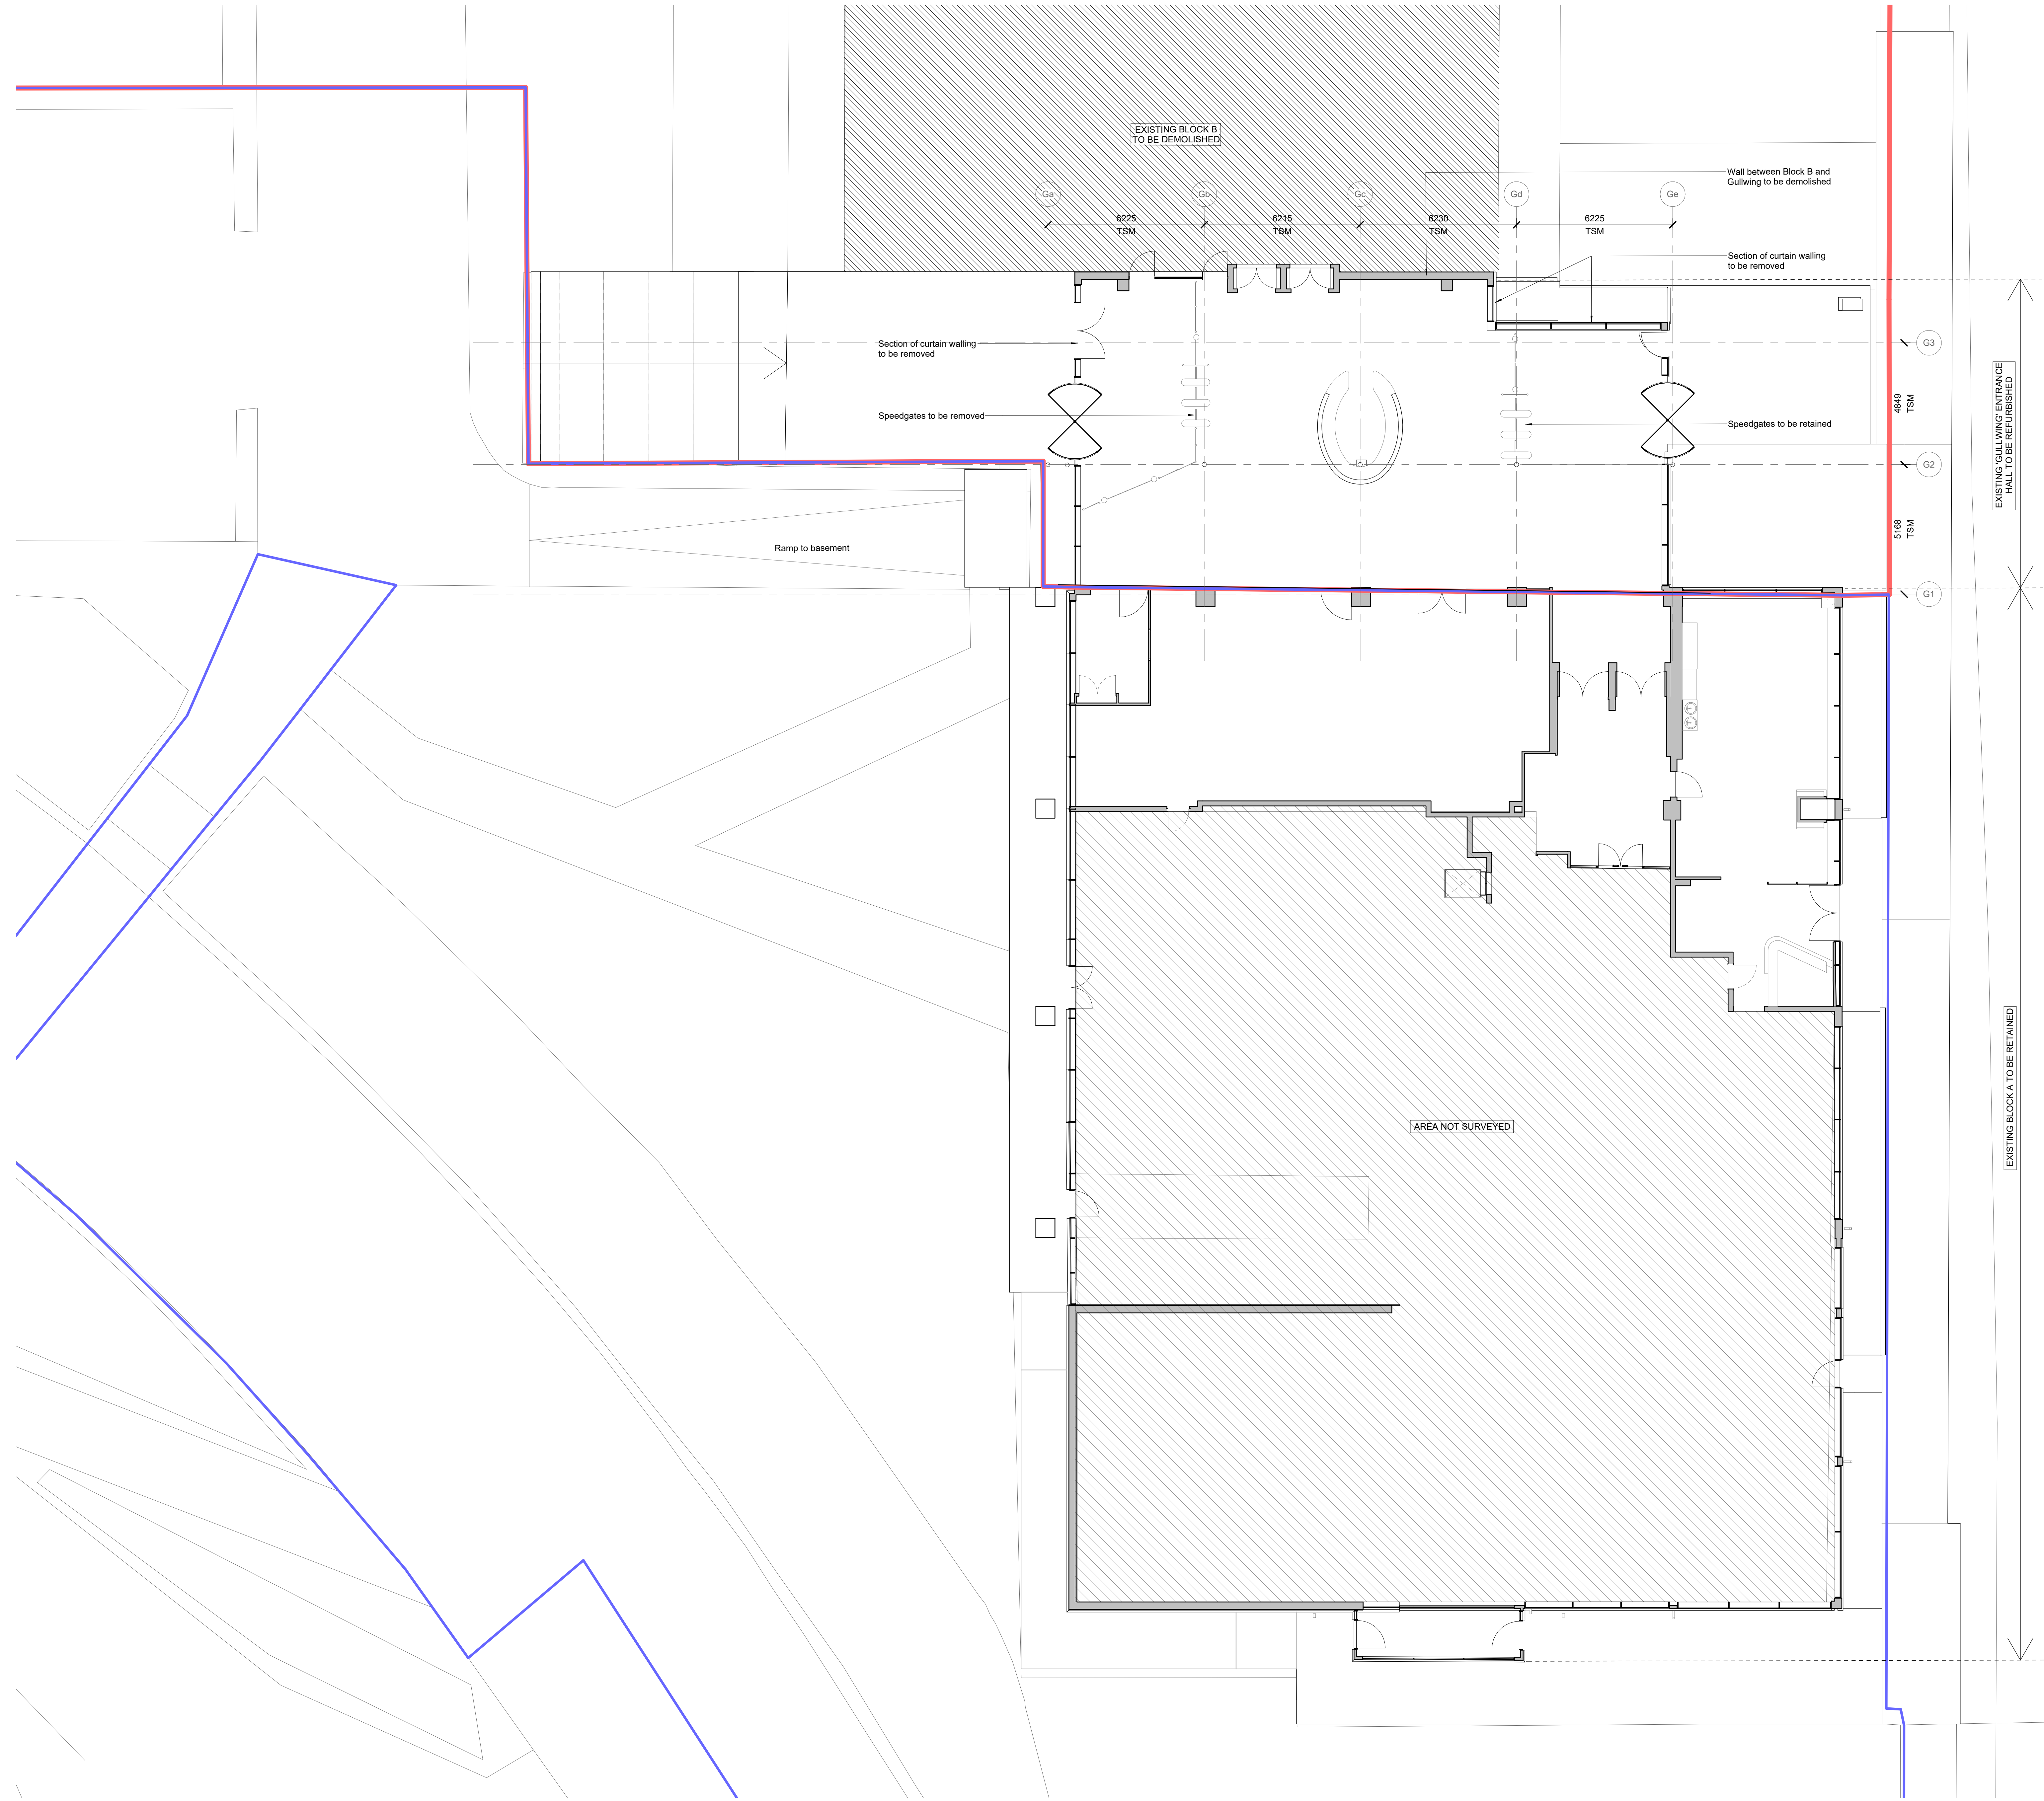

ST MARY'S GATE