



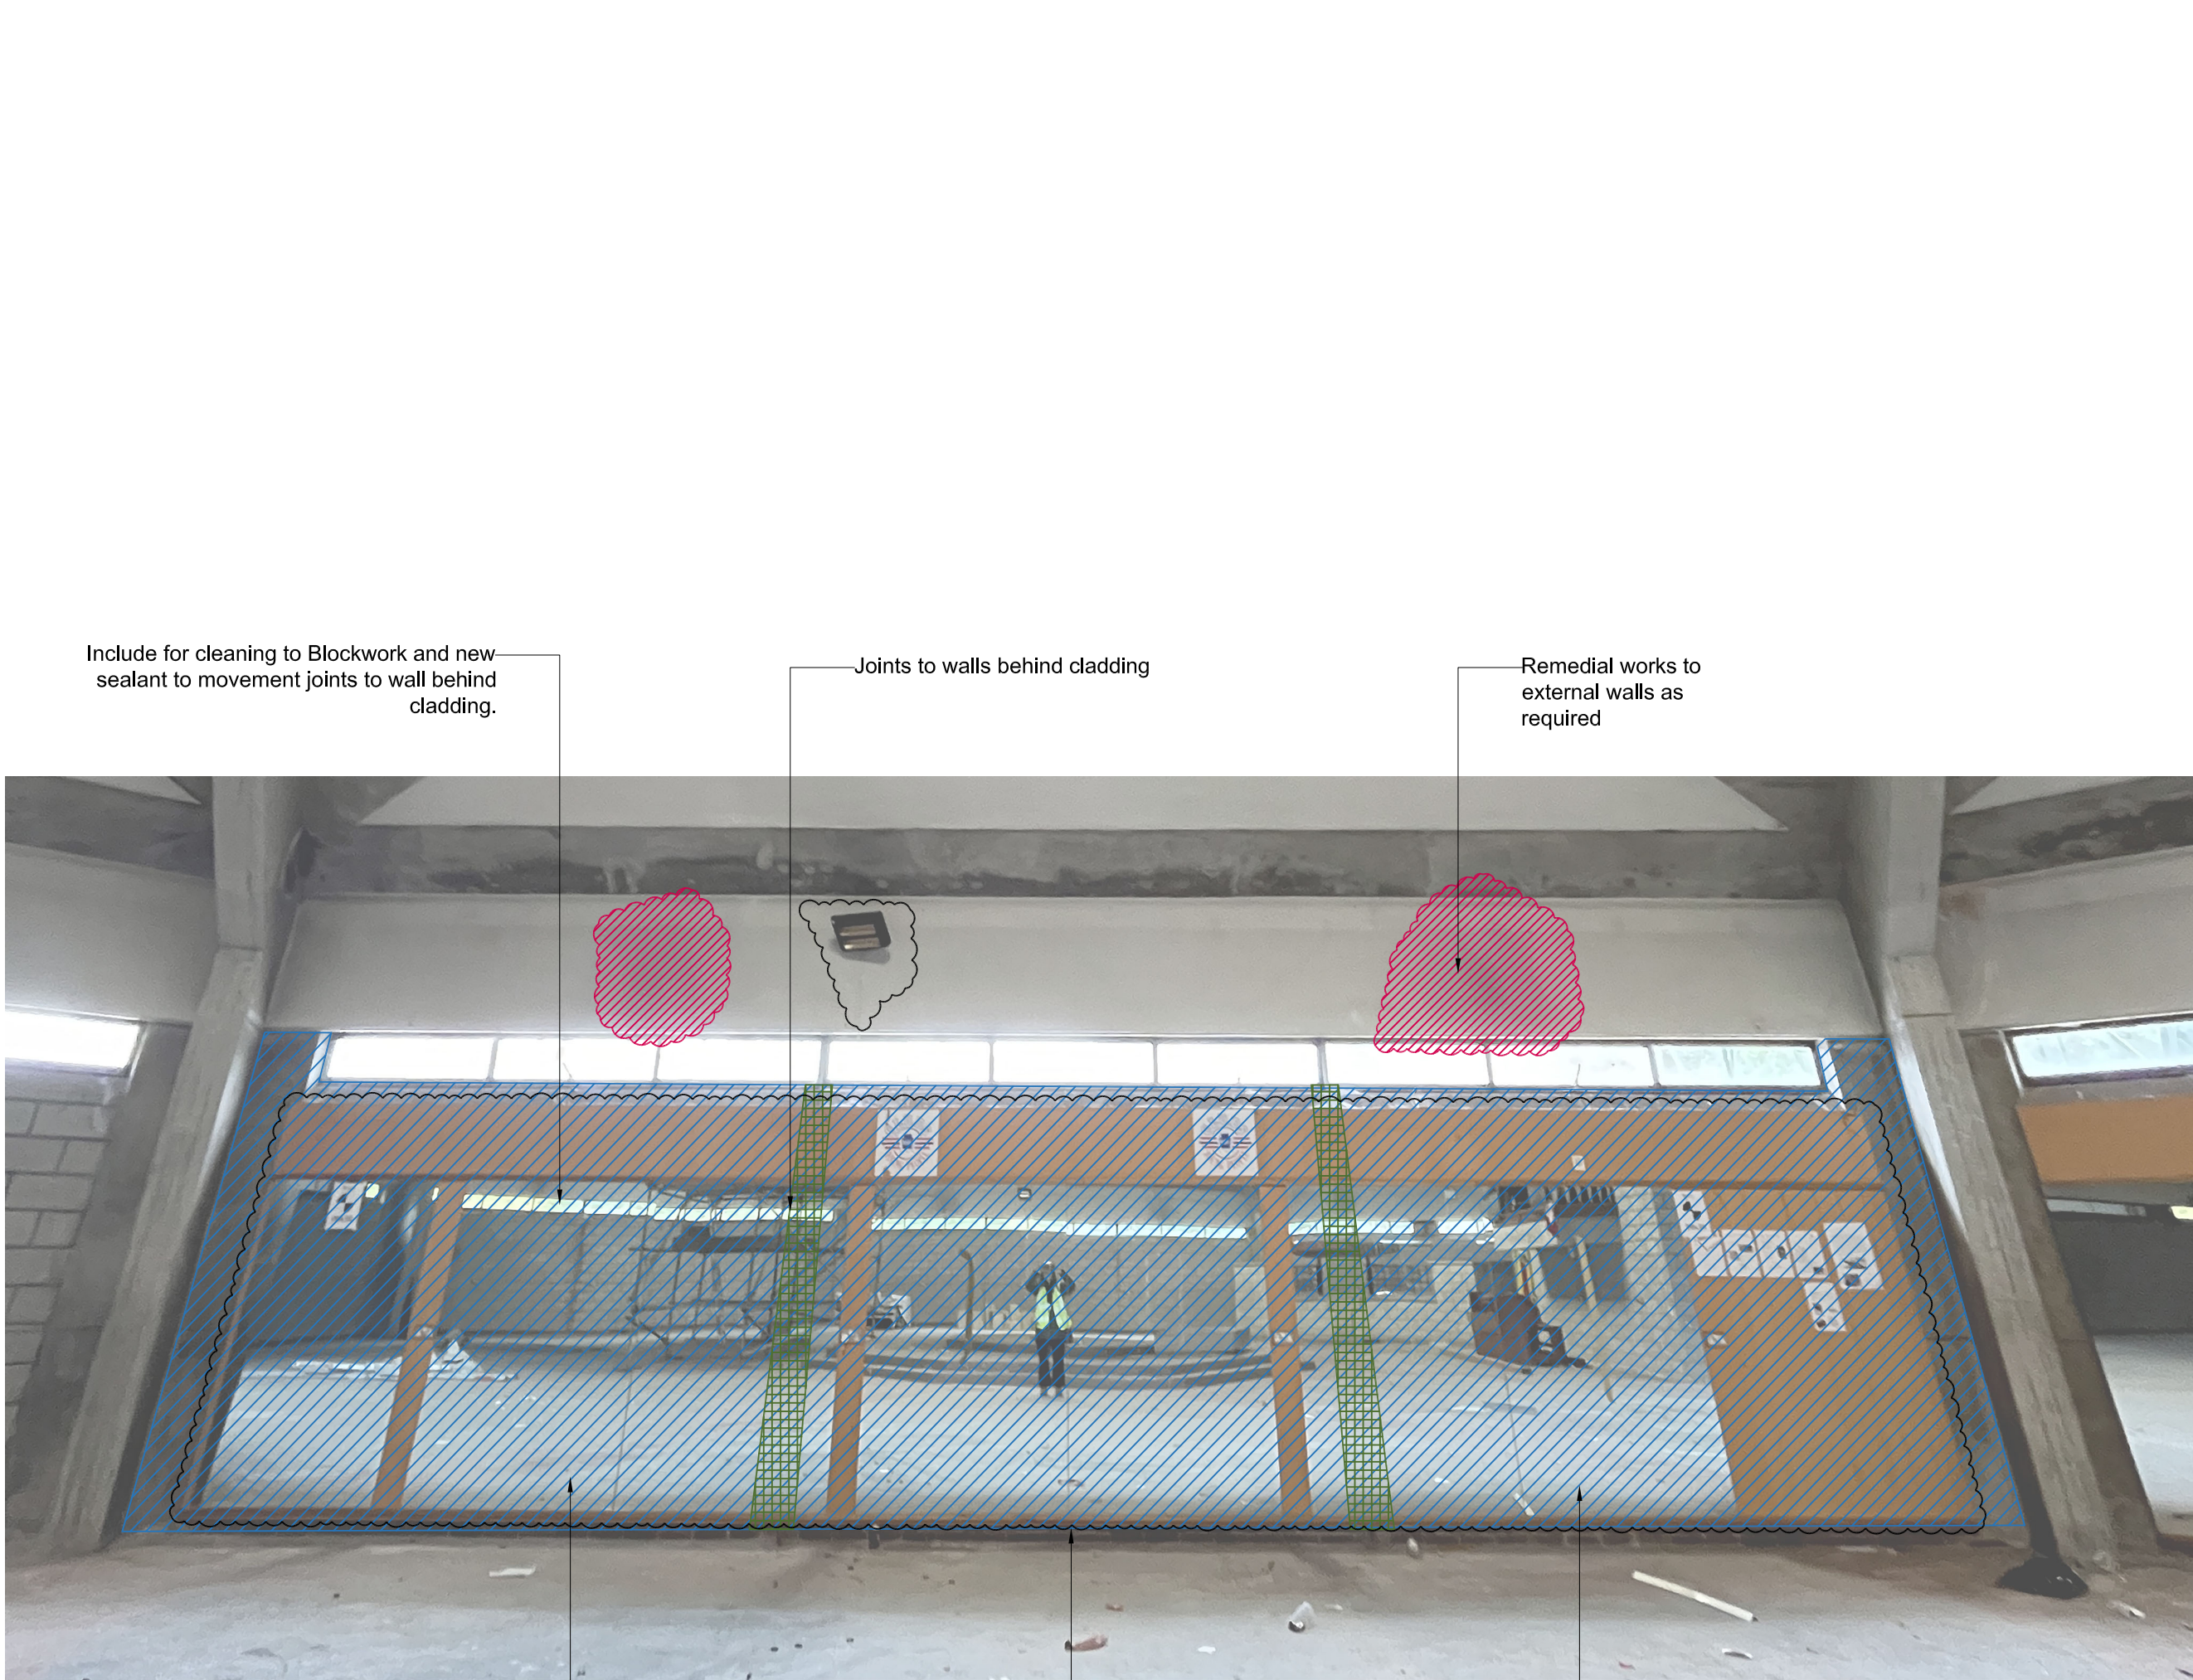


Elevation 10

Not To Scale

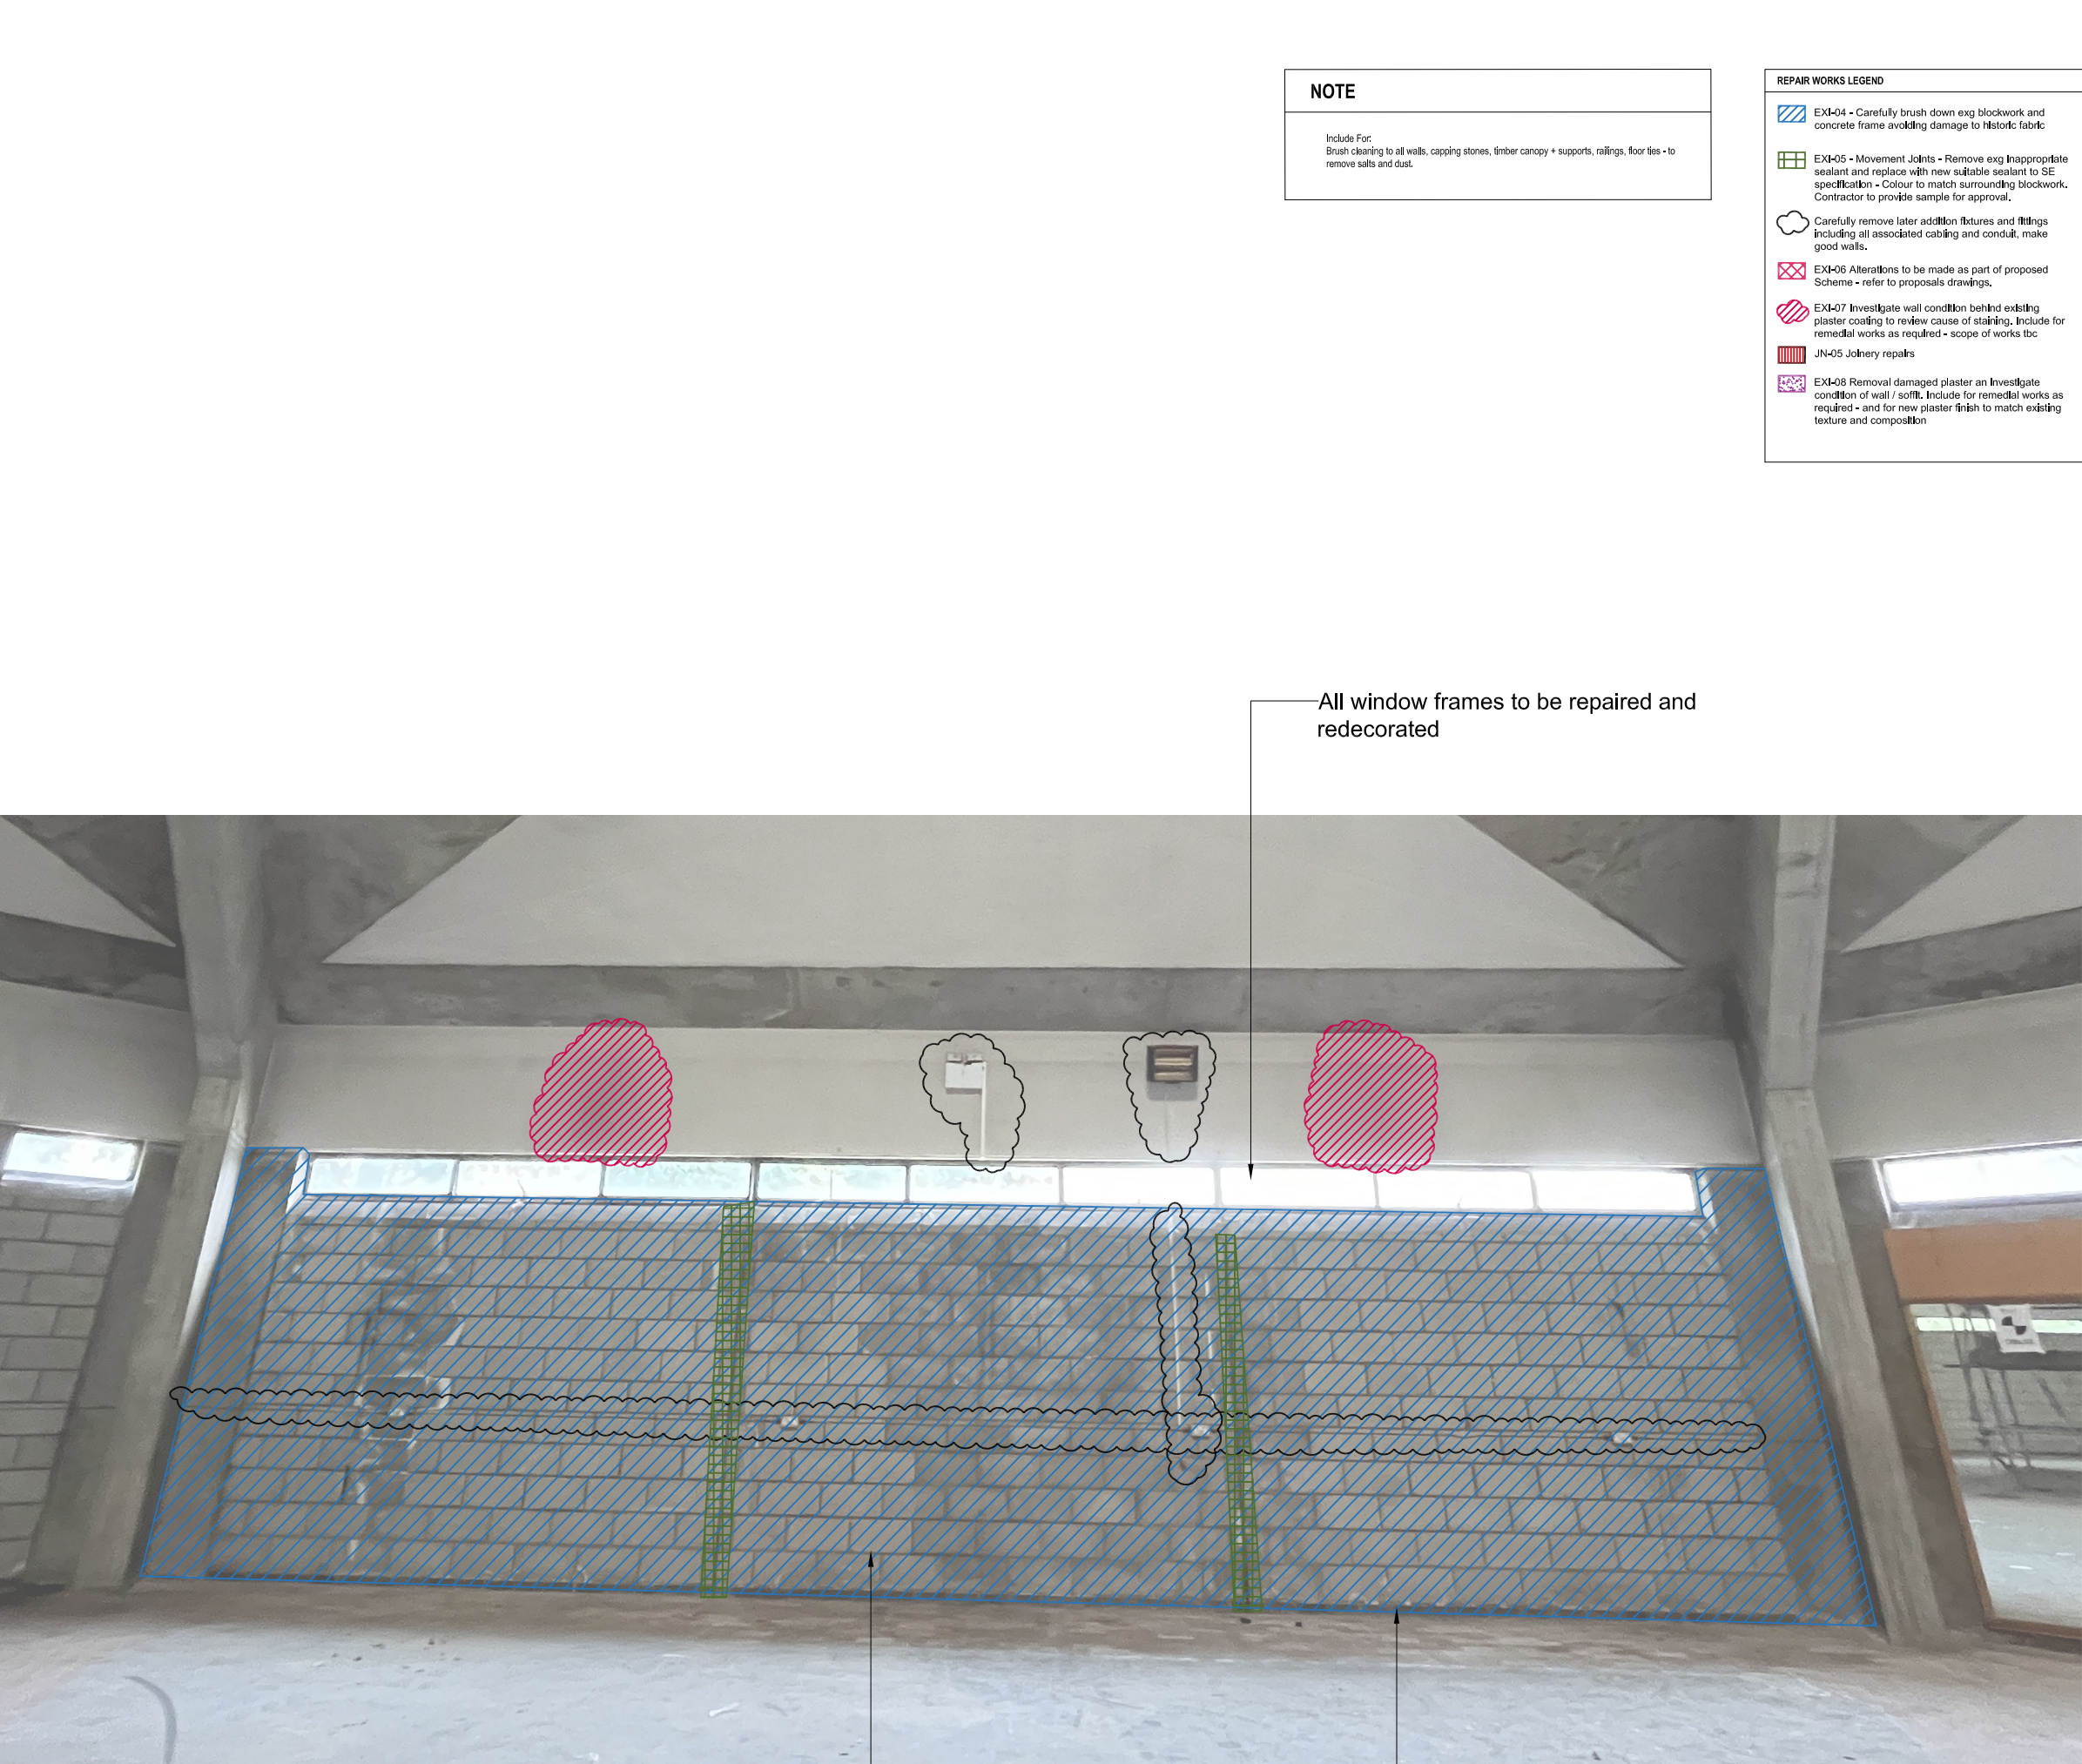


Elevation 11

Not To Scale

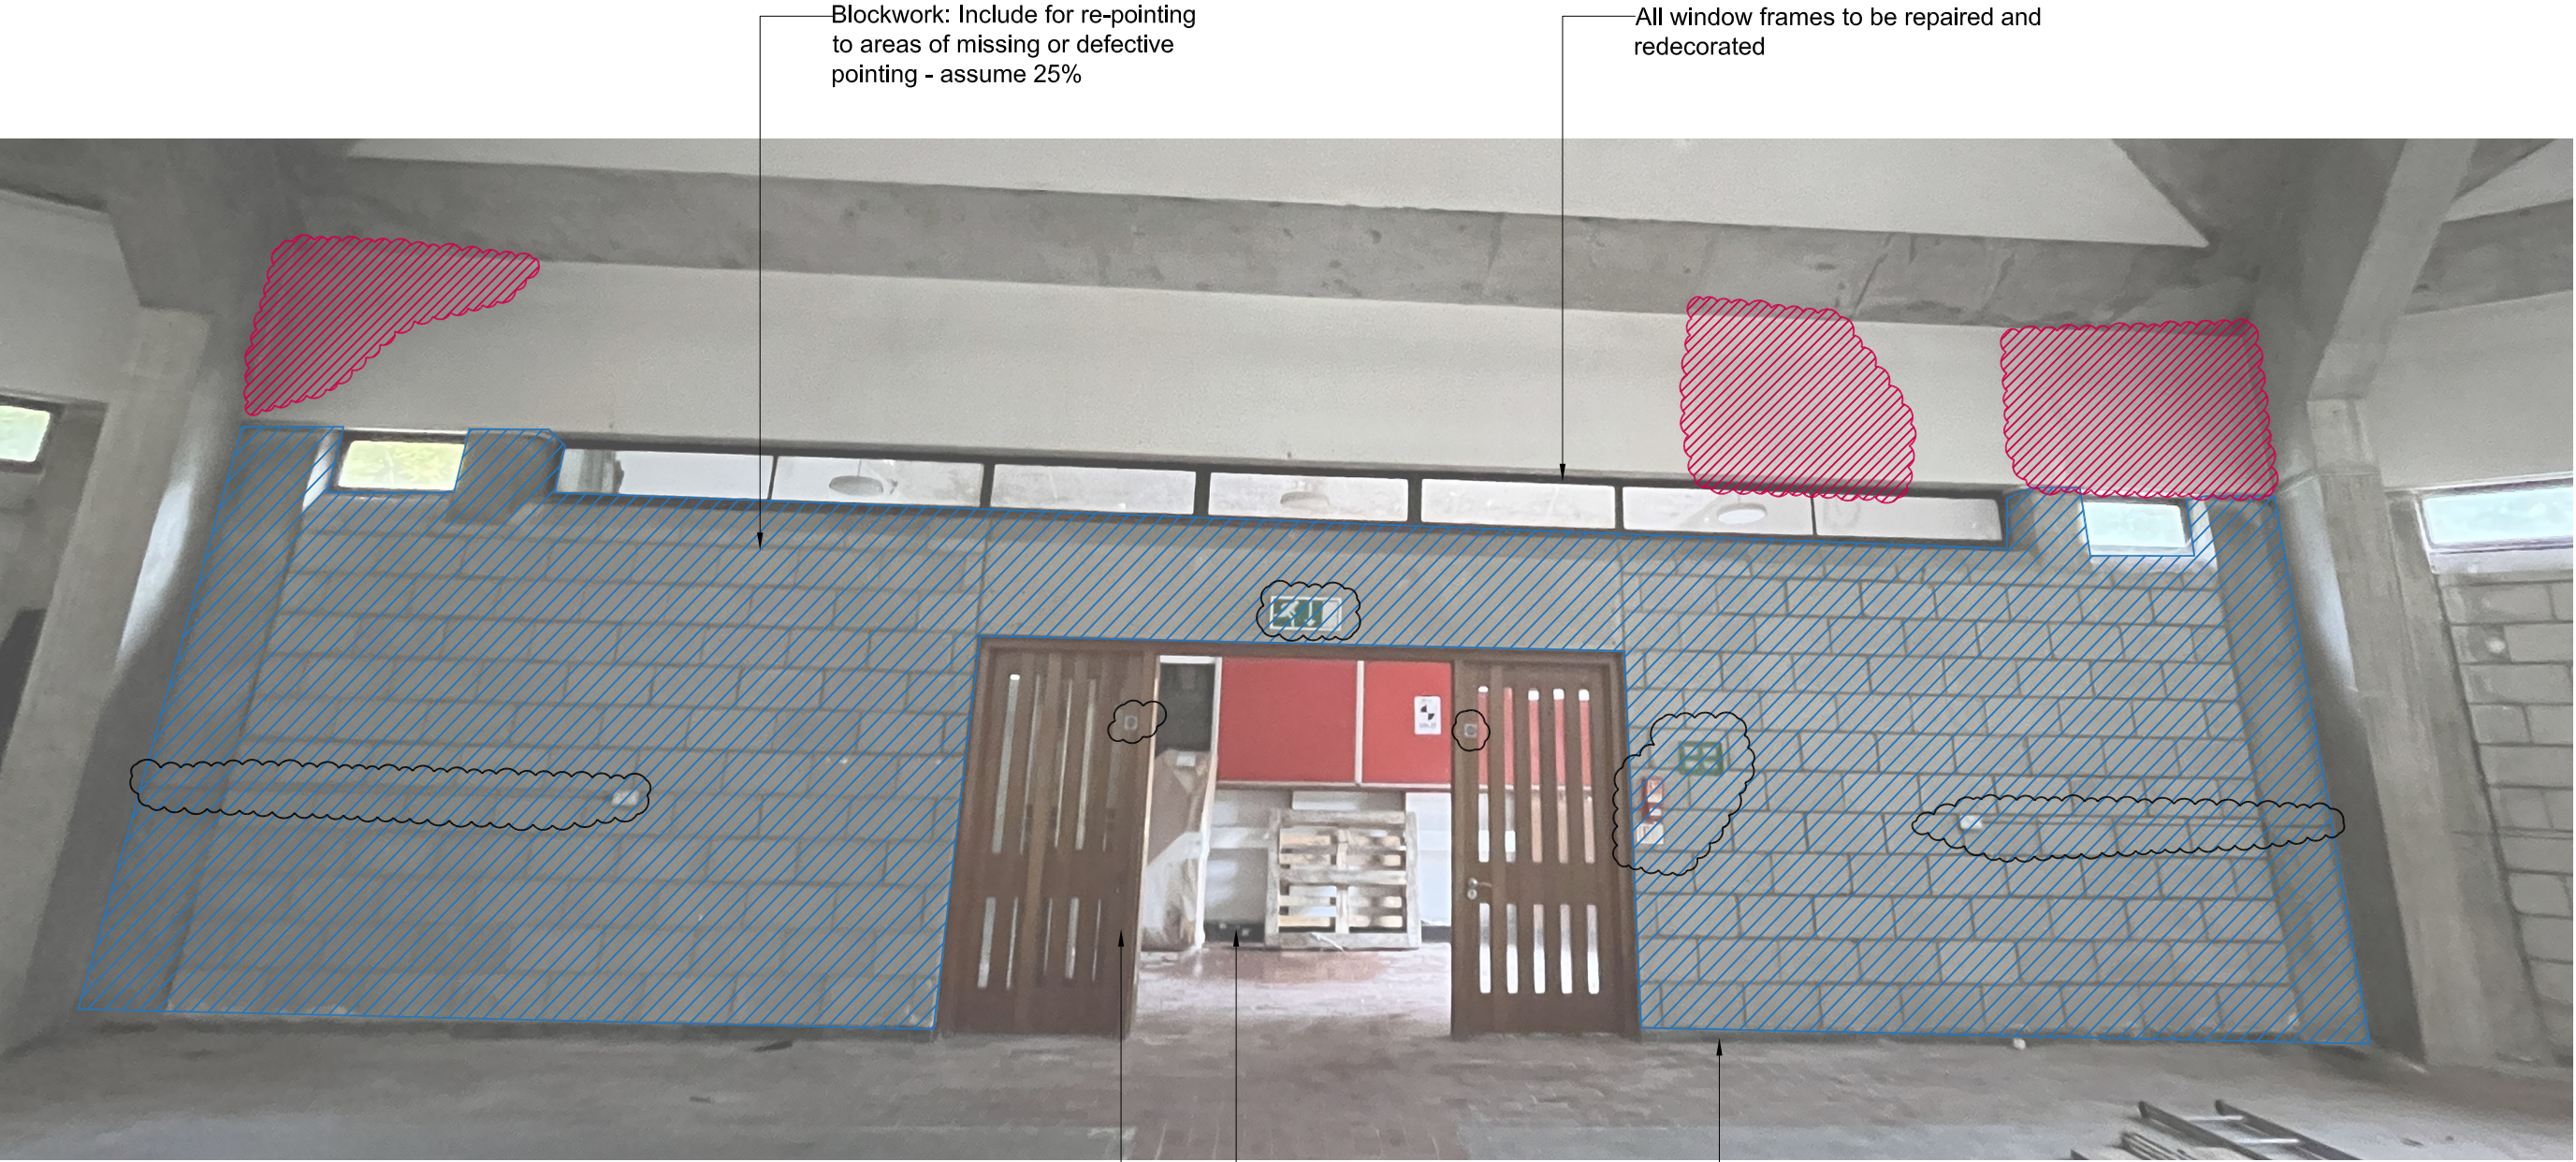

Elevation 12

Not To Scale

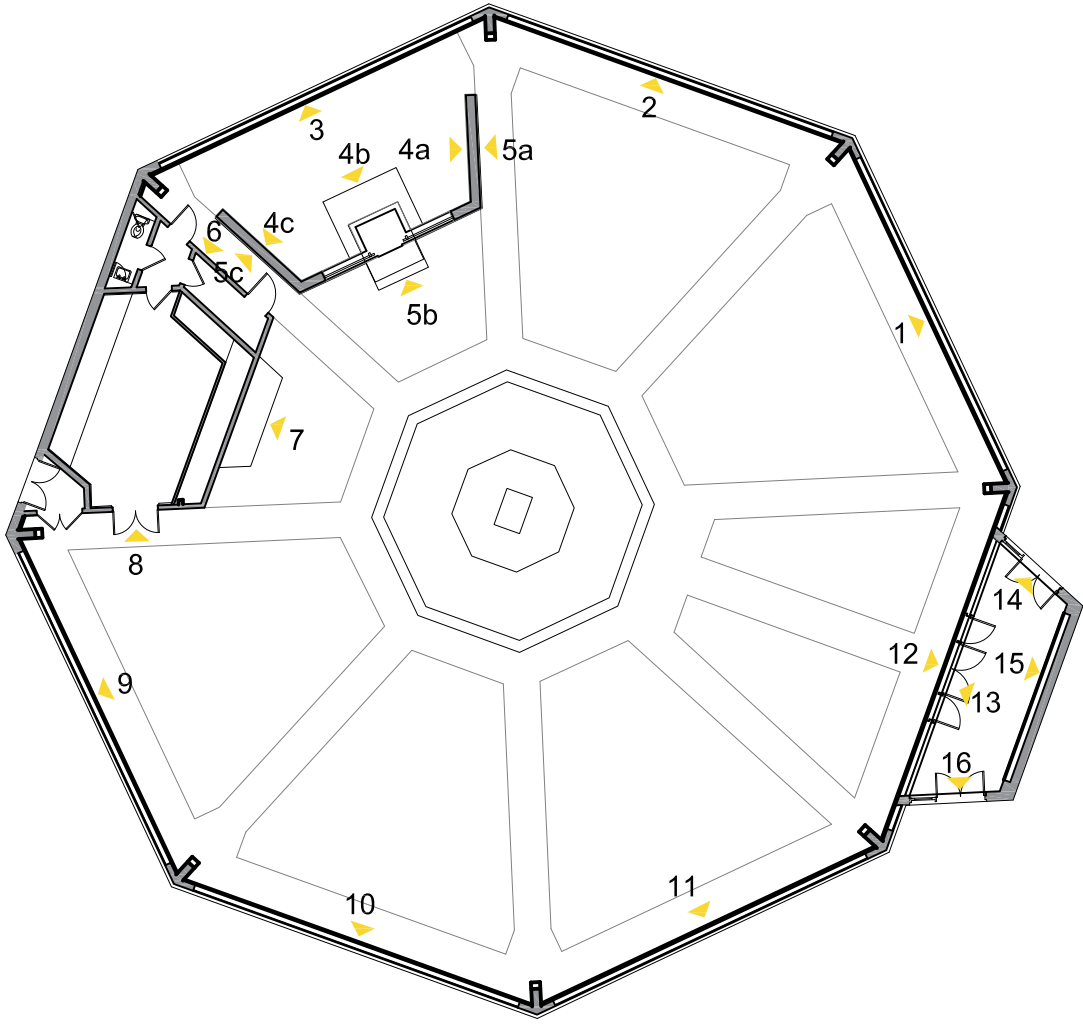

KEY PLAN (NTS):

NOTE

Include For:

REPAIR WORKS LEGEND









COPYRIGHT RESERVED:
The Copyrights to all designs and drawings are the property of Seven
Reproduction or use for any purpose other than that authorised by Seven
is forbidden.

- GENERAL NOTES:**
1. All dimensions to be checked on site, The Contractor shall verify and be for all dimensions.
 2. DO NOT scale the drawing - The drawing must not be scaled for any purpose, to written dimensions only.
 3. Any queries or doubts, drawing errors, omissions or divergences shall be to Seven Architecture without delay and prior to works being carried out.
 4. This drawing is subject to statutory approvals.
 5. All works are to be in accordance with the planning approval and my approved Local Authorities planning correspondence including drawings, documents and reports.
 6. All works are to comply with the Building Regulations, British Standards, Code Practice and any Local Statutory requirements.
 7. All works are to comply with current Health & Safety Legislation, HSE recommendations / guidance and the current CDM regulations.
 8. All architectural drawings are to be read in conjunction with the relevant architectural specifications and outline specification sheets.
 9. All the details and setting-out drawings to be read in conjunction with the consultants and subcontractor drawings.
 10. All details and setting-out drawings are design intent only. Final arrangement subject to design development and coordination with Design Team relevant subcontractors.

REV.	DESCRIPTION	DATE	DRAWN	CHECK
P01	Issued For Planning	06/10/25	RS	RS

**THIS DRAWING IS SUBJECT TO ALL
NECESSARY STATUTORY APPROVALS**

DRAWING SCALE: NTS

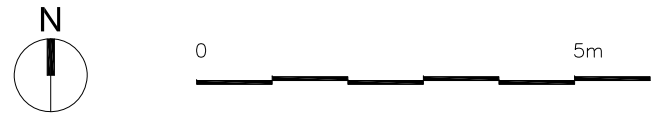

CLIENT:
Hopwood Hall College



PROJECT TITLE:
HCO Milnrow Chapel Conversion

PROJECT NO:
20765

DRAWING TITLE:
Internal Repair Works - Elevations 4 of 5

DRAWING NO:

PROJECT	ORIGIN	ZONE	LEVEL	TYPE	ROLE	NO.#	REVISION
HCO	SEV	ZZ	ZZ	DR	A	00153	P01

SUITABILITY DESCRIPTION (S2) Suitable for Information

REVISION DESCRIPTION CONSTRUCTION

seven.

SEVENARCHITECTURE.CO.UK

Studios at :

Unit 1.3 Wauk Mill
51 Bengal St
MANCHESTER
M4 6LN
t: 0161 236 5655

Clarendon House
Victoria Avenue
HARROGATE
HG1 1JD
t: 01423 709 807

Y Neuadd Llyrd
Dolwyddelan
CONWY
LL25 0SJ
t: 01286 875120