



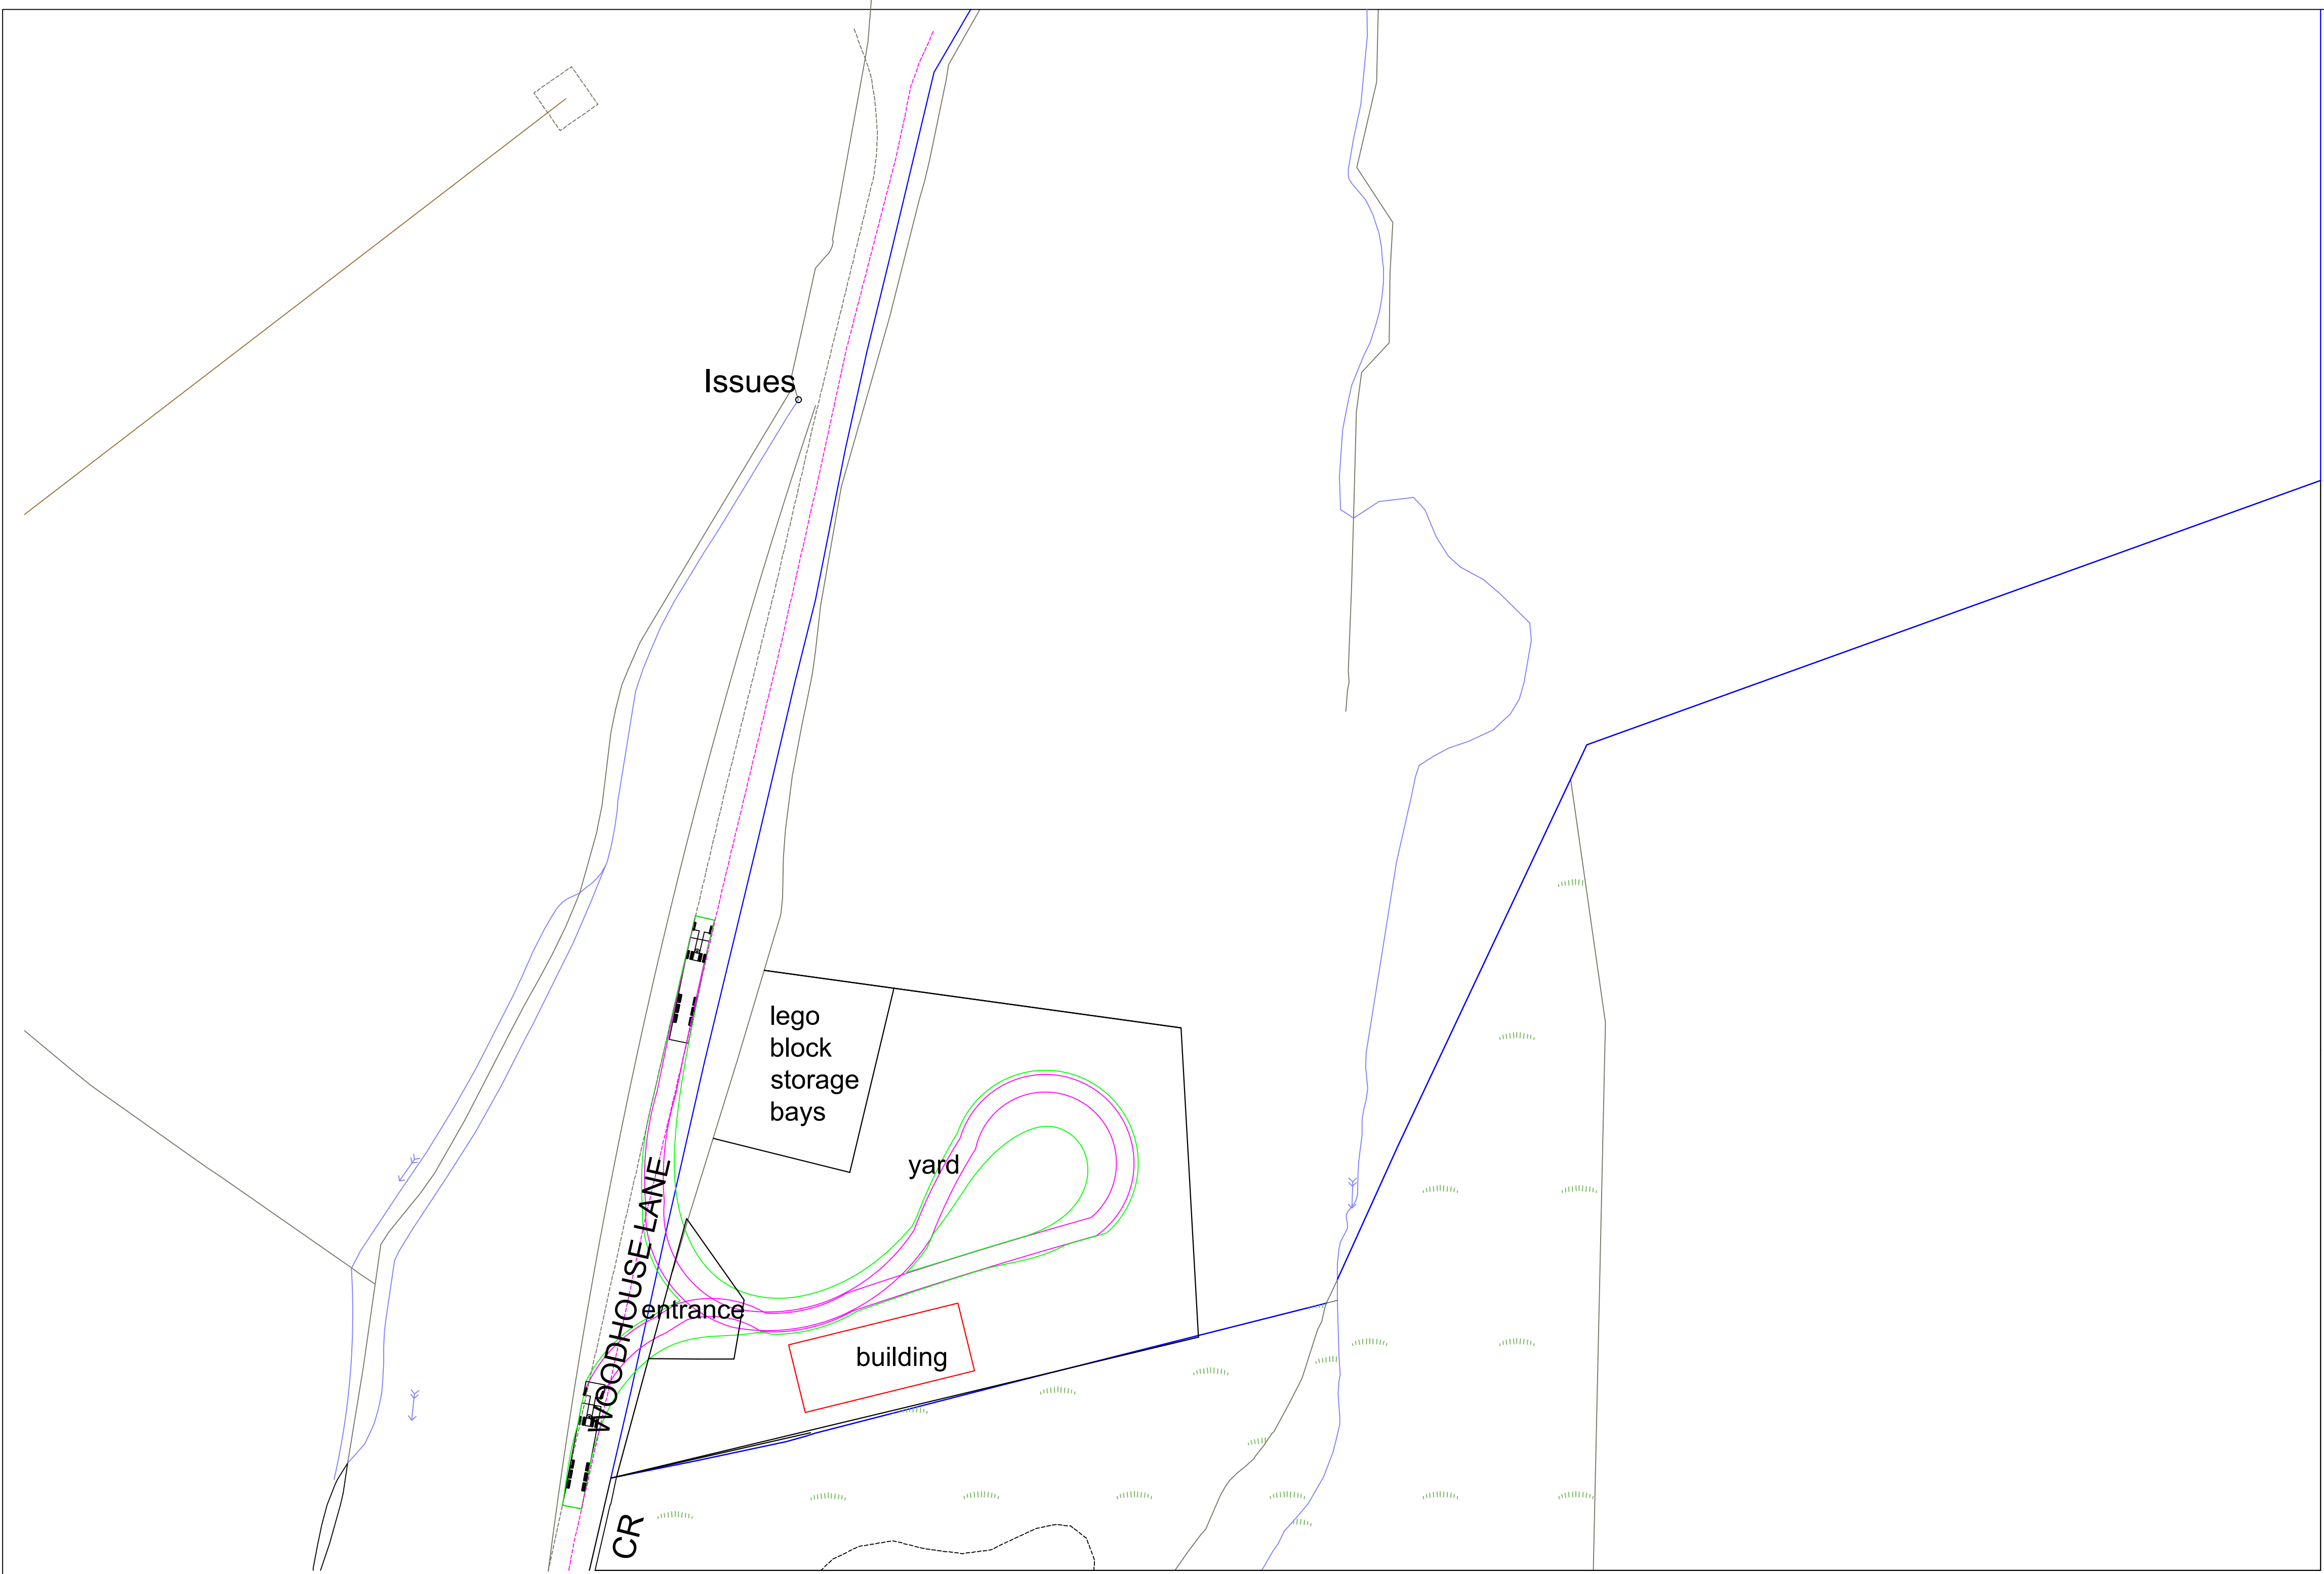

Swept Path
Articulated Vehicle
Land to the east of
Woodhouse Lane,
Norden, Rochdale,
OL12 7TB

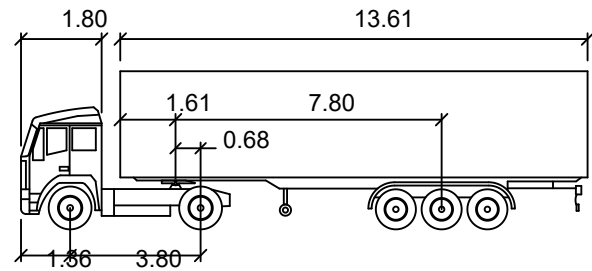

ARTIC	Meters		
Tractor Width	: 2.55	Lock to Lock Time	: 6.00 s
Trailer Width	: 2.55	Steering Angle	: 34.30 deg
Tractor Track	: 2.47	Articulating Angle	: 75.00 deg
Trailer Track	: 2.45		

Scale : 1 : 500 @ A1

