



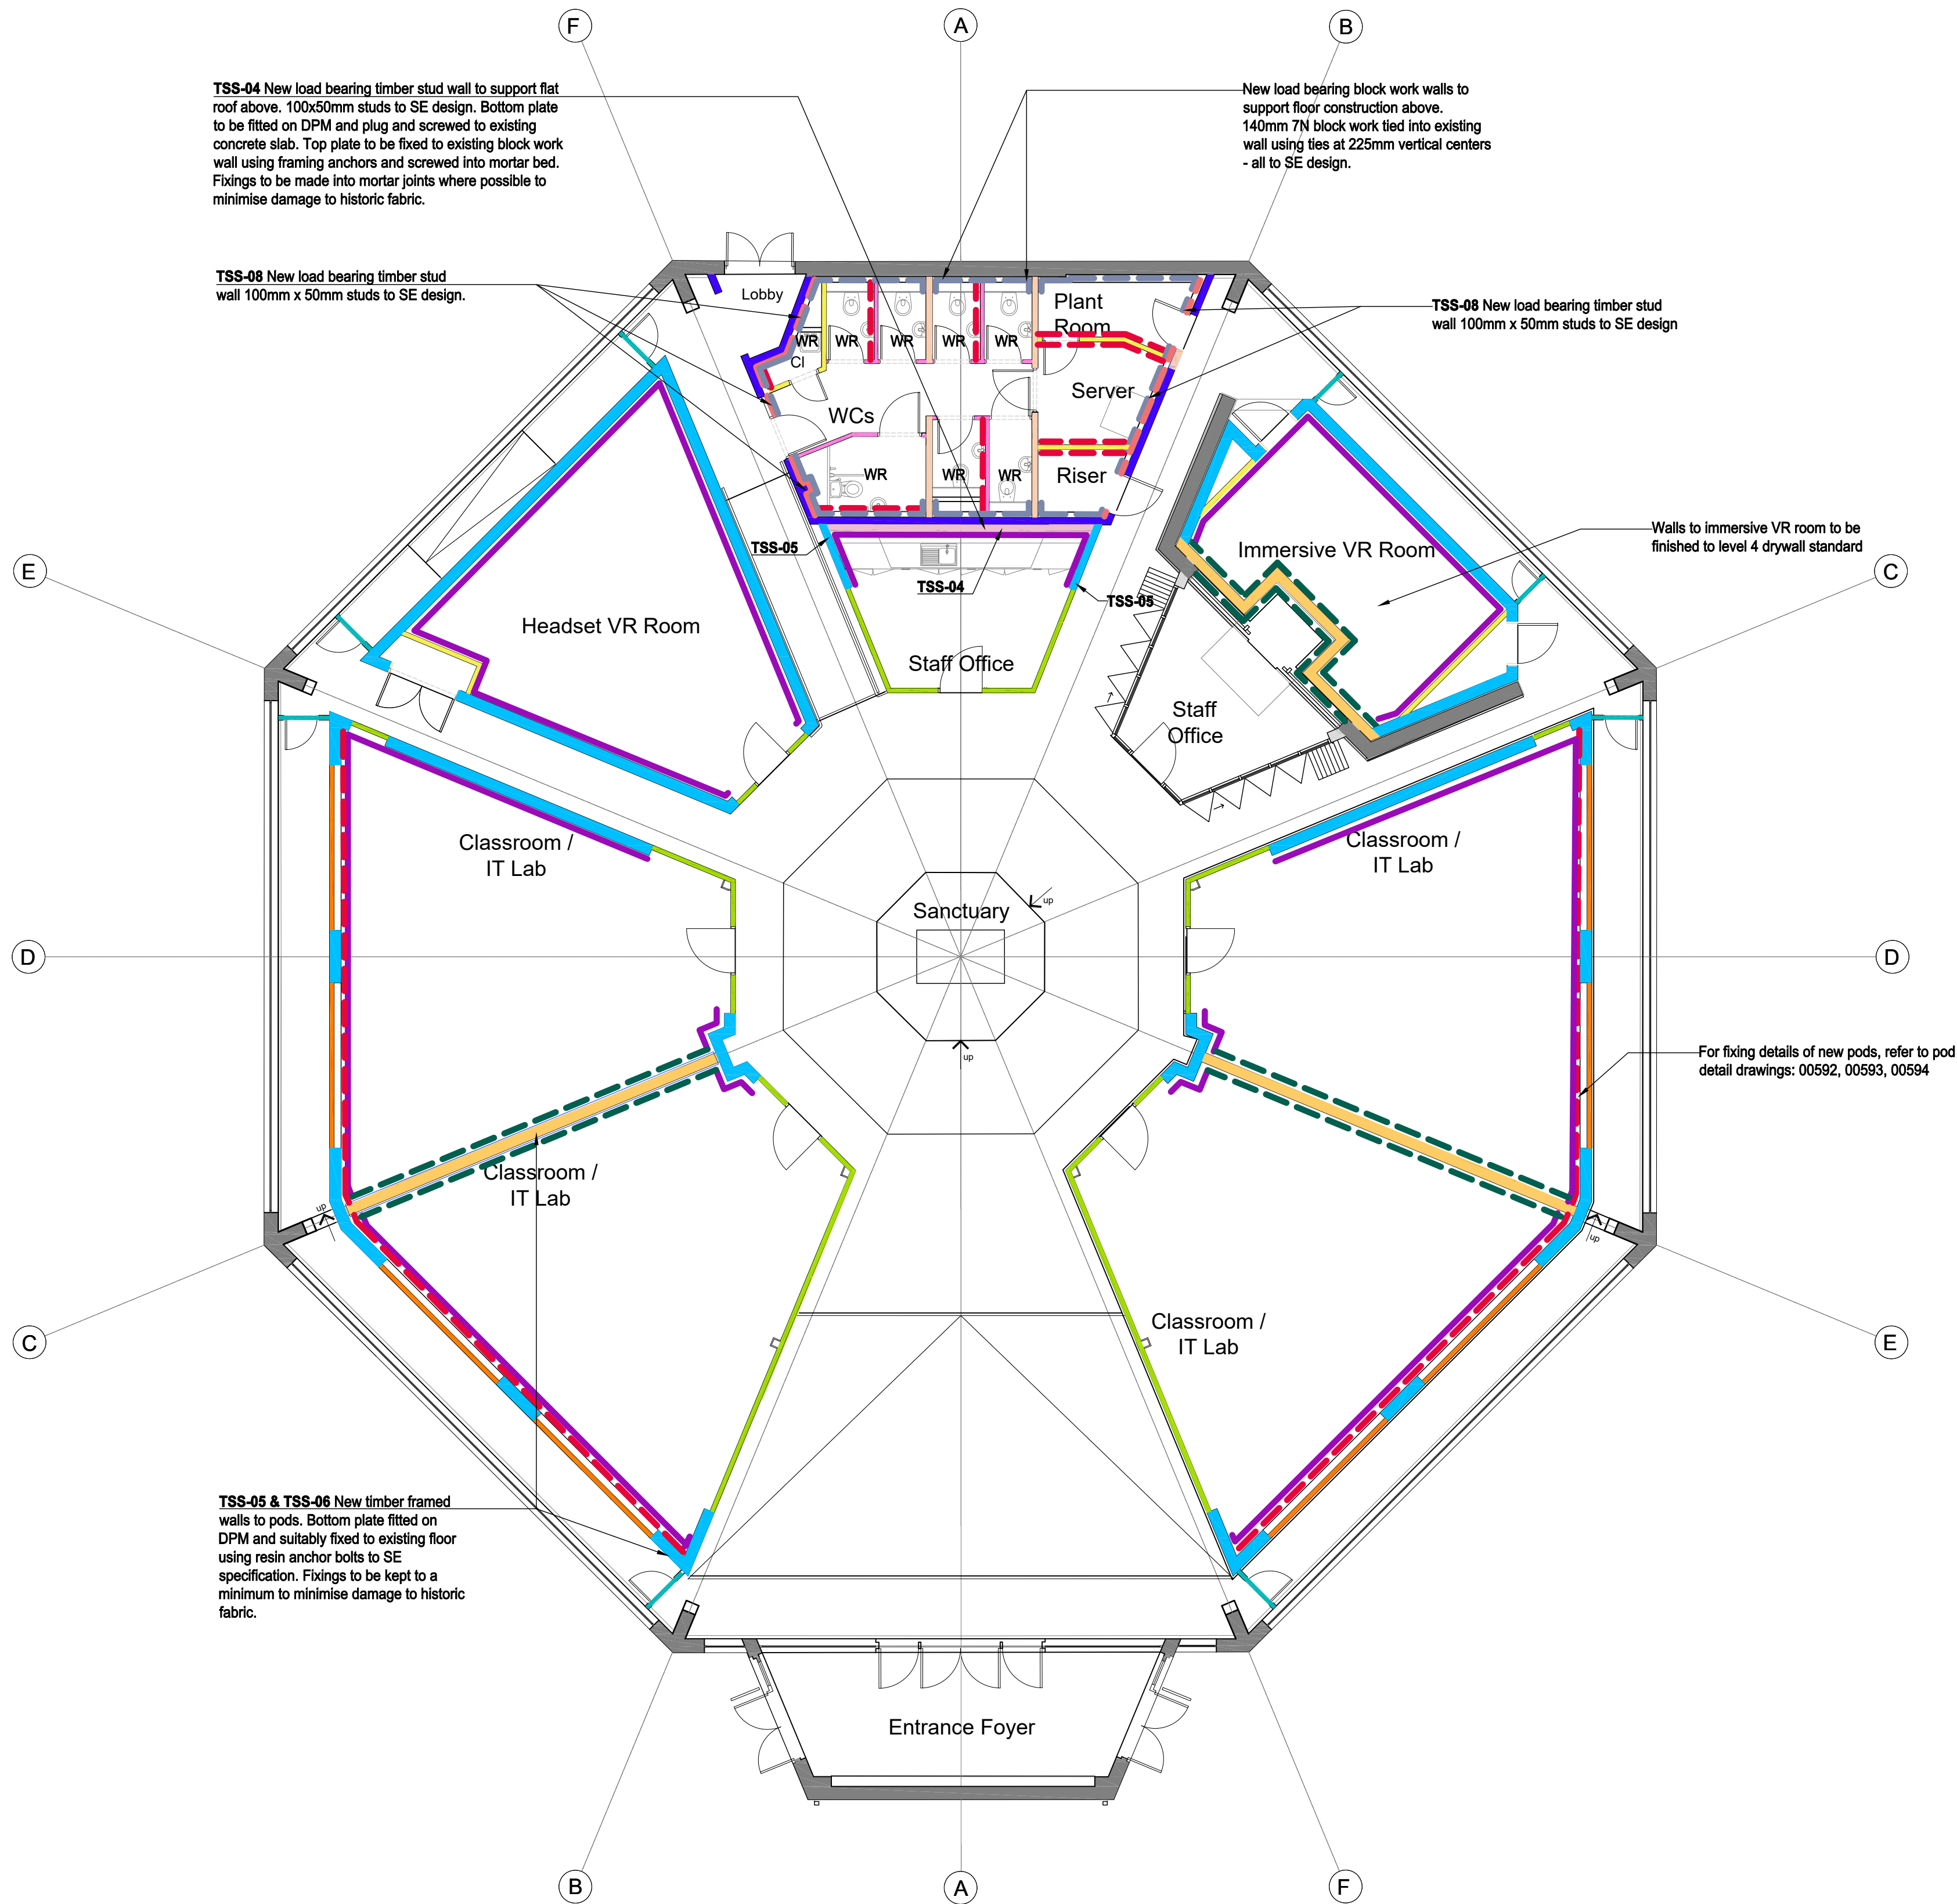

Proposed Internal Wall Types Plan - Ground Floor

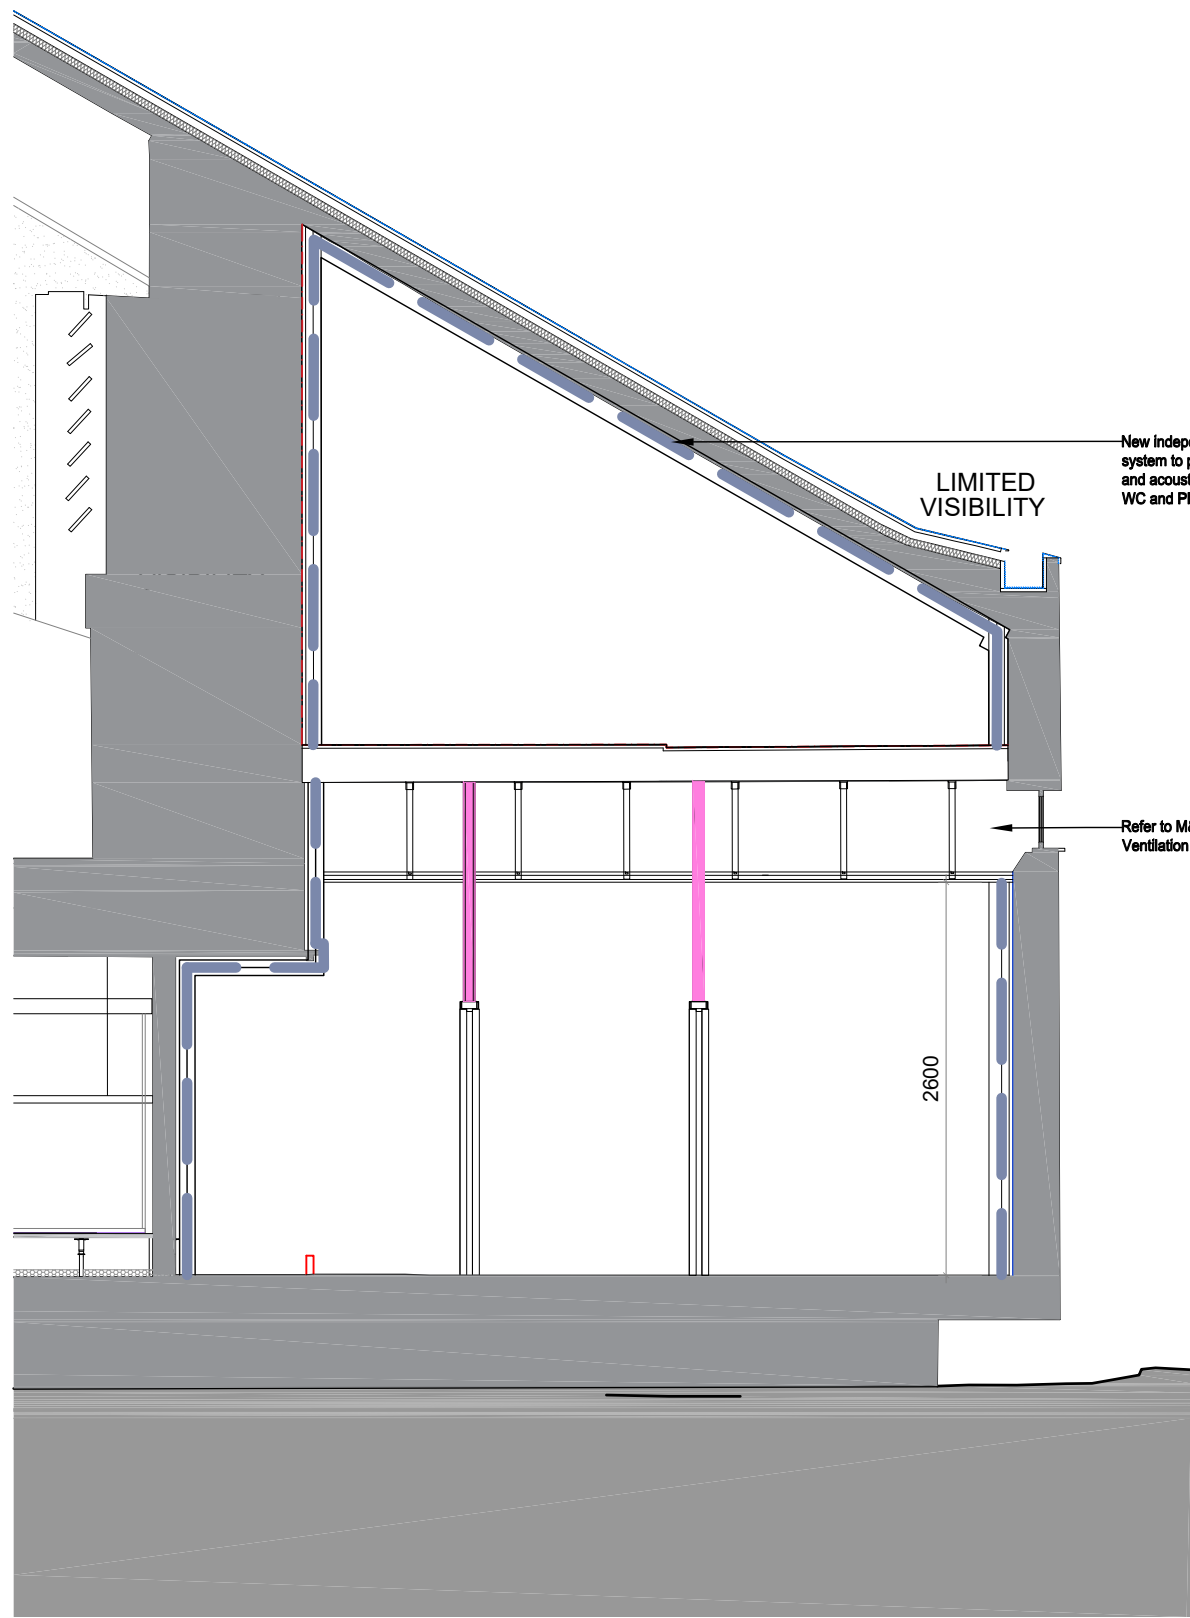

Proposed Section A

GENERAL ROOM TAG LEGEND			
Room Number	Room Name	Room Area	Occupancy
Room Number	Room Name	Room Area	Occupancy
Room Number	Room Name	Room Area	Occupancy

INTERNAL WALL TYPE LEGEND	
Existing blockwork walls	
P-01	Partition Type - P-01
P-02	Partition Type - P-02
TSS-02	Supporting Structure for New Access Gates
TSS-04	Timber framed wall
TSS-05	Timber Framed Wall to Pods
TSS-06	Timber Framed Wall between Classroom, Immersive VR Room & Staff Office
GPS-01	Fixed glazed screens - GPS-01
GPS-02	Clerestory glazing to pods
B-02	140mm blockwork wall
D-01	Location of plasterboard lining to interior of pods
D-02	Location of 18mm pattressing fixed to face of studs. Plasterboard layers to be maintained
D-03	Soundbite plasterboard lining to internal pod separating walls and to be fixed with resilient bar to one side.
D-05	Independent Wall Lining to existing and New Blockwork Walls
TSS-08	Load bearing timber wall (100 x 50 timber studs) to support Plant Room Floor (Refer to SE specification & details)
Refer to drawing number 00577 for partition details.	


COPYRIGHT RESERVED:
The Copyrights to all designs and drawings are the property of Seven.
Reproduction or use for any purpose other than that authorised by Seven
is forbidden.

GENERAL NOTES:


- All dimensions to be checked on site. The Contractor shall verify and be for all dimensions.
- DO NOT scale the drawing - The drawing must not be scaled for any purpose, to written dimensions only.
- Any queries or doubts, drawing errors, omissions or divergences shall be to Seven Architecture without delay and prior to works being carried out.
- This drawing is subject to statutory approvals.
- All works are to be in accordance with the planning approval and my approved Local Authorities planning correspondence including drawings, documents and reports.
- All works are to comply with the Building Regulations, British Standards, Code Practice and any Local Statutory requirements.
- All works are to comply with current Health & Safety Legislation, HSE recommendations / guidance and the current CDM regulations.
- All architectural drawings are to be read in conjunction with the relevant architectural specifications and outline specification sheets.
- All the details and setting-out drawings to be read in conjunction with the consultants and subcontractor drawings.
- All details and setting-out drawings are design intent only. Final arrangement subject to design development and coordination with Design Team relevant subcontractors.

REV.	DESCRIPTION	DATE	DRAWN	CHECK
P01	Planning Issue	12/09/25	WR	RS

DRAWING SCALE: 1:100@A1

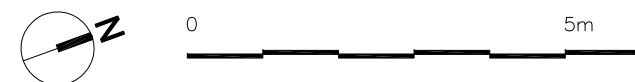

KEY PLAN (NTS):

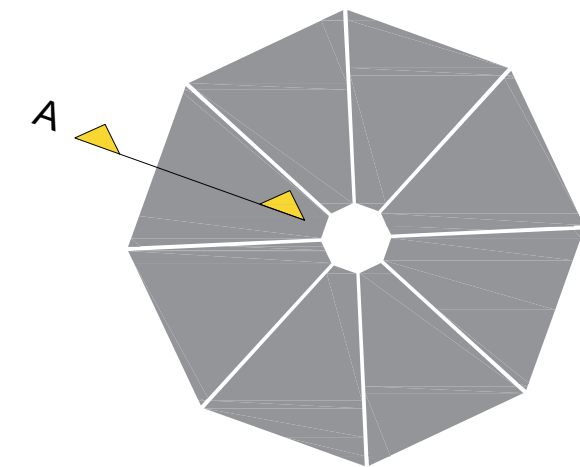

CLIENT:
Hopwood Hall College



PROJECT TITLE:
HCO Milnrow Chapel Conversion

PROJECT NO:
20765

DRAWING TITLE:
Proposed Wall Types Plan - Ground Floor

DRAWING NO:

PROJECT	ORIGIN	ZONE	LEVEL	TYPE	ROLE	NO.#	REVISION
HCO	SEV	ZZ	00	DR	A	02060	P01

SUITABILITY
DESCRIPTION

REVISION
DESCRIPTION

PLANNING

seven.

SEVENARCHITECTURE.CO.UK

Studios at :

Unit 1.3 Wauk Mill
51 Bengal St
MANCHESTER
M4 6LN
t: 0161 236 5655

Clarendon House
Victoria Avenue
HARRINGTON
HG1 1JD
t: 01423 709 807

Y Neuadd Llyrd
Dolwyddelan
CONWY
LL25 0SJ
t: 01286 875120