


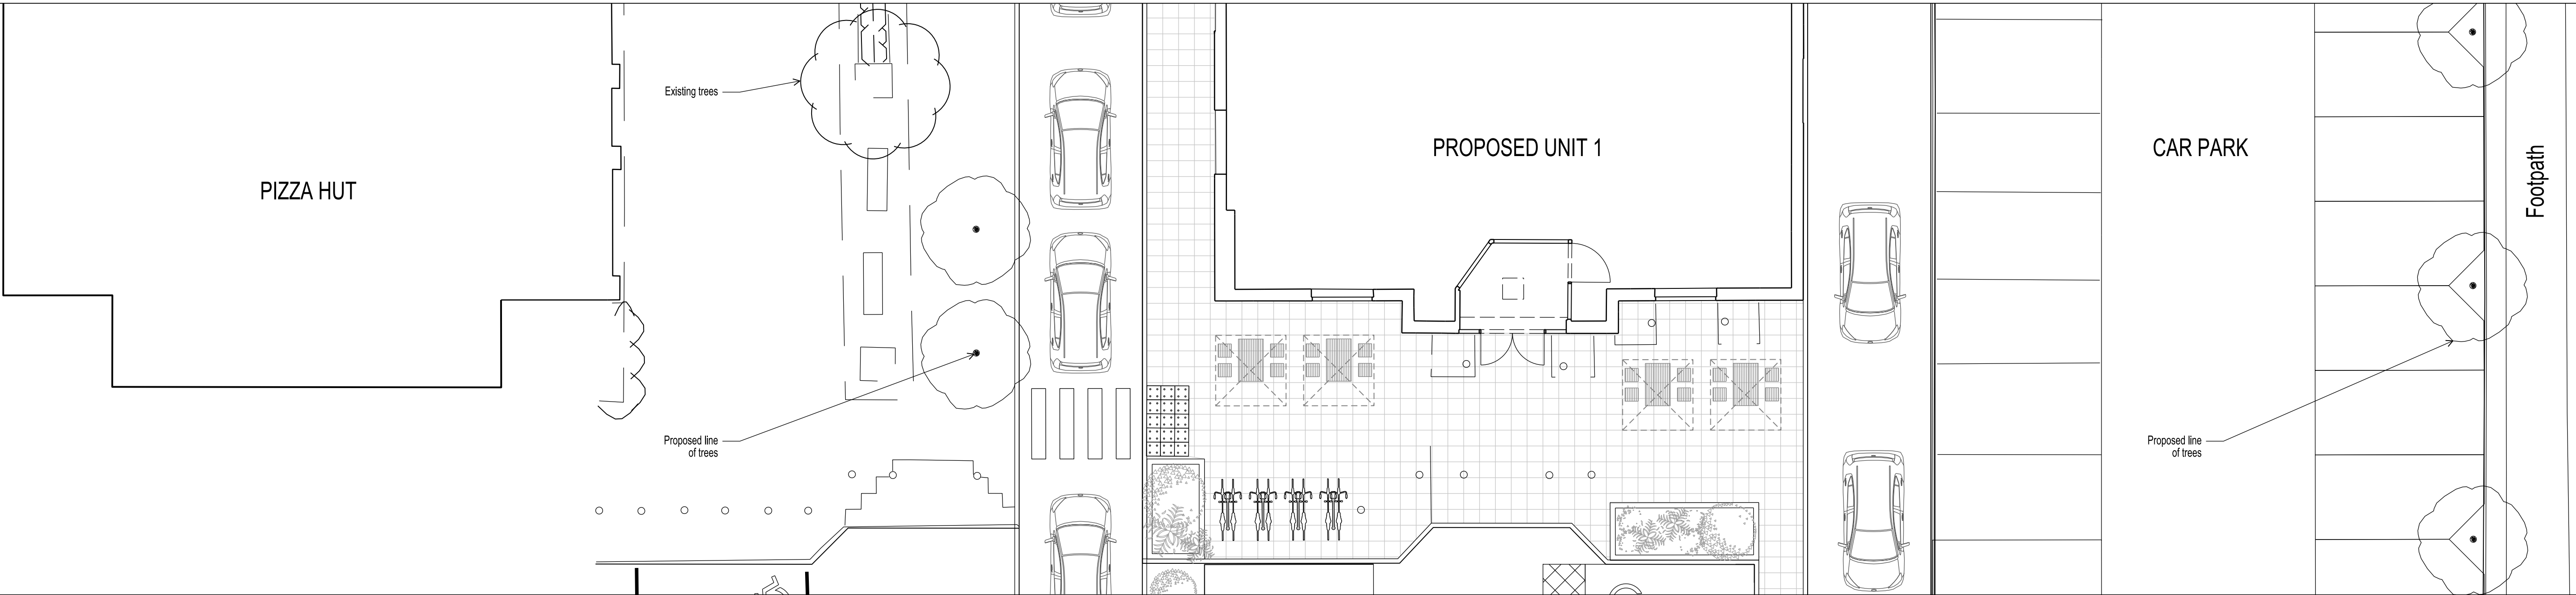

STREET SCENE VIEW FROM THE CAR PARK - PLAN



STREET SCENE VIEW FROM THE CAR PARK - ELEVATION