


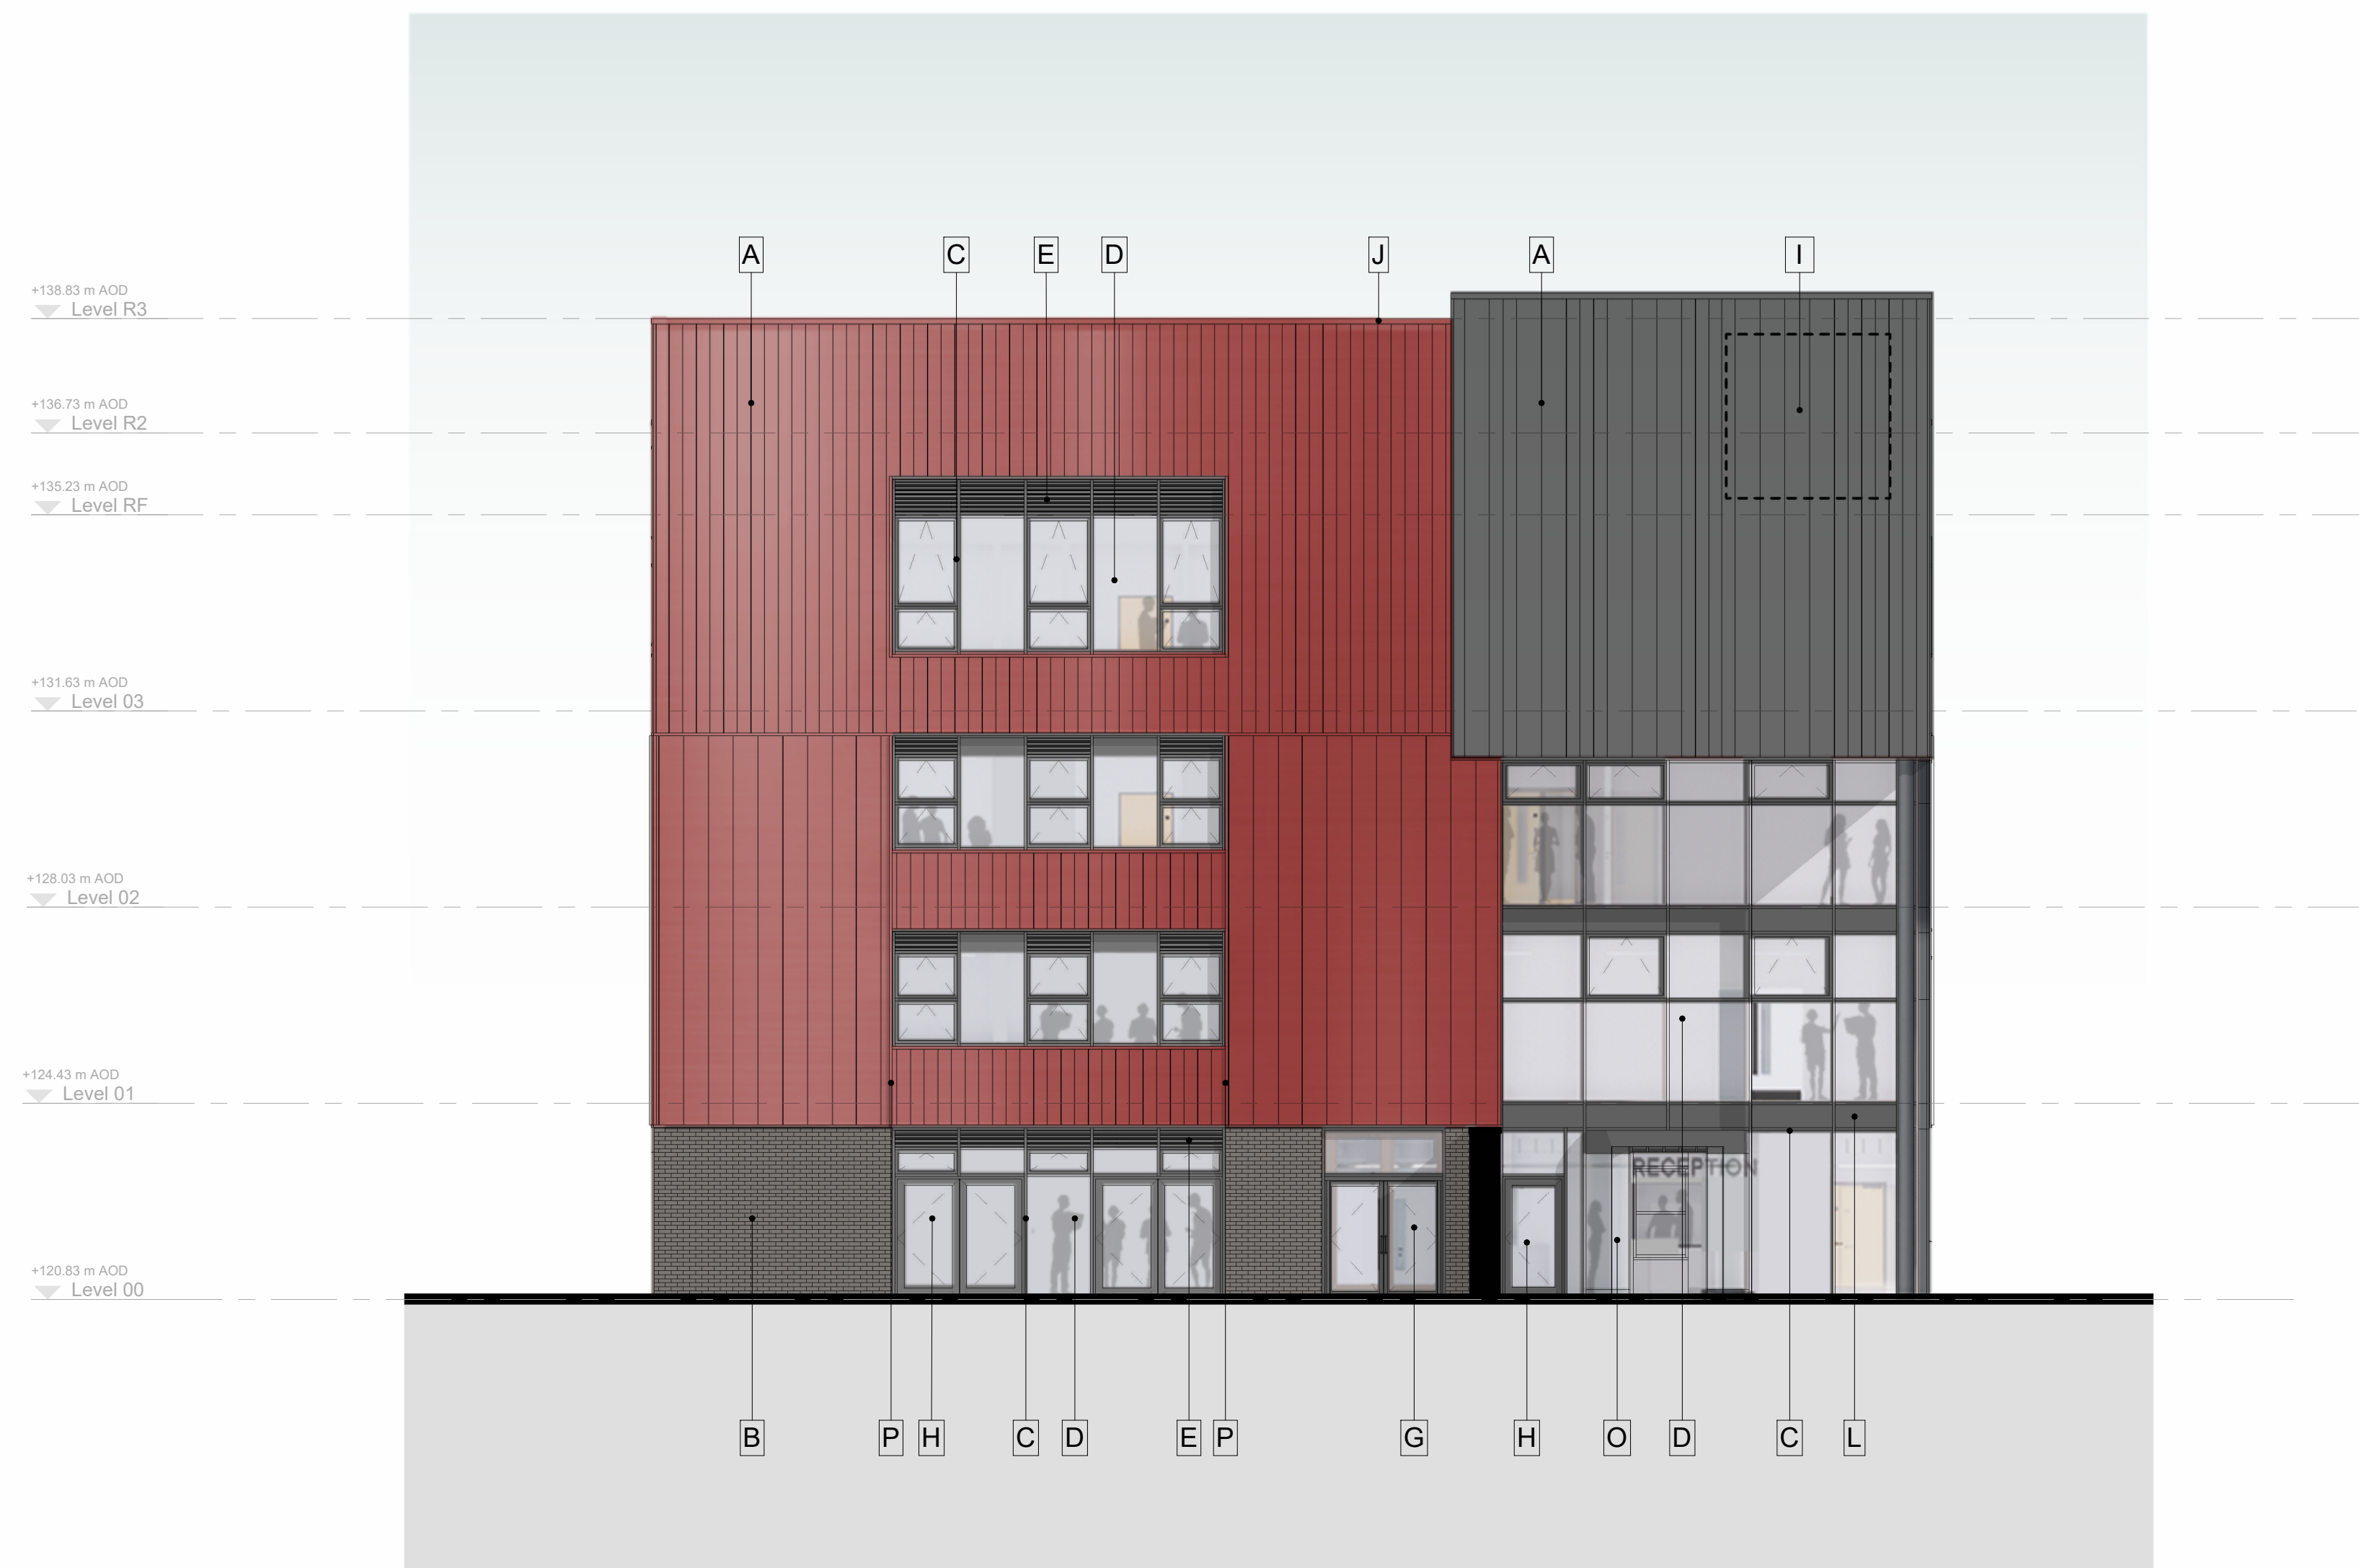

2 South Elevation
1 : 100



1 East Elevation
1 : 100

0 1 2 3 4 5
m