
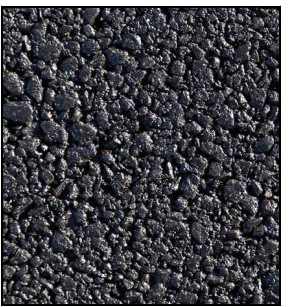


	AVENUE	STREET	SHARED DRIVES	SHARED SURFACE / MEWS	TEGULA SETTS	RUMBLE STRIP	2m - FOOTPATH
ROAD WIDTH	min 6.75m	min 5.5m	min 4.5m				
PROPOSED ROAD SURFACE							
	Bitmac or similar	Bitmac or similar	Marshall's Standard Block Paving Brindle or similar	Bitmac or similar	TEGULA SETTS (TRADITIONAL) OR NATURAL	Red pavers flush rumble strip / Red paver ramp (red multi clay)	Breedon Gravel

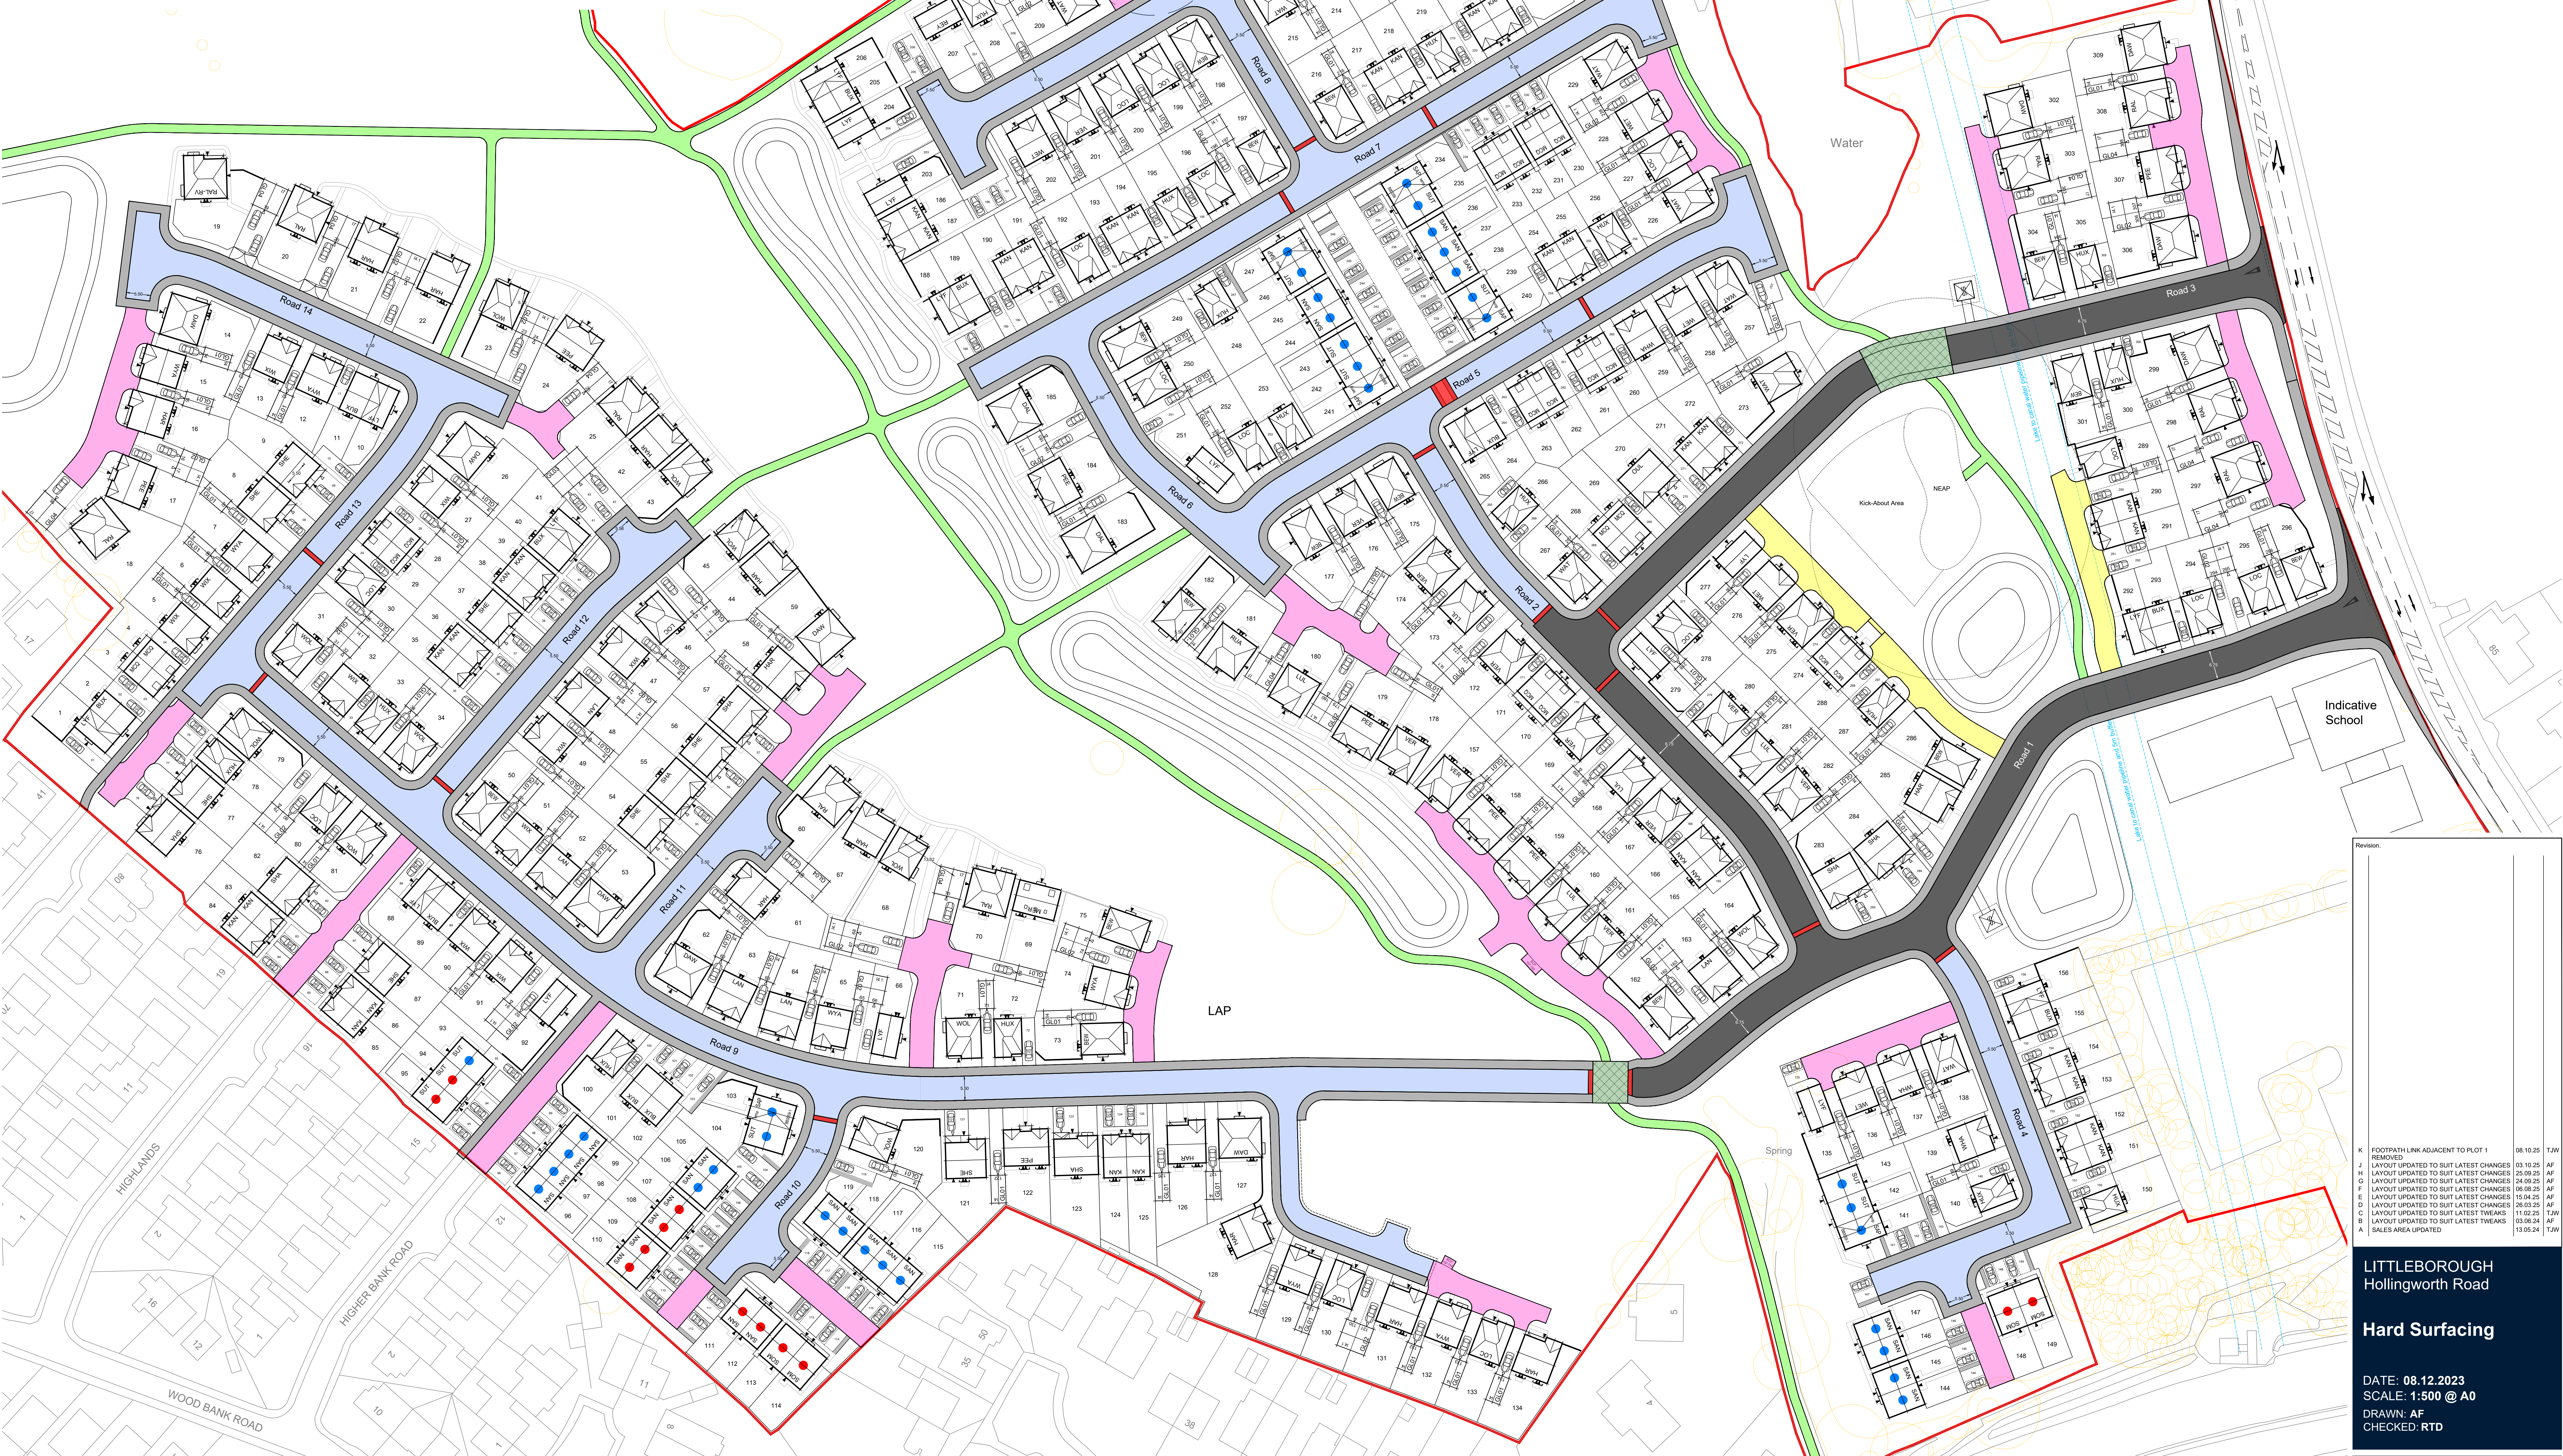

Hollingworth Rd, Littleborough

J & S BLOOR (SERVICES) LIMITED
ASBESTY ROAD, BROADBANK, BRIGHAM, CHESHIRE, SK10 2JF
TELEPHONE 01592 275700 FAX 01592 275700
E-MAIL: J.S.BLOOR@J&SBLOOR.CO.UK
THIS DRAWING AND THE BUILDING WORKS IDENTIFIED ARE THE COPYRIGHT OF J & S BLOOR (SERVICES) LIMITED AND MAY NOT BE REPRODUCED OR TRANSMITTED IN ANY FORM OR BY ANY MEANS, WITHOUT PERMISSION. NO LIABILITY WILL BE ACCEPTED FOR AMENDMENTS MADE BY OTHER PERSONS.
DO NOT SCALE THIS DRAWING. USE FIGURED DIMENSIONS ONLY. IF IN DOUBT ASK.
THIS DRAWING IS TO BE READ IN CONJUNCTION WITH SEPARATE GROUP 1 SITE SPECIFIC CONSTRUCTION NOTES AND MATERIALS SPECIFICATION.

Revision		
K	FOOTPATH LINK ADJACENT TO PLOT 1 REMOVED	08.10.25 T.J.W
J	LAYOUT UPDATED TO SUIT LATEST CHANGES	05.10.25 AF
H	LAYOUT UPDATED TO SUIT LATEST CHANGES	26.09.25 AF
F	LAYOUT UPDATED TO SUIT LATEST CHANGES	24.09.25 AF
E	LAYOUT UPDATED TO SUIT LATEST CHANGES	16.09.25 AF
D	LAYOUT UPDATED TO SUIT LATEST CHANGES	15.04.25 AF
C	LAYOUT UPDATED TO SUIT LATEST CHANGES	26.03.25 T.J.W
B	LAYOUT UPDATED TO SUIT LATEST TWEAKS	11.02.25 AF
A	SALES AREA UPDATED	03.08.24 T.J.W

LITTLEBOROUGH
Hollingworth Road

Hard Surfacing

DATE: 08.12.2023
SCALE: 1:500 @ A0
DRAWN: AF
CHECKED: RTD

BLOOR HOMES

Drawing No. NW111-PD-1014 K