


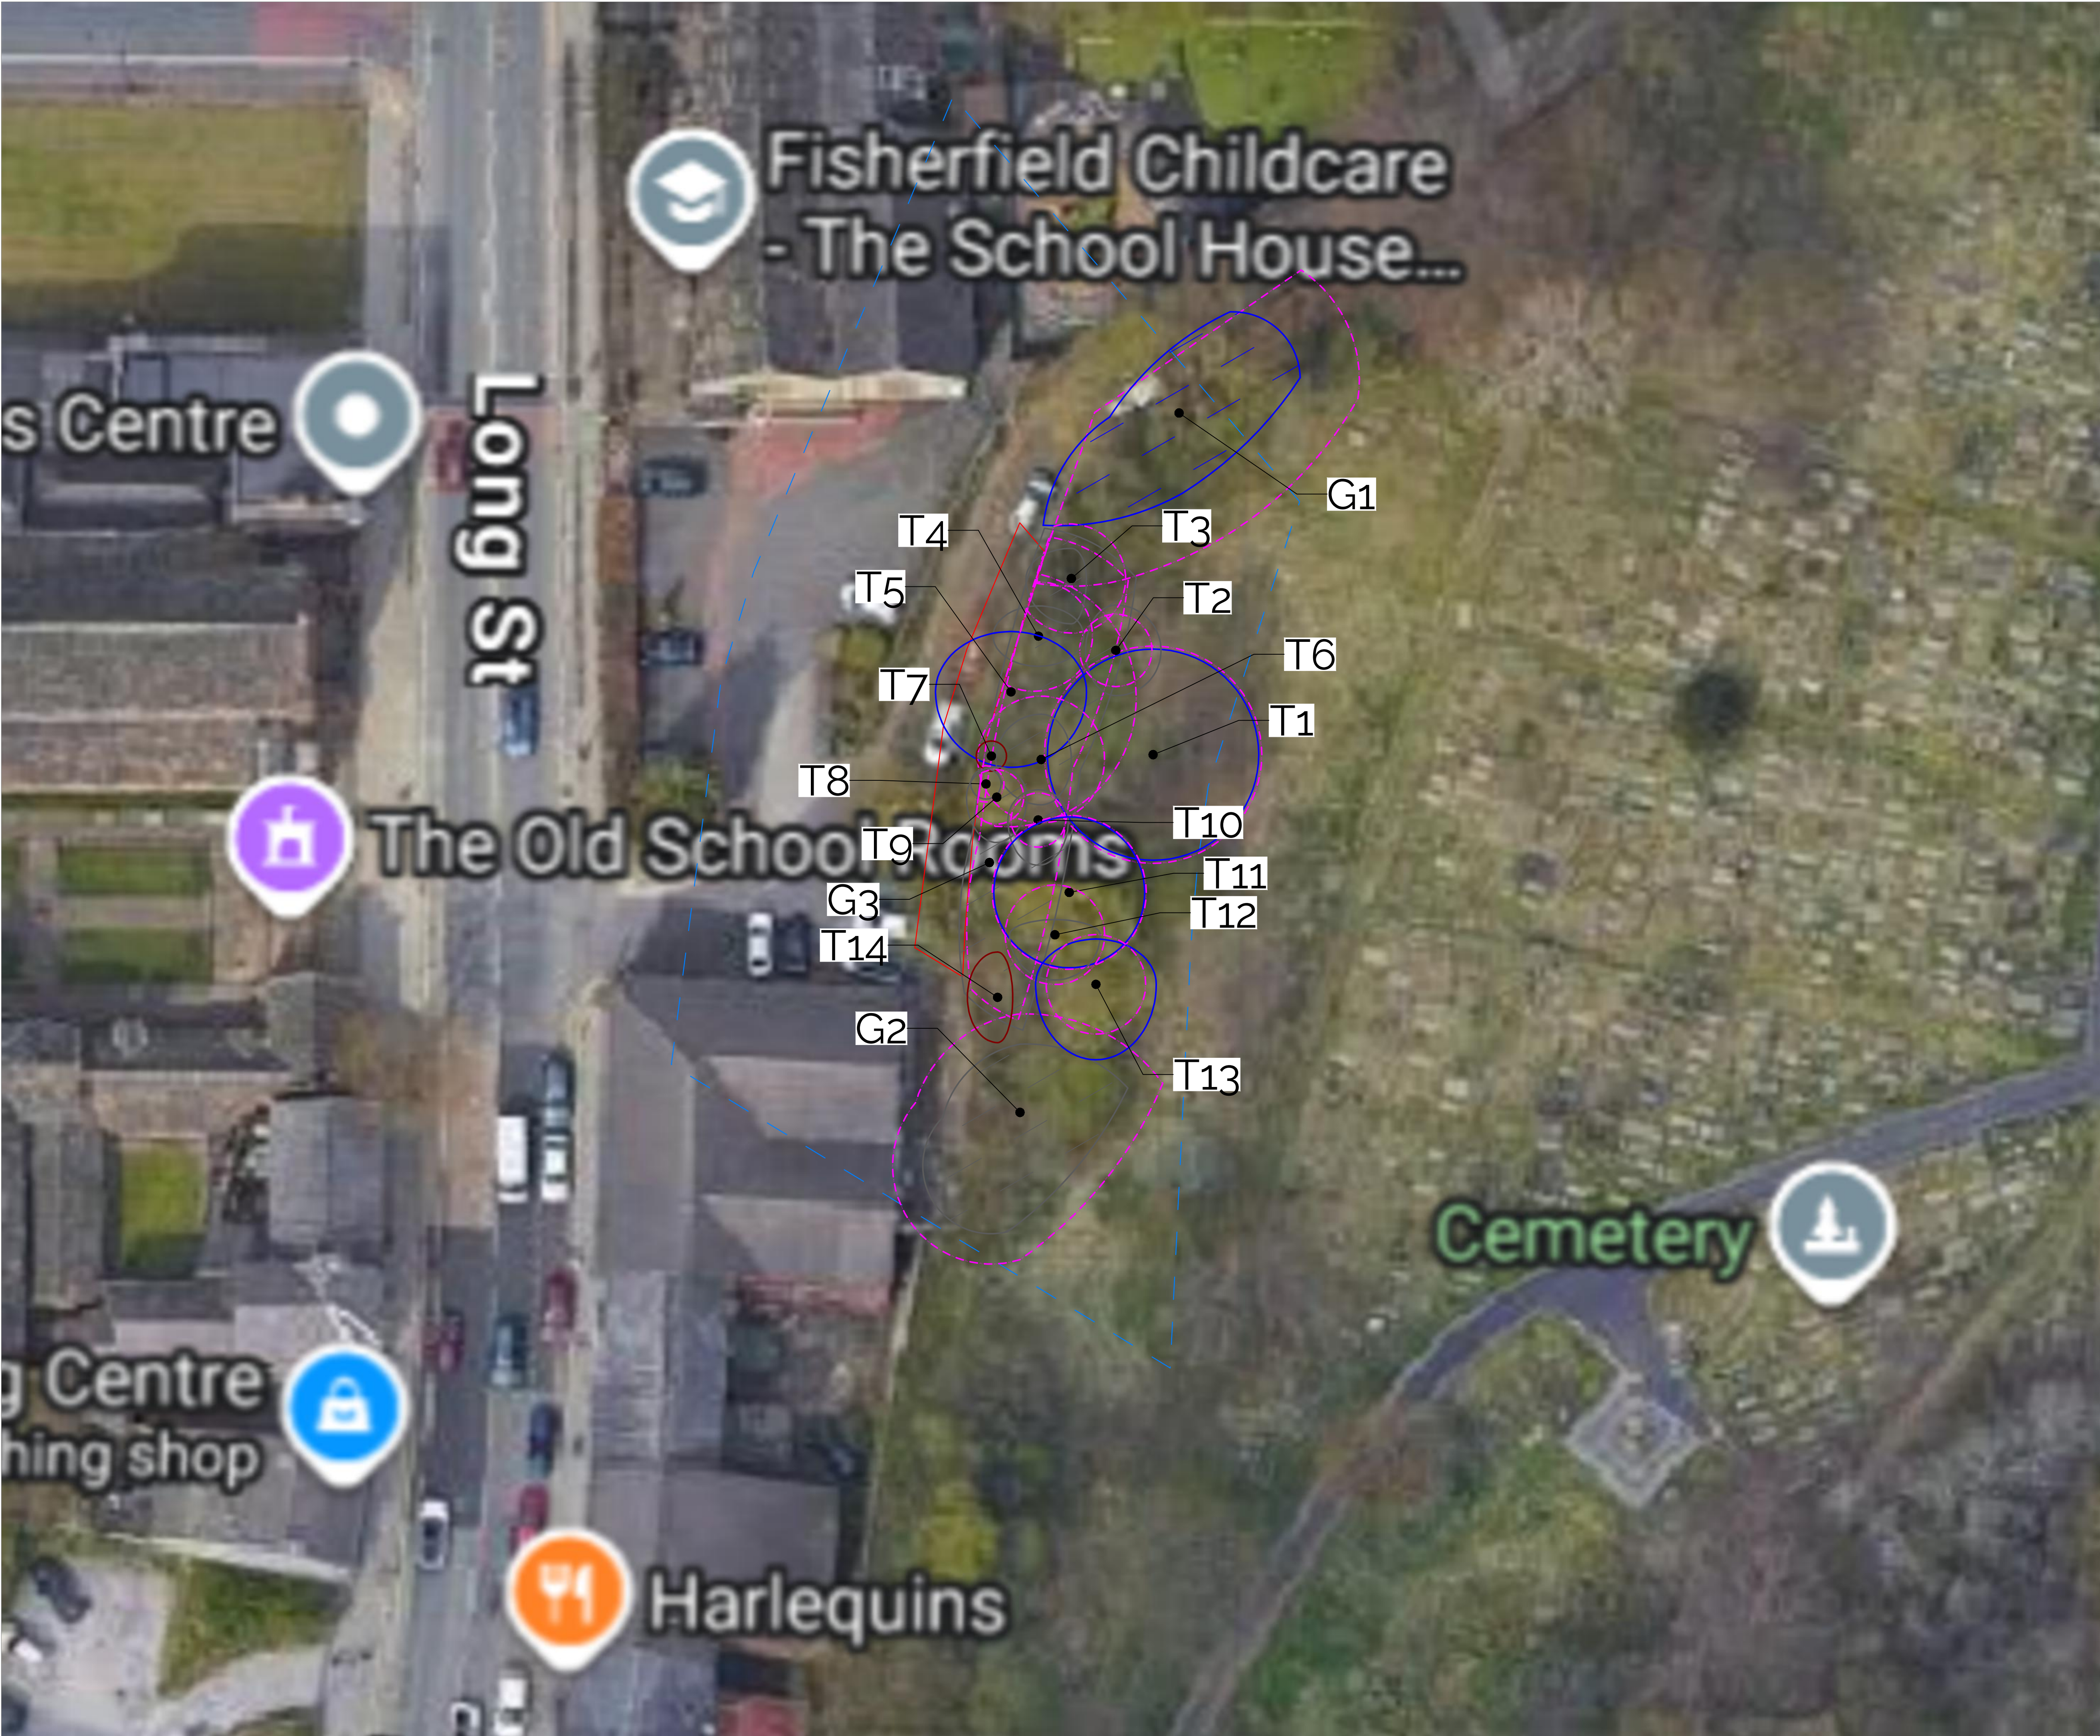

Scale: 1200 @ A1

Individual Trees - Crown colour in accordance with BS:5837 (2012) category

Tree Shade

Tree Stem

Crown Spread (m)

Root Protection Area (RPA)

Groups and Hedgerows - Crown colour in accordance with BS:5837 (2012) category

Tree Shade

Crown Spread (m)

Root Protection Area (RPA)

BS:5837 (2012) Category Colours

Category B

Category C

Category U

Additional Attributes

Redline Boundary

Arboricultural Study Area

Tree locations are based on aerial imagery and measurements taken onsite. No topographical survey has been provide. As such tree locations must not be taken as exact.

This TCP is created as a design tool and does not make an assessment of the impacts or subsequent effects of the Proposed Development to trees. Therefore, the TCP must not be submitted solely to inform the planning application. An Arboricultural Impact Assessment or similar report will be required to inform the planning application which the TCP may form part of.

© Crown Copyright and Database Rights 2021 OS 100049047. You are permitted to use this data solely to enable you to respond to, or interact with, the organisation that provided you with the data. You are not permitted to copy, sub-licence, distribute or sell any of this data to third parties in any form.

Drawing Status:

S2 - Information / Reference

Date: September 2025

Drawn: MN

Checked: PW

Client: Rochdale Borough Council

Project: Middleton Old Cemetery, Church Brow, Middleton, Manchester

Title: Tree Constraints Plan

Drawing file reference

DWG No

250617 2096 TCP V1

1 of 1

WHARTON

LAND | TREES | ECOLOGY

6 Chestnut Court | Jill Lane | Sambourne | B96 6EW

E. hello@wnic.co.uk | T. +44 (0)1789 459458

www.wnic.co.uk