
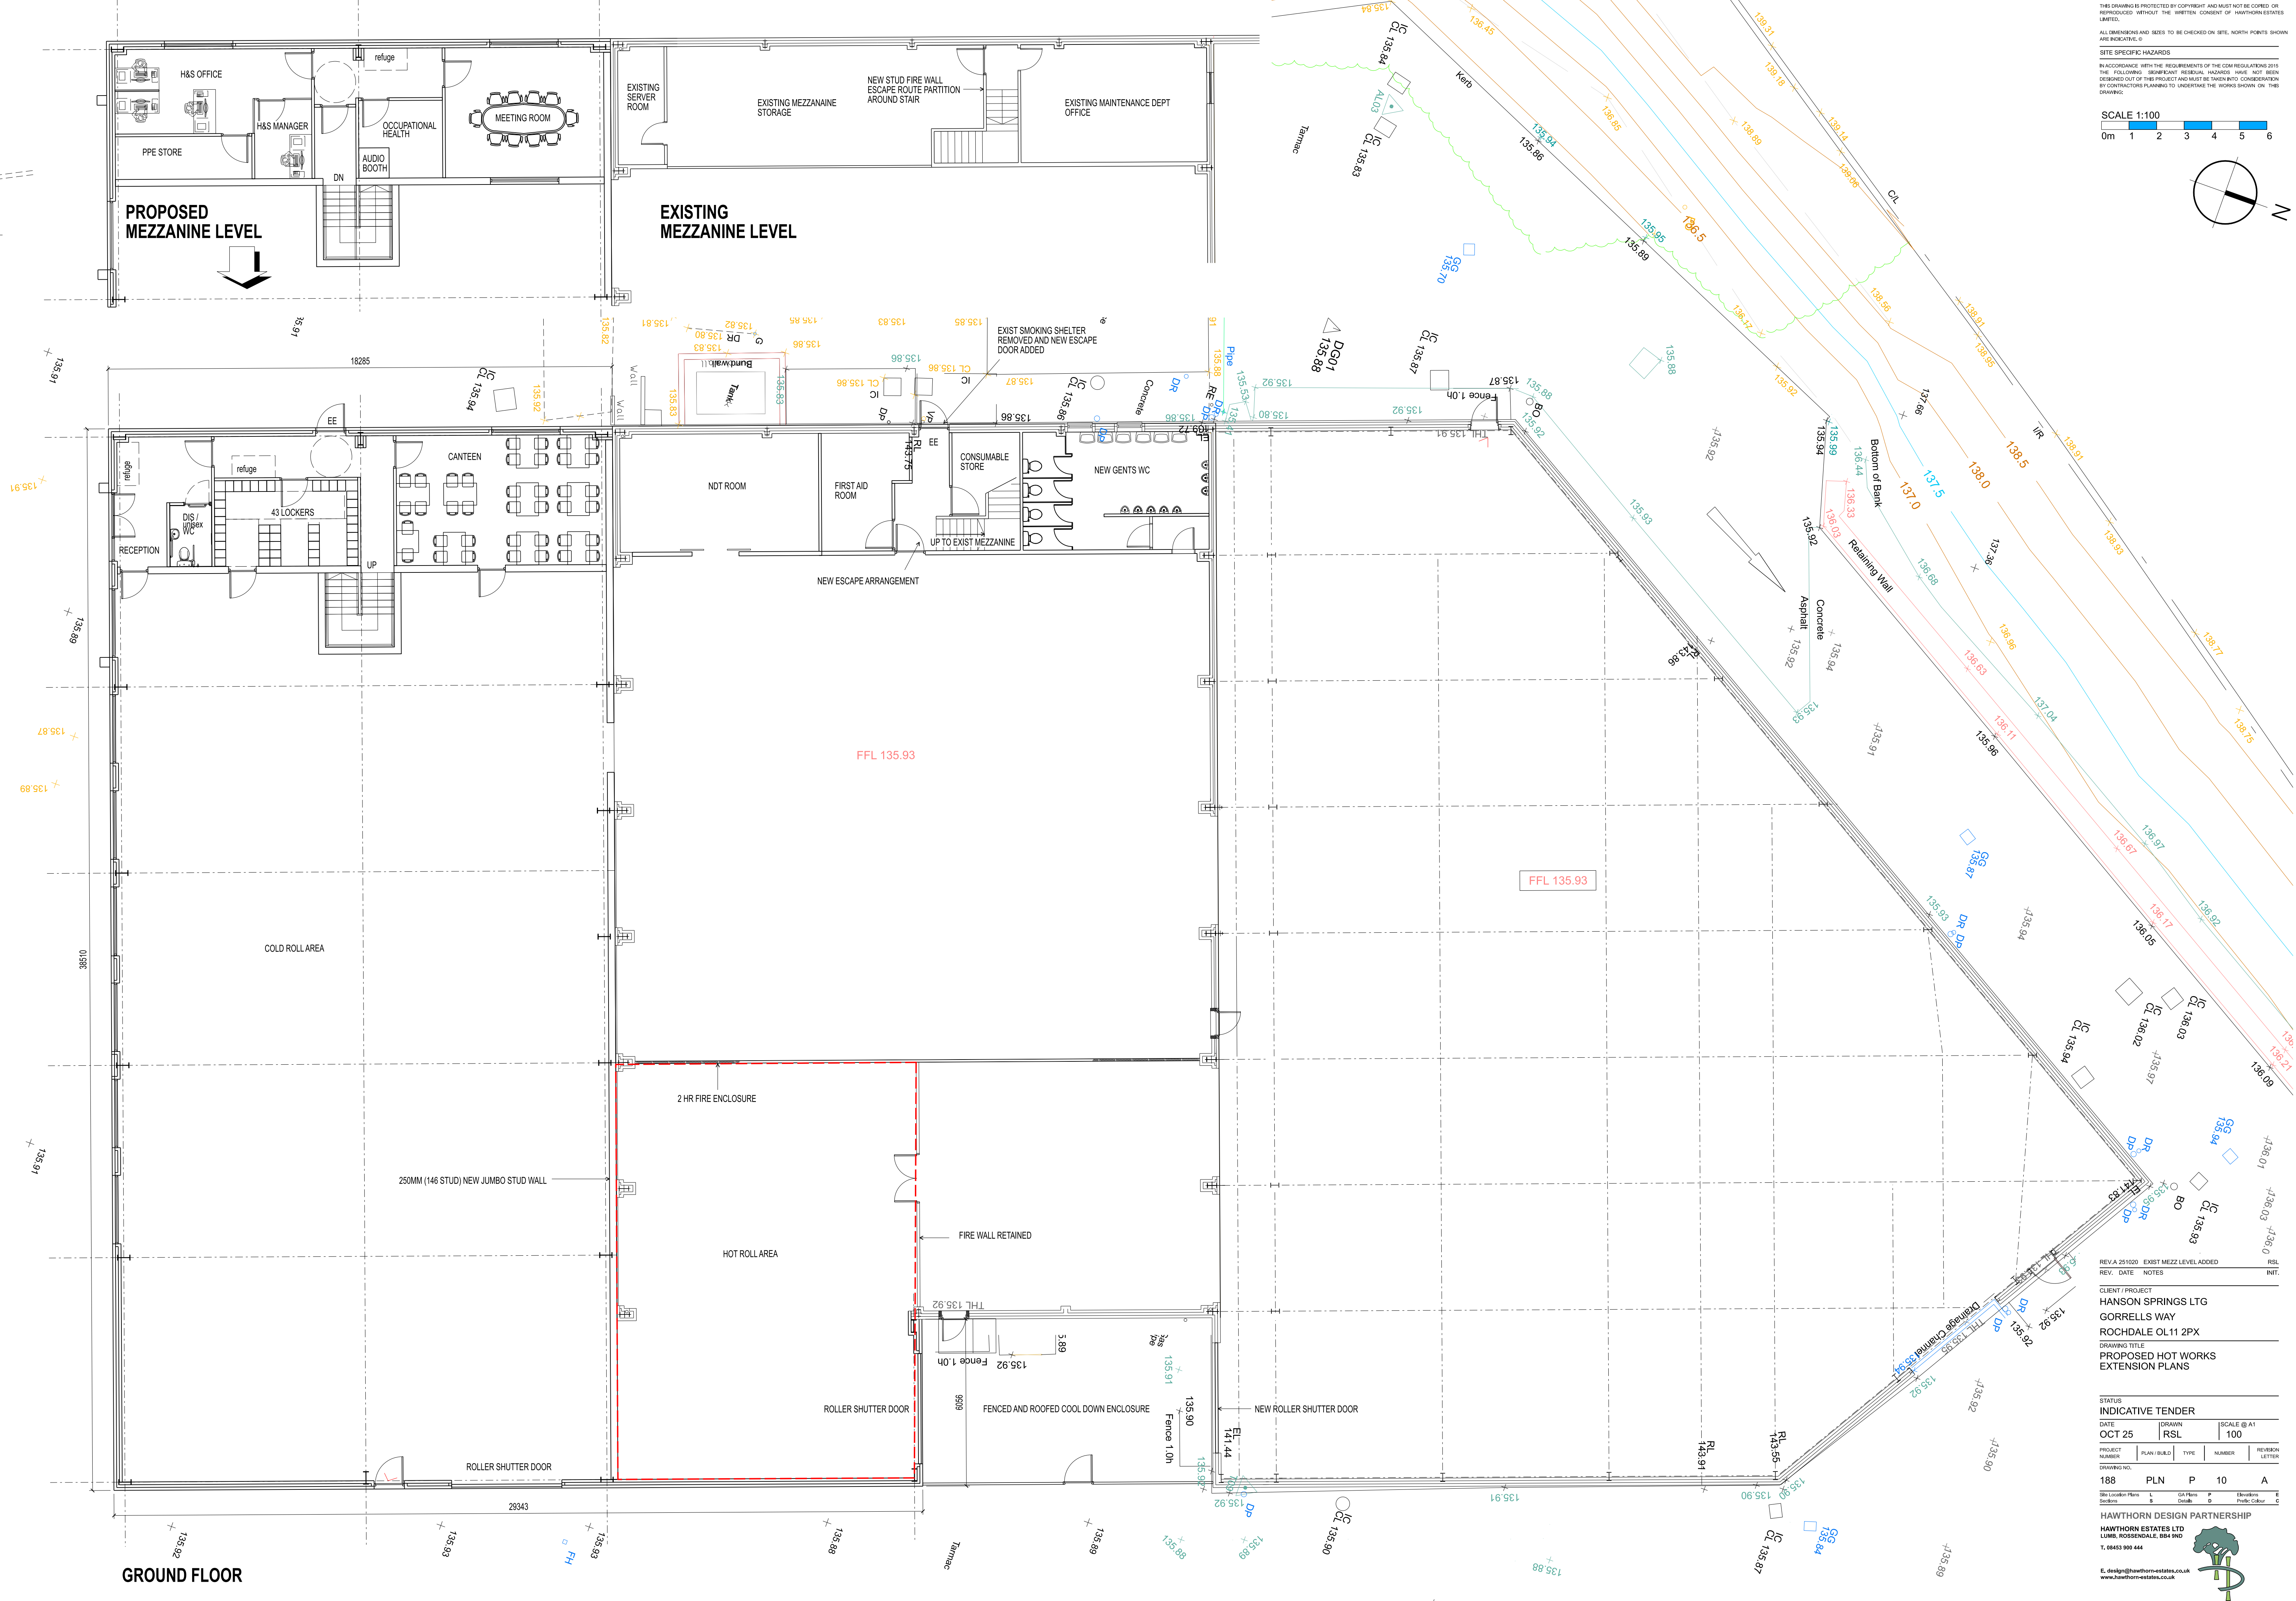


THIS DRAWING IS PROTECTED BY COPYRIGHT AND MUST NOT BE COPIED OR REPRODUCED WITHOUT THE WRITTEN CONSENT OF HAWTHORN ESTATES LIMITED.
ALL DIMENSIONS AND SIZES TO BE CHECKED ON SITE. NORTH POINTS SHOWN ARE INDICATIVE. ©

SITE SPECIFIC HAZARDS
IN ACCORDANCE WITH THE REQUIREMENTS OF THE COM REGULATIONS 2015 THE FOLLOWING SIGNIFICANT RESIDUAL HAZARDS HAVE NOT BEEN DERIVED OUT OF THIS PROJECT AND MUST BE TAKEN INTO CONSIDERATION BY CONTRACTORS PLANNING TO UNDERTAKE THE WORKS SHOWN ON THIS DRAWING.

SCALE 1:100
0m 1 2 3 4 5 6

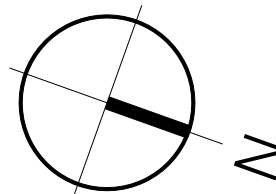

REV. A 251020 EXIST MEZZ LEVEL ADDED RSL
REV. DATE NOTES INIT.

CLIENT / PROJECT
HANSON SPRINGS LTG
GORRELLS WAY
ROCHDALE OL11 2PX
DRAWING TITLE
PROPOSED HOT WORKS
EXTENSION PLANS

STATUS
INDICATIVE TENDER
DATE OCT 25
DRAWN RSL
SCALE @ A1 100
PROJECT NUMBER PLAN / BUILD TYPE NUMBER REVISION LETTER

188 PLN P 10 A

HAWTHORN DESIGN PARTNERSHIP
HAWTHORN ESTATES LTD
LUMB, ROSSENDALE, B84 9ND
T. 08453 900 444
E. design@hawthorn-estates.co.uk
www.hawthorn-estates.co.uk

