




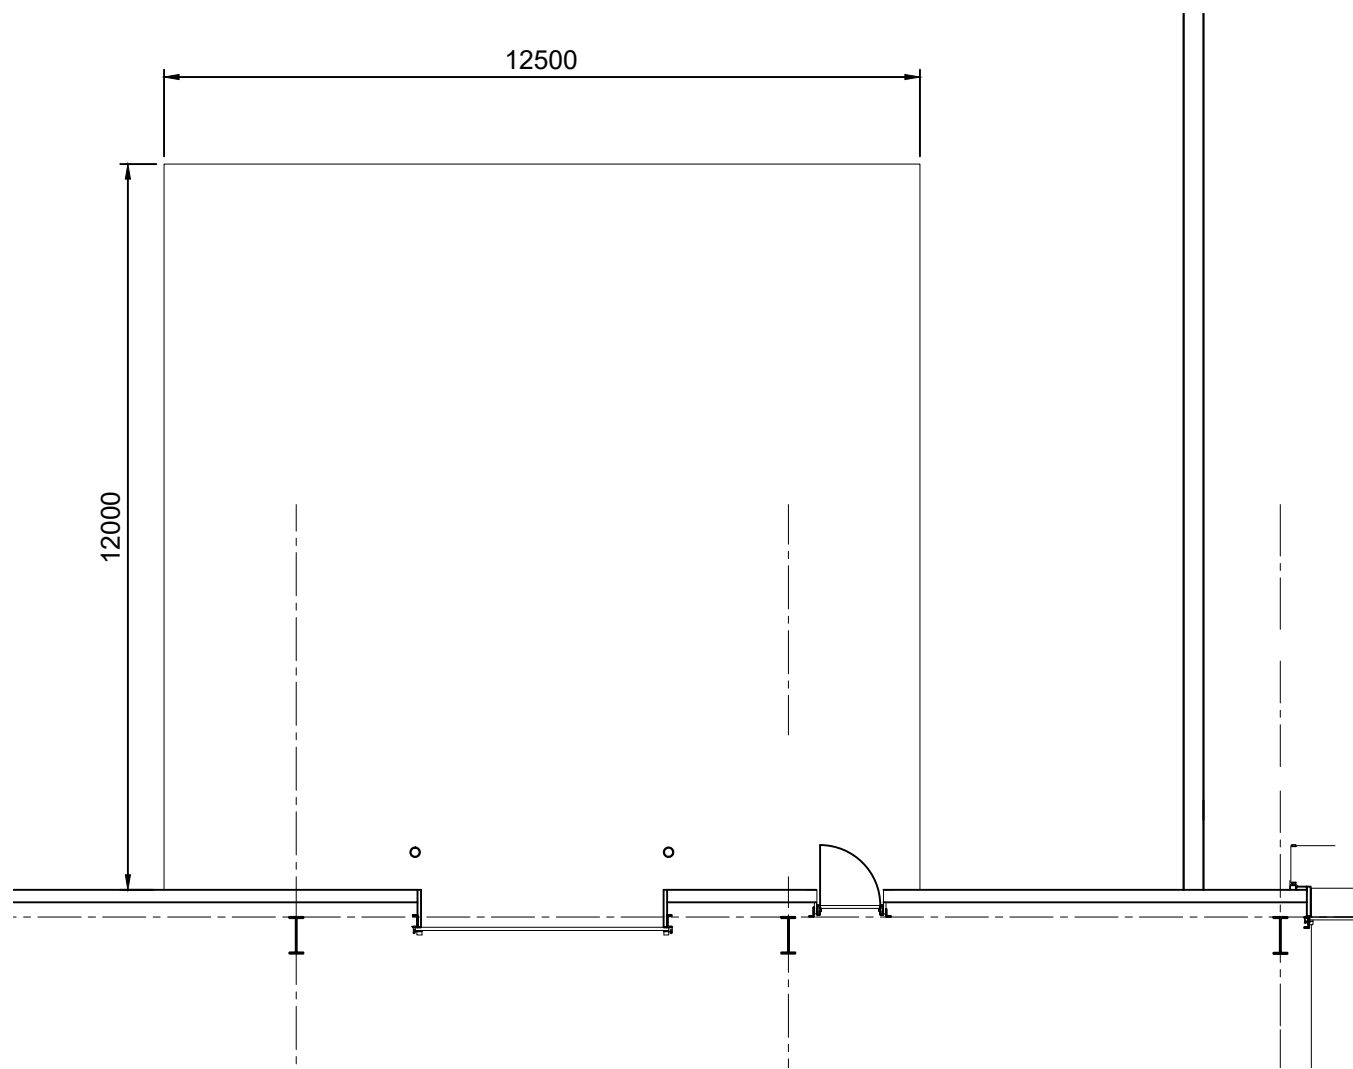


Canopy 1 - Plan View Scale 1:125

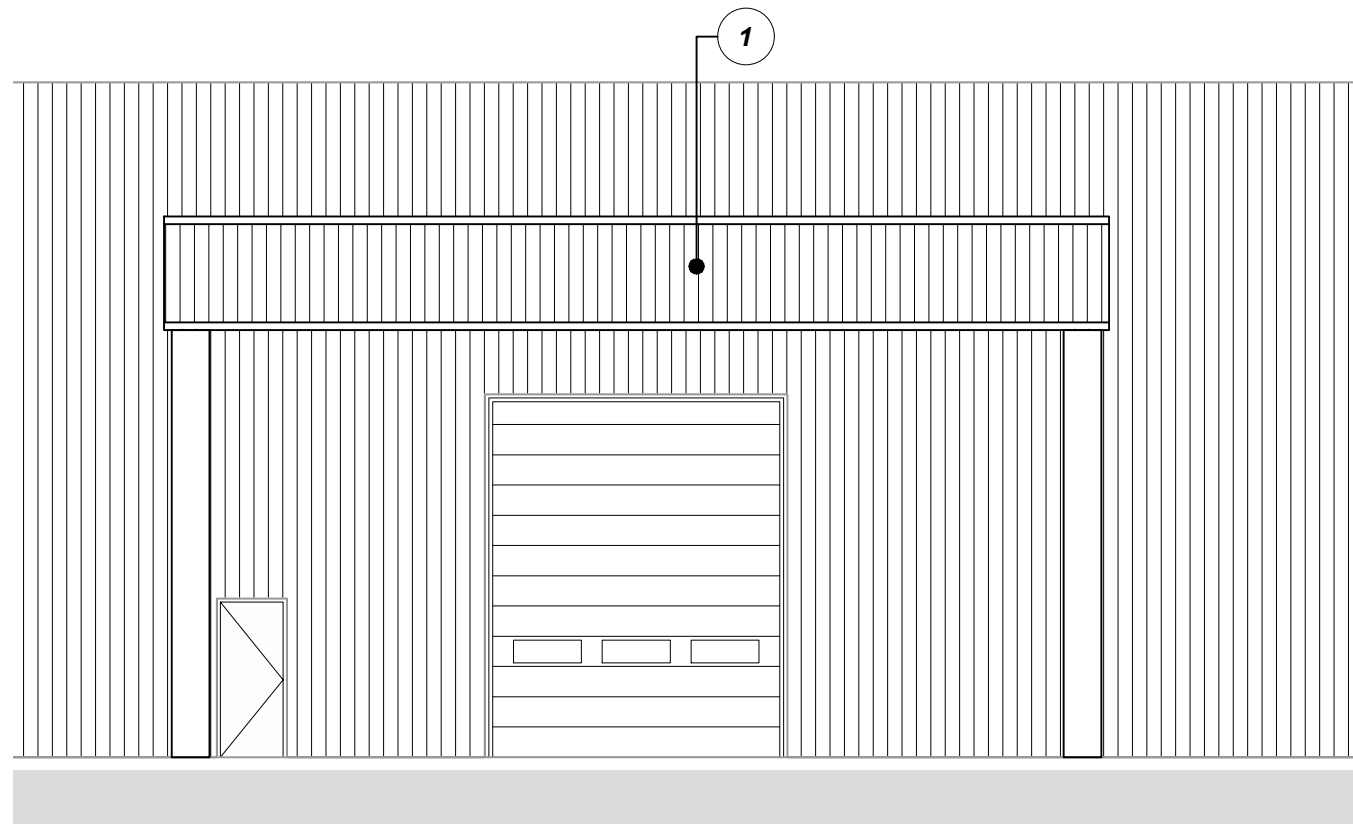


Canopy 1 - Eastern Elevation Scale 1:100

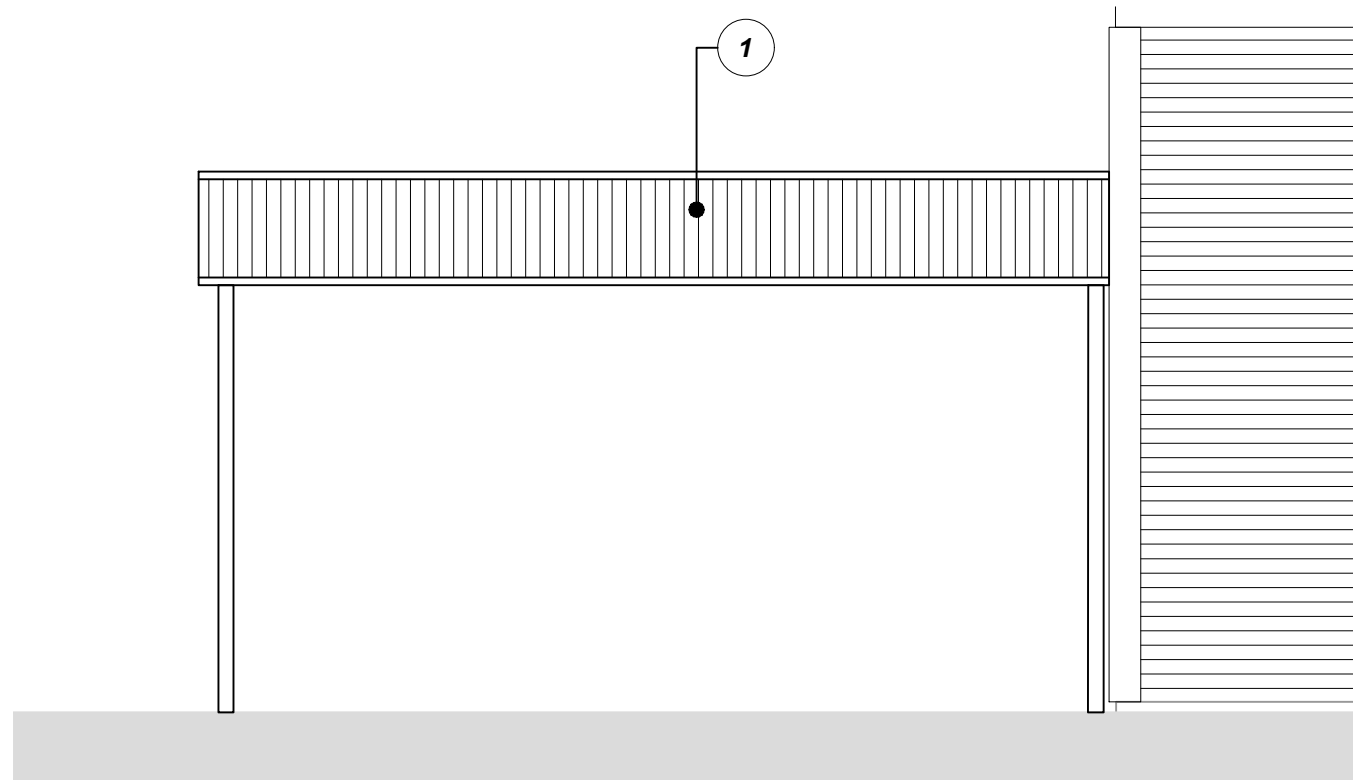


Typical Elevation Scale 1:100

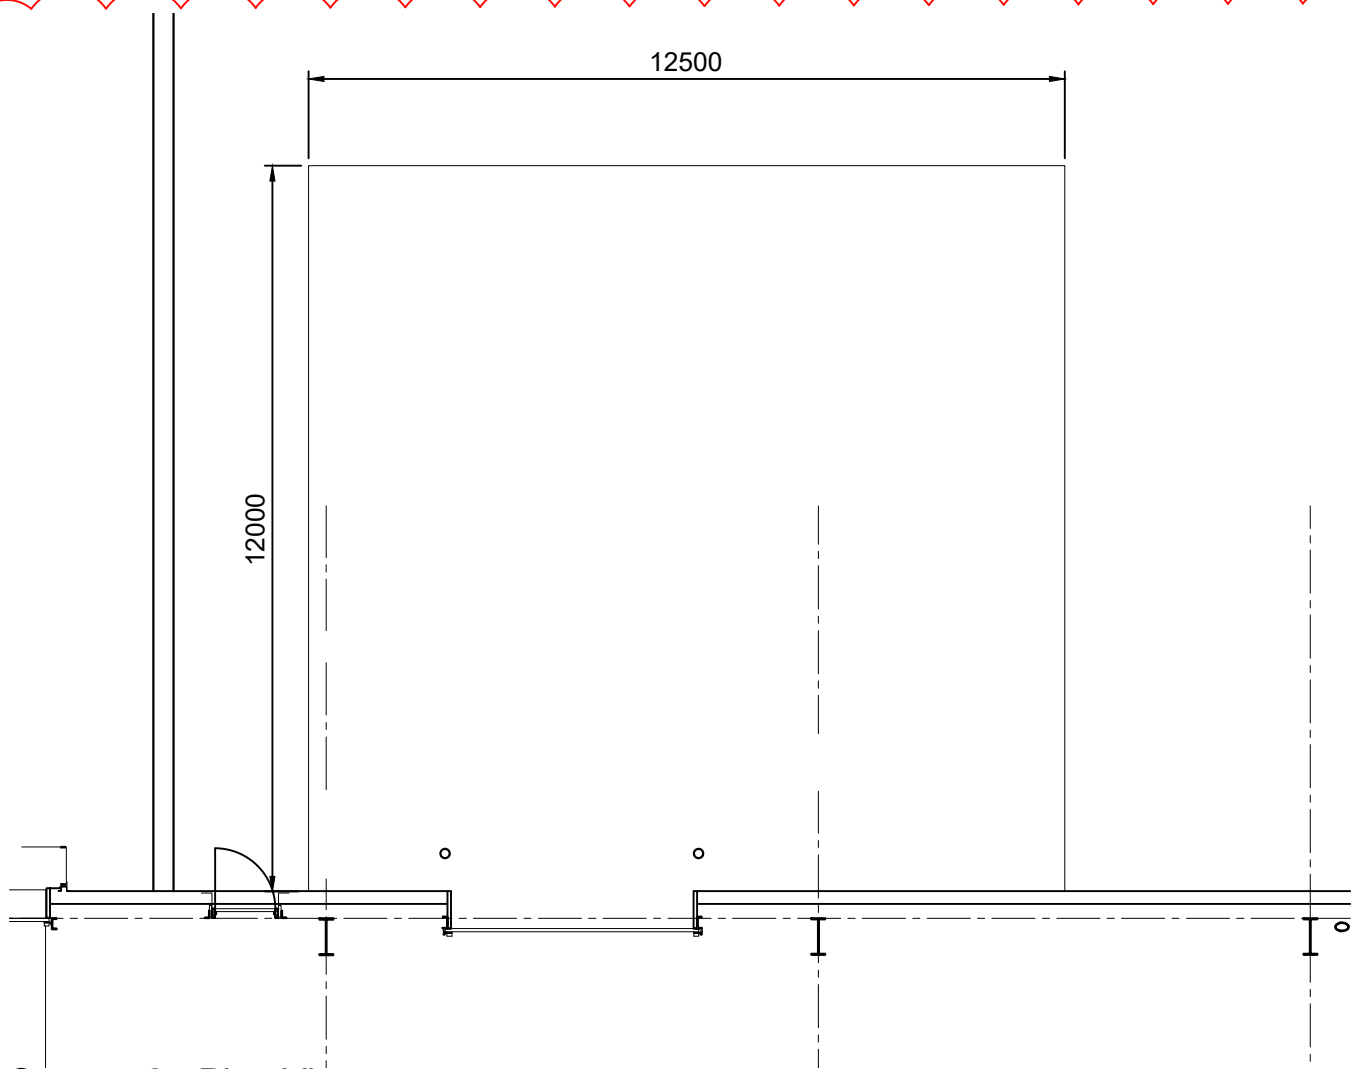

Canopy 2 - Plan View Scale 1:125

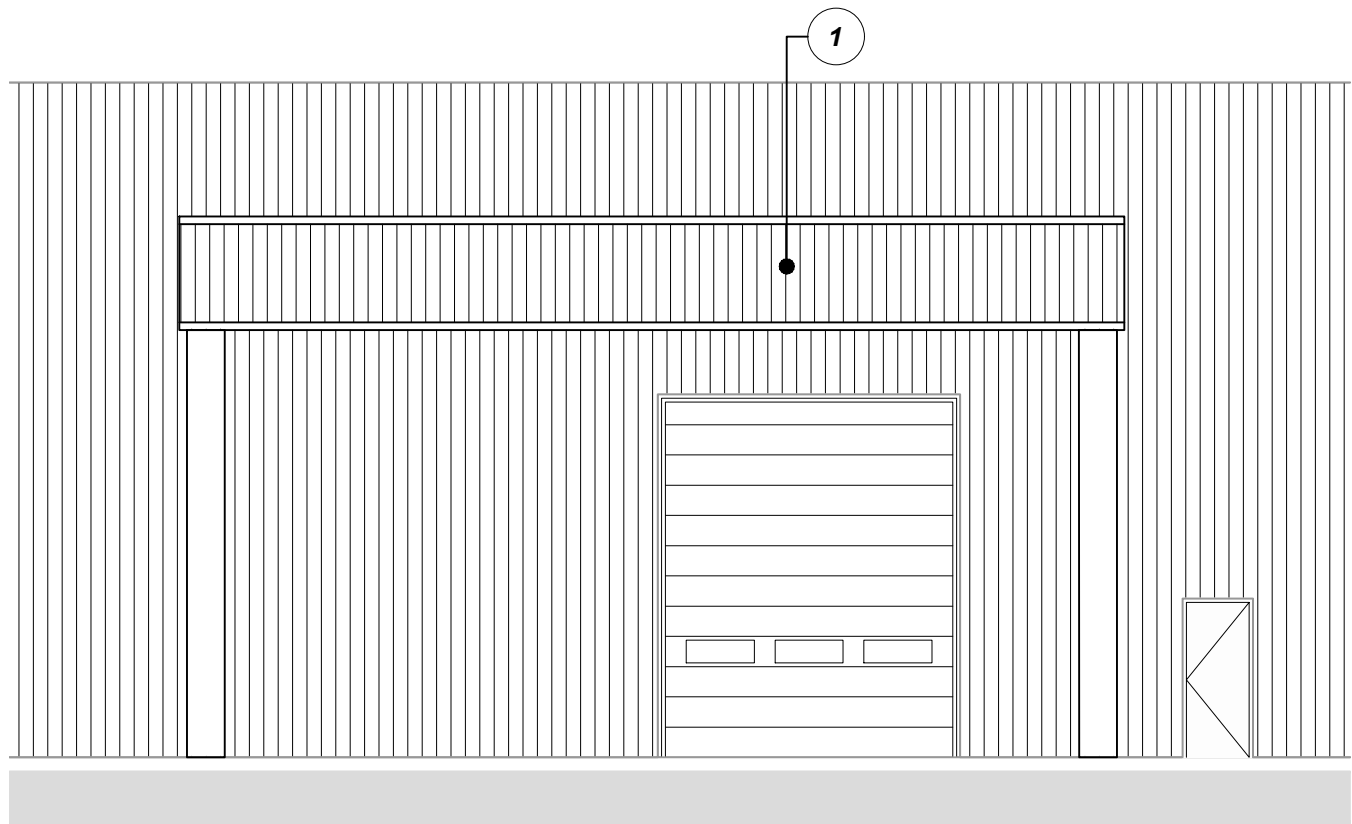

Canopy 2 - Eastern Elevation Scale 1:100

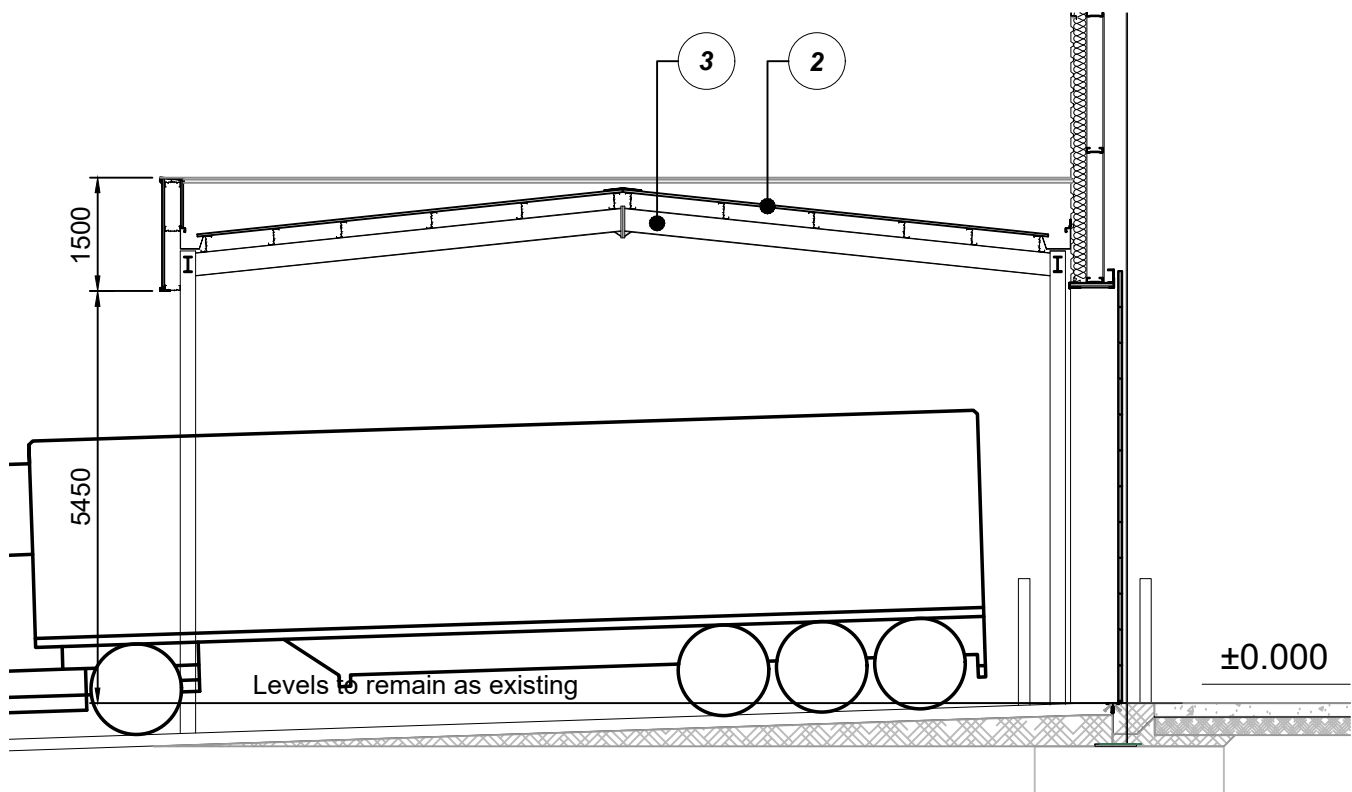

Typical Cut Thru Section Scale 1:100

- Dimensions are in millimeters, unless stated otherwise.
- It is the recipients responsibility to print this document to the correct scale.
- All relevant drawings and specifications should be read in conjunction with this drawing.

Material Schedule

- 1 Single skin of trapezoidal skin cladding to match existing acjacent cladding outer panel.
Finish - Tata Steel Colourcoat Prisma
Colour - Orion (RAL 9007)
- 2 Single skin of trapezoidal skin cladding similar to CA Group CA32 1000R.
Finish - Tata Steel Colourcoat HPS200 Ultra
Colour - Goosewing Grey (RAL 7038)
- 3 Exposed Steelwork to be sprayed for external environment
Colour: Mid Grey



rev	amendments	by	ckd	date
-----	------------	----	-----	------

H2 - Heywood Distribution Park Fit Out

Proposed Level Access Canopy	
LOD 3	LOI 3



RIBA PoW Stage:	2 - Concept Design		
Document Suitability:	S2		
Drawn / Checked:	GT / LF		
Date:	28.08.2024		
Scale:	1:100 @ A1		
UMC Project Number:	24278		
Document Reference:	Drawing no:	Revision:	
24278 - UMC - 0100 - XX - DR - A	1315	B	

PLANNING
THIS DRAWING IS TO BE USED FOR THE STATED PURPOSE ONLY AND SHOULD NOT BE USED FOR ANY OTHER