


Level of lower height post demolition

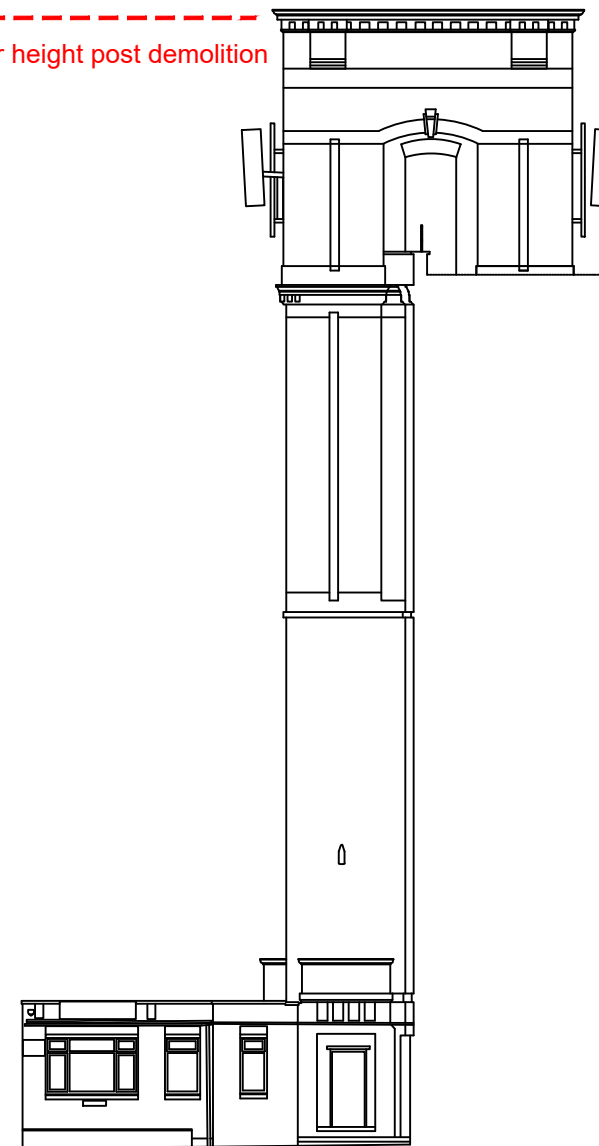

Elevation 1.

Level of lower height post demolition



Elevation 5.

Level of lower height post demolition




Elevation 2.

Level of lower height post demolition




Elevation 4.

Level of lower height post demolition

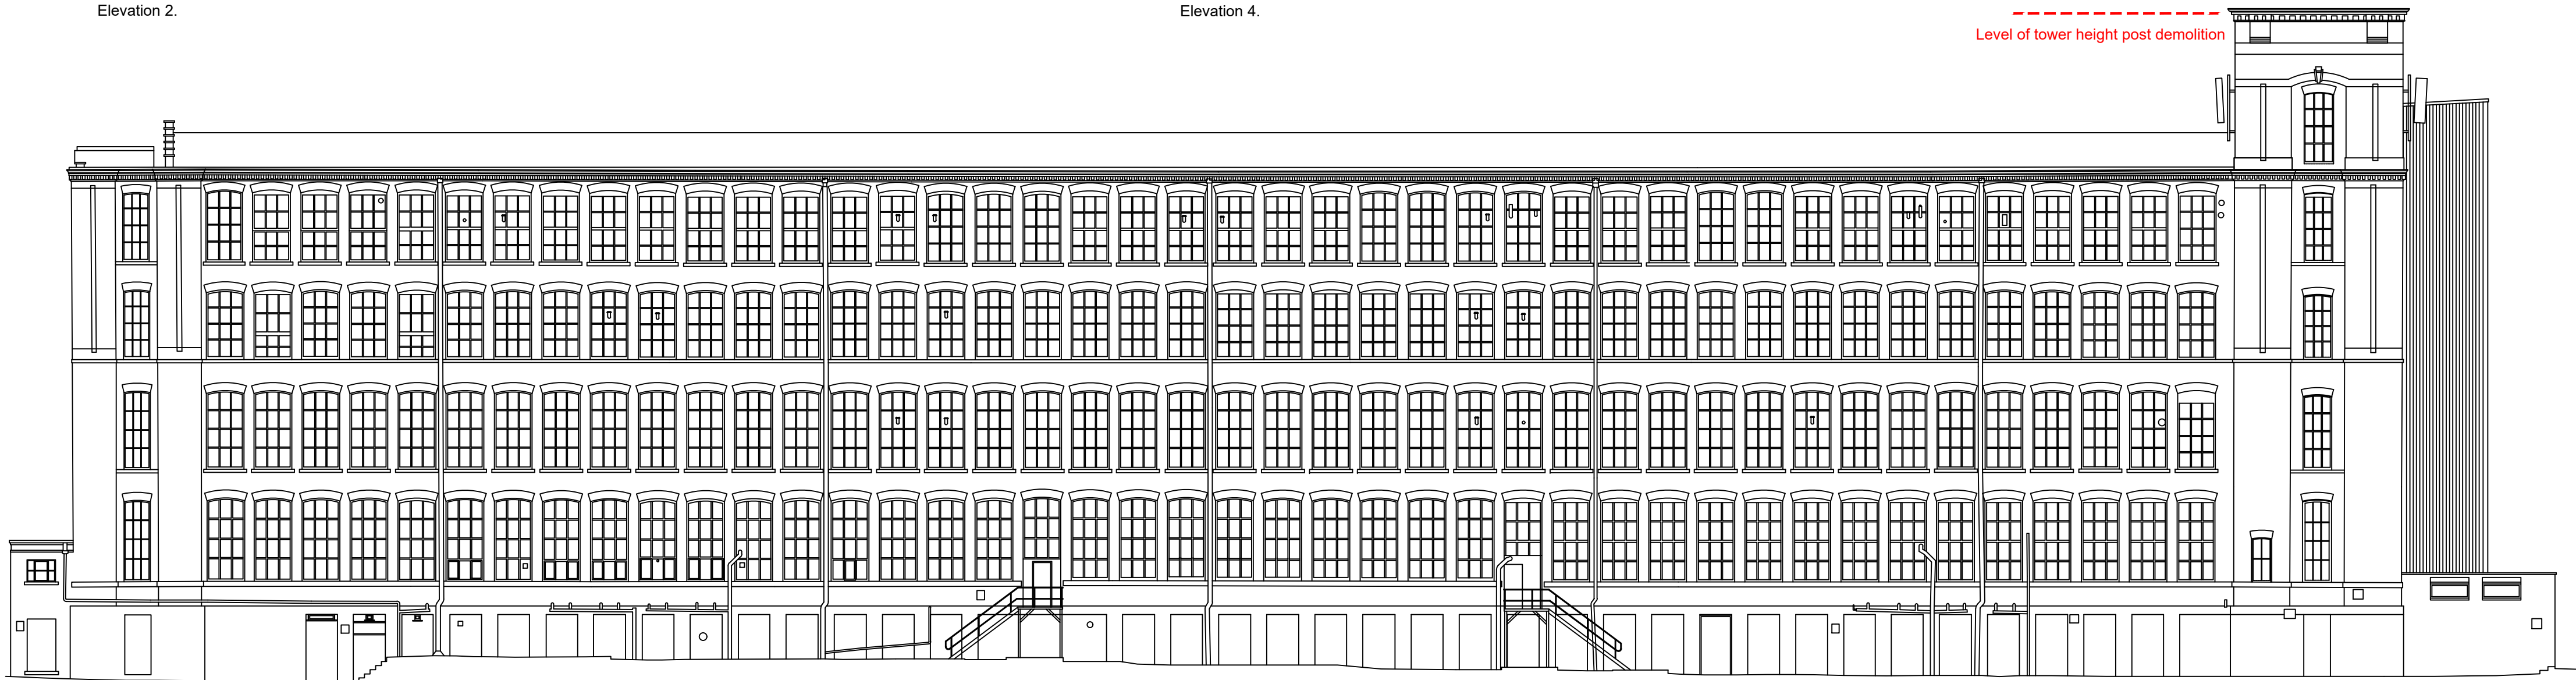

Elevation 3.

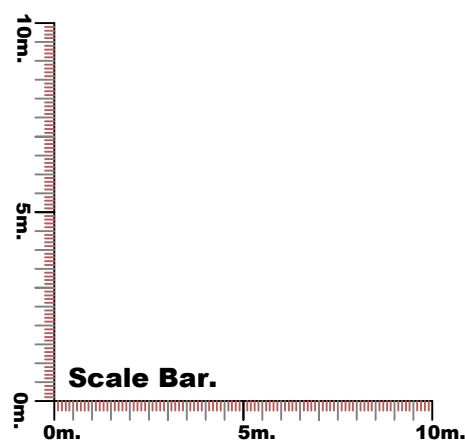

REV	DESCRIPTION	DATE	INITIAL
REV	DESCRIPTION	DATE	INITIAL
STAGE: PLANNING			
PROJECT: Moss Mill Industrial Estate, Rochdale, O116 5LB			
TITLE: Proposed Elevations			
DRAWN: JW		CHECKED: JV	
DATE: 10 OCT 25		SCALE @ A1: 1:200	
DRAWING NO: 3972.03		REV: A	