


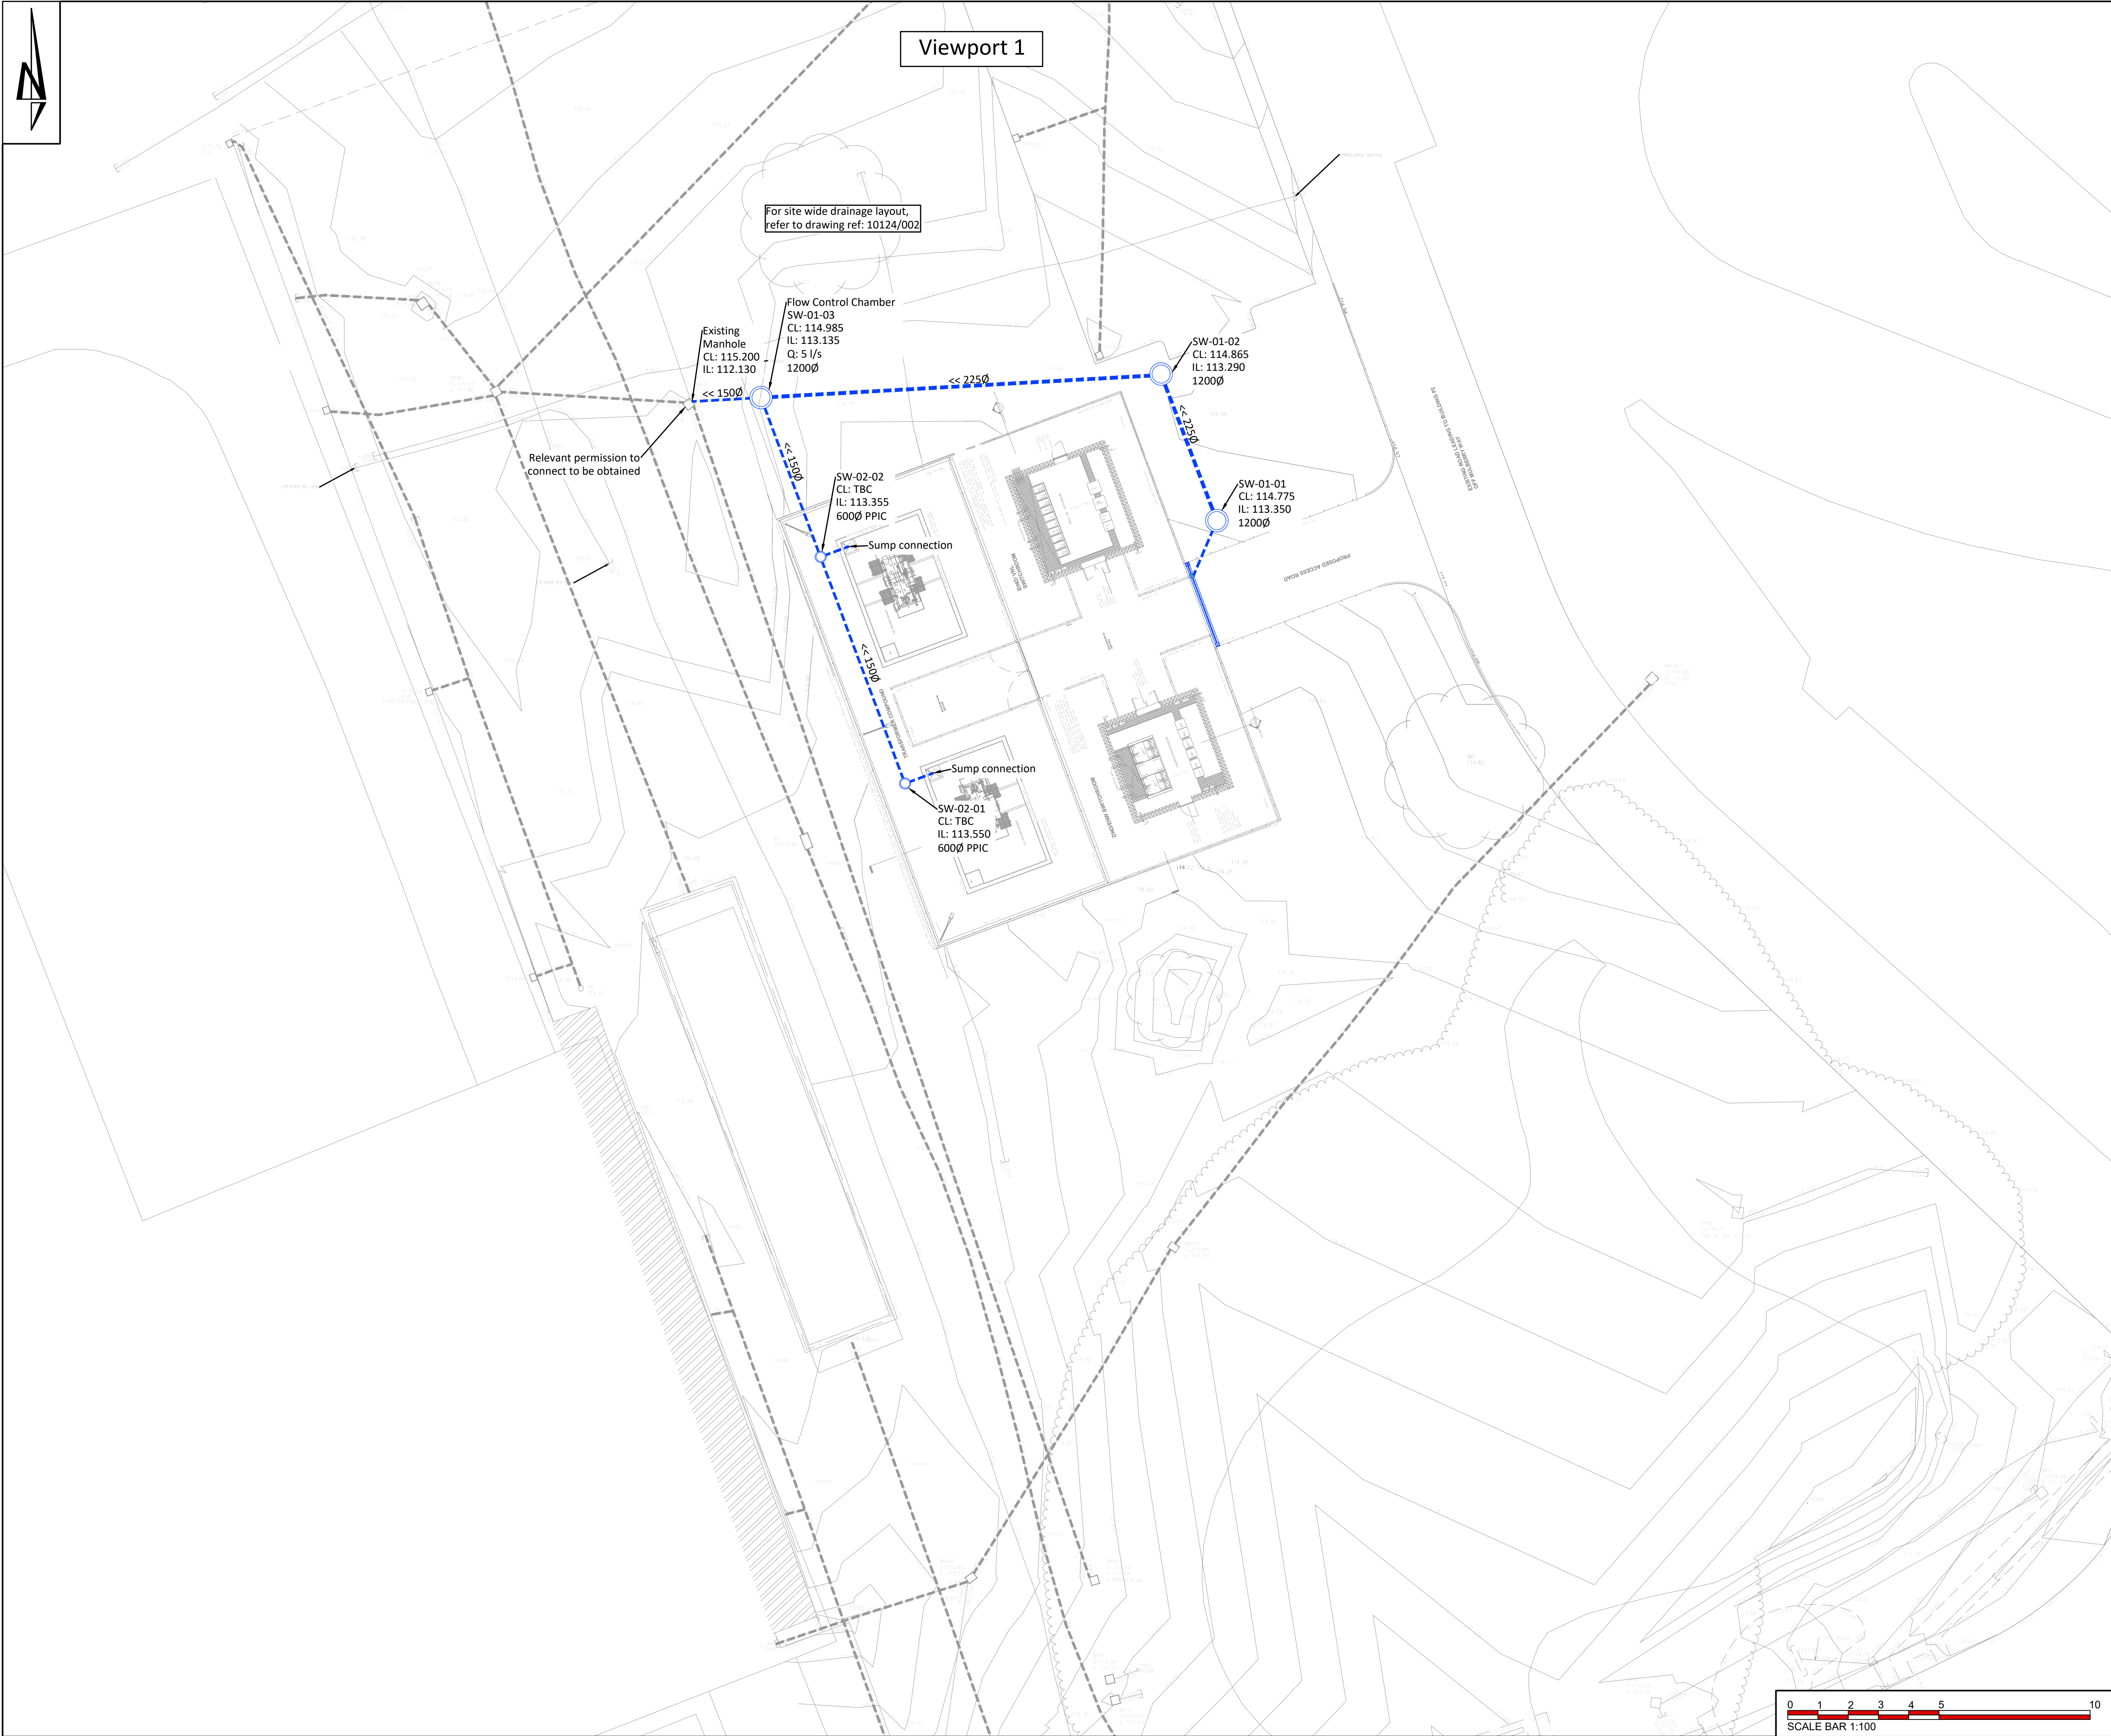

THIS DRAWING IS THE COPYRIGHT OF BURROWS GRAHAM LIMITED.

SAFETY, HEALTH AND ENVIRONMENTAL INFORMATION

IN ADDITION TO THE HAZARDS/RISKS NORMALLY ASSOCIATED WITH THE TYPES OF WORK DETAILED ON THIS DRAWING, NOTE THE FOLLOWING

CONSTRUCTION

MAINTENANCE

DEMOLITION

IT IS ASSUMED THAT ALL WORKS WILL BE CARRIED OUT BY A COMPETENT CONTRACTOR WORKING, WHERE APPROPRIATE, TO AN APPROVED METHOD STATEMENT

GENERAL NOTES:

1. This drawing shall be read in conjunction with all the relevant architects, engineers' and service engineers drawings & specifications.

2. All units in millimeters U.O.N. on the drawing.

3. Do Not Scale off the drawing.

4. This drawing is based on SMOP drawing no HYD-SMP-ZZ-00-DR-ME-CCP-004

Key:

Proposed Surface Water

Proposed Drainage Channel

Existing Surface Water

P04	05.09.2025	RO	Existing drainage added	JW
P03	23.06.2025	RO	Updated to suit latest layout	JW
P02	19.06.2025	RO	Updated to suit drainage connection requirements	RJ
P01	13.06.2025	RO	Preliminary Issue	JW
REV	DATE	BY	DESCRIPTION	CHKD

Burrows Graham

North Office:
5 Ambassador Place, Stockport Road,
Altrincham WA15 8DB
Tel: +44 (0)161 804 8046
South Office:
Buckland House, Dower Mews,
High Street, Berkhamsted HP4 2BL
Tel: +44 (0)161 804 8046

CLIENT

PROJECT

HEYWOOD

DRAWING TITLE

SUBSTATION
PROPOSED DRAINAGE

BGL PROJECT NUMBER 30042	DRAWING STATUS PRELIMINARY	OFFICE NORTH
SCALE @ A1 1:100	DATE 13.06.2025	DRAWN BY RO
DRAWING No 30042-BGL-XX-XX-DR-C-00301	REV P04	