



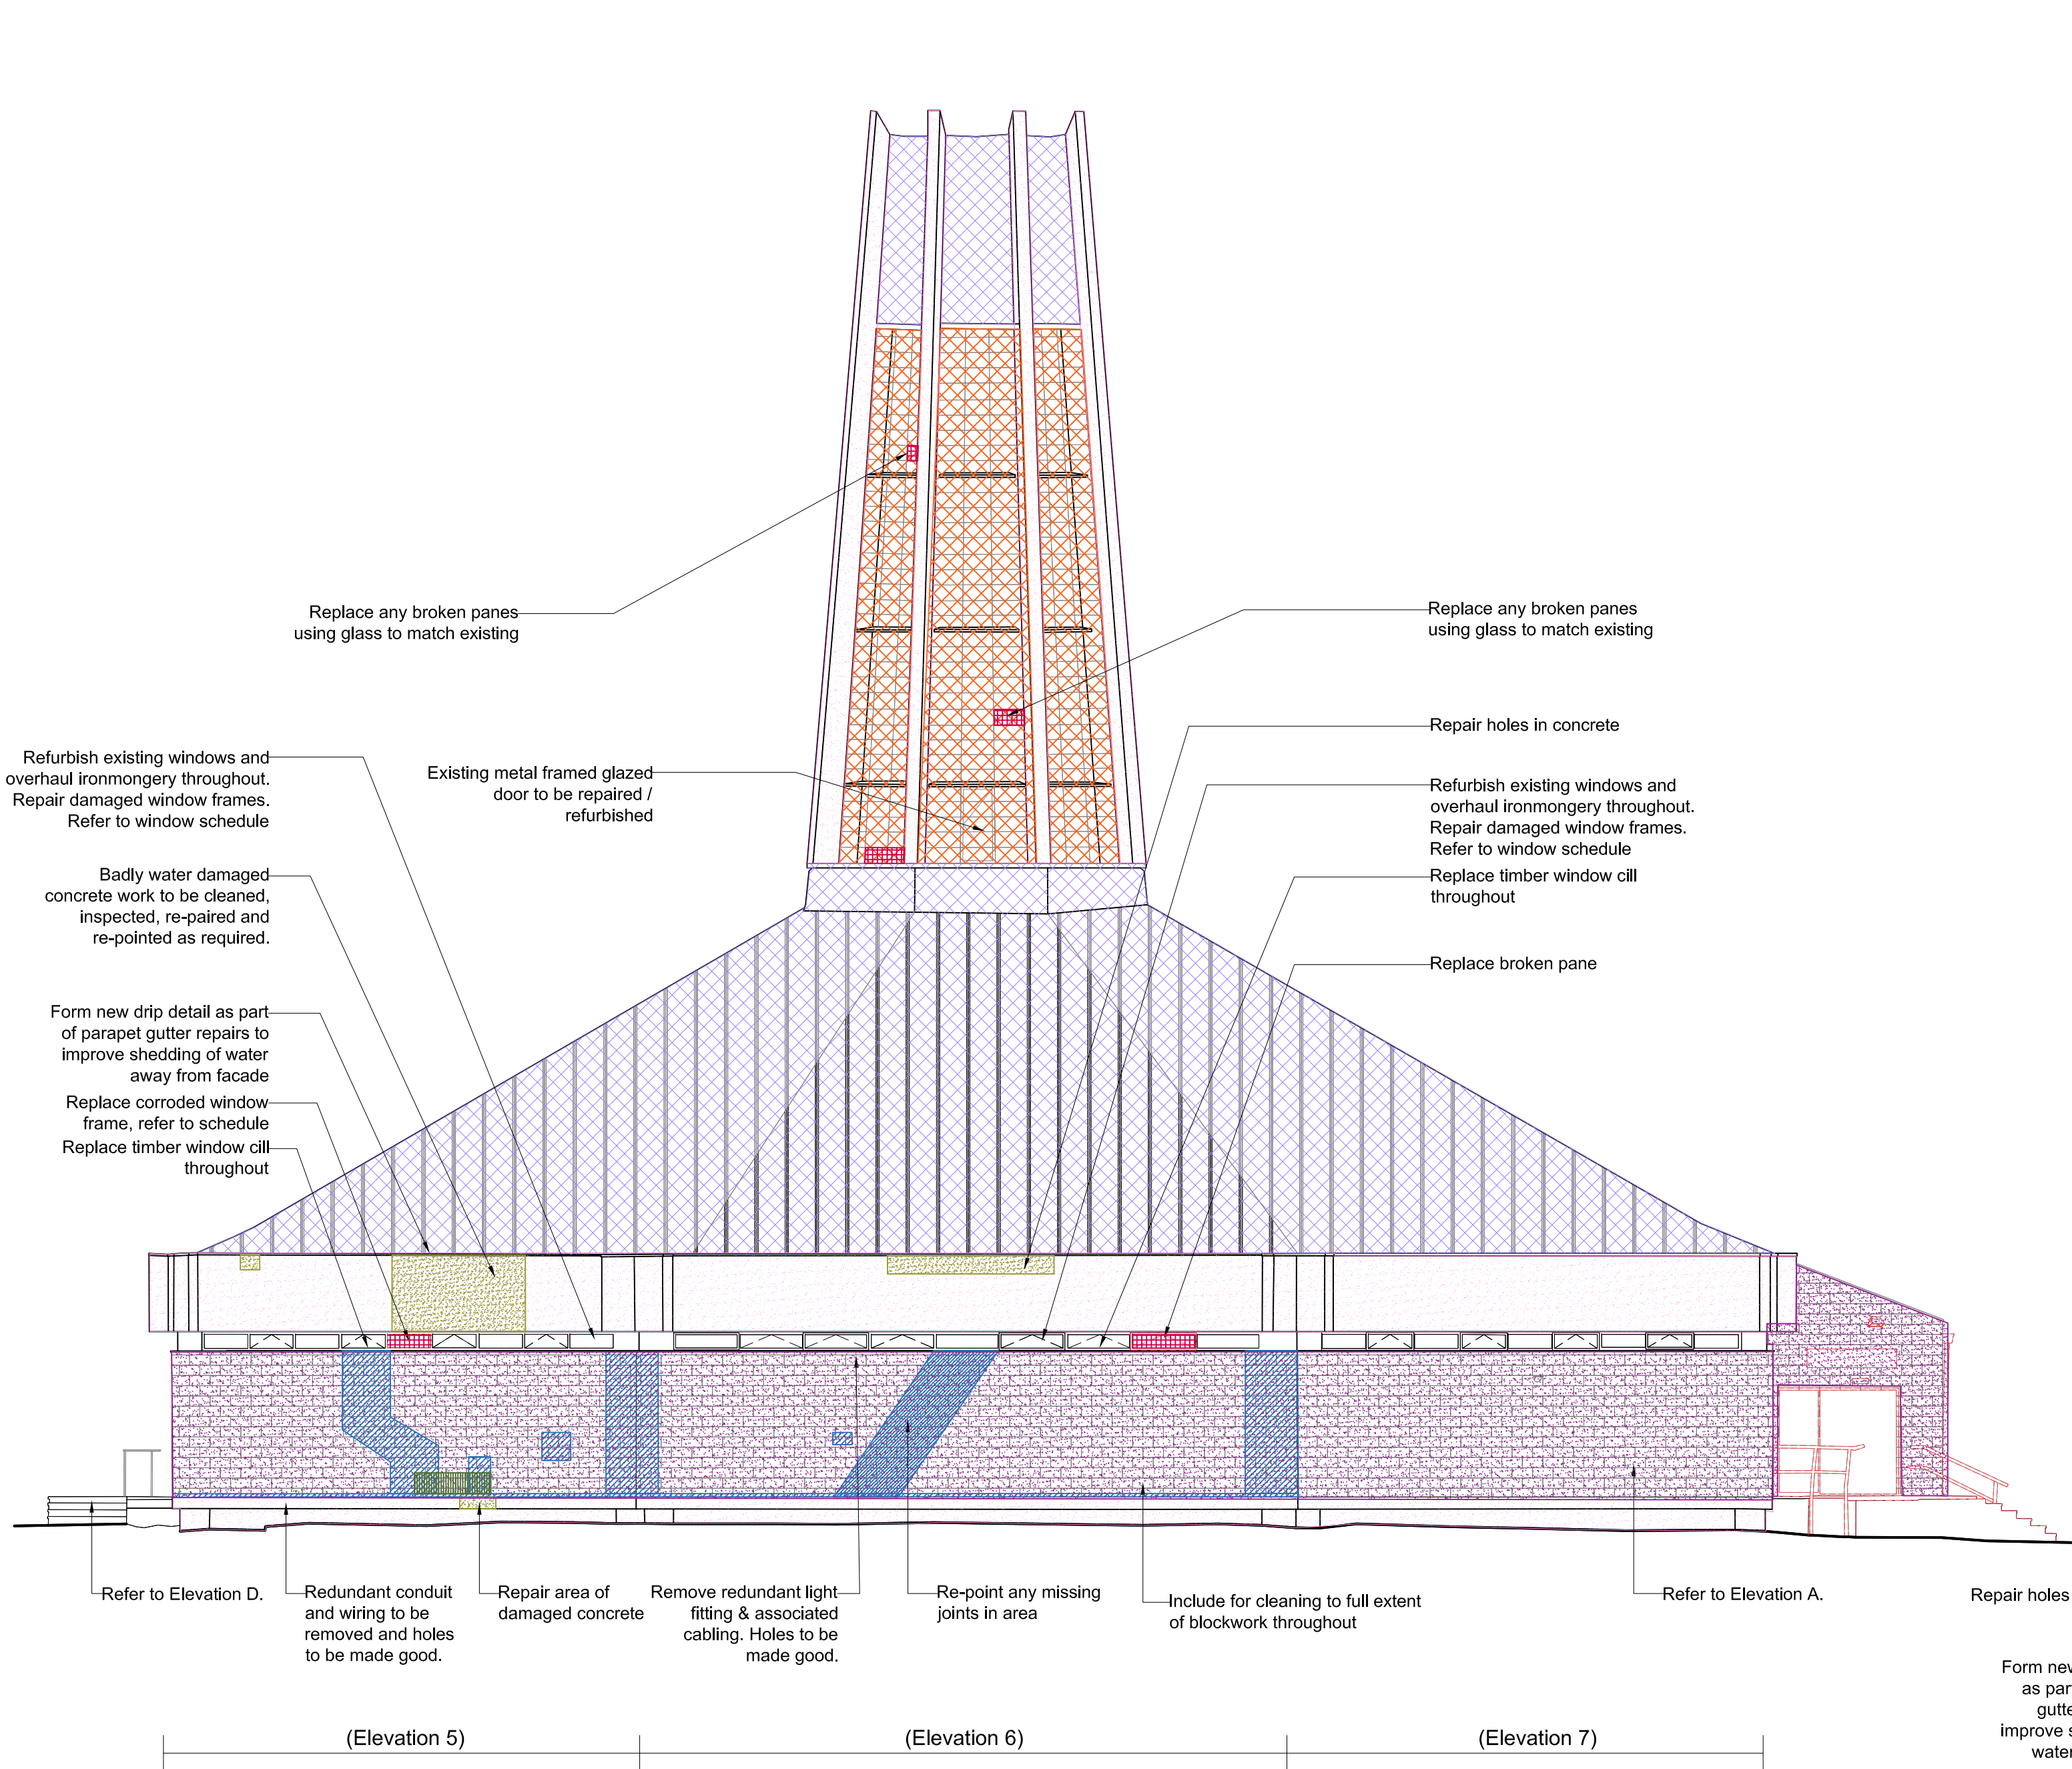

Elevation C

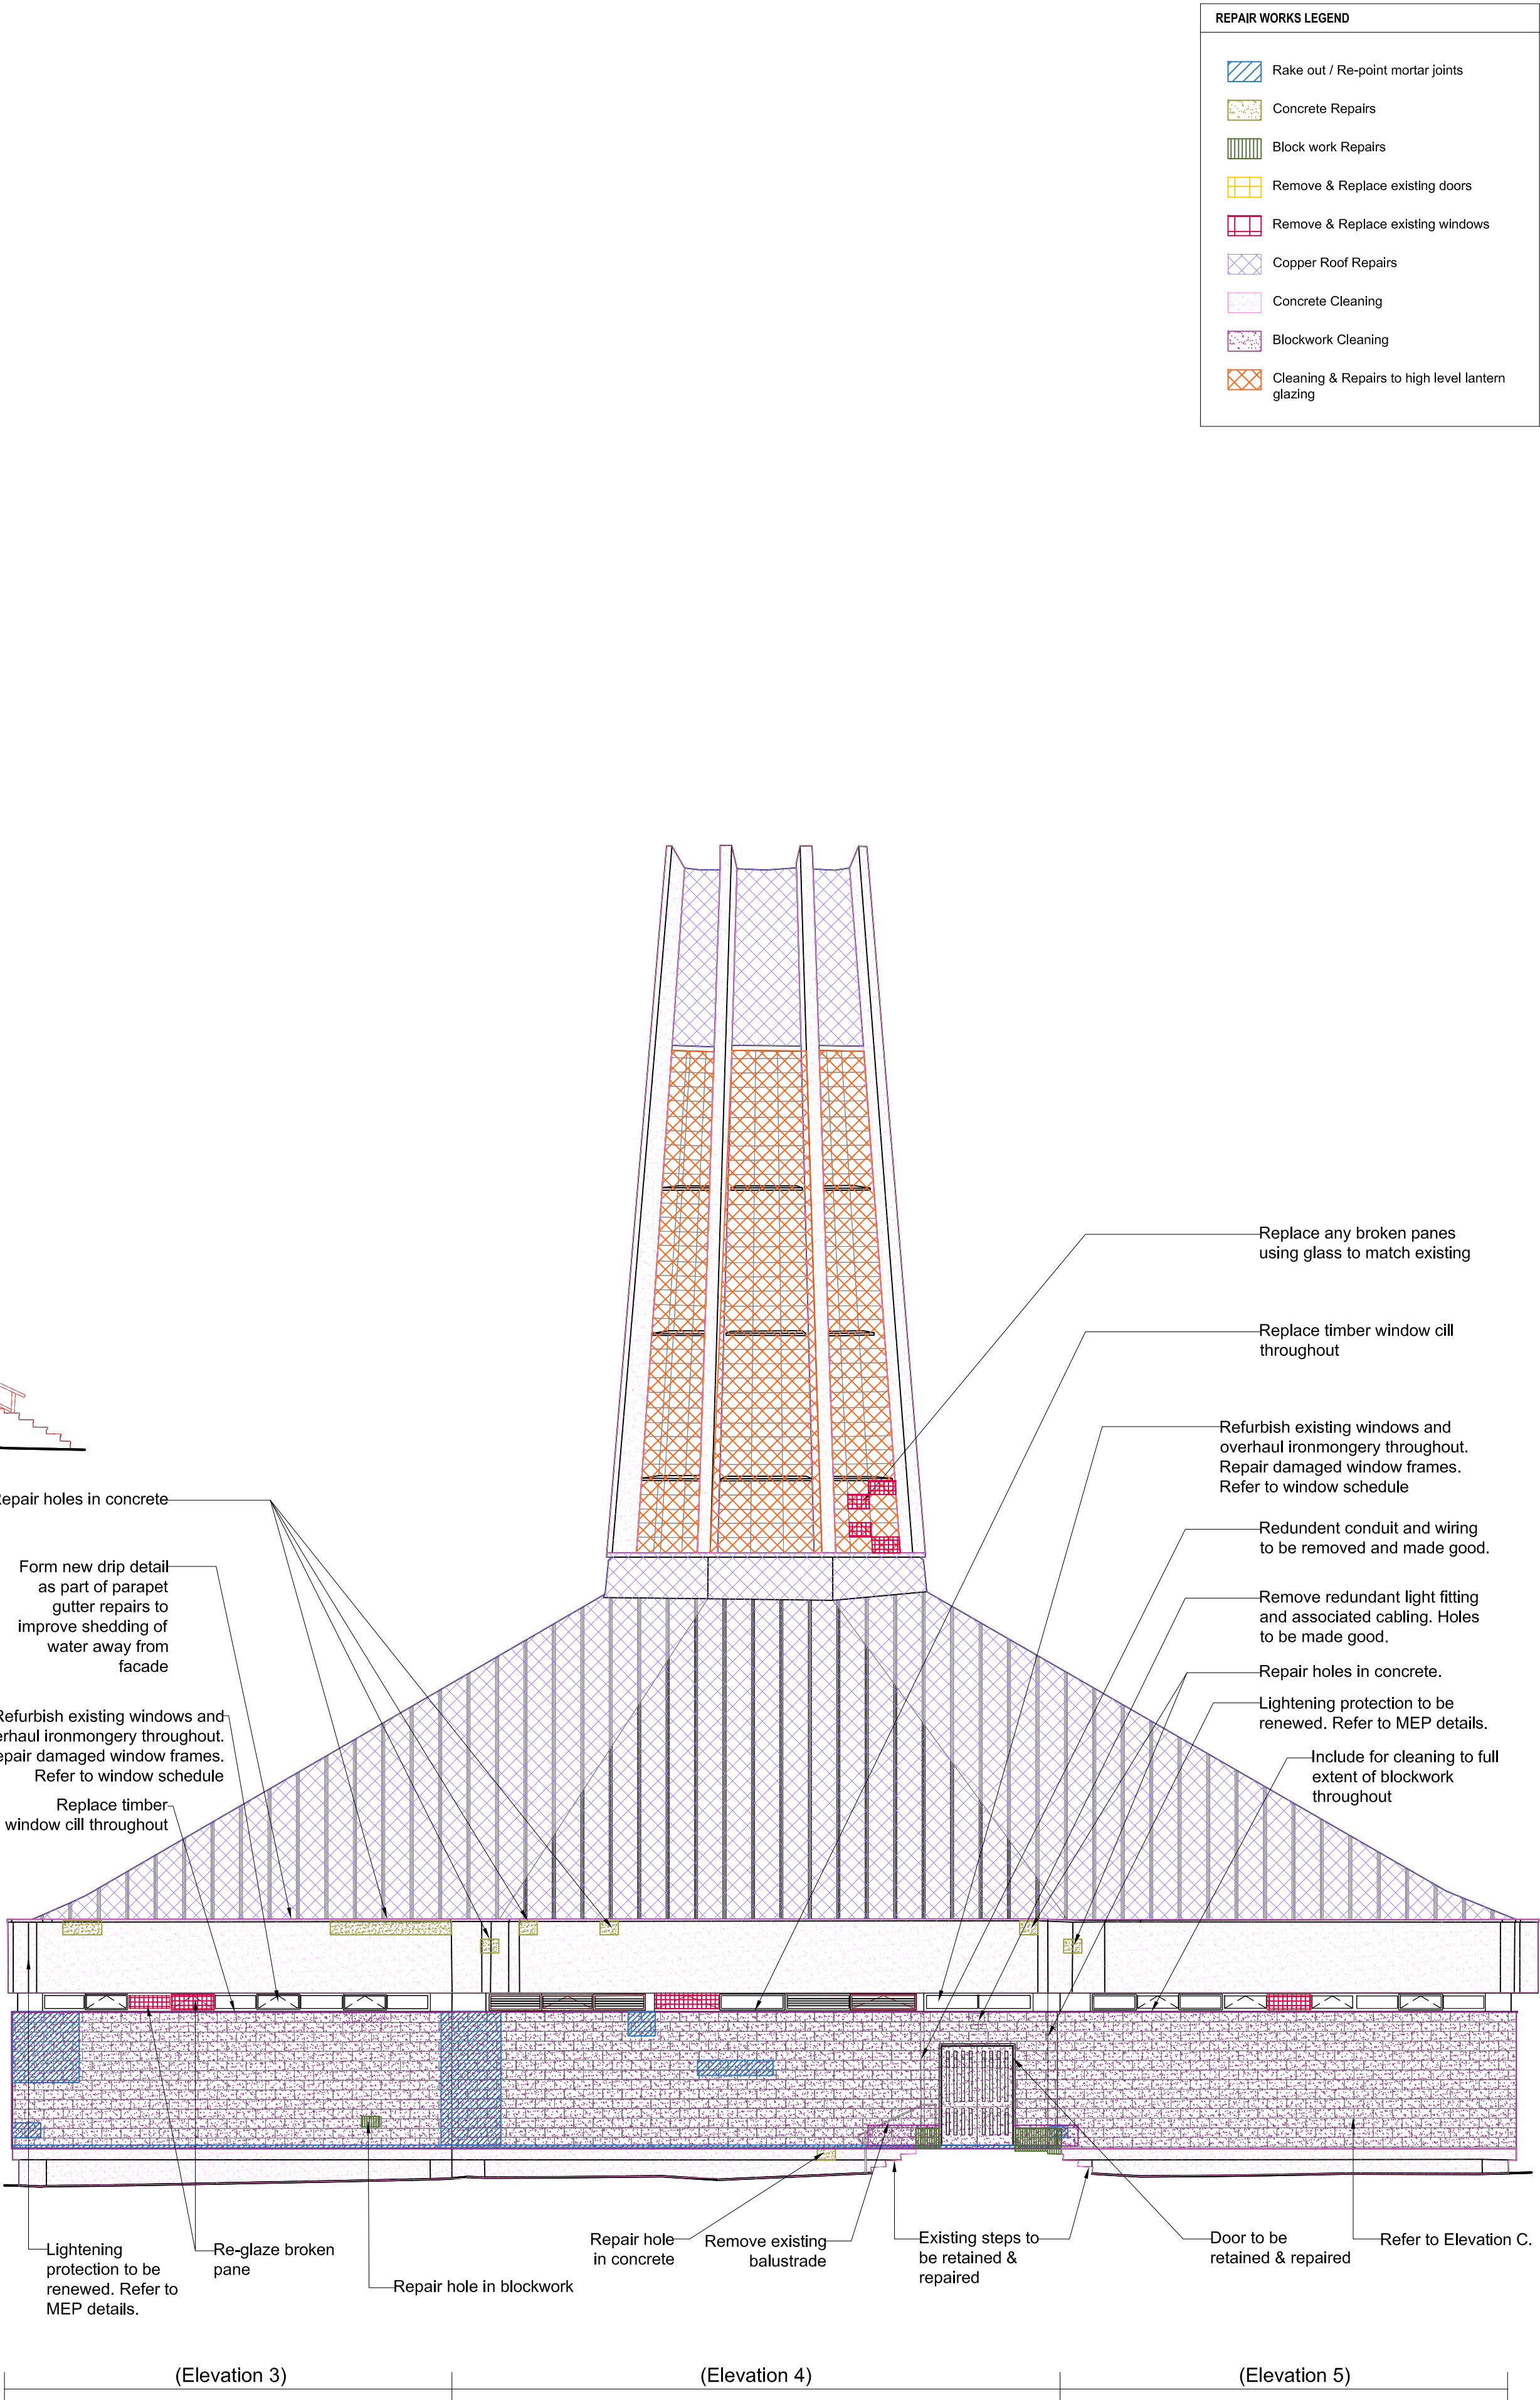

Elevation D



REPAIR WORKS LEGEND	
	Rake out / Re-point mortar joints
	Concrete Repairs
	Block work Repairs
	Remove & Replace existing doors
	Remove & Replace existing windows
	Copper Roof Repairs
	Concrete Cleaning
	Blockwork Cleaning
	Cleaning & Repairs to high level lantern glazing

COPYRIGHT RESERVED:
The Contractor shall verify and be responsible for all dimensions. DO NOT scale the drawing – any errors or omissions shall be reported to Seven Architecture without delay. The Copyrights to all designs and drawings are the property of Seven Architecture. Reproduction or use for any purpose other than that authorised by Seven Architecture is forbidden.

GENERAL NOTES:

- For the purposes of construction the drawing must not be scaled and only written or calculated dimensions
- Any queries or doubts, drawing error or divergences should be referred to the originator.
- All dimensions to be checked on site.
- All architectural drawings are to be read in conjunction with the relevant architectural specifications and outline specification sheets.
- All the details and setting-out drawings to be read in conjunction with the relevant consultants and subcontractor drawings.

REV.	DESCRIPTION:	DATE:	DRAWN:	CHECK:
P01	PLANNING ISSUE	23/05/2024	WR	RS
P02	MINOR AMENDMENTS FOLLOWING SITE REVIEW	01/10/2025	WR	RS

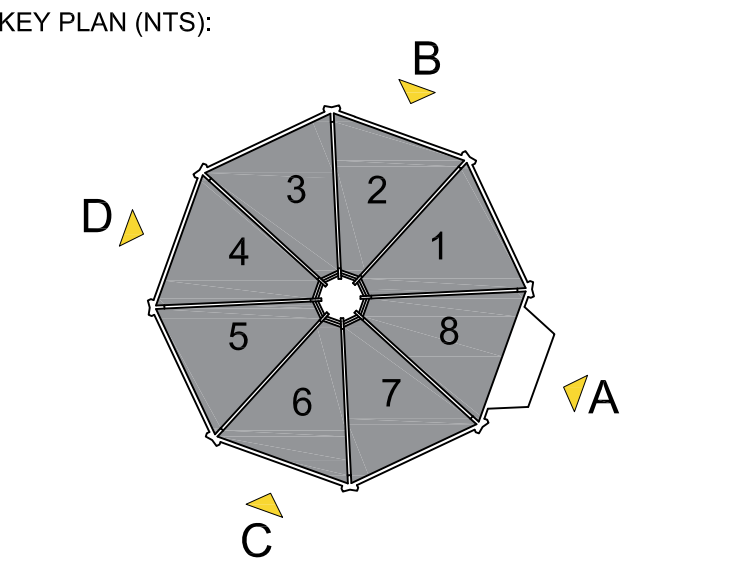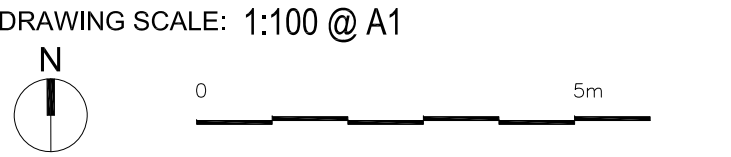

CLIENT:
Hopwood Hall College

PROJECT TITLE:
HCO Millnrow Chapel Conversion

PROJECT NO:
20765

DRAWING TITLE:
Repair Elevations 2 of 2

DRAWING NO:							
PROJECT	ORIGIN	ZONE	LEVEL	TYPE	ROLE	NO.#	REVISION
HCO	SEV	Z1	ZZ	DR	A	00545	P02

SUITABILITY DESCRIPTION (S3) Suitable for Comment

REVISION DESCRIPTION PLANNING