
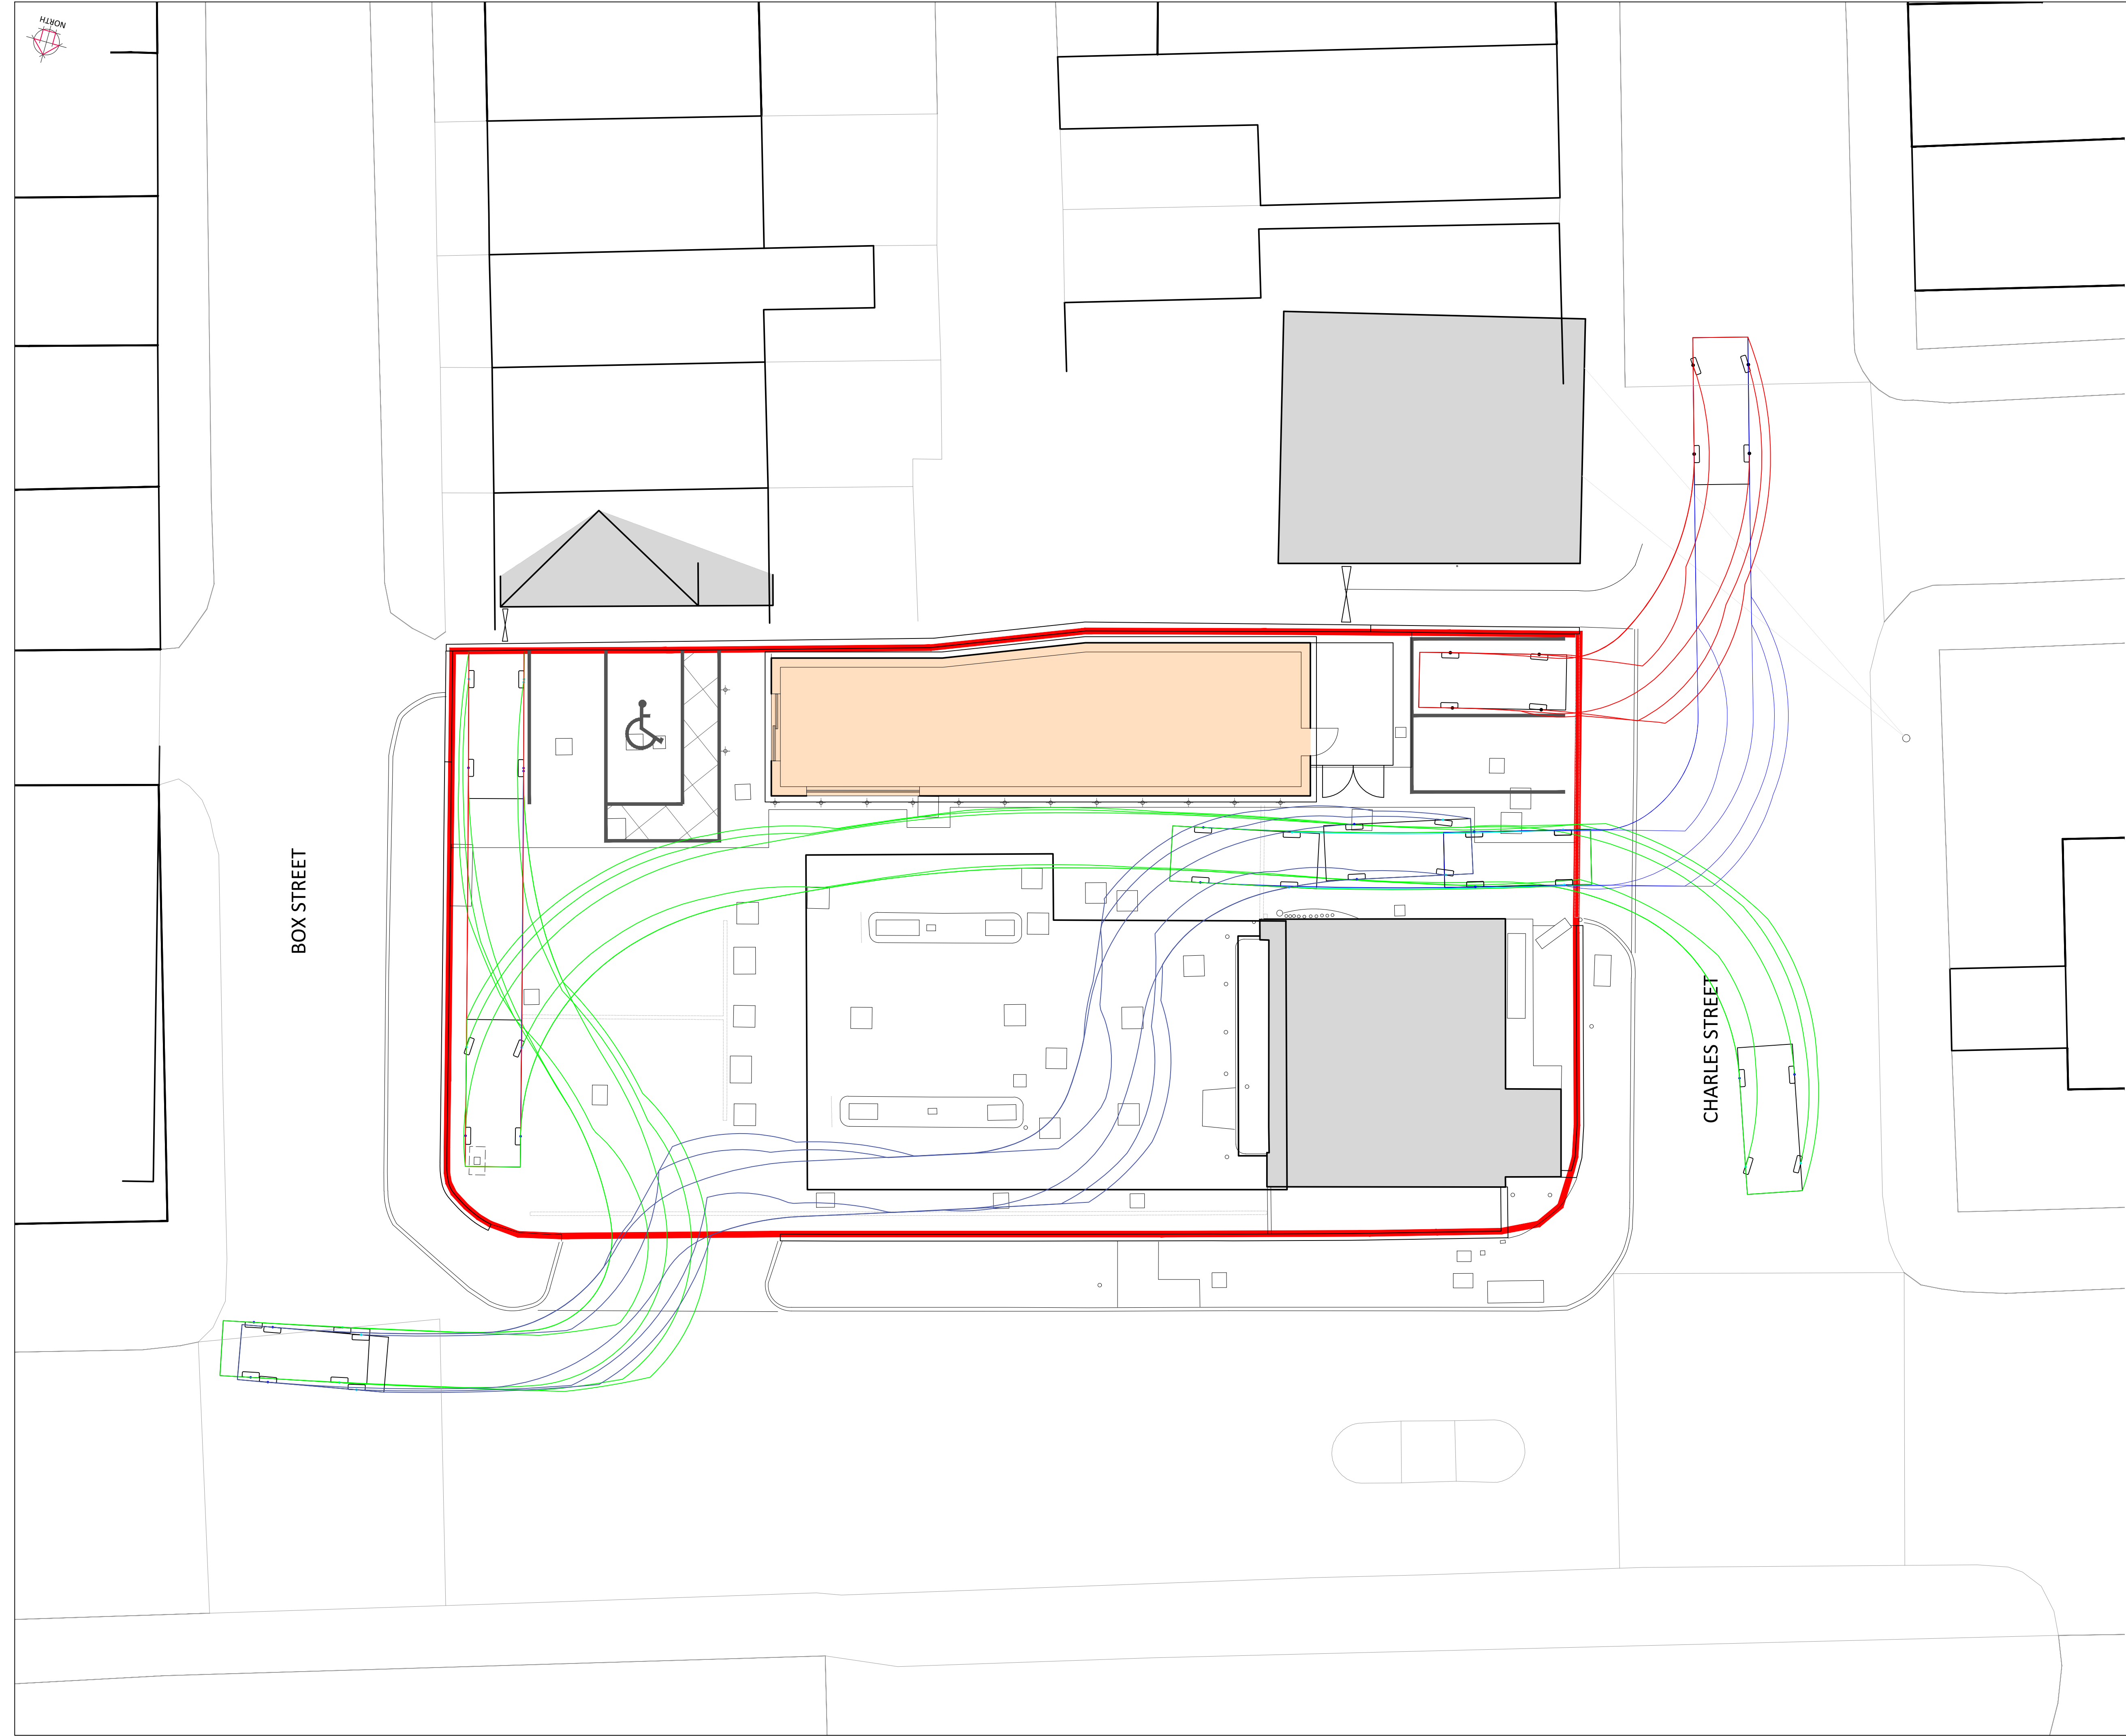


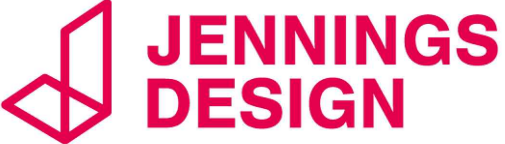

- GENERAL NOTES
1. This plan has been prepared for the submission and approval under Town and Country Planning only.
  2. Any advertisement shown is subject to a separate application

|   |               |                      |                   |
|---|---------------|----------------------|-------------------|
|   |               |                      |                   |
|   |               |                      |                   |
|   |               |                      |                   |
| PLANNING   |               |                      |                   |
| PROJECT<br>LITTLE BOROUGH SERVICE STATION<br>Church Street<br>Littleborough, OL15 8JA                                        |               |                      |                   |
| TITLE<br>Tracking Layout   |               |                      |                   |
| CLIENT<br>Motor Fuel Group                                                                                                   |               |                      |                   |
|                                         |               |                      |                   |
| 8 Feast Field, Horsforth, Leeds, West Yorkshire, LS18 4TJ<br>www.jennings-design.com 01274 395422 office@jennings-design.com |               |                      |                   |
| Drawn:<br>JS   | Check:<br>JHJ | Scale:<br>1:200 @ A1 | Date:<br>June '25 |
| Plan Number:<br>250215 - 106                                                                                                 |               |                      |                   |