



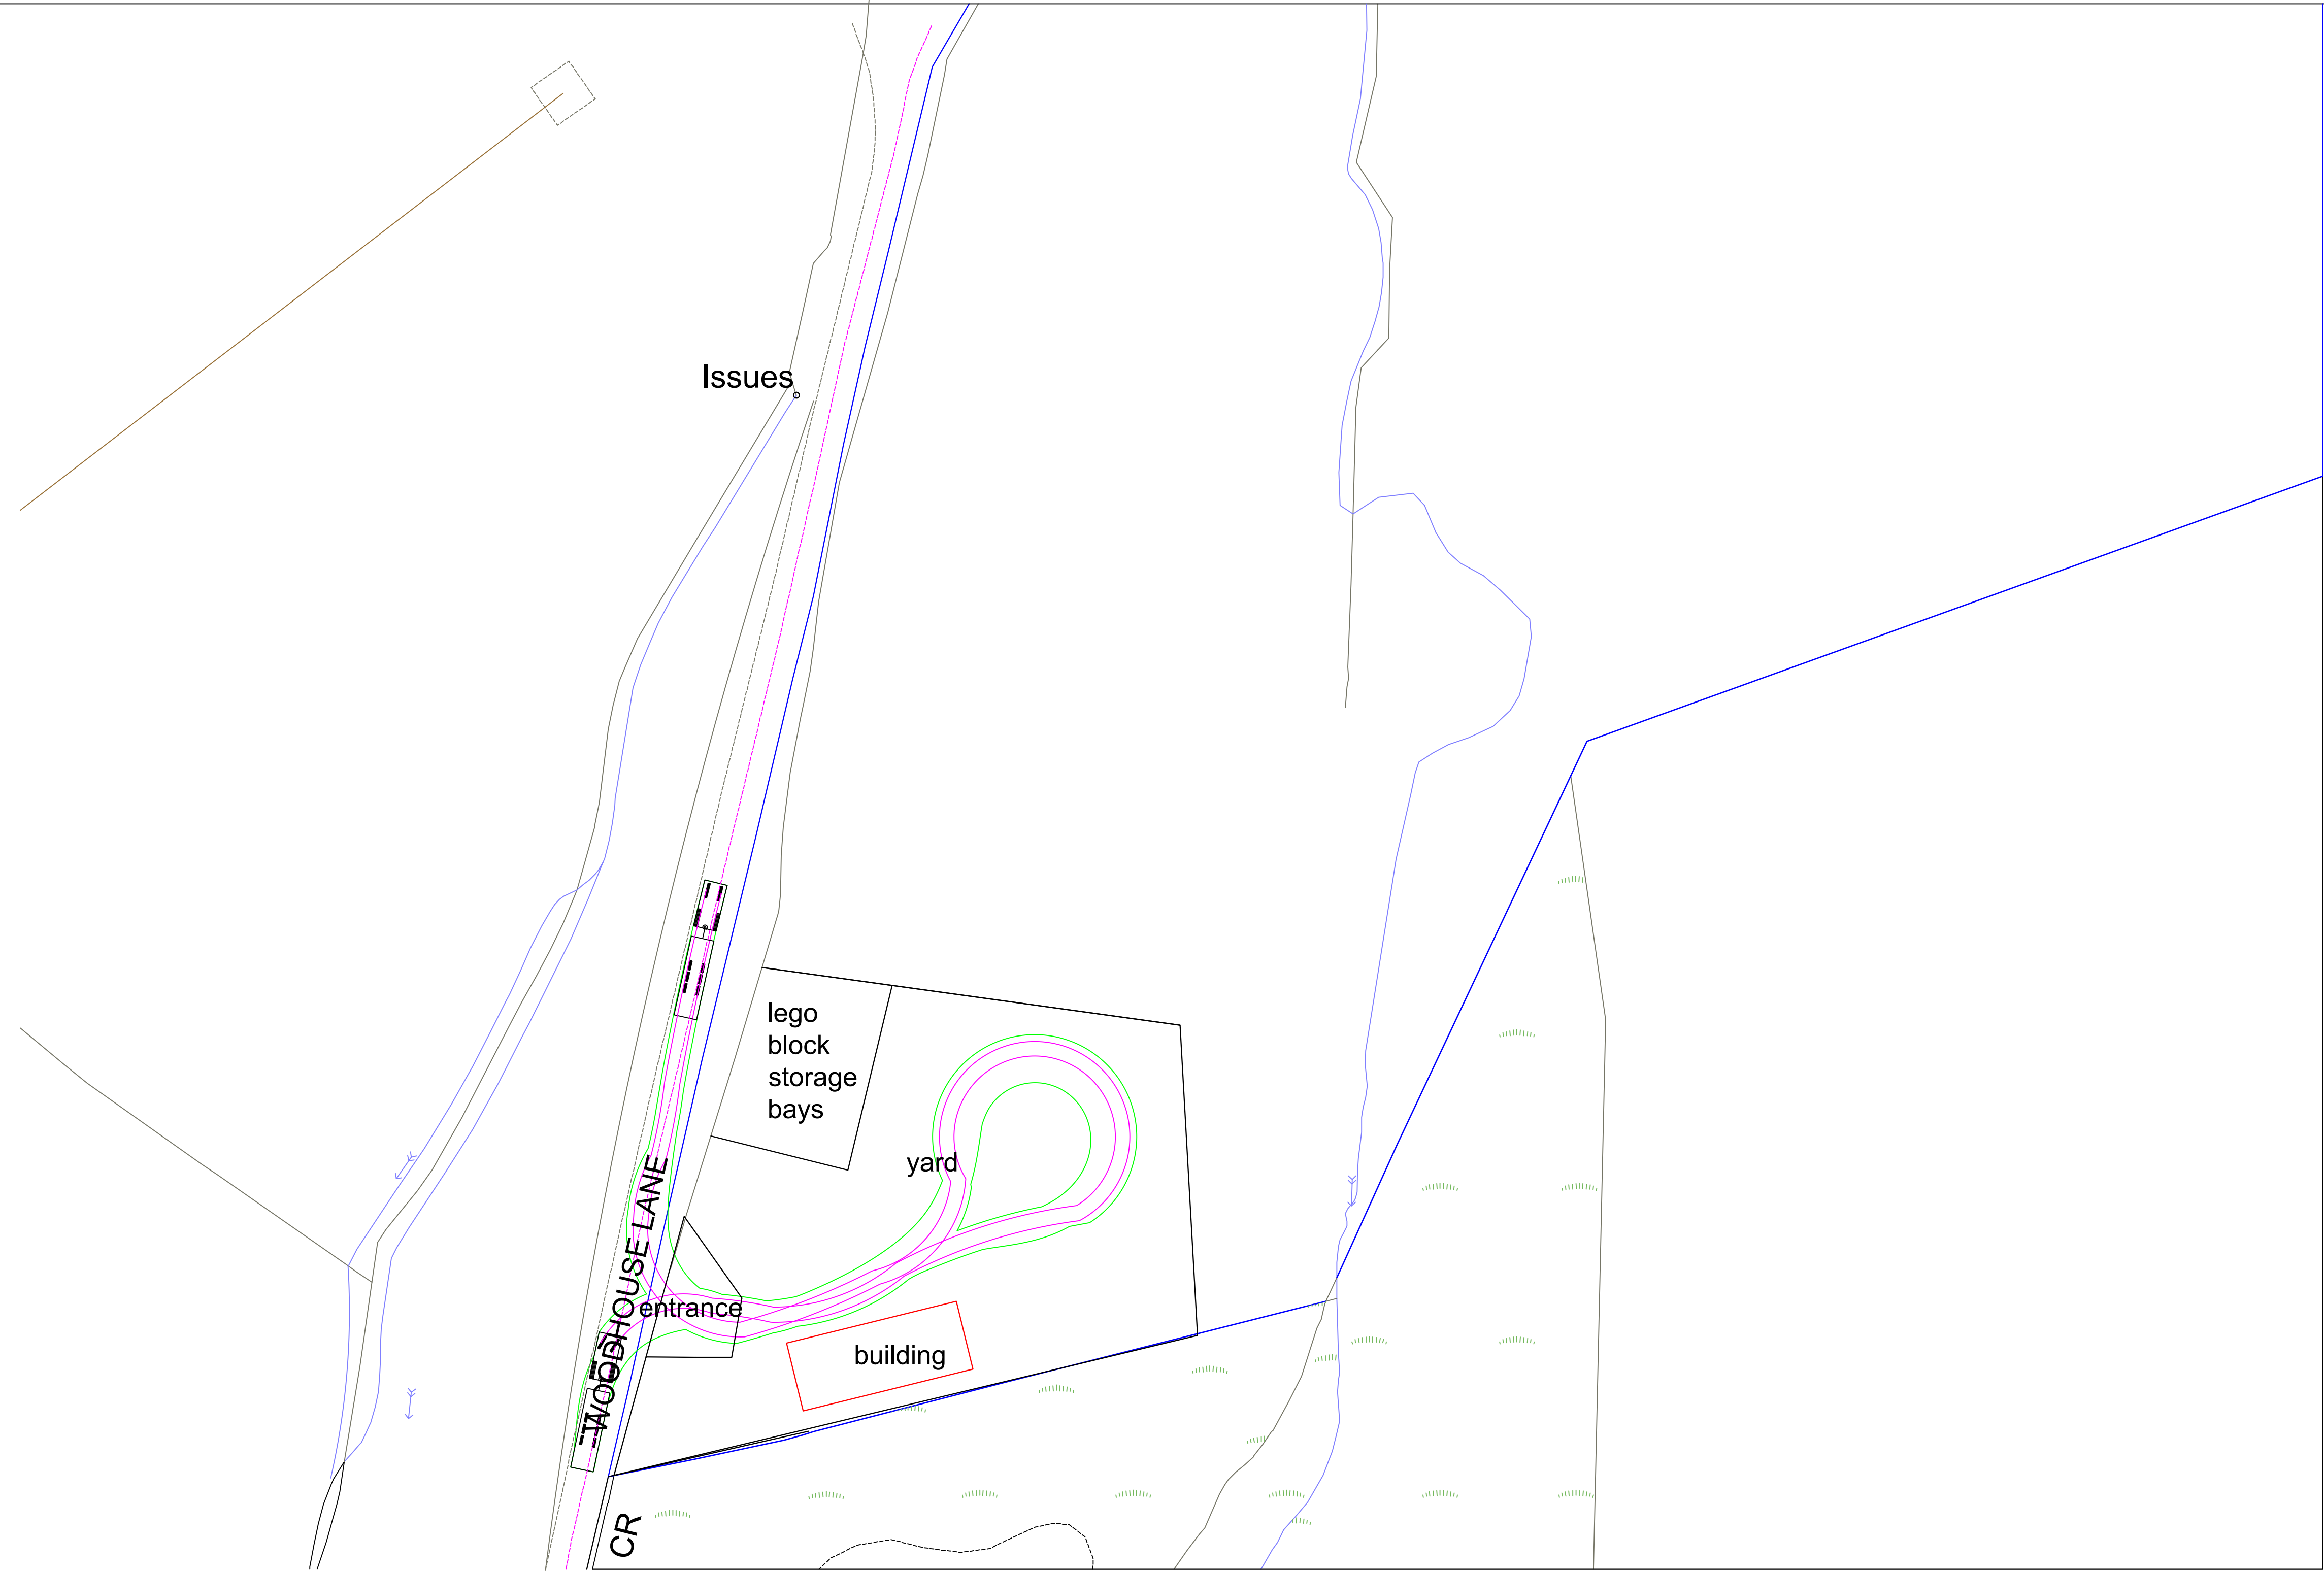

Swept Path  
Tractor with Trailer  
Land to the east of  
Woodhouse Lane,  
Norden, Rochdale,  
OL12 7TB

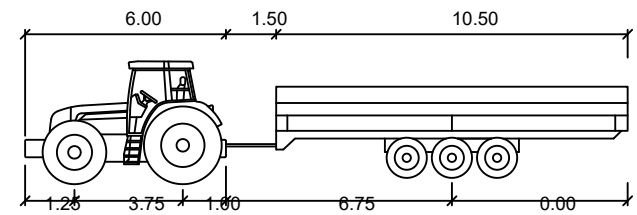

| Tractor with Trailer |        |                    |             |
|----------------------|--------|--------------------|-------------|
| First Unit Width     | : 3.00 | Lock to Lock Time  | : 6.00 s    |
| Trailer Width        | : 3.00 | Steering Angle     | : 19.11 deg |
| First Unit Track     | : 3.00 | Articulating Angle | : 70.00 deg |
| Trailer Track        | : 2.00 |                    |             |

Scale : 1 : 500 @ A1

