




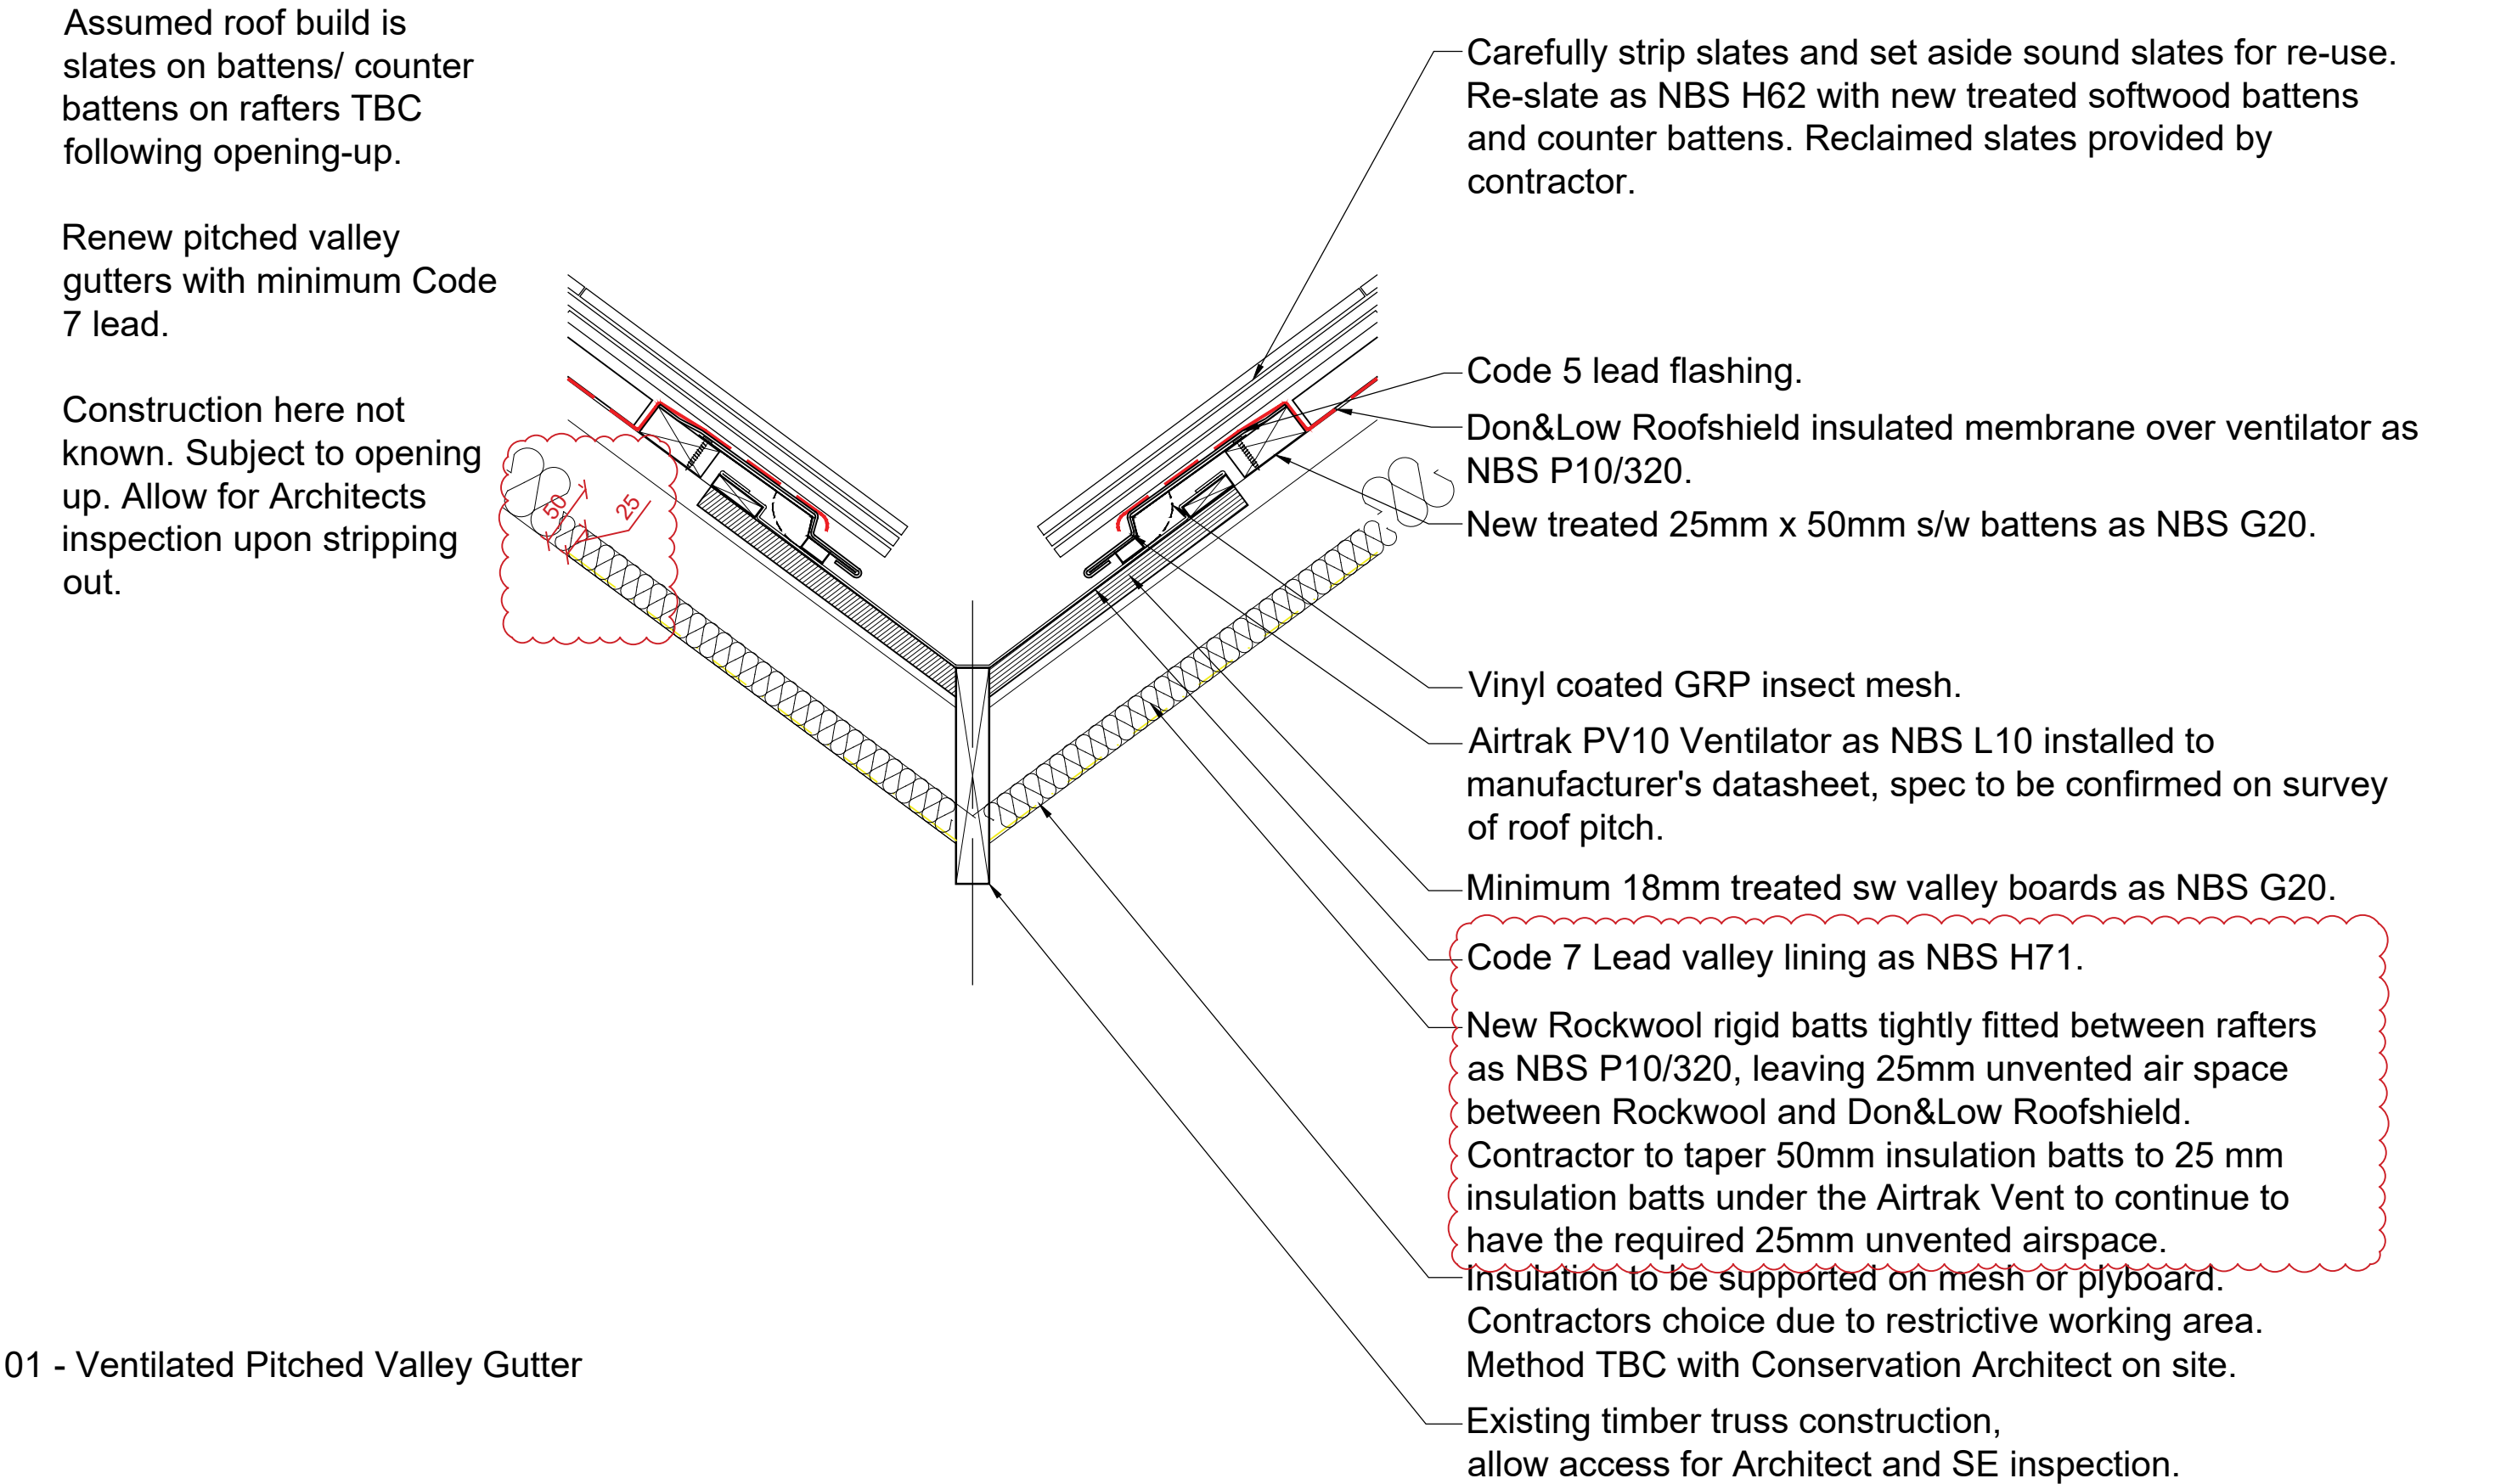

01 - Ventilated Pitched Valley Gutter

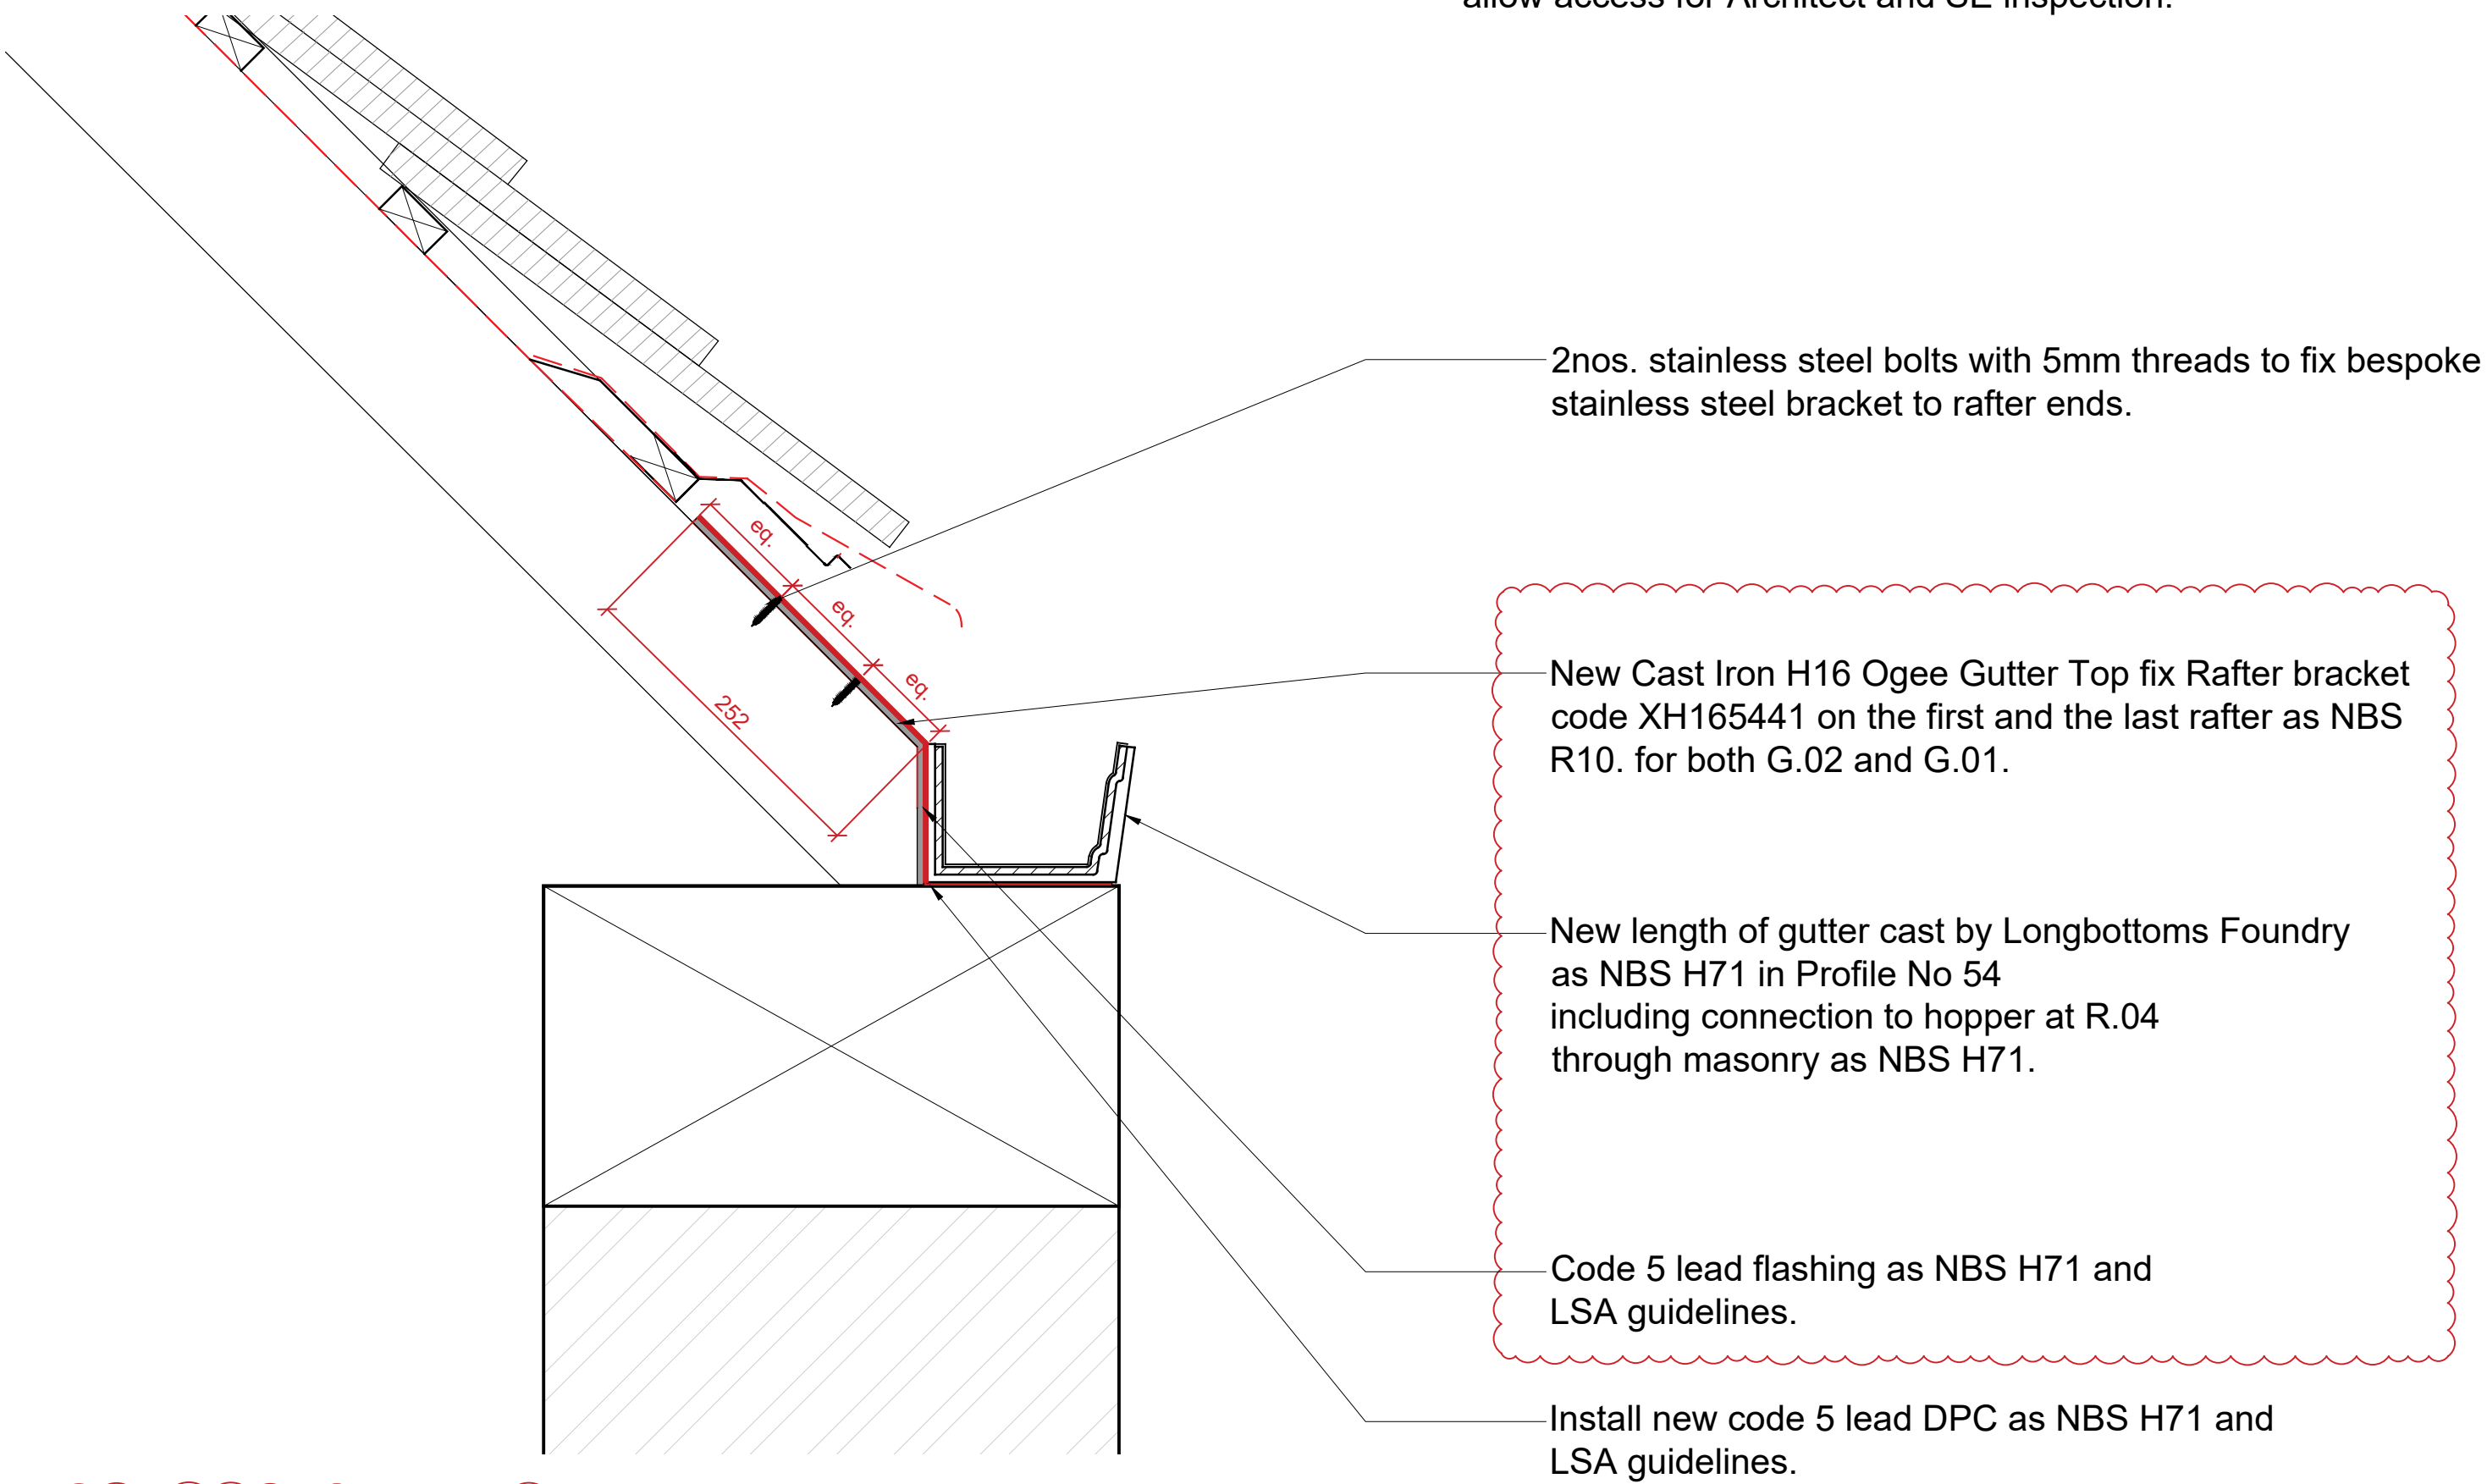

02 - Gutter G02 re-fixing detail.

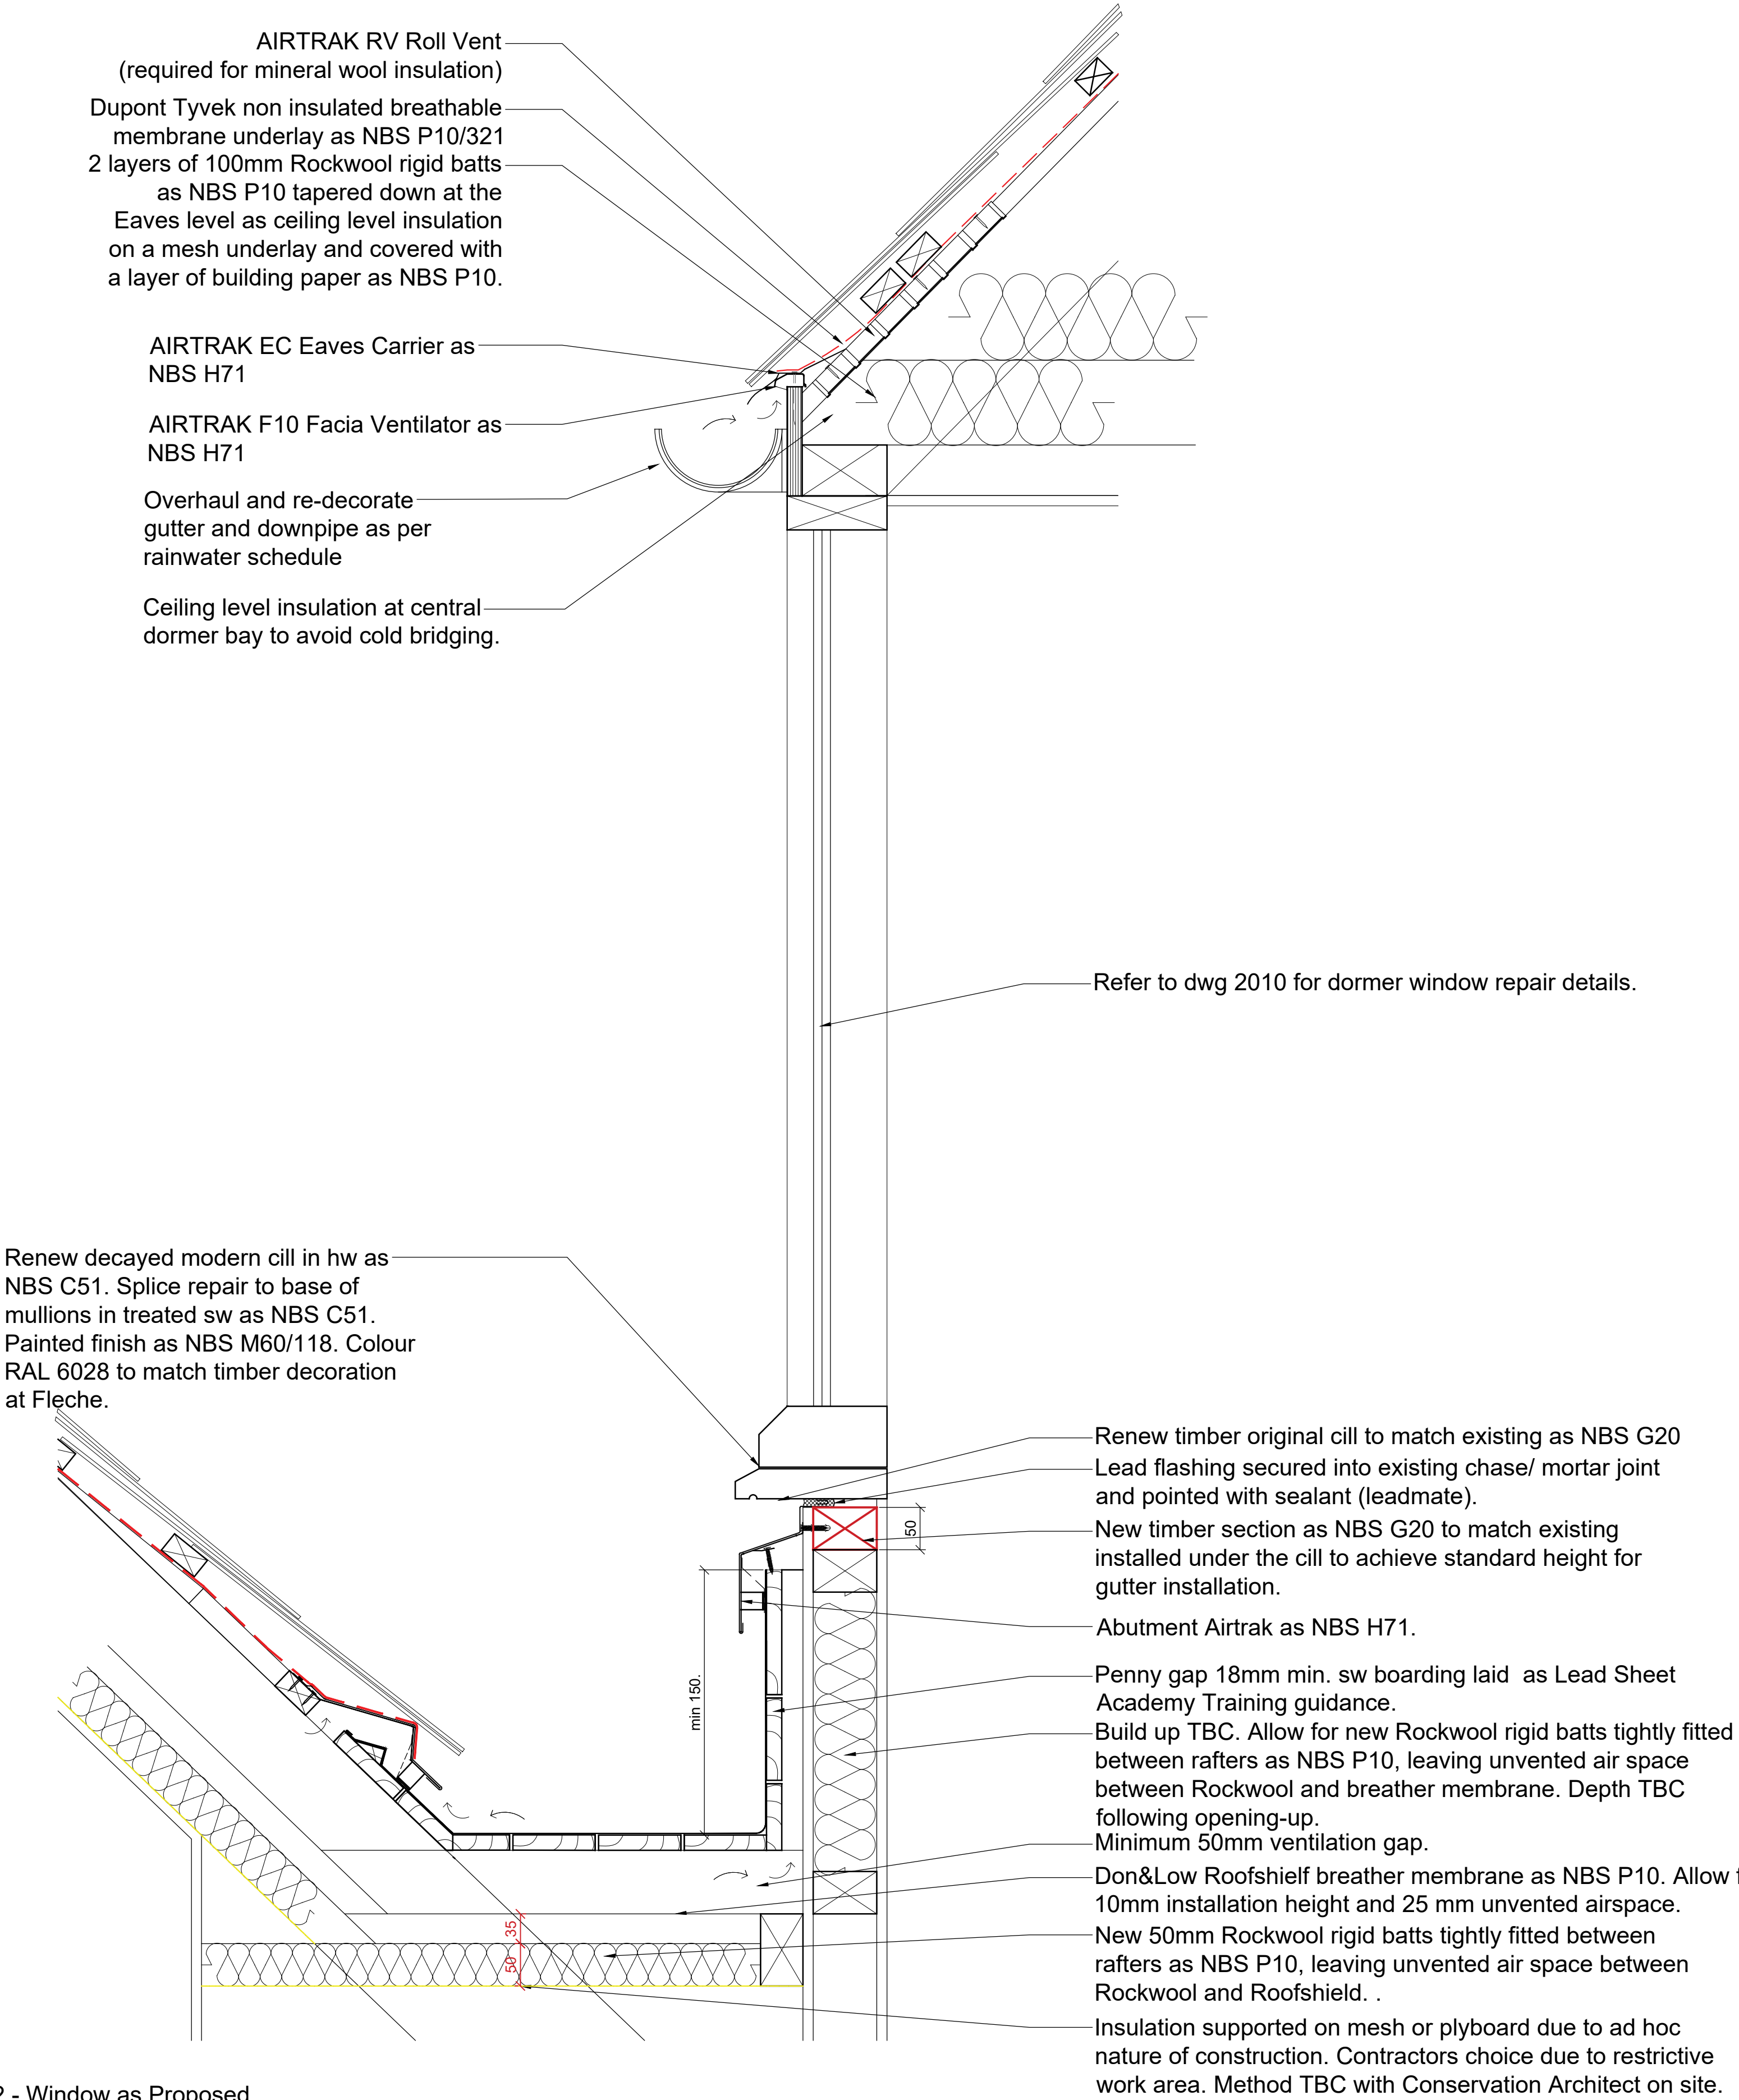

02 - Window as Proposed

Notes	1. Any dwg format drawing is to be read in conjunction with and at the scale of the accompanying pdf.					Drawing Status					8	03-09-25	SZA	RZM	Gutter detail updates	
	2. Where colours other than black or grey are used, the drawing must be plotted in colour.					F Feasibility					7	13-08-25	SZA	RZM	Insulation at Valley vent updates	
	3. For status 'C' (Construction) drawings all dimensions are to be checked on site by the contractor, scaling is for Local Authority purposes only.					S Sketch Design					6	04-08-25	SZA	RZM	Construction Issue post site visit updates	
	4. Unless otherwise indicated, all dimensions are in millimeters.					P Planning					5	29-07-25	SZA	RZM	Trial Bay removal update	
	5. All information on this drawing is to be read in conjunction with the relevant Donald Insall Associates specification and trade contractors' drawings and information by specialists.					B Building Control					4	29-07-25	SZA	RZM	Insulation Updates	
	6. In the event of any discrepancy, please contact us immediately.					D Developed Design					3	16-07-2025	SZA	RZM	Issue for Construction	
	7. This drawing may contain survey information by others and is to be used solely for the purposes for which it was issued.					M Measurement					2	07-07-2025	SZA	RZM	Issue for AI	
	8. These are uncontrolled documents issued for information purposes only. If you have any queries regarding the drawings, please contact DIA immediately.					T Tender					1	10-06-2025	SZA	RZM	Issued post main roof stripping out site visit	
	9. Please note DIA cannot be held responsible for any errors arising from changes made to an uncontrolled dwg file.					C Construction					0	03-02-25	ELE	RZM	Initial Issue	
	© 2017 DONALD INSALL ASSOCIATES LTD					R Record										
					Rev	Date	Dwn	Auth	Revision							

Donald Insall Associates Chartered Architects and Historic Building Consultants				Manchester Studio (+44) 0161 359 4326 manchester@insall-architects.co.uk			
				Touchstones Art Gallery, Rochdale			
				Details As Proposed			
		Project RTAG.03		No 3303			
		Scale (A1) 1:5		Status 5C		Revision 8	