



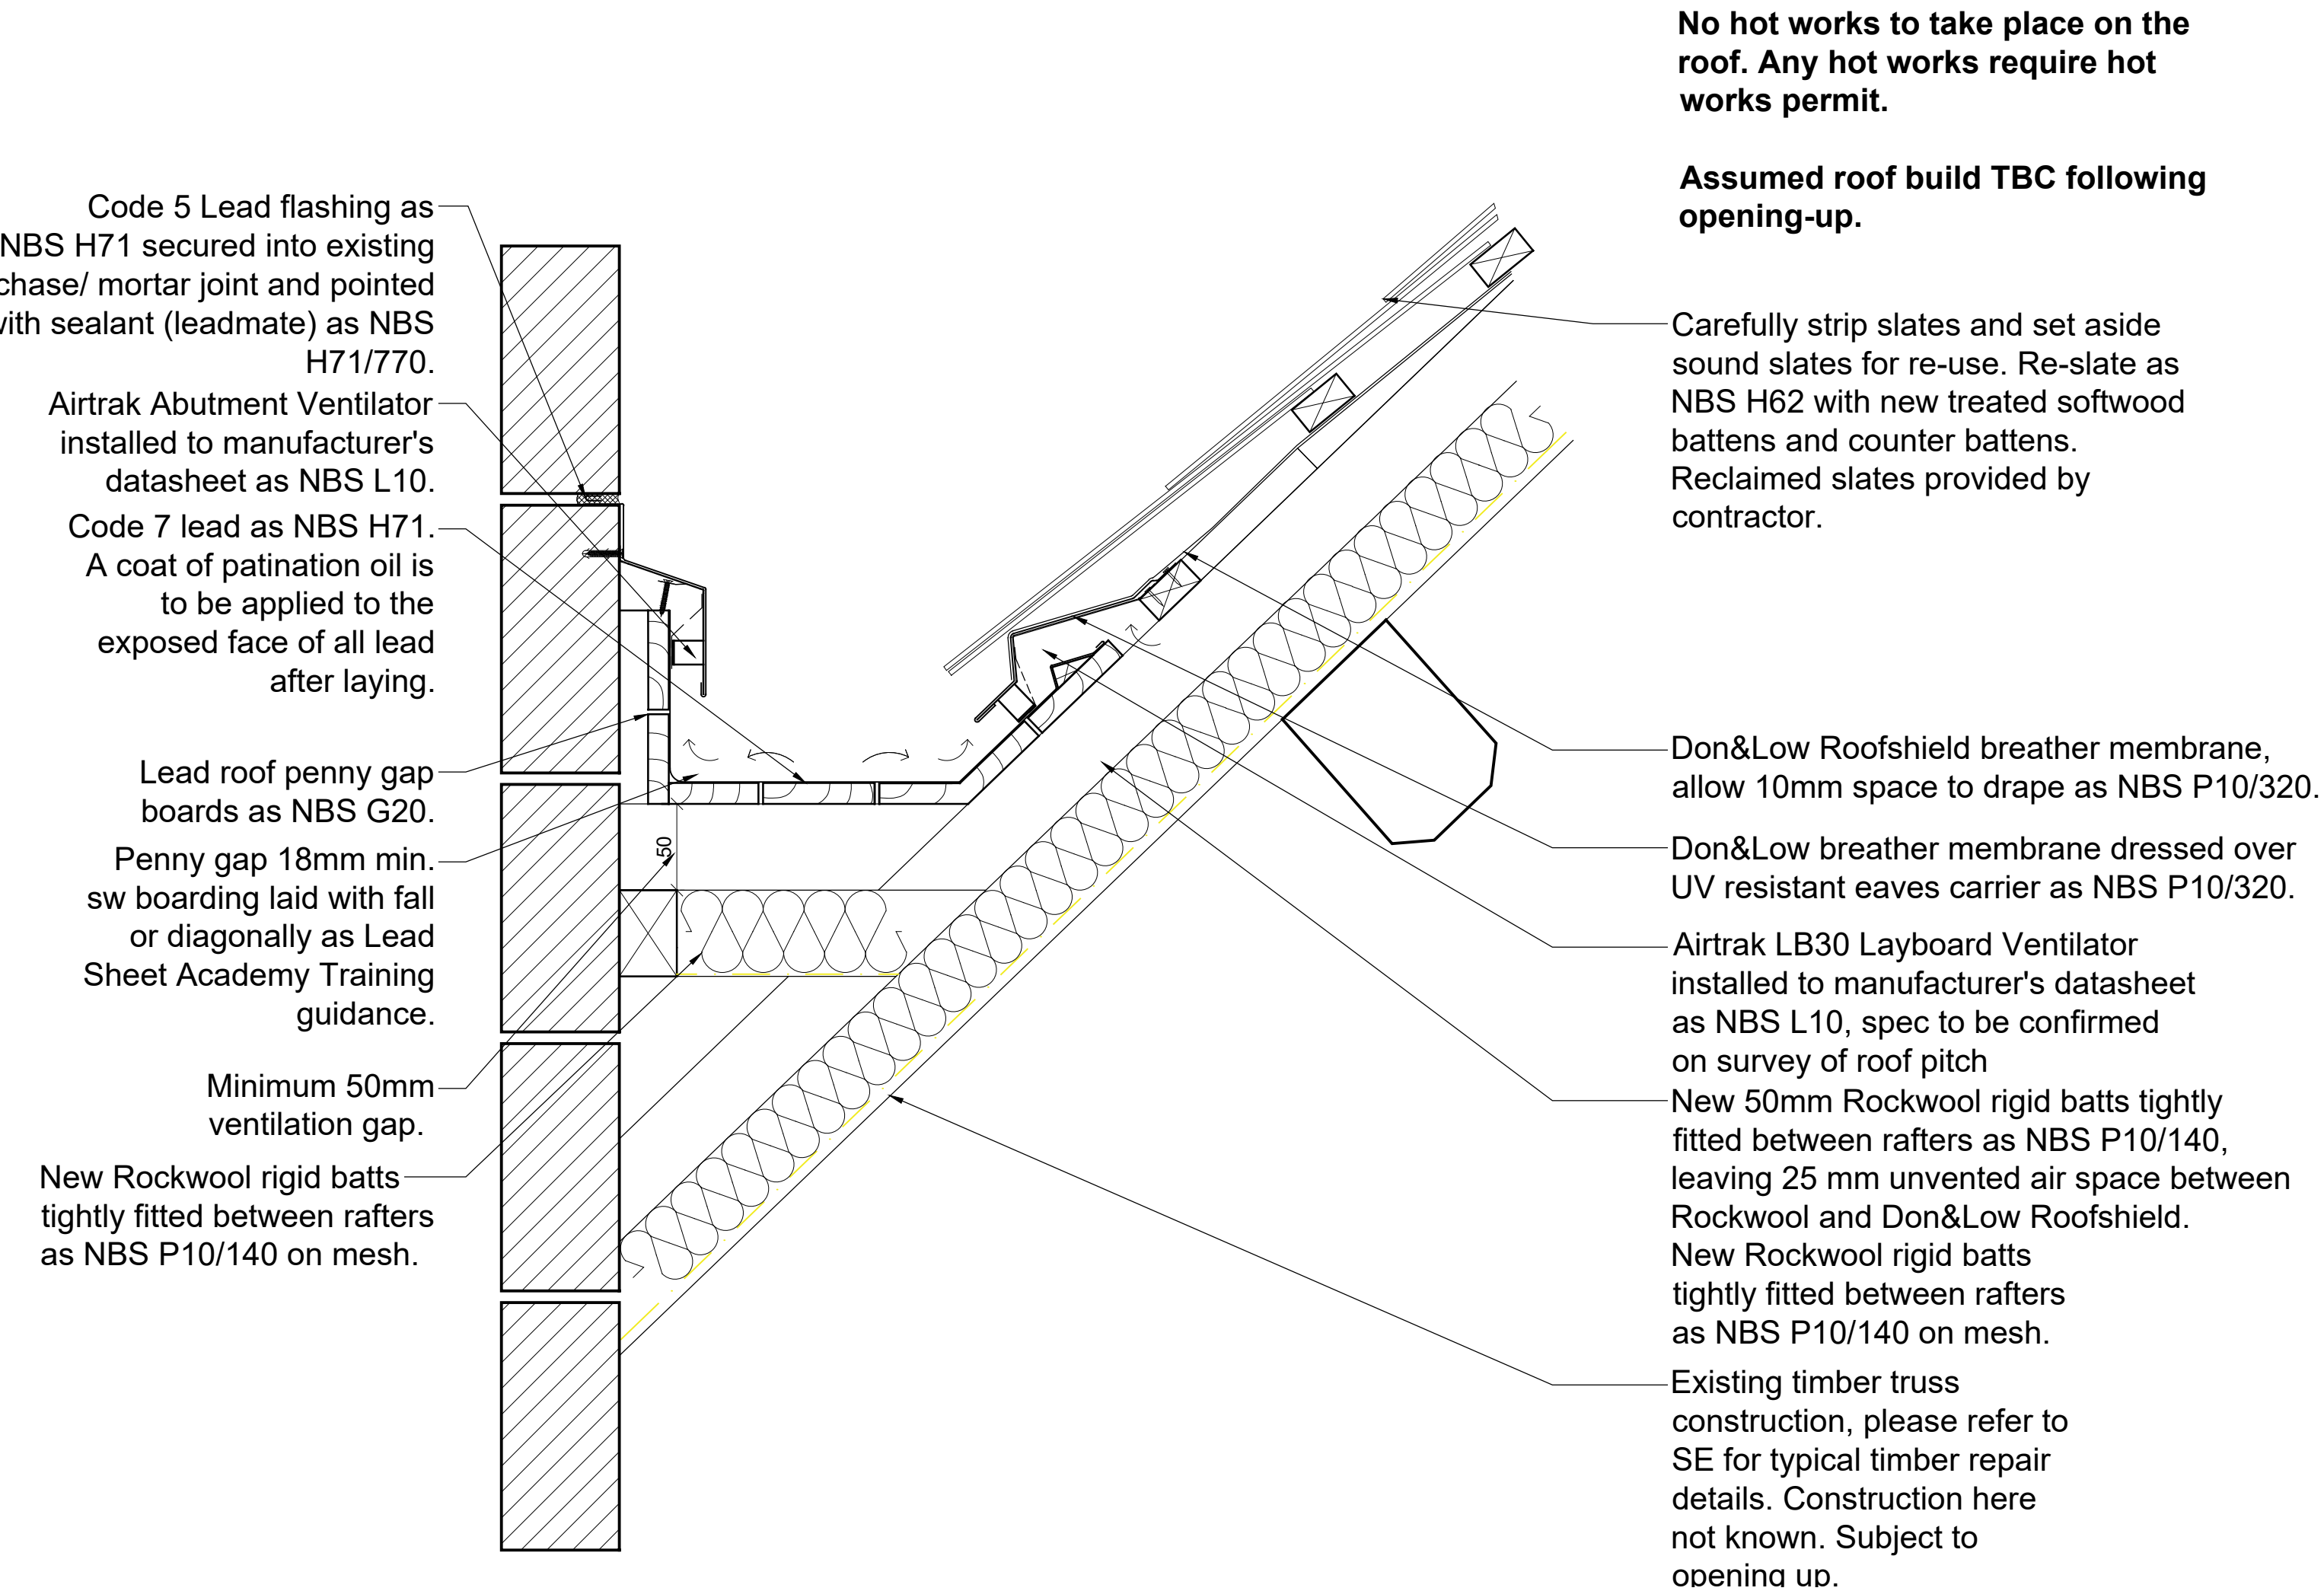

01 - Ventilated Eaves



Key Section
Please refer to drawing 2100.

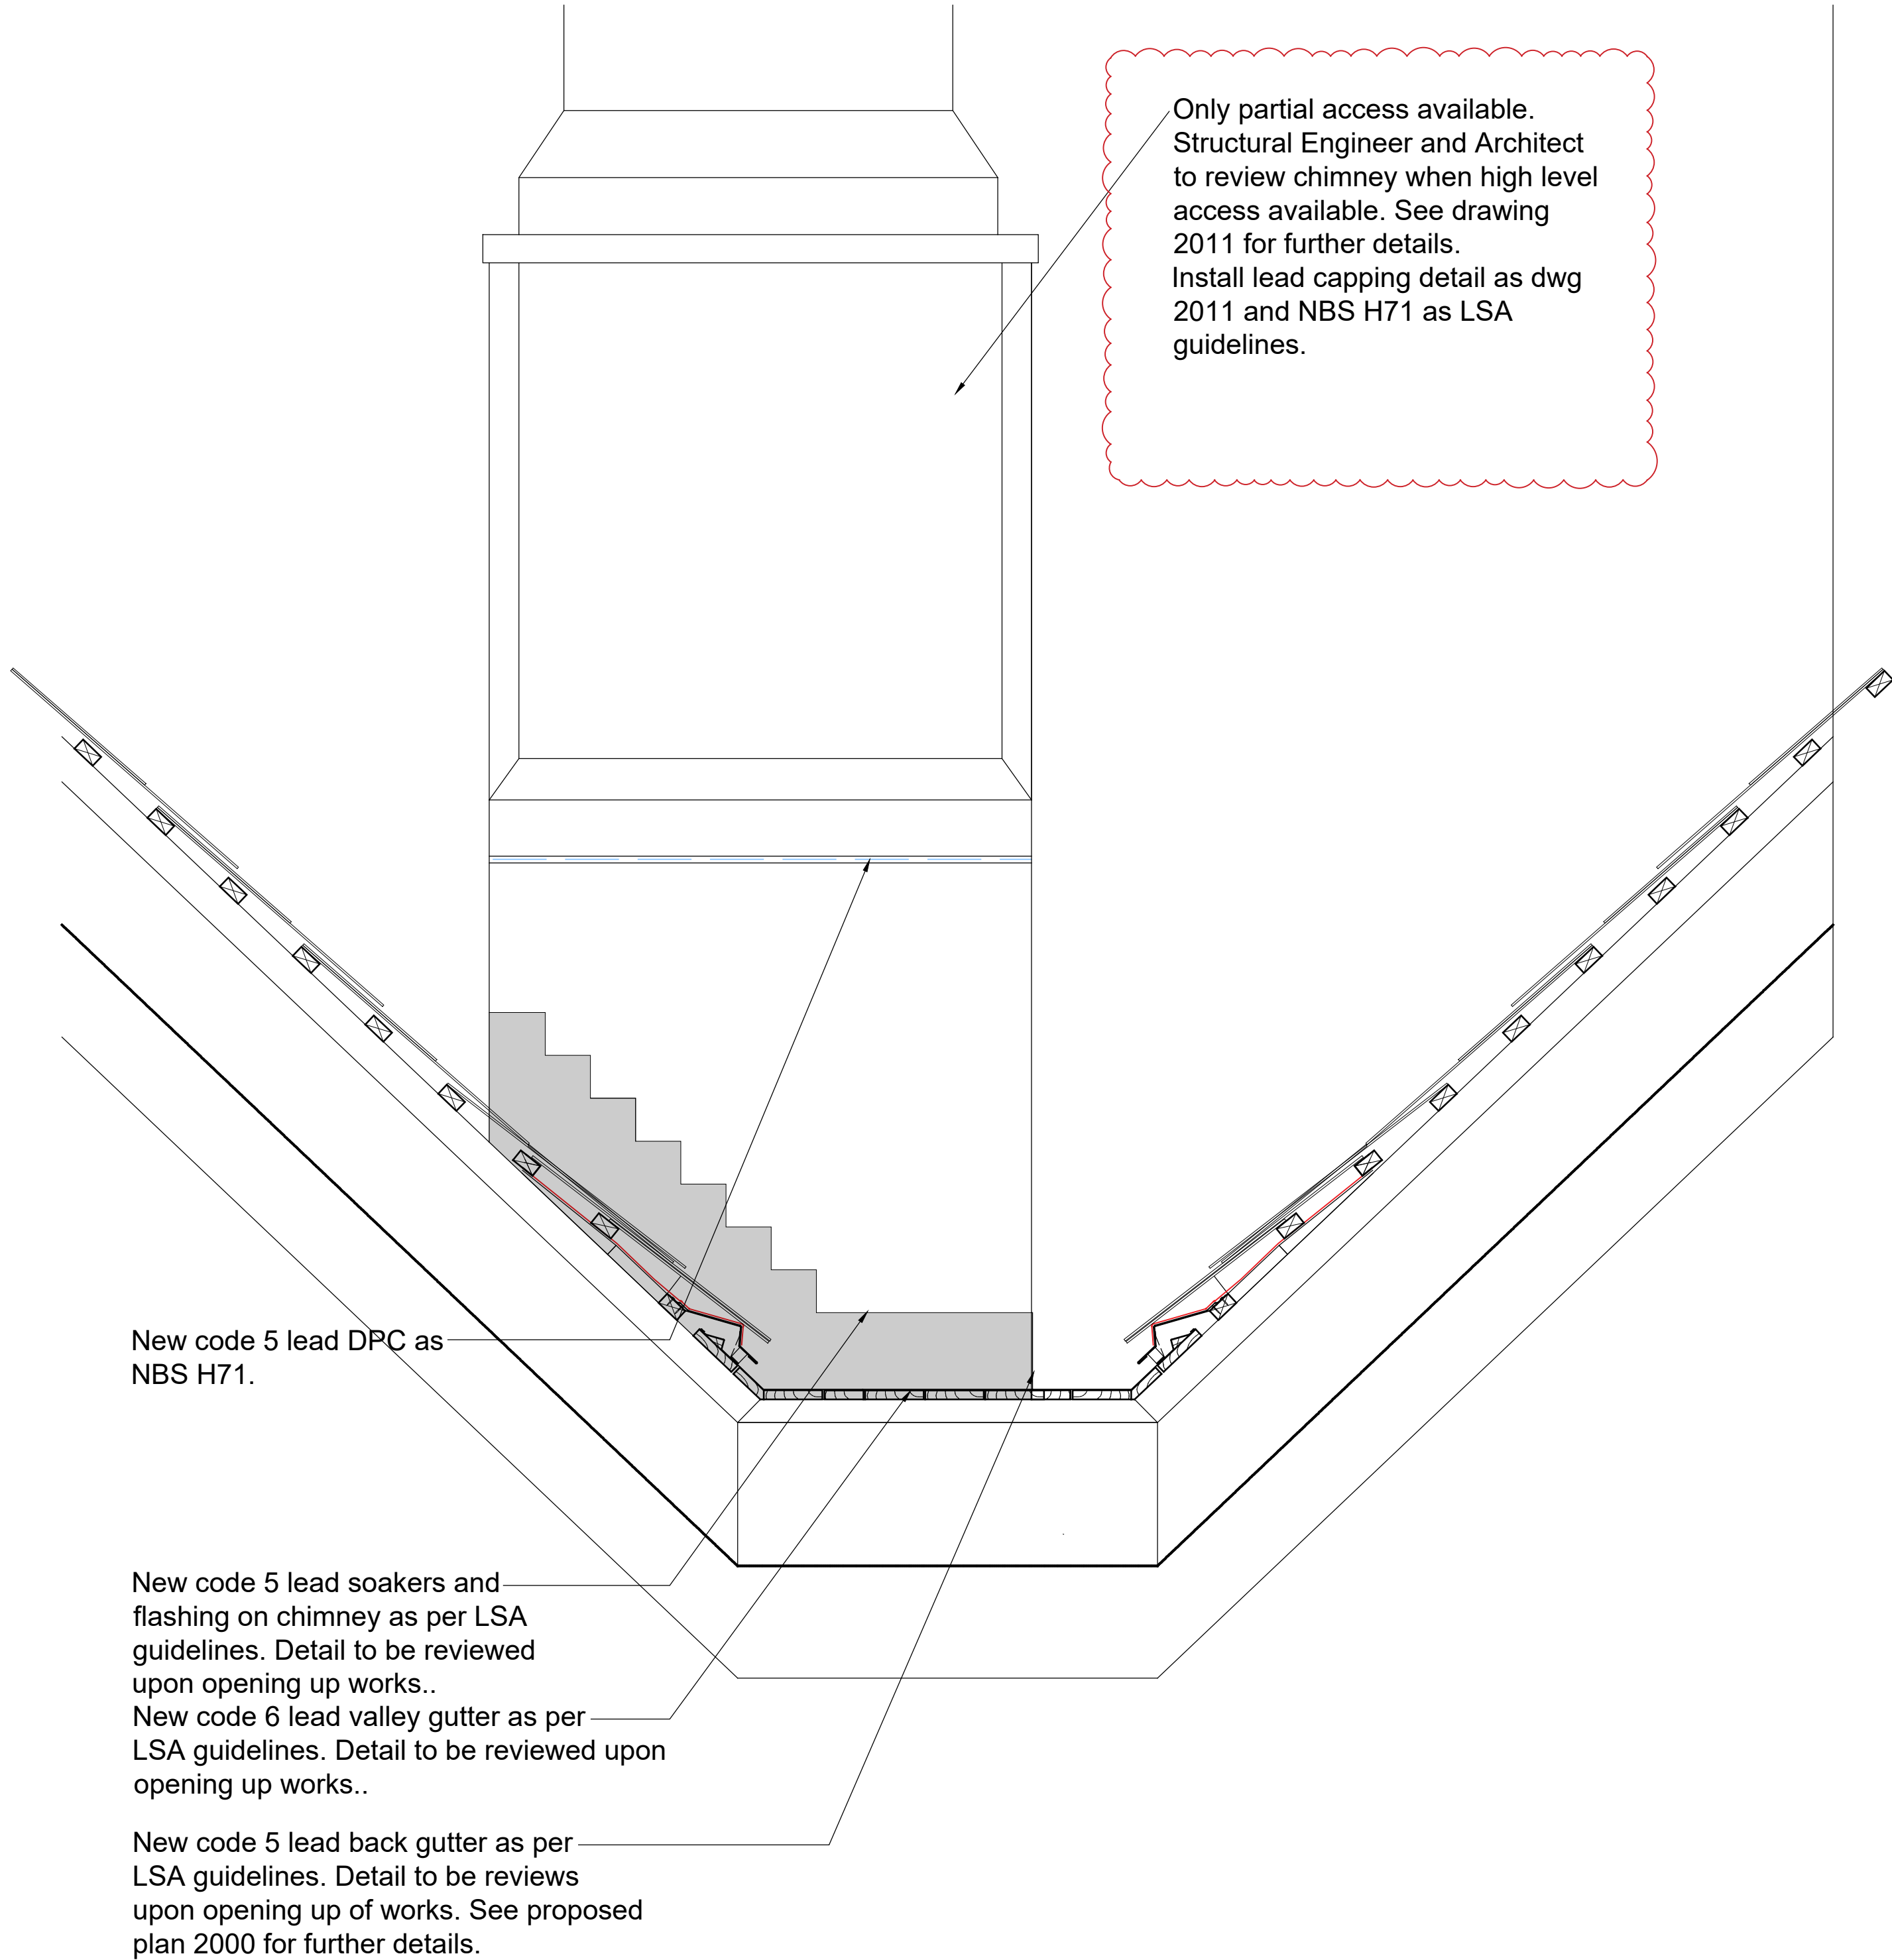

02 - Chimney

Notes	1. Any dwg format drawing is to be read in conjunction with and at the scale of the accompanying pdf.																									Donald Insall Associates Chartered Architects and Historic Building Consultants Manchester Studio (+44) 0161 359 4326 manchester@insall-architects.co.uk																							
	2. Where colours other than black or grey are used, the drawing must be plotted in colour.	
	3. For status 'C' (Construction) drawings all dimensions are to be checked on site by the contractor, scaling is for Local Authority purposes only.	
	4. Unless otherwise indicated, all dimensions are in millimeters.	
	5. All information on this drawing is to be read in conjunction with the relevant Donald Insall Associates specification and trade contractors' drawings and information by specialists.					5					04-08-25		SZA	RZM	Construction Issue post site visit updates																																		
	6. In the event of any discrepancy, please contact us immediately.					4					29-07-25		SZA	RZM	Trial Bay removal update																																		
	7. This drawing may contain survey information by others and is to be used solely for the purposes for which it was issued.					3					29-07-25		SZA	RZM	Insulation Updates																																		
	8. These are uncontrolled documents issued for information purposes only. If you have any queries regarding the drawings, please contact DIA immediately.					2					16-07-25		ELE	RZM	Issue for Construction																																		
	9. Please note DIA cannot be held responsible for any errors arising from changes made to an uncontrolled dwg file.					1					07-07-25		ELE	RZM	Issue for AI																																		
	© 2017 DONALD INSALL ASSOCIATES LTD					0					03-02-25		ELE	RZM	Initial Issue																																		
Rev					Date					Dwn					Auth					Revision					Rev					Date					Dwn					Auth					Revision				