


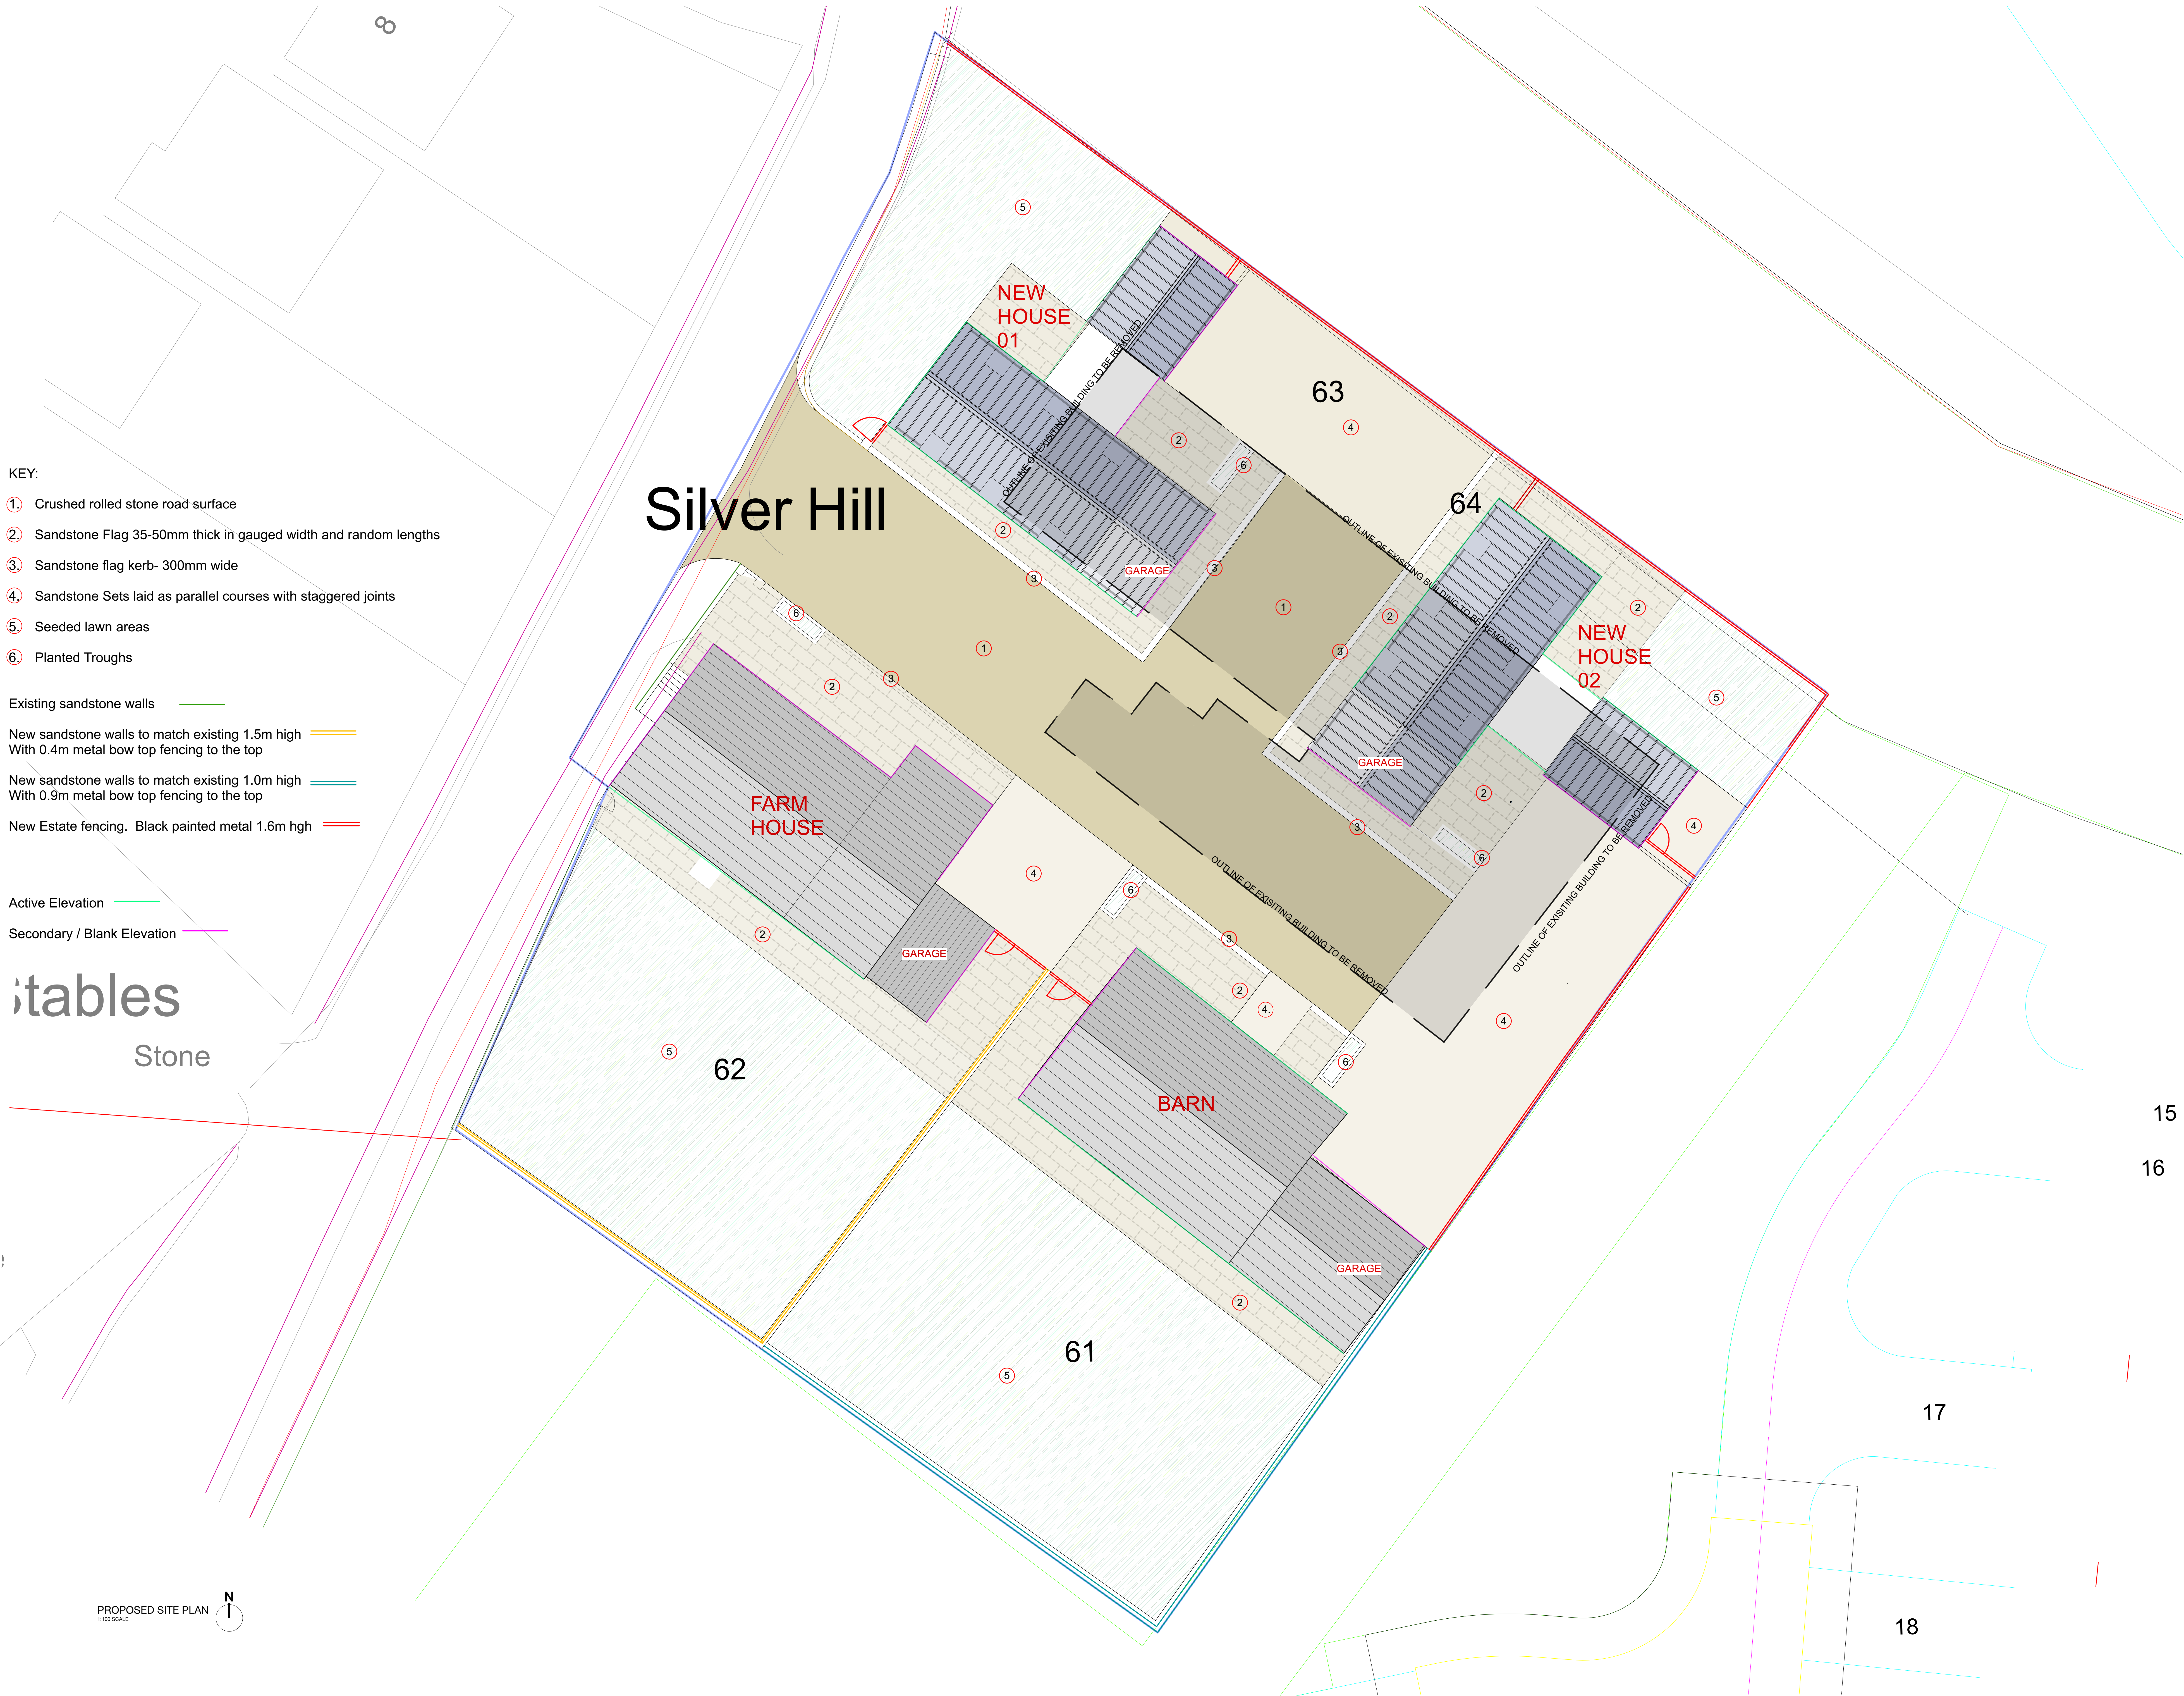

KEY:

- ① Crushed rolled stone road surface
- ② Sandstone Flag 35-50mm thick in gauged width and random lengths
- ③ Sandstone flag kerb- 300mm wide
- ④ Sandstone Sets laid as parallel courses with staggered joints
- ⑤ Seeded lawn areas
- ⑥ Planted Troughs

Existing sandstone walls

New sandstone walls to match existing 1.5m high
With 0.4m metal bow top fencing to the top

New sandstone walls to match existing 1.0m high
With 0.9m metal bow top fencing to the top

New Estate fencing. Black painted metal 1.6m high


Active Elevation

Secondary / Blank Elevation

Stables

Stone

PROPOSED SITE PLAN
1:100 SCALE

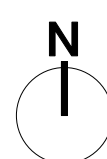

J	03/01/22	Road Surface material amended
I	30/06/2022	Amendments to annotation
H	12/06/22	Landscape materials updated
G	23/05/22	Landscape Layout updated
F	12/05/2022	Boundary treatment info added
E	03/05/2022	Alternative layouts for the new
D	27/04/22	drawings
C	25/03/22	Site Plan updated
B	17/03/22	Gates to new properties
A	22/12/21	approved
		minor changes to site layout
		Site layout changed. New
		Bungalows added
		Layout amended for new Bungalows

Proposed Redevelopment
Silver Hill Farm
Rochdale
Barratt & David Wilson Homes
North West
Prop Site Plan- Landscape Treatment

storah architecture
Created Architects
AS NOTED ISO A0
12/11/21
MB/ RAS
21-088-201 J