


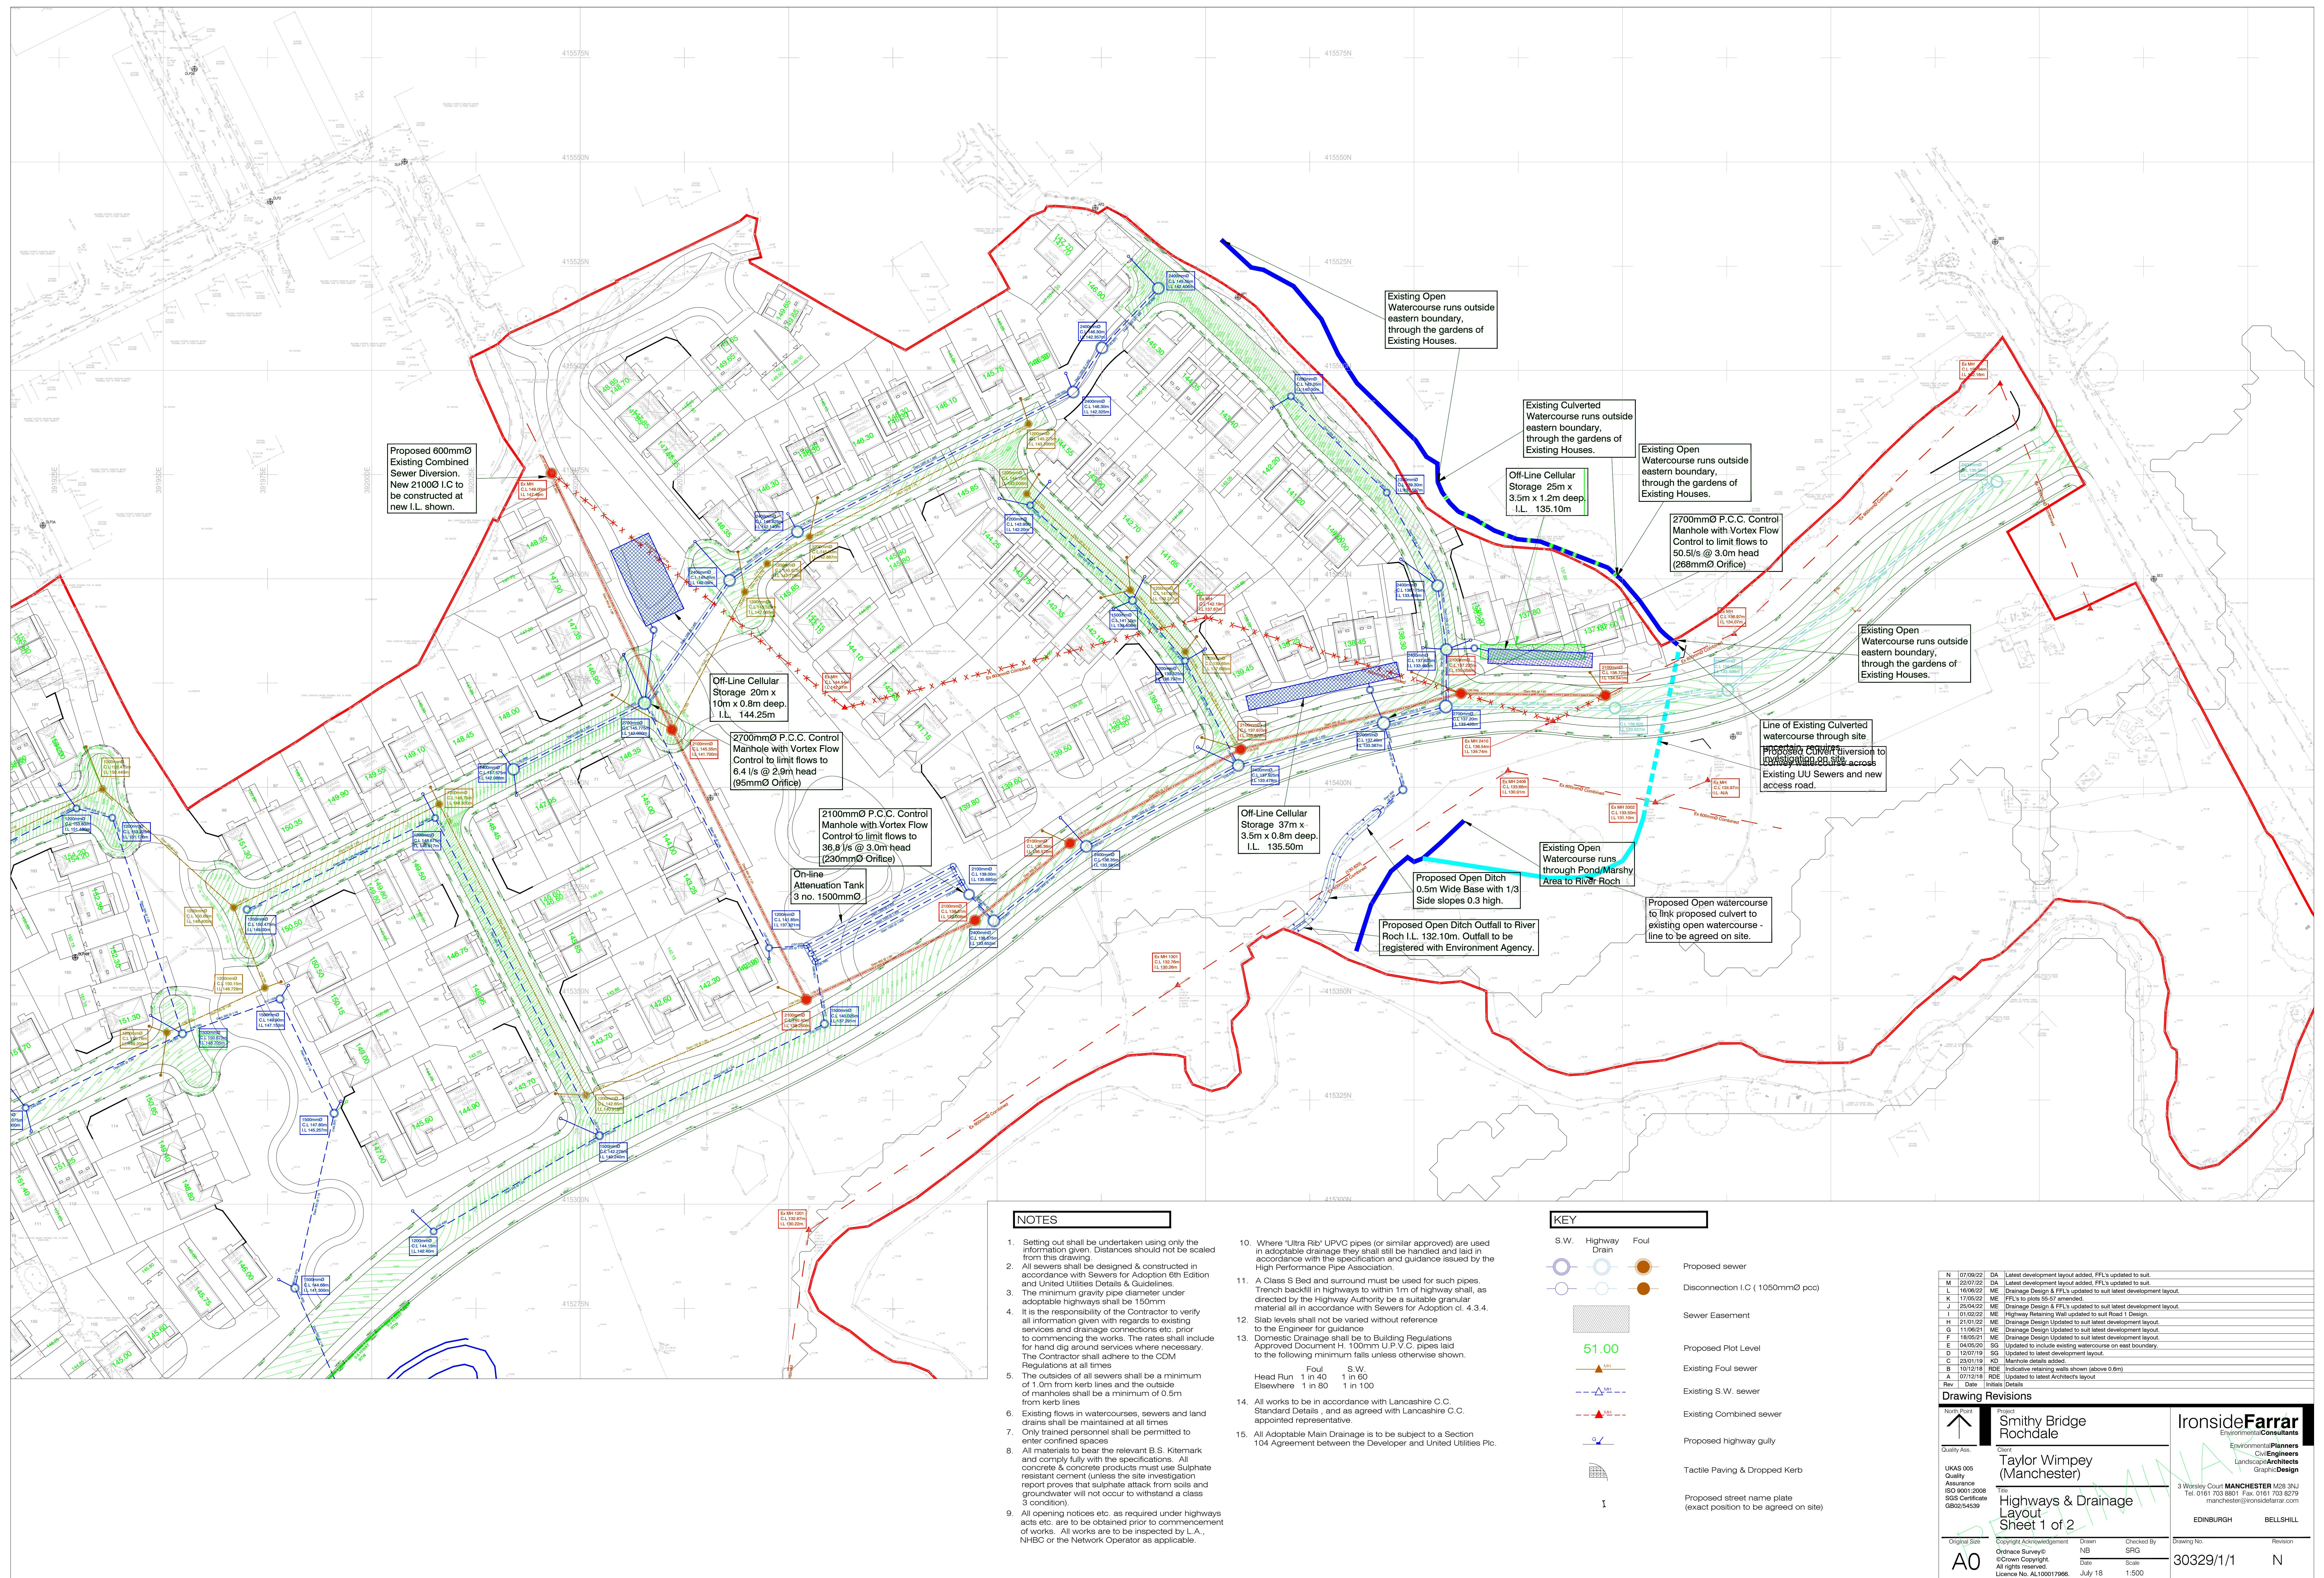

N	07/09/2023	DA	Latest development layout added. FFUs updated to suit.	
M	12/01/2023	DA	Latest development layout added. FFUs updated to suit.	
L	16/06/2022	ME	Drainage Design & FFUs updated to suit latest development layout.	
K	08/05/2022	ME	Drainage Design & FFUs updated to suit latest development layout.	
M	03/03/2022	ME	Change FFUs corrected on plots. 100 TPs re requested by Client.	
I	01/10/2021	ME	Highway Retaining Wall Updated to suit Road 1 Design.	
H	11/01/2021	ME	Drainage Design Updated to suit latest development layout.	
G	11/06/2021	ME	Drainage Design Updated to suit latest development layout.	
F	18/05/2021	ME	Drainage Design Updated to suit latest development layout.	
E	04/05/2020	S&S	Update to include watercourse on eastern boundary.	
D	12/02/2019	S&S	Update to latest development layout.	
C	23/01/2019	RD	Mainroad details added.	
B	10/15/2018	RDE	Indicative retaining walls shown above 0.0m)	
A	07/12/2018	RDE	Updated to latest Architects layout	
Rev	Date	Initials	Details	

Drawing Revisions

No	Date	By	Project	Description
North Point ↑ Rothdale			Smithy Bridge Rothdale	
Quality Assn			Client	Taylor Wimpey (Manchester)
QAUS 9005 Quality Assurance ISO 9001-2015 GB/AS 9001-2015 GB/AS 54539			Title	Highways & Drainage Layout Sheet 2 of 2

Original Issued By: CDR/Sgt David Smith

Ordering Agency: ECrown Copyright. All rights reserved. Licence No. A1100017066.

Drawn By: NIB

Date: Jul 18

Scale: 1 : 500

Checked By: SPG

Drawing No: 303297/i/2

Revision: N

IronsideFarrar

Engineered solutions.
Sustainable planning.

Infrastructure Planners
Landscapes/Architects
Graphic Design

3 Wardley Court MANCHESTER M20 8JN
Tel 0161 703 8801 Fax 0161 703 8259
Email enquiries@ironsidefarrar.co.uk

EDMUNBURGH
BELLSHILL

Based across the UK with
offices in Manchester,
London, Liverpool and Glasgow.

Manchester (Head Office)

Unit 29,
Eton Business Park
Eton Hill Rd, Radcliffe
M26 2ZS

t: 0161 763 7200
e: info@thelkgroup.com

London

Brooklands Business Park
Wellington Way
Weybridge
KT13 0TT

t: 01932 871872
e: info@thelkgroup.com

Glasgow

Wright Business Centre
1 Lonmay Road
Glasgow
G33 4EL

t: 0141 773 6269
e: info@thelkgroup.com

Liverpool

The Corn Exchange
Fenwick Street
Liverpool
L2 7QL

t: 0151 235 8716
e: info@thelkgroup.com

Swindon

39 Bowman House Business Centre
Bowman Court
Whitehill Lane
Royal Wootton Bassett
Swindon
SN4 7DB

t : 01793 987 390
e : info@thelkgroup.com



- » Geotechnical
- » Contaminated Land
- » Flood Risk and Drainage
- » Asbestos
- » Invasive Species
- » Land Remediation
- » Project Management
- » Land Drilling