
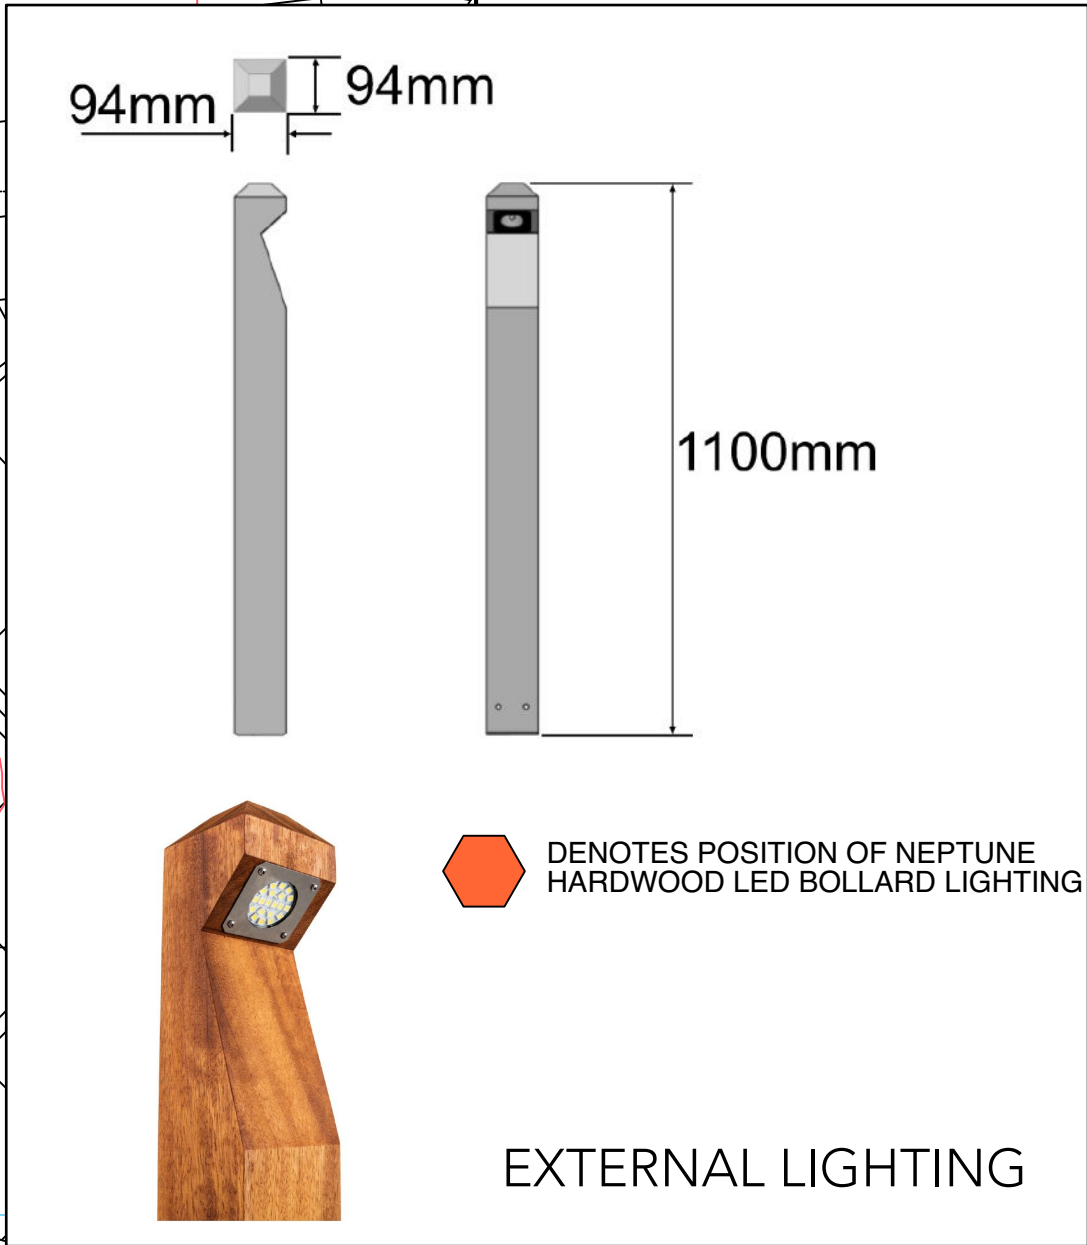
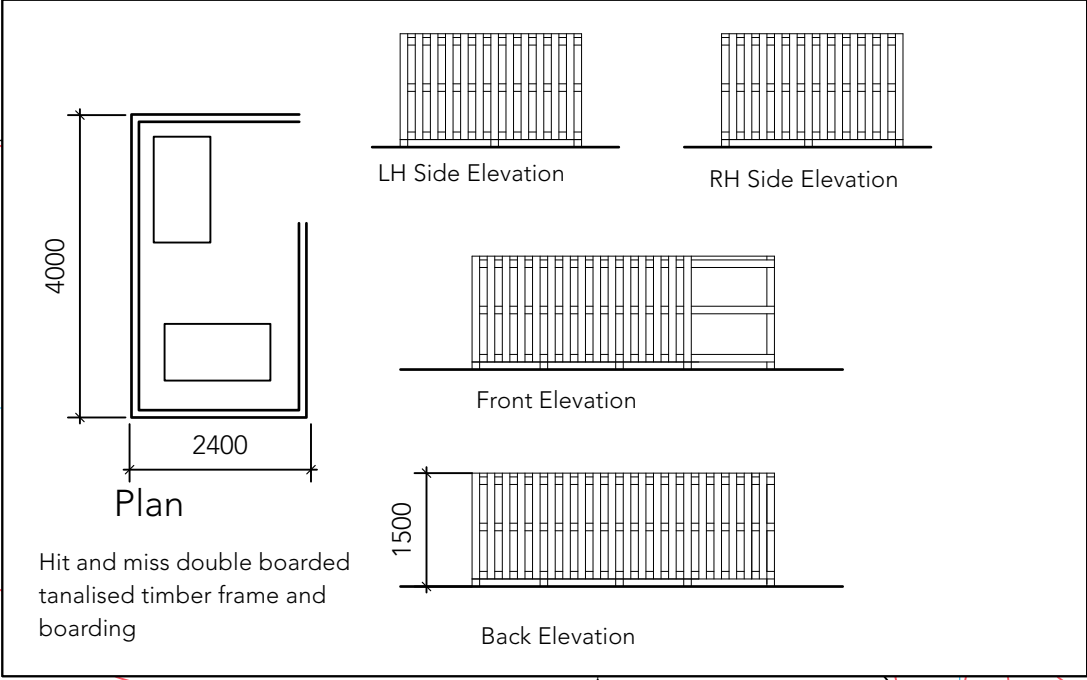


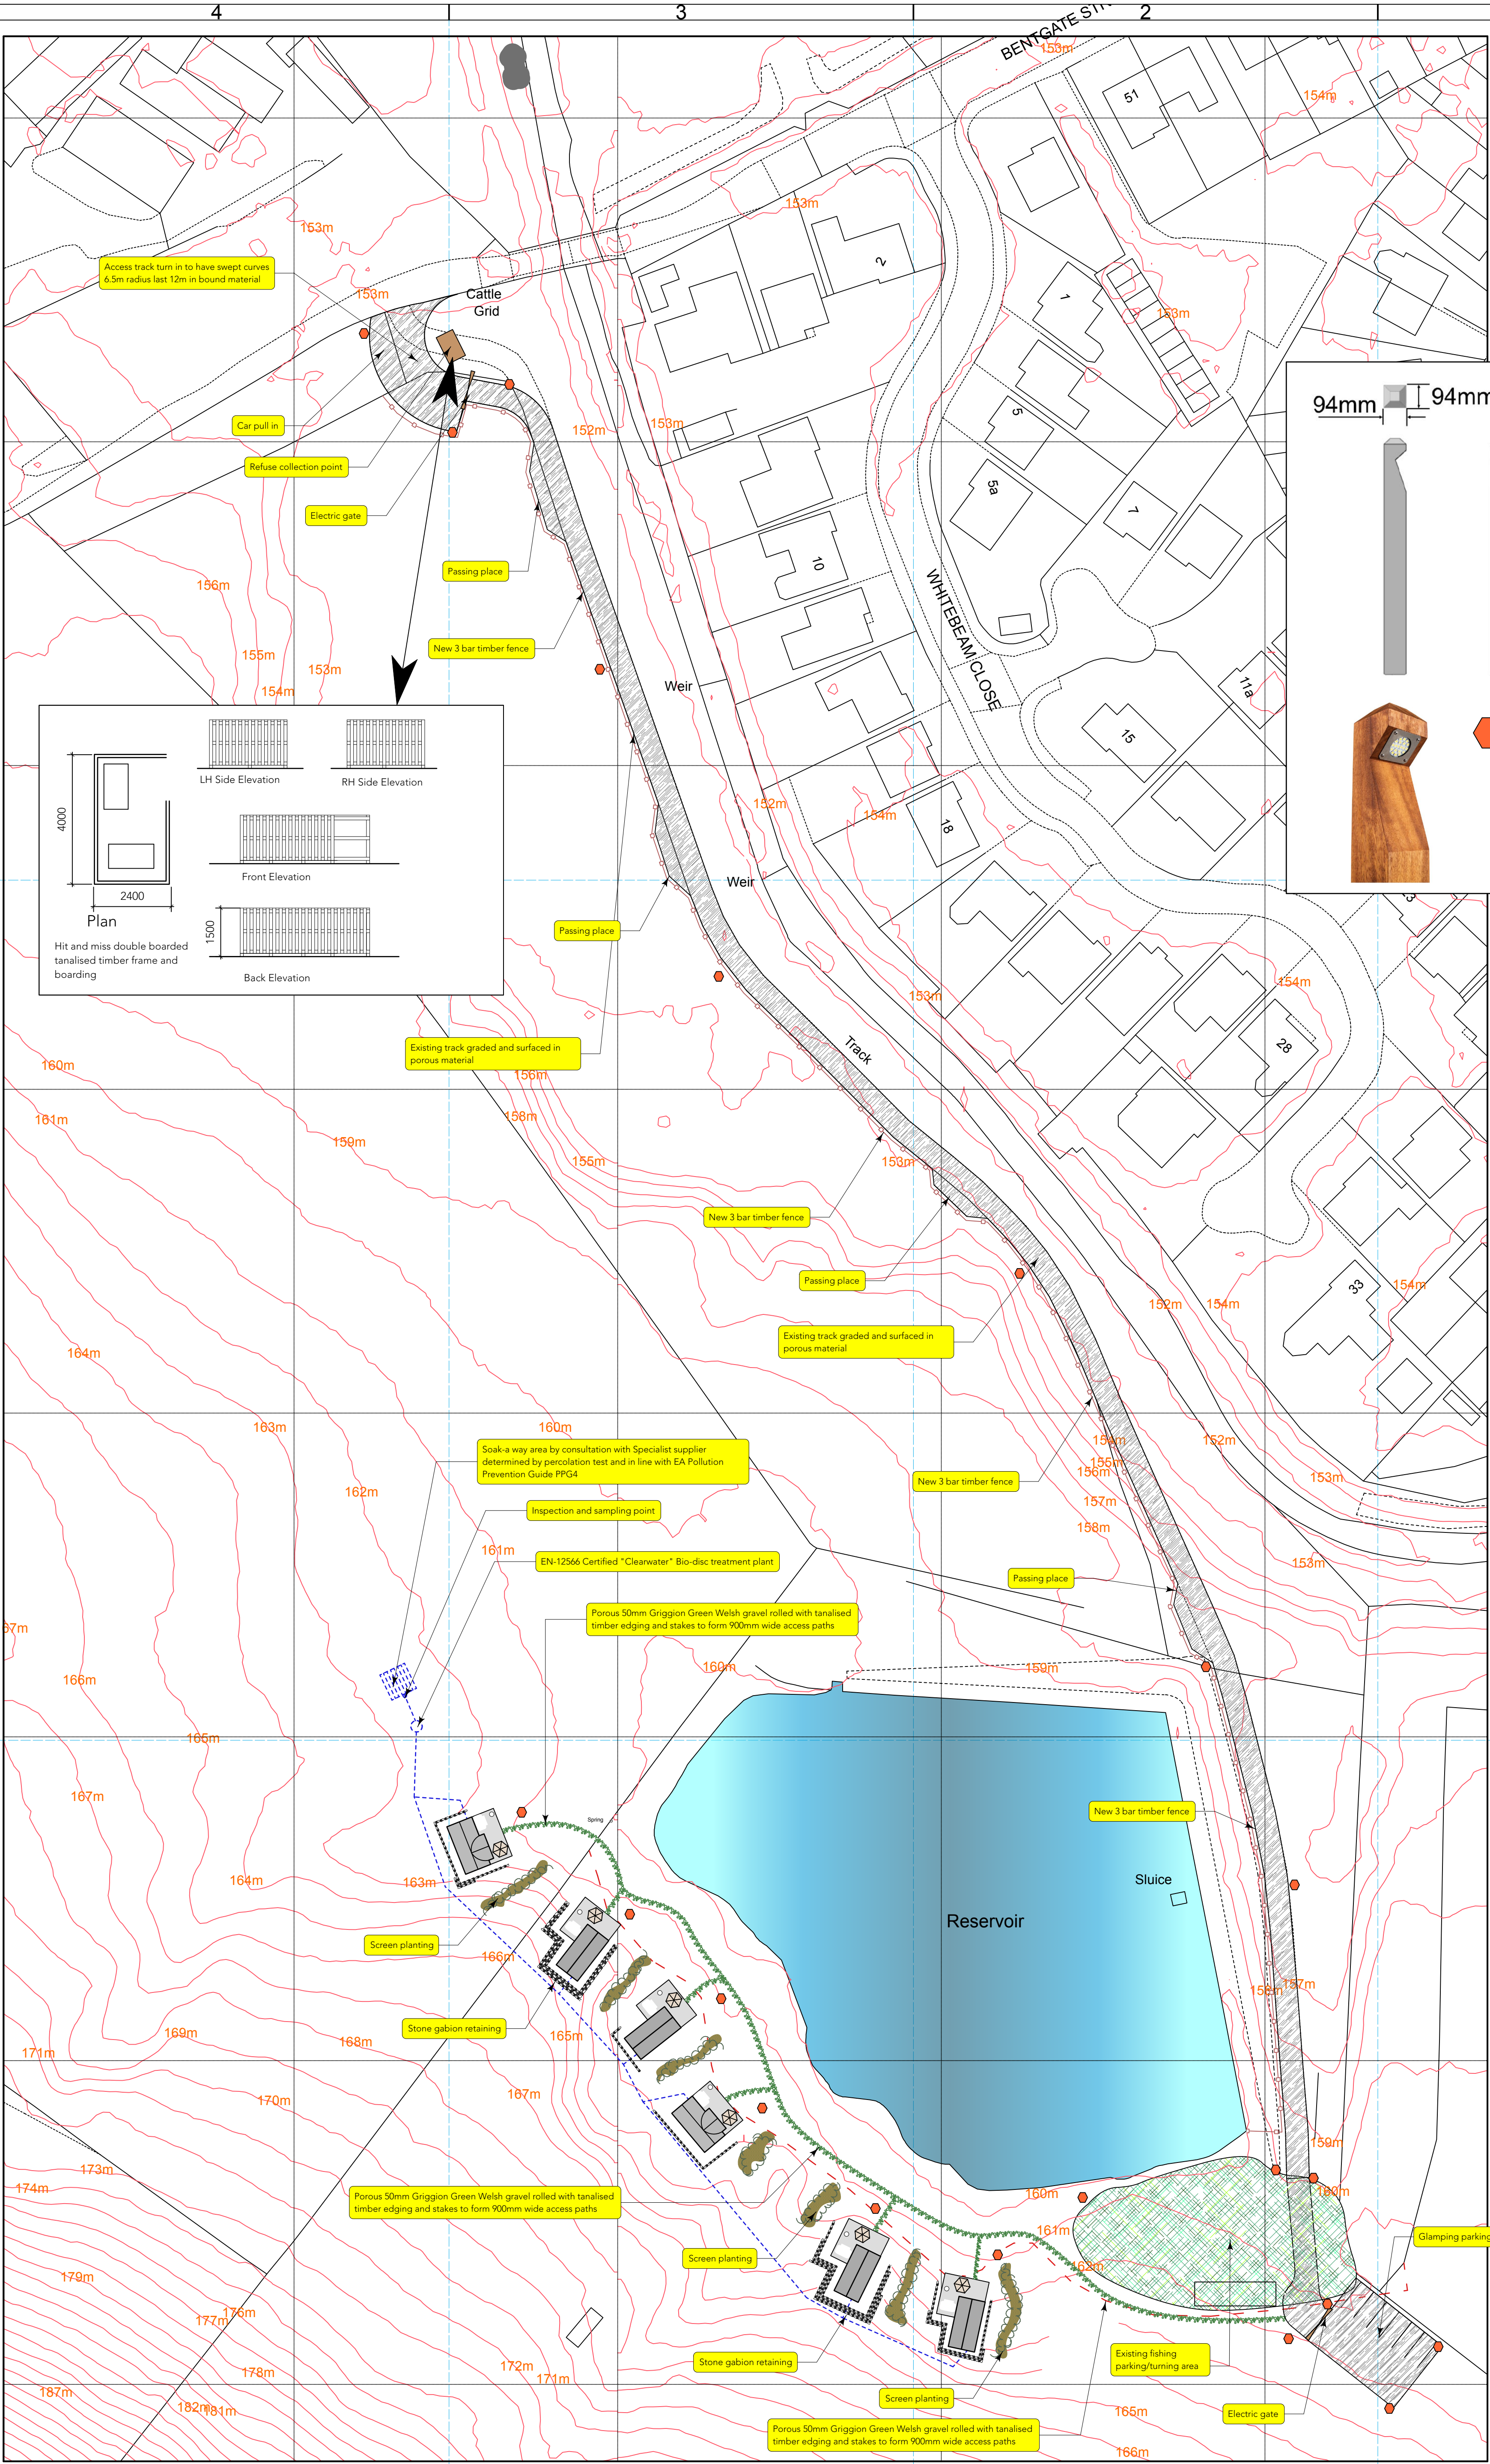

411450

411300

411250

411200

411150

411100

411050

411000

This drawing is not to be used for setting out all dimensions are to be checked by the contractor prior to commencing work and any discrepancies advised to the design team. Do Not Scale.

Copyright exists on this drawing and the intellectual content

A 8/7/23 Passing places added

Rev: Date: Description:



NSW

Naylor Sale & Widdows LLP

Architectural Design Consultants

THE OLD LIBRARY, ROSLEV LANE, BREATON, DERBY DE72 3AU

Telephone: +44(0)1332 874666 Email: reception.nsw@gmail.com

Project: Proposed glamping pod site
Ellenrod Farm, Bentgate Street, Nehey
Rochdale OL16 4NU

Drawing: Site layout

Scale: 1:500

Date: 30/6/2023

Drawing No.

3630/01

A