






01 ST1 Yorkstone Steps Plan (Basement Access)
Scale 1: 20 @A1

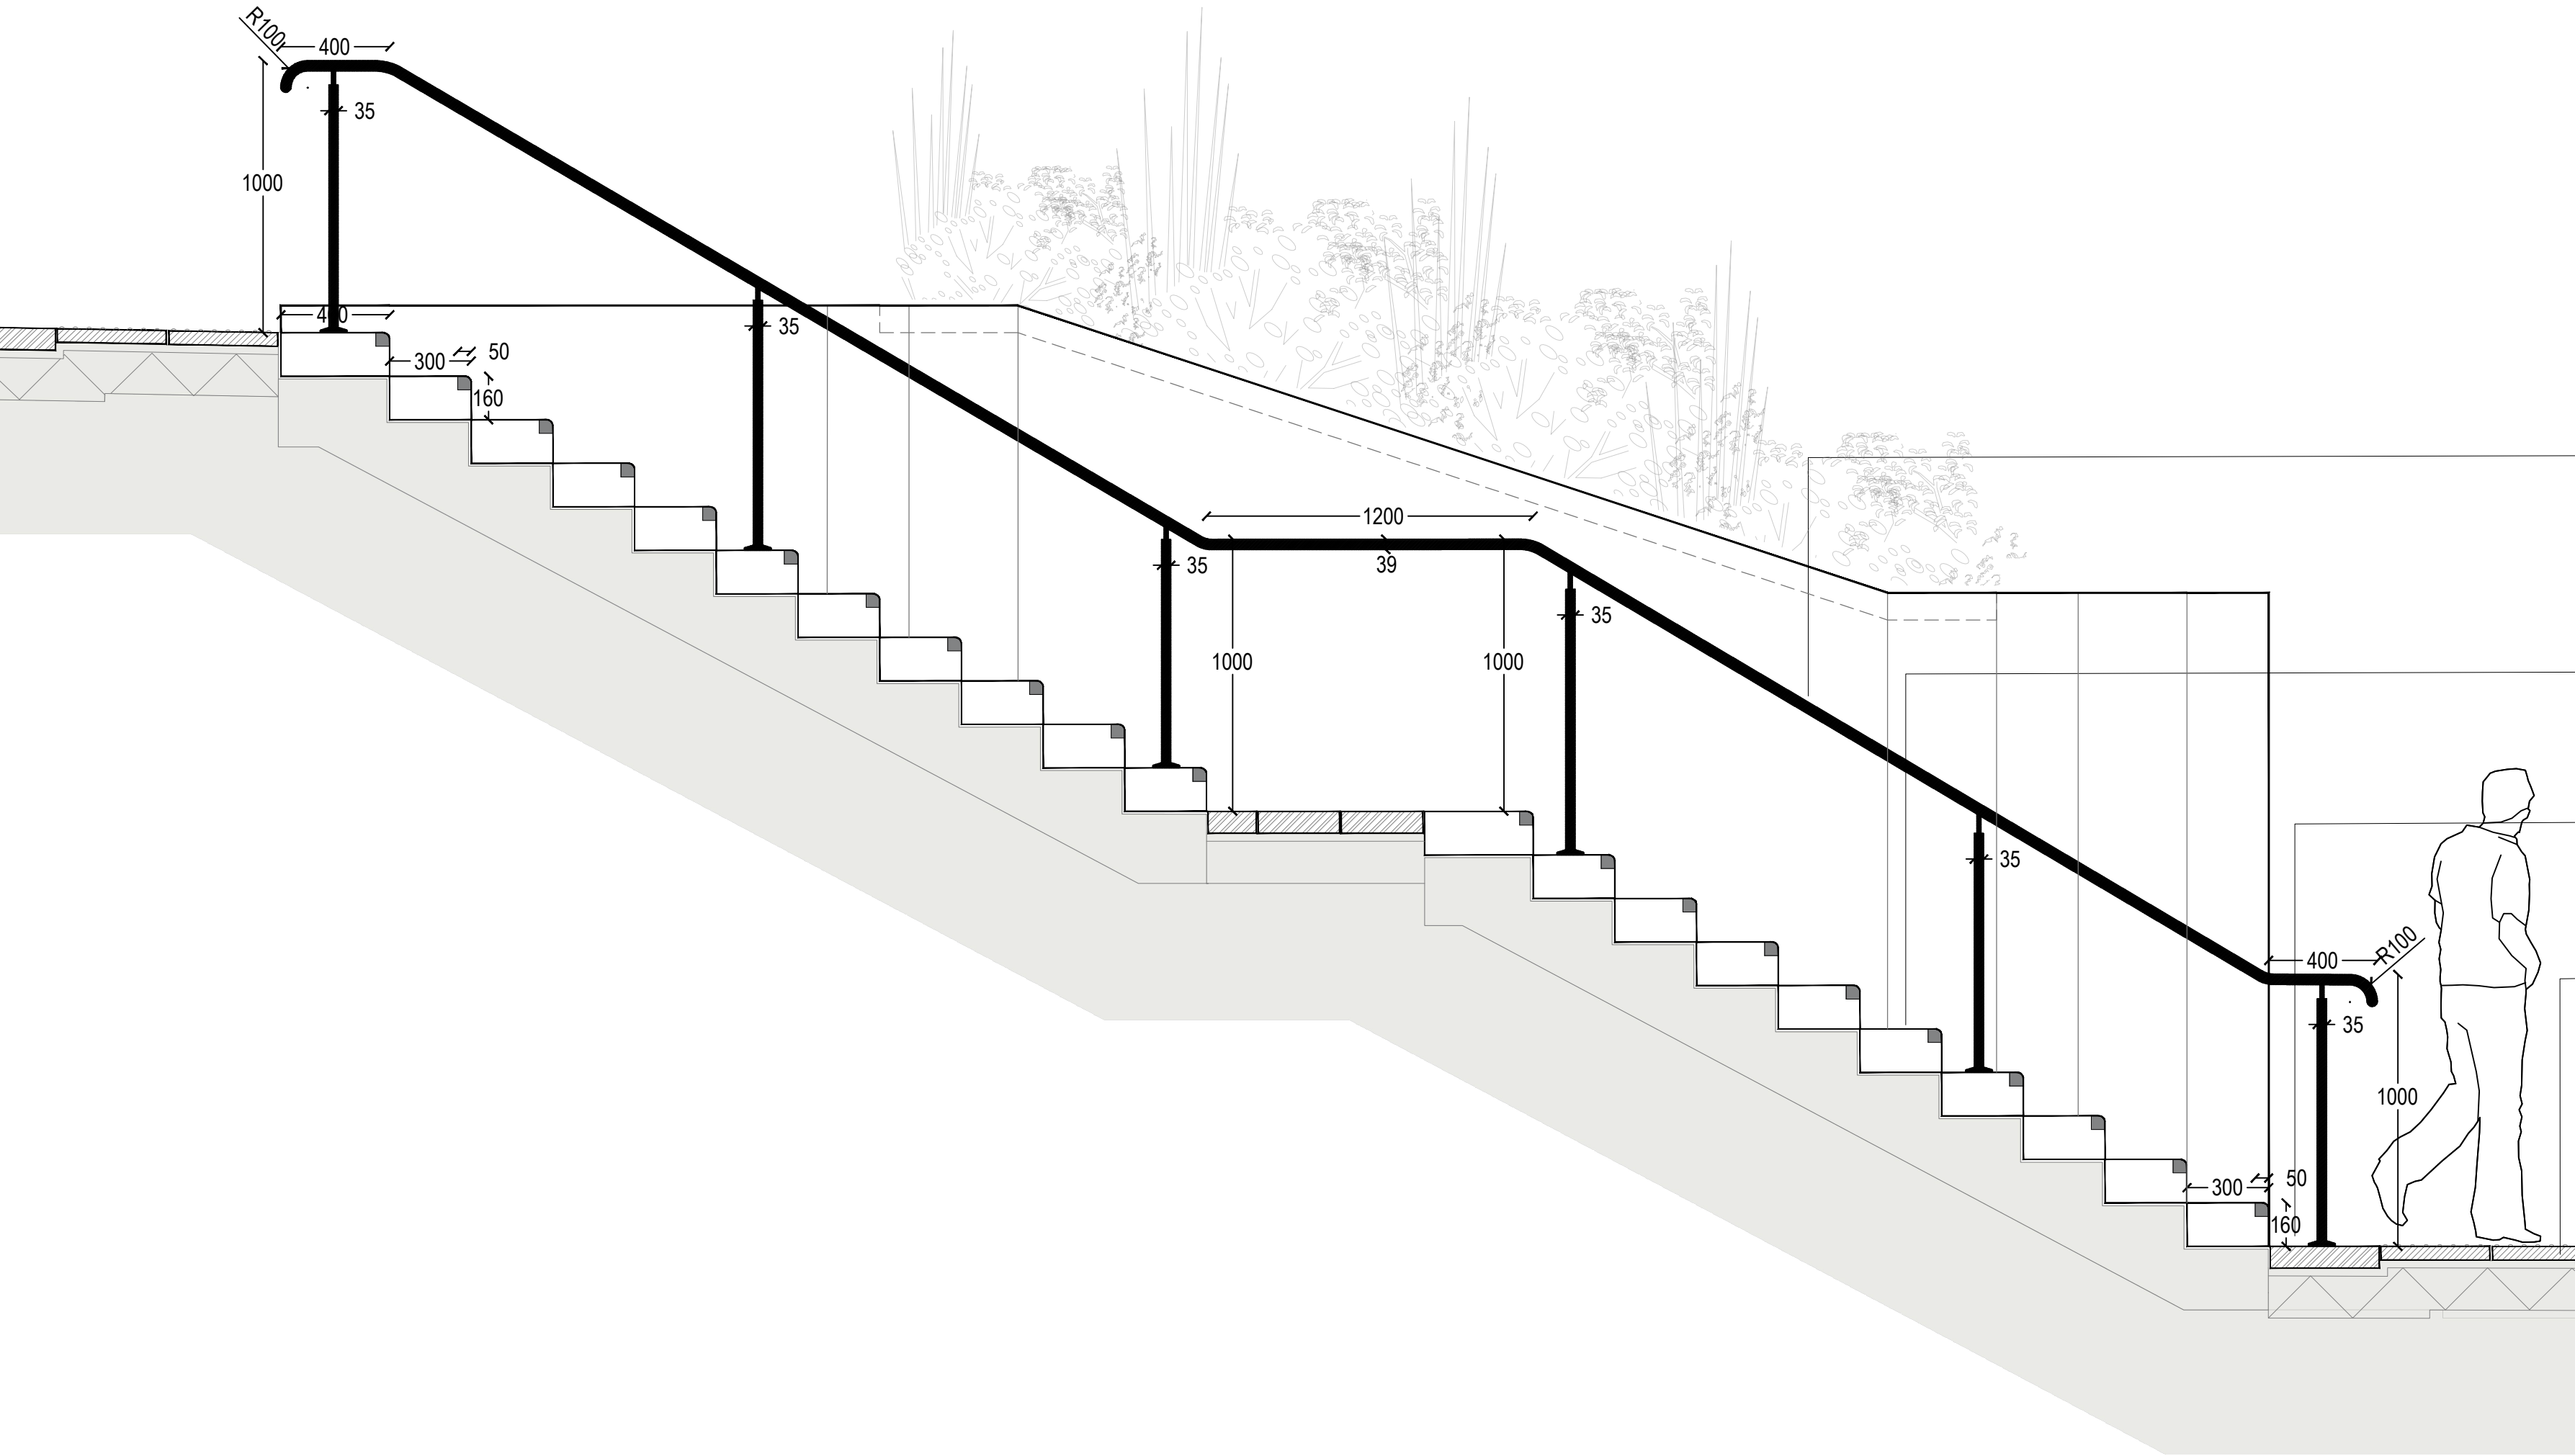

02 ST1 Yorkstone Steps Section A-A (Basement Access)
Scale 1: 20 @A1

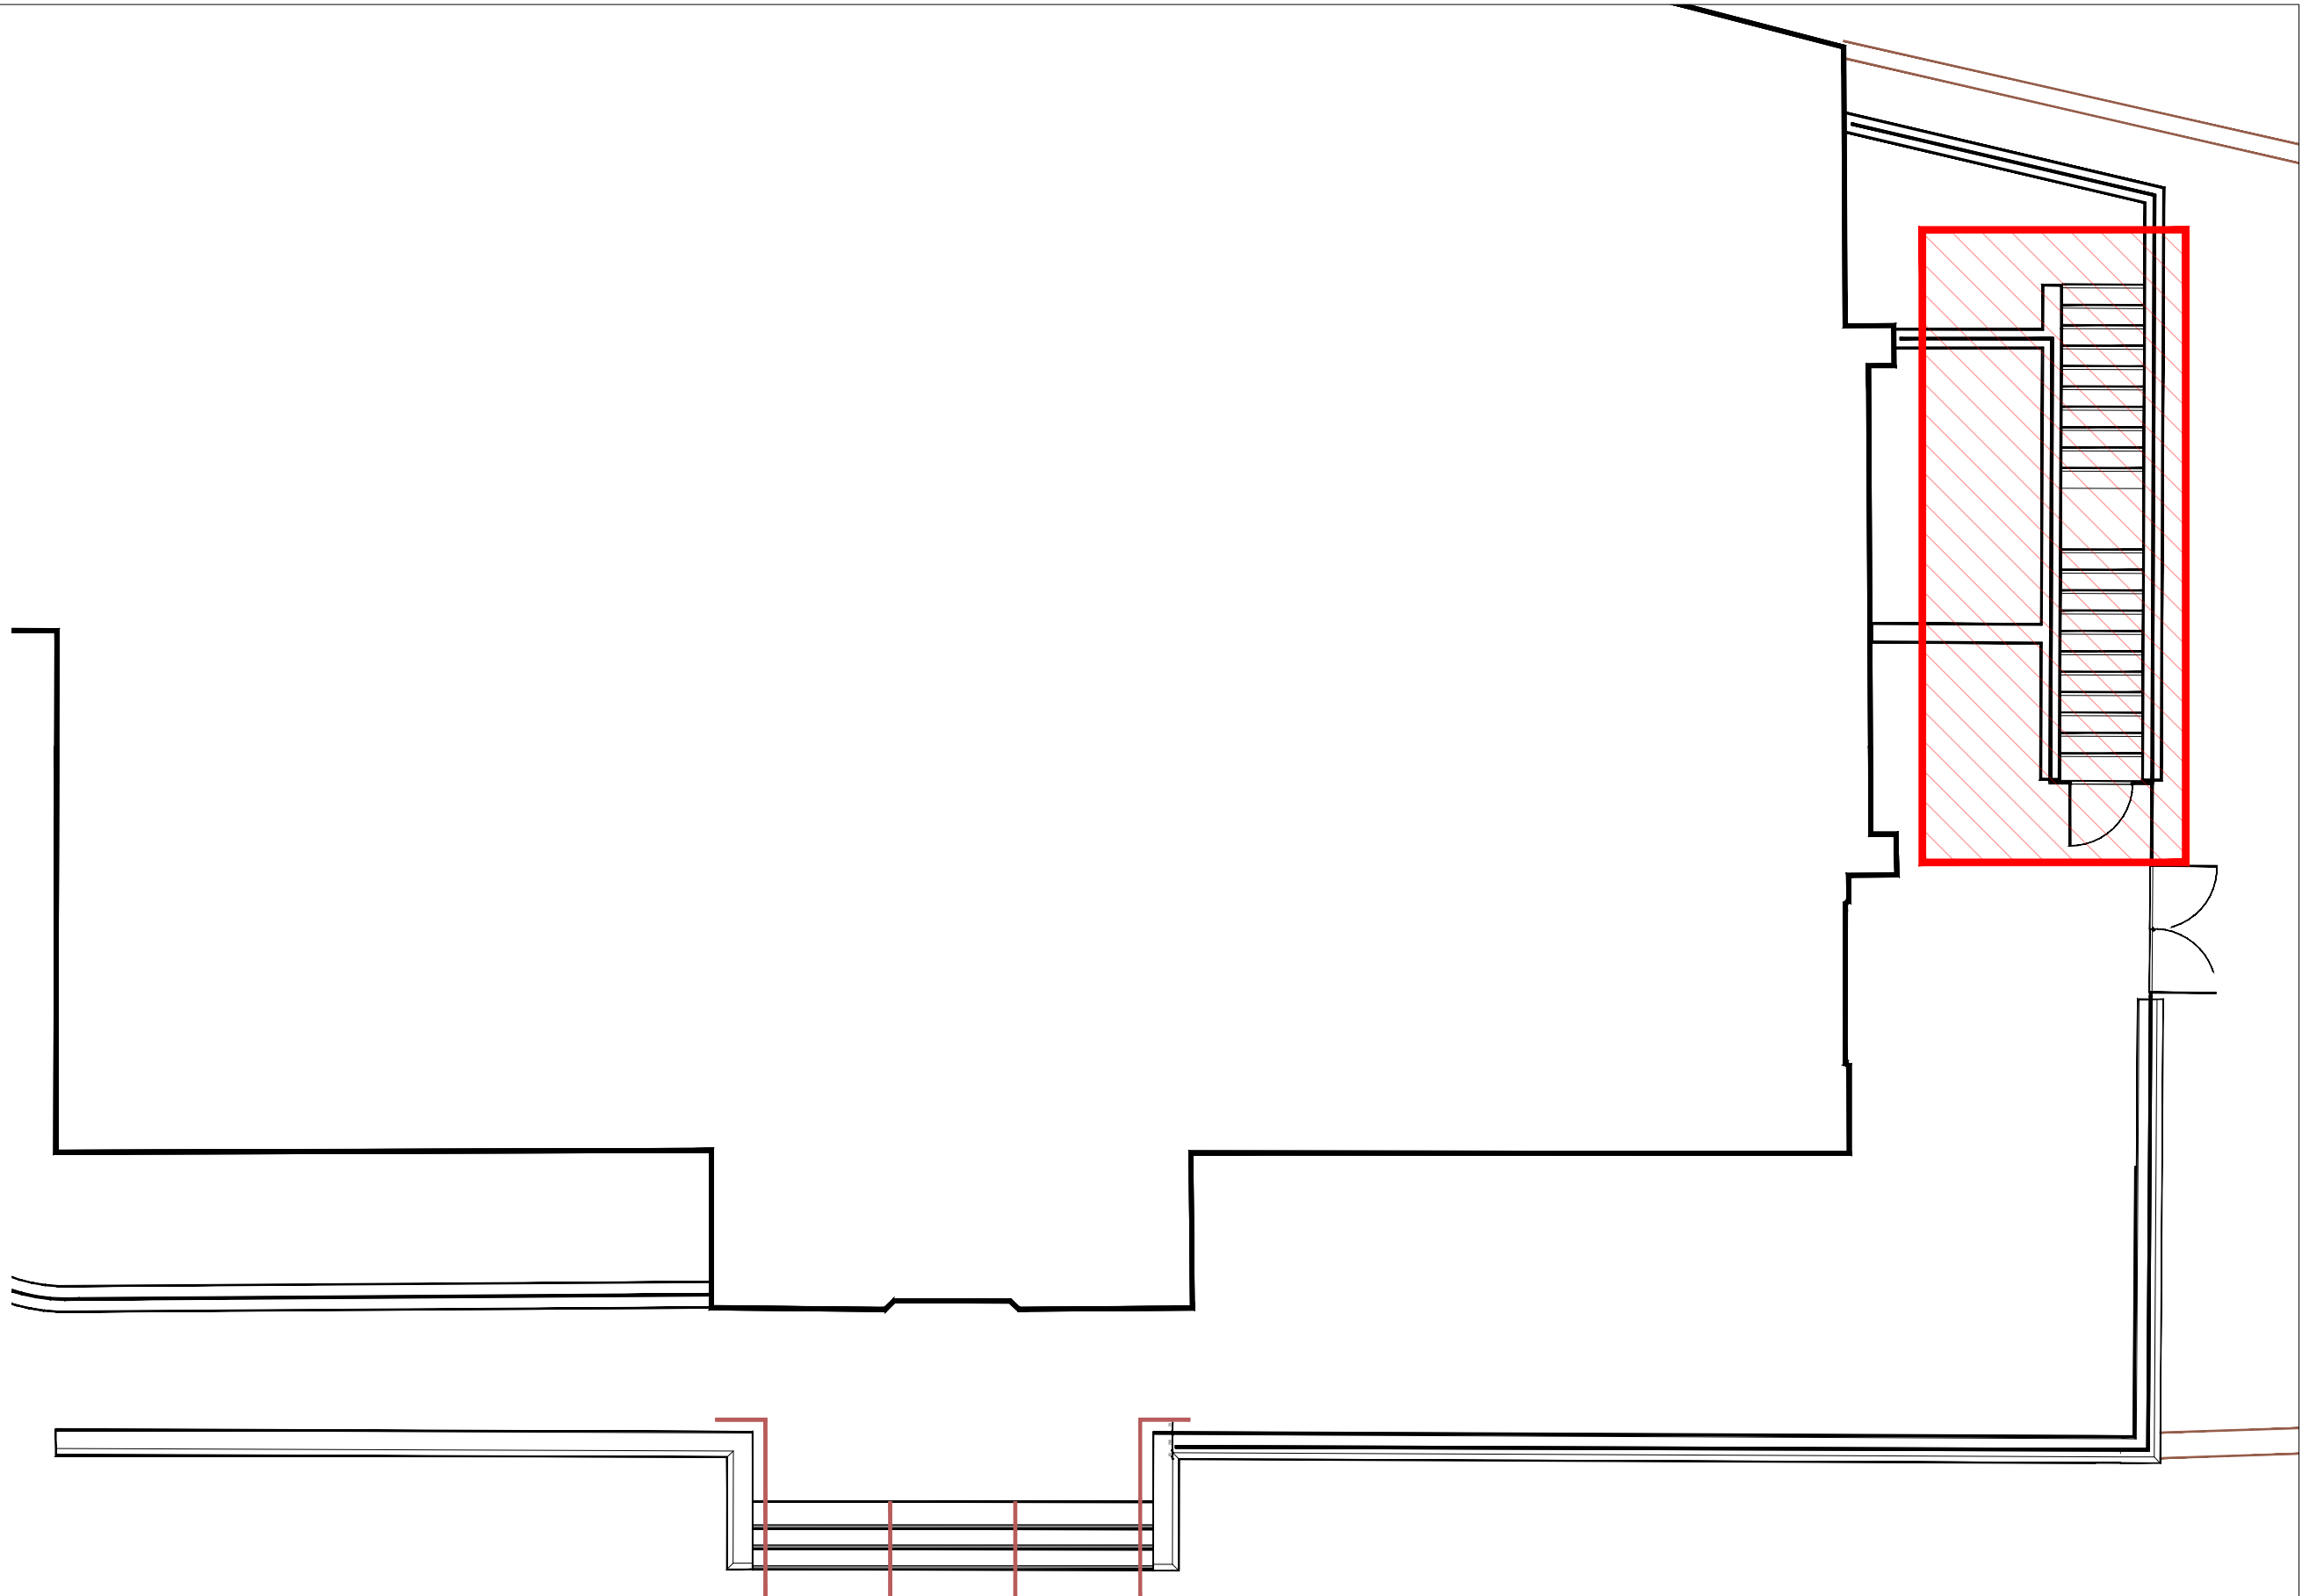

00 KEY PLAN ST1 STEPS
NTS

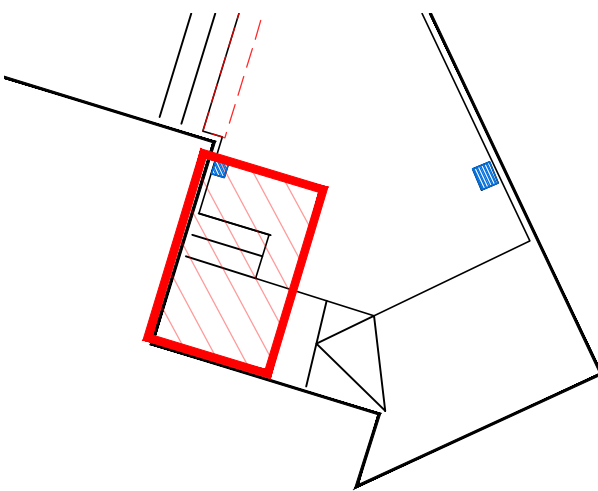

00 KEY PLAN ST2 STEPS
NTS

Handrails,
Hot-dip galvanized, powder coated steel
Colour: Black
Height: 1000mm
Core drilled and fixed to Manufacturer's
specification with mounted base plate


ST1 Yorkstone step units with 10mm mortar bed
Size: 300(top step 400)x160x1200mm
With bullnose and Dark Grey granite visibility contrast strips
Foundation to Engineer's design and specification

P4 Tactile hazard warning paving to top and bottom of steps,
Type: Charcoal Grey Granite
Size: 400 x 400 x 50mm (double row)
Build up to Engineer's design and specification

P2 Modal Concrete Setts,
Smooth Finish
Size: 300 x 400 x 80mm
Build up to Engineer's design and specification

ST2 Yorkstone step units with 10mm mortar bed
Size: 300x150x975mm
With bullnose and Dark Grey granite visibility contrast strips
Foundation to Engineer's design and specification

P3 Resin Bound Gravel
Depth: 25mm, 2-5mm clear aggregate
Colour: 'Brittany Bronze'
Build up to Engineer's design and specification

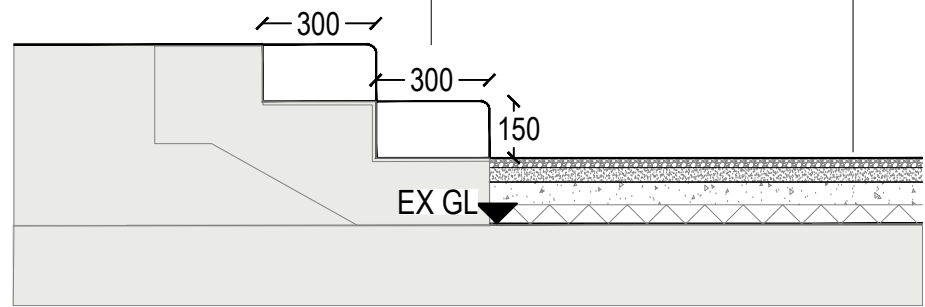

02 ST2 Yorkstone Steps Section
Scale 1: 20 @A1

rev	details	by	date	rev	details	by	date
C00	CONSTRUCTION ISSUE	BK	23.05.2024				

Notes

- 1.0 Do not scale from drawing, use figured dimensions only
1.1 All dimensions to be checked onsite
1.2 This drawing to be read in conjunction with all other
Gillespies drawings and specifications

Project title
TOUCHSTONES

Drawing title
STEP DETAILS 02

Drawing number
P21522-00-001-GIL-0307

Drawing Status
CONSTRUCTION

Date
22.09.2023

© copyright GILLESPIES LLP, all rights reserved

Rochdale
Development
Agency

GILLESPIES

5th Floor, Phoenix House, 3 South Parade, Leeds, LS1 5DZ
P: 0113 247 0550 F: 0113 247 0550 E: design.team@gillespies.co.uk