



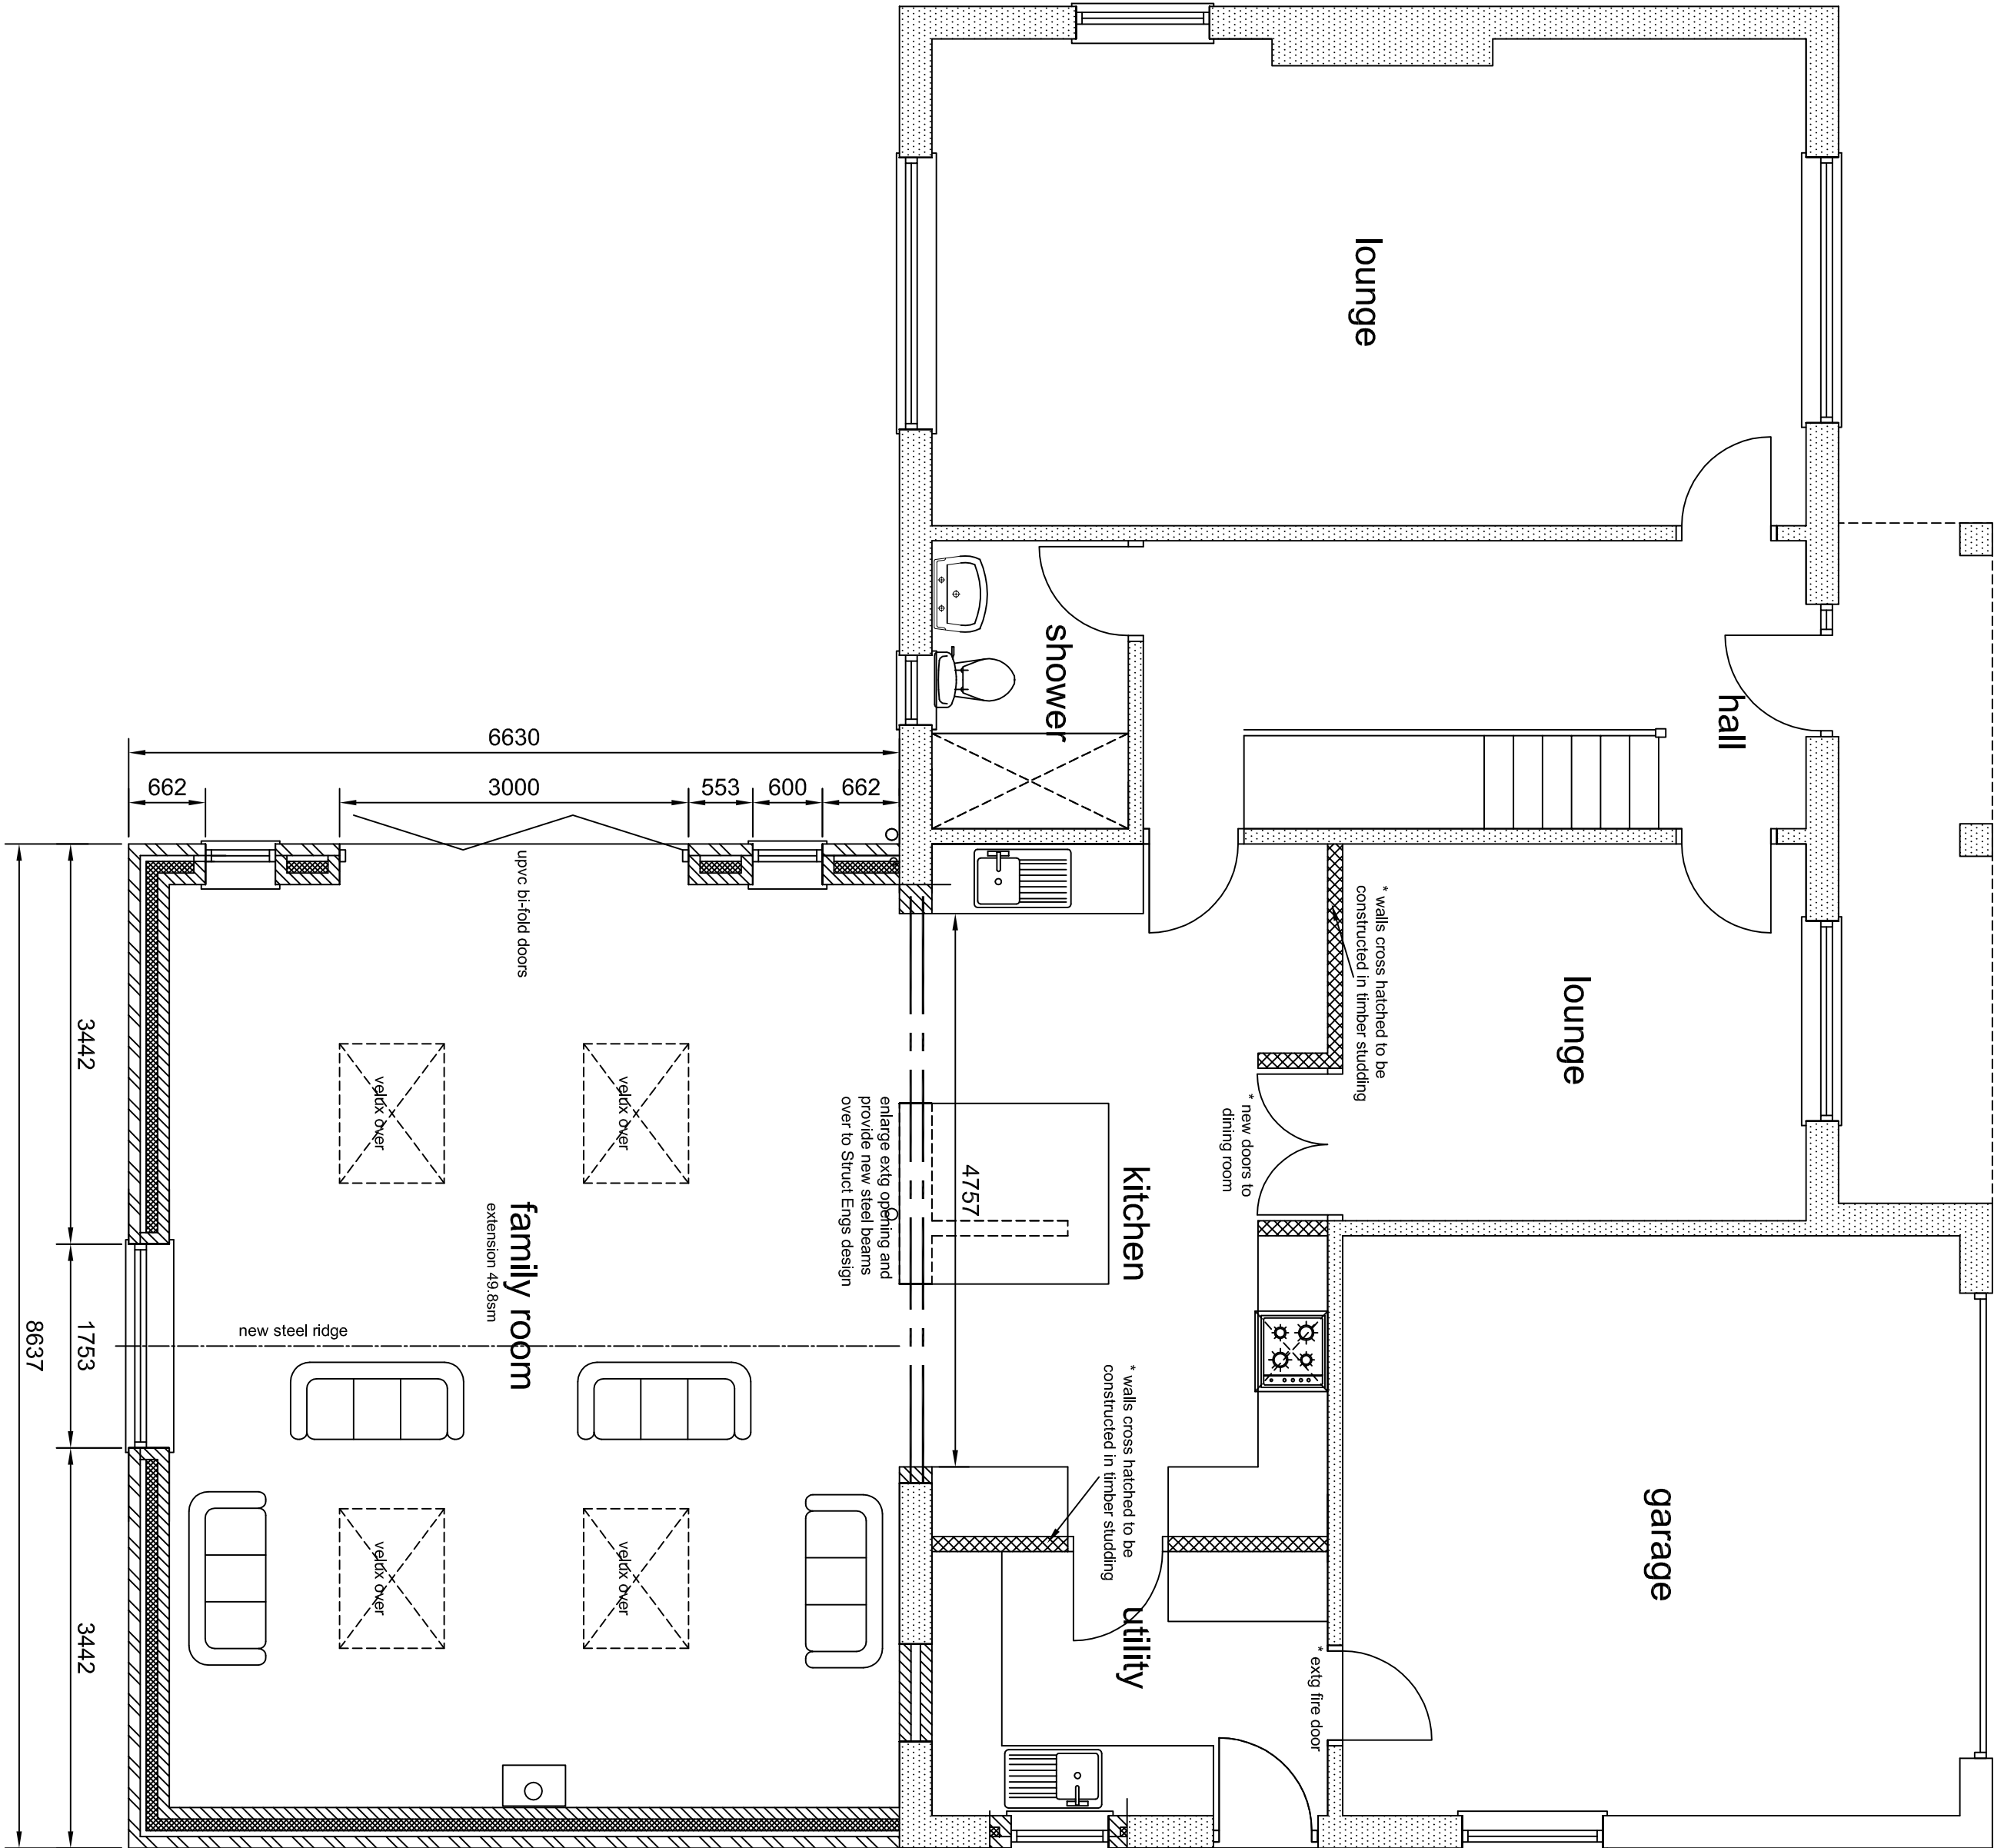

proposed overall ground floor

Read in conjunction with proposed drawing 2403/02a

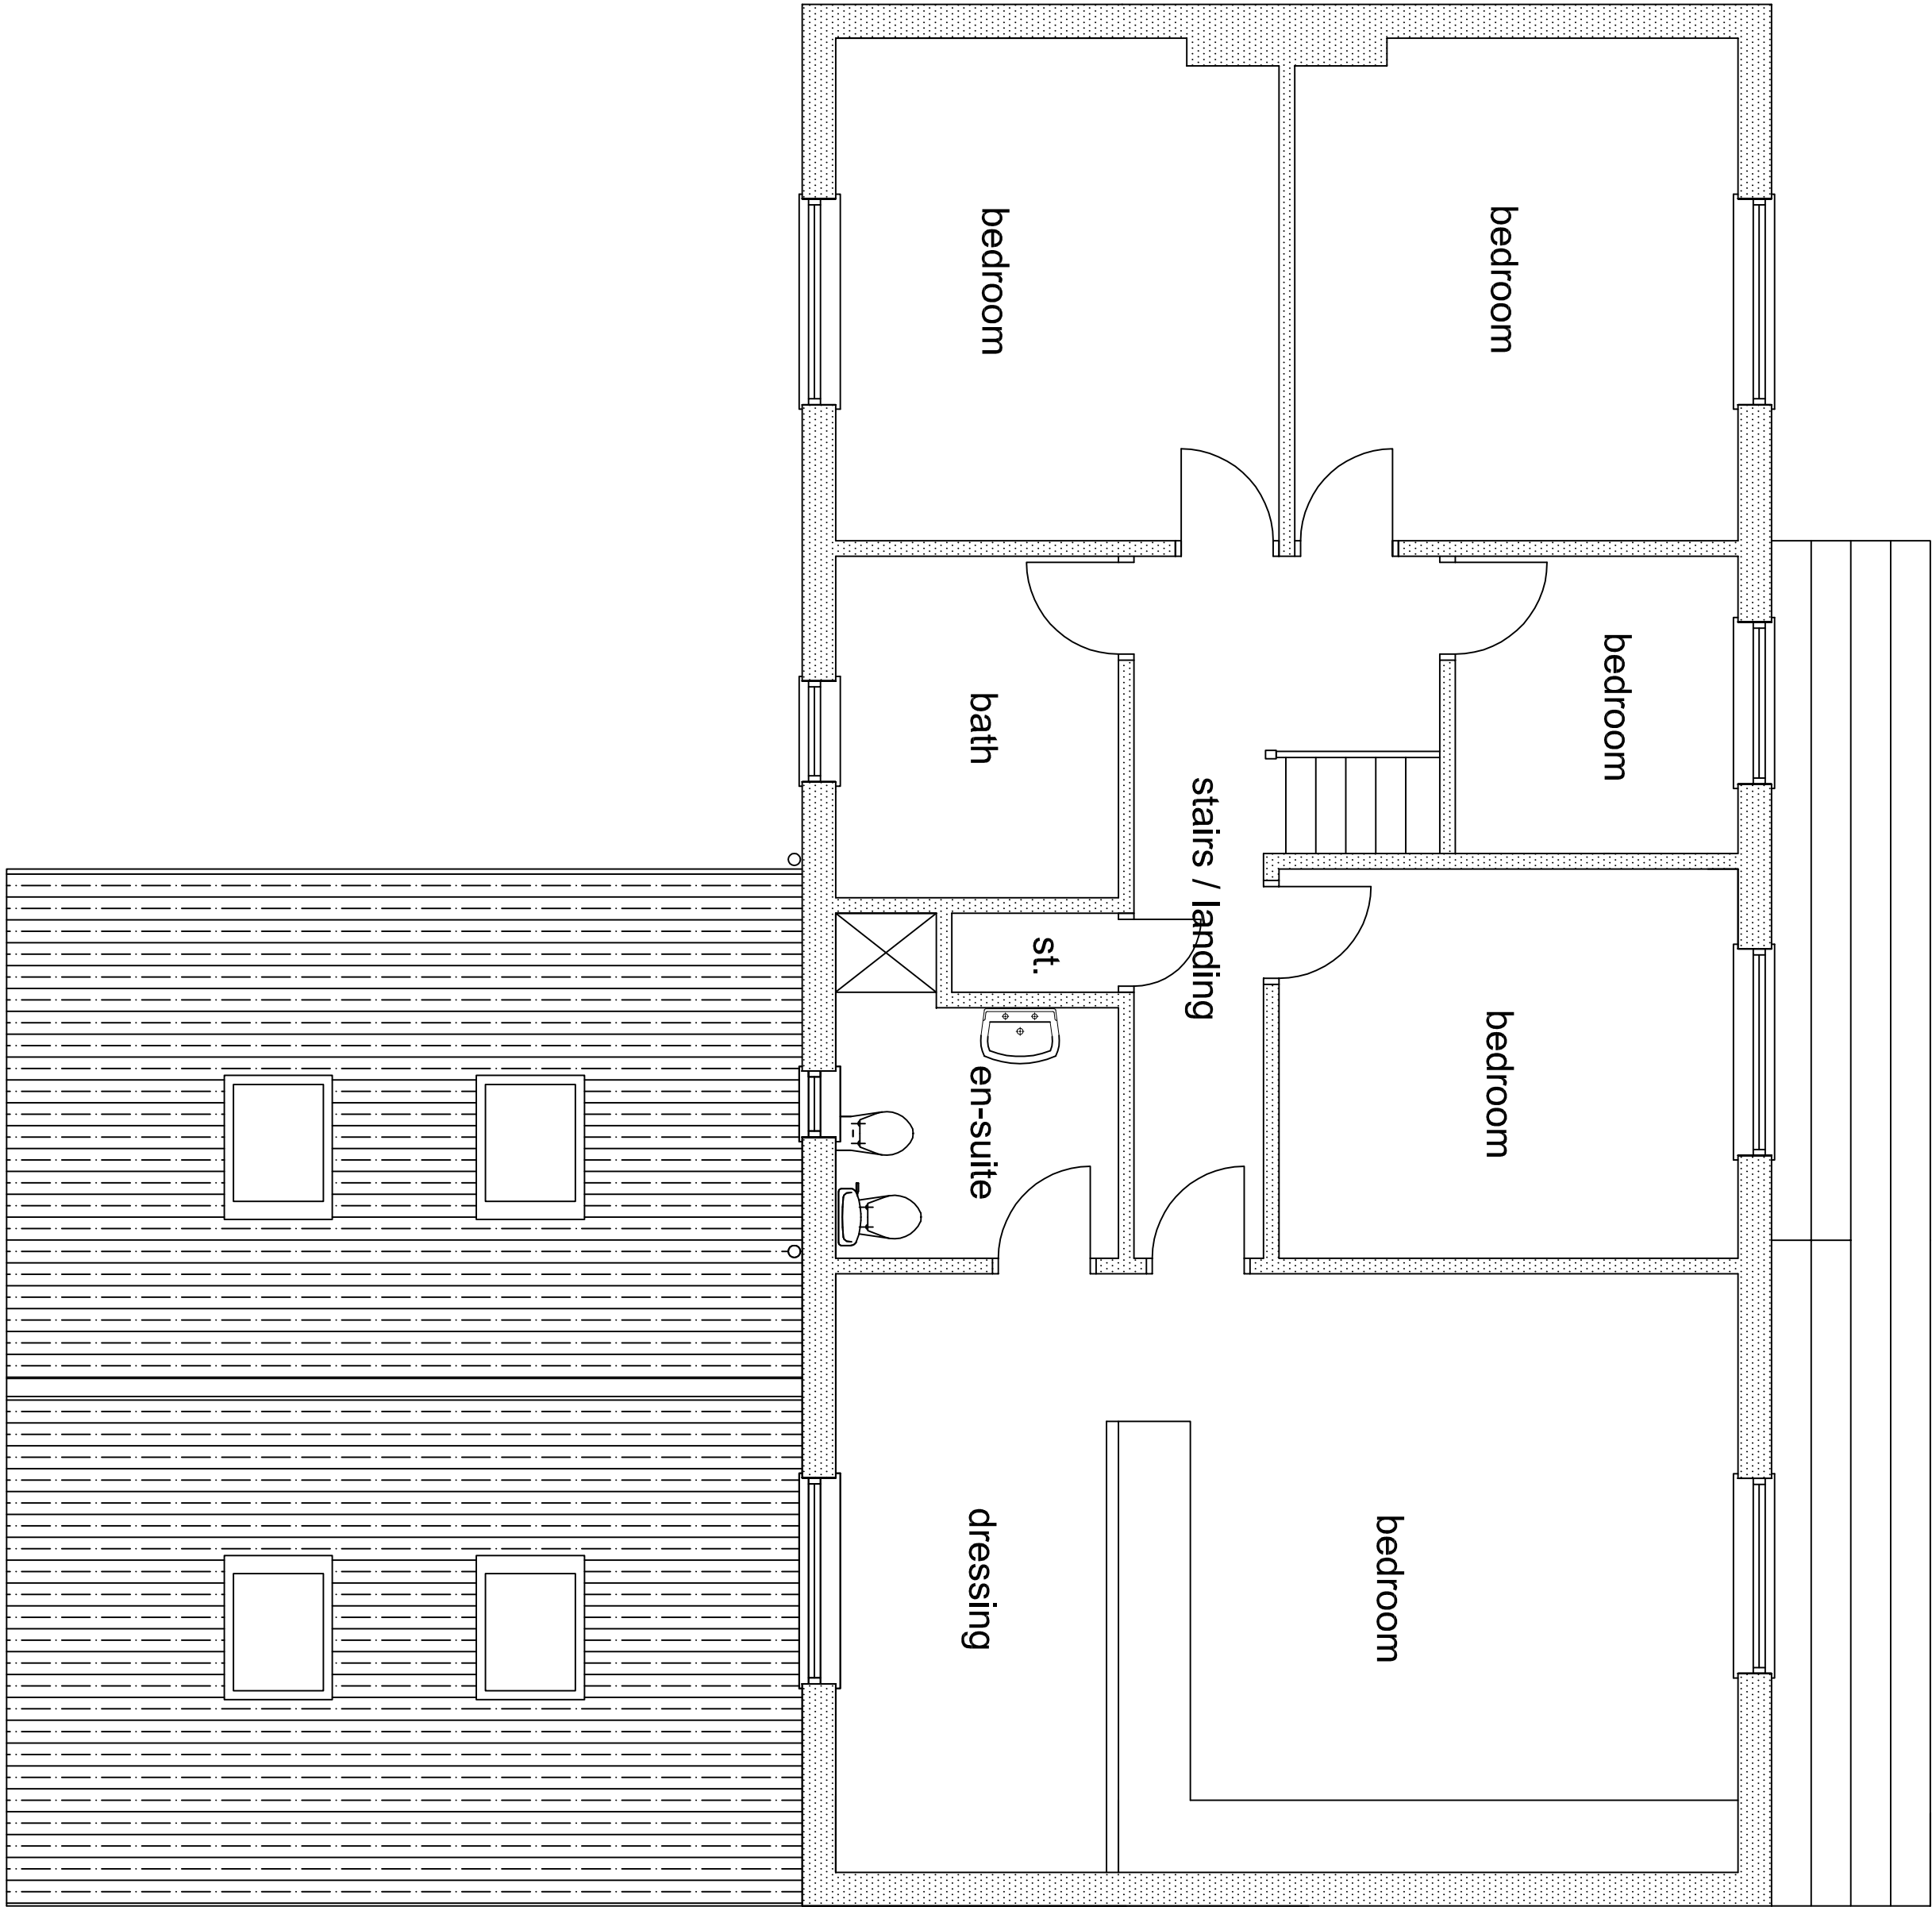

proposed overall first floor

REV. DESCRIPTION		CHECK	DATE
CLIENT			
Mr MS Aktar			
10, Bitem Close, Rochdale. OL11 5DX			
PROJECT			
Proposed single storey rear extension to form family room including internal alterations			
DRAWINGS			
Proposed Overall Plans at Ground and First Floors			
SCALE	DATE	DRAWN	CHECKED
1:50 @ A1	Feb 2024	tb	
DRAWING NO.	CAD REFERENCE NO.	REVISION	
2403MSA04			